



Mercure London Heathrow Hotel


Planning Proposal

Date :- 18th March 2015




Tel: 01732 783640

Email: sales@landgsigns.co.uk

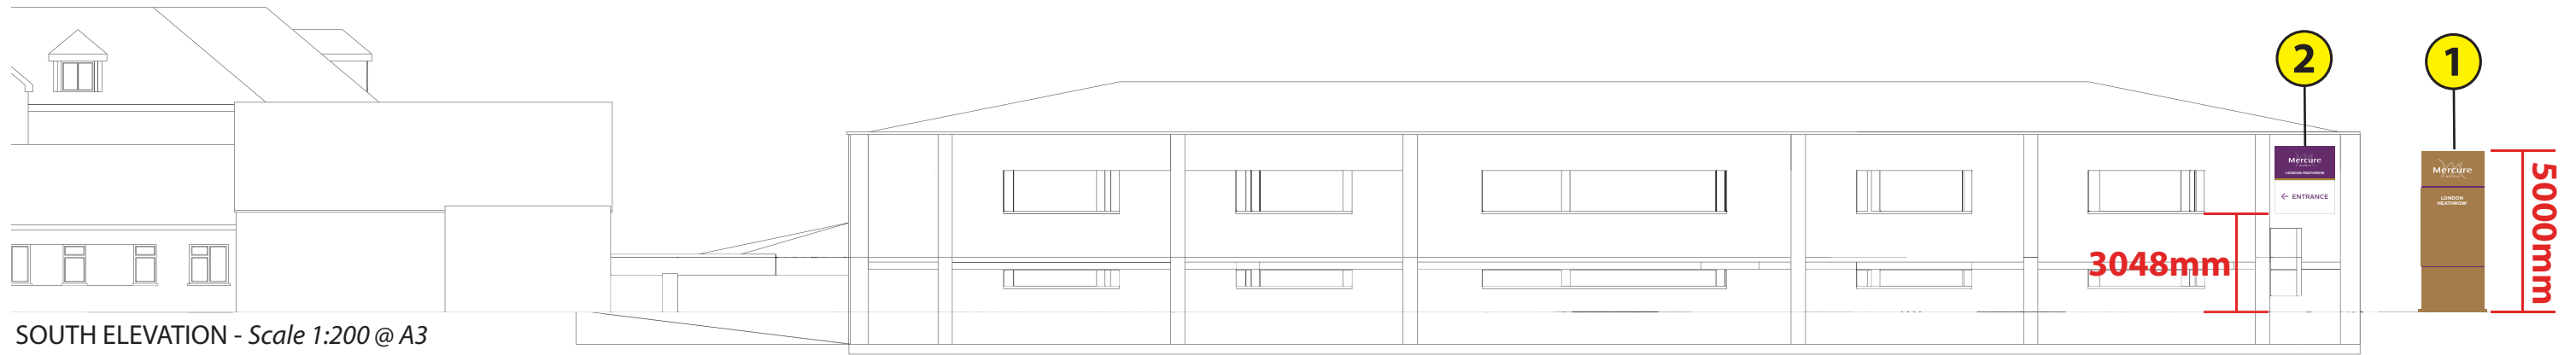


SOUTH ELEVATION - Scale 1:200 @ A3

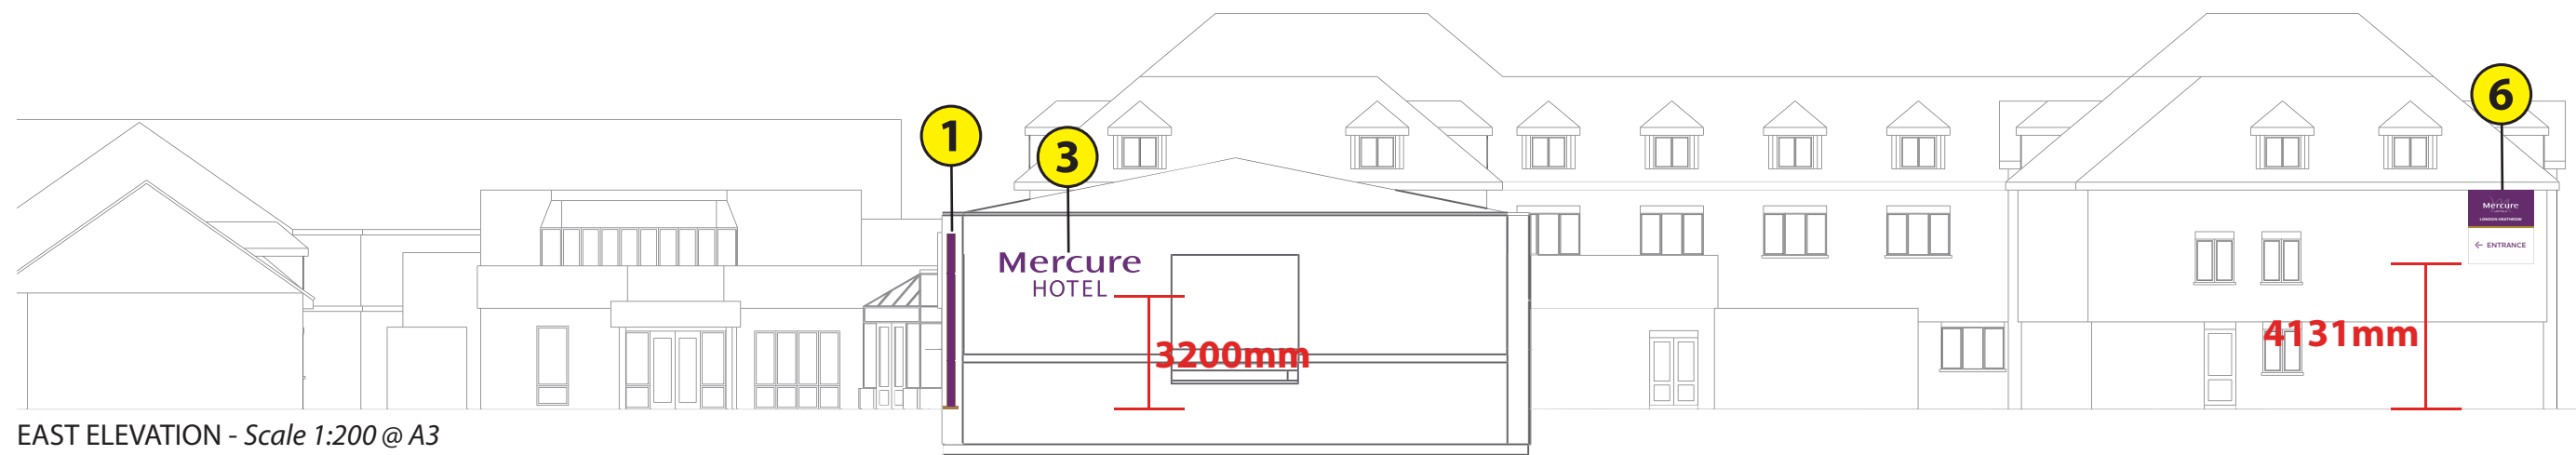

EAST ELEVATION - Scale 1:200 @ A3



Scale Bar - 1:200 @ A3

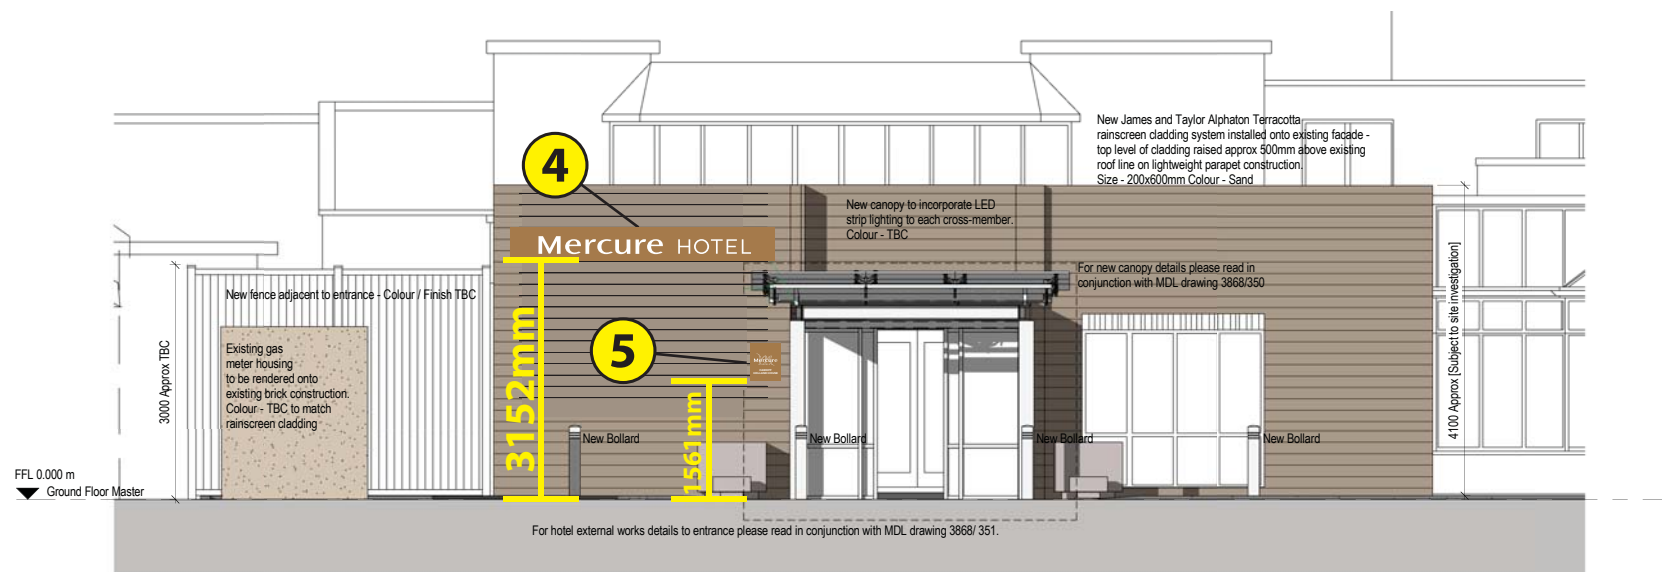

EAST ELEVATION - Scale 1:100 @ A3



Scale Bar - 1:100 @ A3

L&G SIGNS LTD
UNIT 3 MILL PLACE, PLATT INDUSTRIAL ESTATE,
MAIDSTONE ROAD, PLATT, SEVENOAKS,
KENT, TN15 8FD
TEL: 01732 783640
FAX: 01732 789506
E-MAIL: sales@landgsigns.co.uk

CLIENT: MERCURE HOTELS

JOB TITLE/SITE: LONDON
HEATHROW

AMENDMENT: PLANNING PROPOSAL

JOB NUMBER: n/a

DRAWN BY: WESW

SCALE: AS STATED @ A3

DATE: 18/3/15

SAVED AS: Mercure London Heathrow
Planning Proposal

THIS DRAWING IS COPYRIGHT AND MUST
NOT BE REPRODUCED WITHOUT PERMISSION.
ALWAYS REFER TO PANTONE/RAL NUMBERS FOR
COLOURS AS ALL MONITORS AND PRINTERS
WILL HAVE DIFFERENT REPRESENTATIONS


DRAWING NUMBER
11012a
© COPYRIGHT L&G SIGNS LIMITED



WEST ELEVATION - Scale 1:200 @ A3



NORTH ELEVATION - Scale 1:200 @ A3

 

Scale Bar - 1:200 @ A3



L&G SIGNS LTD
UNIT 3 MILL PLACE, PLATT INDUSTRIAL ESTATE,
MAIDSTONE ROAD, PLATT, SEVENOAKS,
KENT, TN15 8FD
TEL: 01732 783640
FAX: 01732 789506
E-MAIL: sales@landgsigns.co.uk

CLIENT:	MERCURE HOTELS
JOB TITLE/SITE:	LONDON HEATHROW
AMENDMENT:	PLANNING PROPOSAL

JOB NUMBER:	n/a
DRAWN BY:	WESW
SCALE:	AS STATED @ A3
DATE:	18/3/15
SAVED AS:	Mercure London Heathrow Planning Proposal

THIS DRAWING IS COPYRIGHT AND MUST
NOT BE REPRODUCED WITHOUT PERMISSION.
ALWAYS REFER TO PANTONE/RAL NUMBERS FOR
COLOURS AS ALL MONITORS AND PRINTERS
WILL HAVE DIFFERENT REPRESENTATIONS

DRAWING NUMBER

11012b

© COPYRIGHT L&G SIGNS LIMITED



Existing Signage
NOT TO SCALE VISUAL REPRESENTATION ONLY



Proposed Signage NOT TO SCALE VISUAL REPRESENTATION ONLY



L&G SIGNS LTD
UNIT 3 MILL PLACE, PLATT INDUSTRIAL ESTATE,
MAIDSTONE ROAD, PLATT, SEVENOAKS,
KENT, TN15 8FD
TEL: 01732 783640
FAX: 01732 789506
E-MAIL: sales@landgsigns.co.uk

CLIENT: MERCURE HOTELS

JOB TITLE/SITE: LONDON
HEATHROW

AMENDMENT: PLANNING PROPOSAL

JOB NUMBER: n/a
DRAWN BY: WESW
SCALE: AS STATED @ A3
DATE: 18/3/15
SAVED AS: Mercure London Heathrow
Planning Proposal

THIS DRAWING IS COPYRIGHT AND MUST
NOT BE REPRODUCED WITHOUT PERMISSION.
ALWAYS REFER TO PANTONE/RAL NUMBERS FOR
COLOURS AS ALL MONITORS AND PRINTERS
WILL HAVE DIFFERENT REPRESENTATIONS

DRAWING NUMBER
11012c
© COPYRIGHT L&G SIGNS LIMITED



Existing Signage NOT TO SCALE VISUAL REPRESENTATION ONLY



Proposed Signage NOT TO SCALE VISUAL REPRESENTATION ONLY



L&G SIGNS LTD
UNIT 3 MILL PLACE, PLATT INDUSTRIAL ESTATE,
MAIDSTONE ROAD, PLATT, SEVENOAKS,
KENT, TN15 8FD
TEL: 01732 783640
FAX: 01732 789506
E-MAIL: sales@landgsigns.co.uk

CLIENT: MERCURE HOTELS

JOB TITLE/SITE: LONDON
HEATHROW

AMENDMENT: PLANNING PROPOSAL

JOB NUMBER: n/a
DRAWN BY: WESW
SCALE: AS STATED @ A3
DATE: 18/3/15
SAVED AS: Mercure London Heathrow
Planning Proposal

THIS DRAWING IS COPYRIGHT AND MUST
NOT BE REPRODUCED WITHOUT PERMISSION.
ALWAYS REFER TO PANTONE/RAL NUMBERS FOR
COLOURS AS ALL MONITORS AND PRINTERS
WILL HAVE DIFFERENT REPRESENTATIONS

DRAWING NUMBER
11012d
© COPYRIGHT L&G SIGNS LIMITED



Existing Signage NOT TO SCALE VISUAL REPRESENTATION ONLY



Proposed Signage NOT TO SCALE VISUAL REPRESENTATION ONLY



Existing Signage NOT TO SCALE VISUAL REPRESENTATION ONLY



Proposed Signage NOT TO SCALE VISUAL REPRESENTATION ONLY



L&G SIGNS LTD
UNIT 3 MILL PLACE, PLATT INDUSTRIAL ESTATE,
MAIDSTONE ROAD, PLATT, SEVENOAKS,
KENT, TN15 8FD
TEL: 01732 783640
FAX: 01732 789506
E-MAIL: sales@landgsigns.co.uk

CLIENT:	MERCURE HOTELS
JOB TITLE/SITE:	LONDON HEATHROW
AMENDMENT:	PLANNING PROPOSAL
JOB NUMBER:	n/a
DRAWN BY:	WESW
SCALE:	AS STATED @ A3
DATE:	18/3/15
SAVED AS:	Mercure London Heathrow Planning Proposal

THIS DRAWING IS COPYRIGHT AND MUST NOT BE REPRODUCED WITHOUT PERMISSION. ALWAYS REFER TO PANTONE/RAL NUMBERS FOR COLOURS AS ALL MONITORS AND PRINTERS WILL HAVE DIFFERENT REPRESENTATIONS

DRAWING NUMBER

11012e

© COPYRIGHT L&G SIGNS LIMITED



Existing Signage NOT TO SCALE VISUAL REPRESENTATION ONLY



Proposed Signage NOT TO SCALE VISUAL REPRESENTATION ONLY




L&G SIGNS LTD
UNIT 3 MILL PLACE, PLATT INDUSTRIAL ESTATE,
MAIDSTONE ROAD, PLATT, SEVENOAKS,
KENT, TN15 8FD
TEL: 01732 783640
FAX: 01732 789506
E-MAIL: sales@landgsigns.co.uk

CLIENT:	MERCURE HOTELS
JOB TITLE/SITE:	LONDON HEATHROW
AMENDMENT:	PLANNING PROPOSAL

JOB NUMBER:	n/a
DRAWN BY:	WESW
SCALE:	AS STATED @ A3
DATE:	18/3/15
SAVED AS:	Mercure London Heathrow Planning Proposal

THIS DRAWING IS COPYRIGHT AND MUST
NOT BE REPRODUCED WITHOUT PERMISSION.
ALWAYS REFER TO PANTONE/RAL NUMBERS FOR
COLOURS AS ALL MONITORS AND PRINTERS
WILL HAVE DIFFERENT REPRESENTATIONS

DRAWING NUMBER
11012f
© COPYRIGHT L&G SIGNS LIMITED

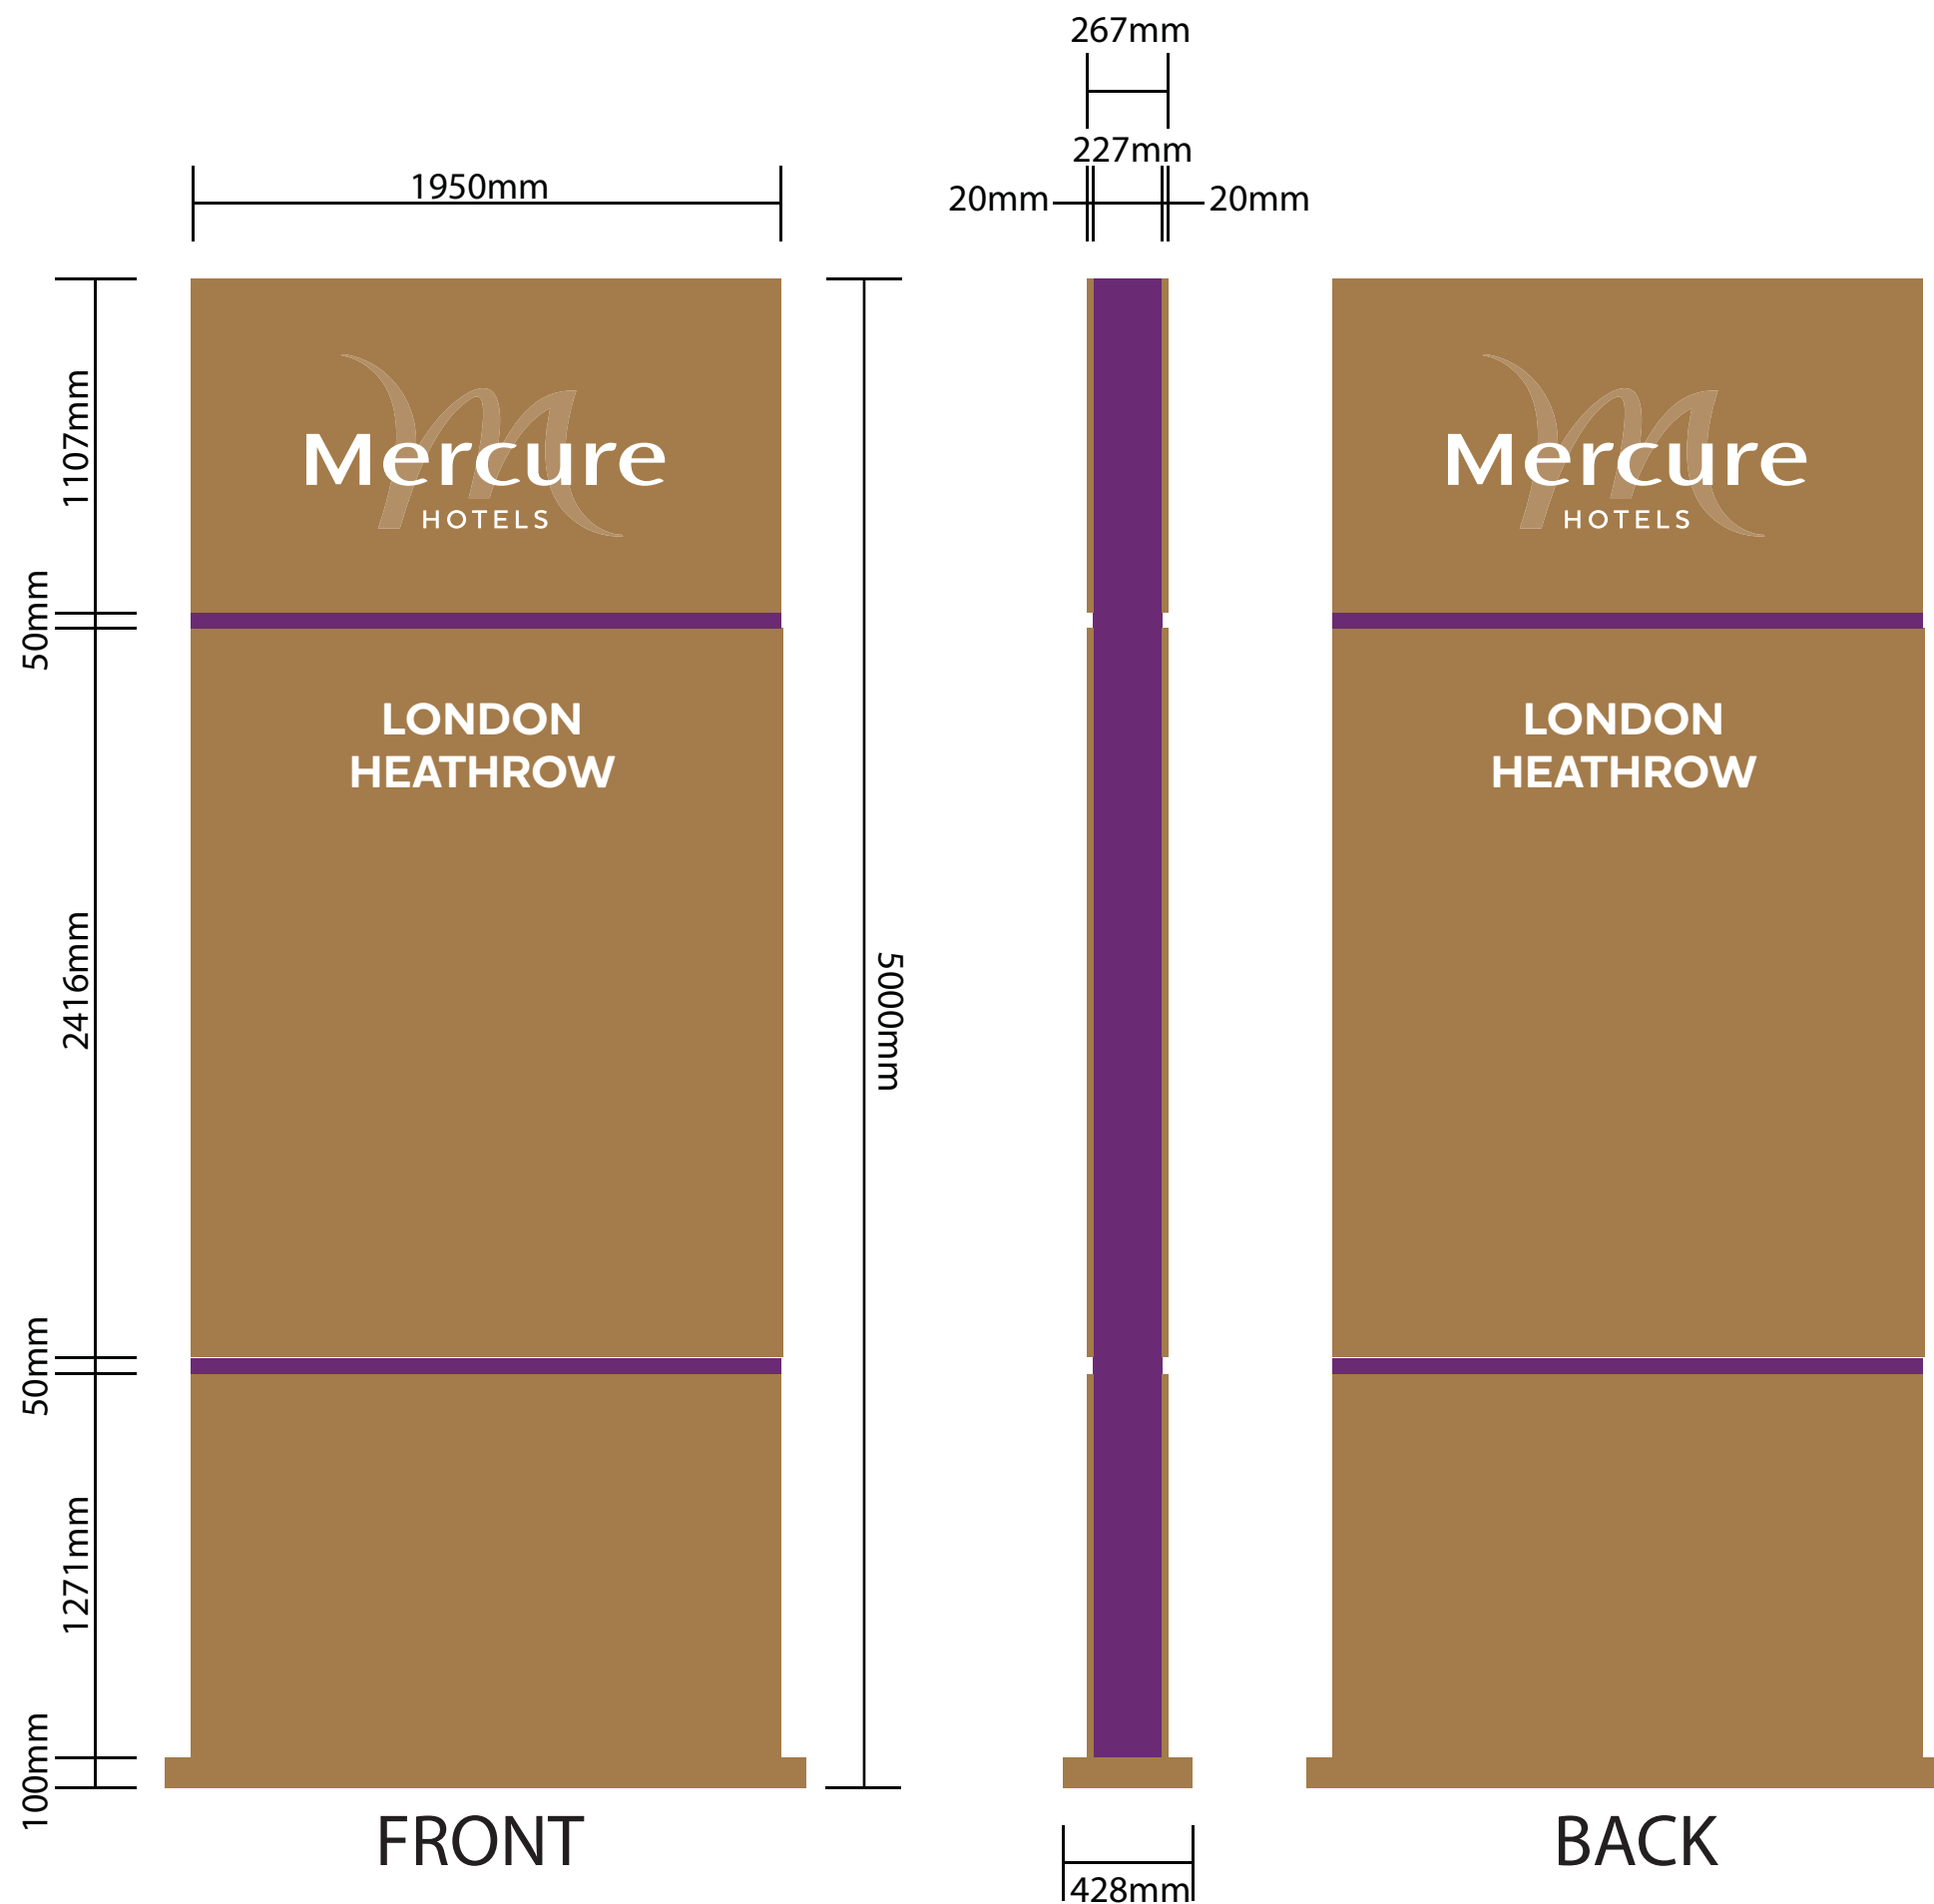

1 Internally Illuminated Totem Sign - Scale 1:25 @ A3

Aluminium powder coated box panel to match corporate colours.
Totem sign constructed in aluminium powder coated match corporate colours.

Top section to have logo fret cut & backed with opal acrylic, 'M' logo to have translucent vinyl applied matching corporate colour.
Remaining graphics to be applied vinyl graphics matching corporate identity.

Top section to be internally illuminated by means of LED lighting.
Illumination will be static & will not exceed 300 cd/m².
Sign to be fixed into concrete base set into ground by means of mild steel root cage.



CLIENT:	MERCURE HOTELS
JOB TITLE/SITE:	LONDON HEATHROW
AMENDMENT:	PLANNING PROPOSAL

JOB NUMBER:	n/a
DRAWN BY:	WESW
SCALE:	AS STATED @ A3
DATE:	18/3/15
SAVED AS:	Mercure London Heathrow Planning Proposal

THIS DRAWING IS COPYRIGHT AND MUST
NOT BE REPRODUCED WITHOUT PERMISSION.
ALWAYS REFER TO PANTONE/RAL NUMBERS FOR
COLOURS AS ALL MONITORS AND PRINTERS
WILL HAVE DIFFERENT REPRESENTATIONS

DRAWING NUMBER
11012g
© COPYRIGHT L&G SIGNS LIMITED



- 2 Internally Illuminated Flexface Sign - Scale 1:10 @ A3**
1 No Wall mounted sign constructed from aluminium with digitally printed tensioned flexface skin matching corporate identity.
Sign to be internally illuminated by means of LED lighting, illumination will be static & will not exceed 300 cd/m².
The sign will be fixed directly to the building using appropriate fixings.



CLIENT: MERCURE HOTELS
JOB TITLE/SITE: LONDON HEATHROW
AMENDMENT: PLANNING PROPOSAL

JOB NUMBER: n/a
DRAWN BY: WESW
SCALE: AS STATED @ A3
DATE: 18/3/15
SAVED AS: Mercure London Heathrow Planning Proposal

THIS DRAWING IS COPYRIGHT AND MUST NOT BE REPRODUCED WITHOUT PERMISSION. ALWAYS REFER TO PANTONE/RAL NUMBERS FOR COLOURS AS ALL MONITORS AND PRINTERS WILL HAVE DIFFERENT REPRESENTATIONS

DRAWING NUMBER
11012h
© COPYRIGHT L&G SIGNS LIMITED




③ Internally Illuminated Letterset - Scale 1:25 @ A3

Built up aluminium lettersets powder coated to match corporate colour.

Letter faces to be opal acrylic to appear Aubergine during day time and white at night.

Illuminated by means of LED lighting. Illumination will be static & will not exceed 300 cd/m².

Letters fitted to building using appropriate fixings.

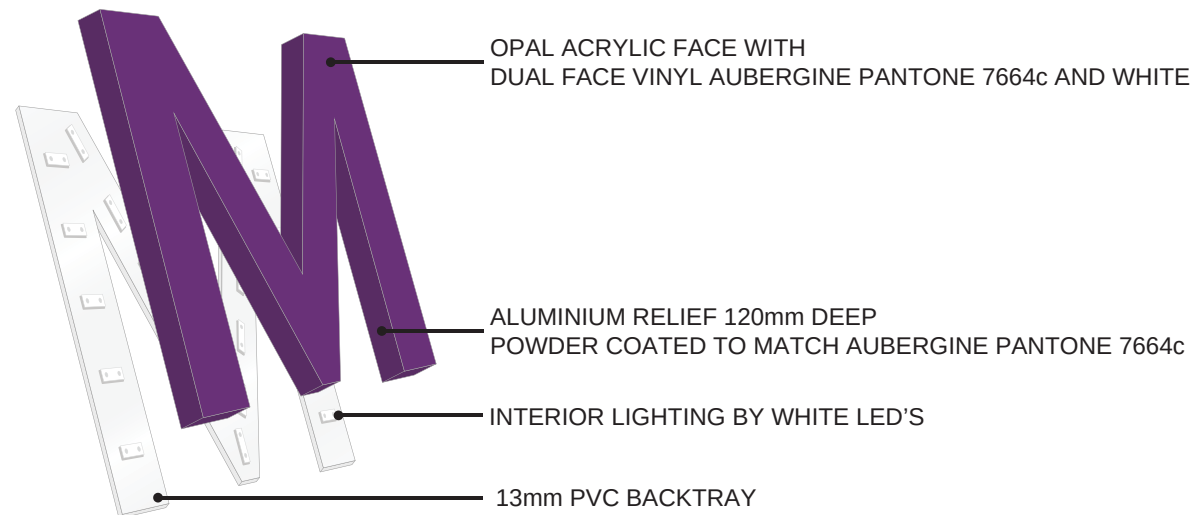

CLIENT:	MERCURE HOTELS
JOB TITLE/SITE:	LONDON HEATHROW
AMENDMENT:	PLANNING PROPOSAL

JOB NUMBER:	n/a
DRAWN BY:	WESW
SCALE:	AS STATED @ A3
DATE:	18/3/15
SAVED AS:	Mercure London Heathrow Planning Proposal

THIS DRAWING IS COPYRIGHT AND MUST NOT BE REPRODUCED WITHOUT PERMISSION. ALWAYS REFER TO PANTONE/RAL NUMBERS FOR COLOURS AS ALL MONITORS AND PRINTERS WILL HAVE DIFFERENT REPRESENTATIONS

DRAWING NUMBER
11012i
© COPYRIGHT L&G SIGNS LIMITED




4 Wall Mounted Sign - Scale 1:10 @ A3

Aluminium powder coated box panel to match corporate colours.

Box to have internally illuminated lettering fret cut & backed with opal acrylic.

Illumination created by means of LED lighting. Illumination will be static & will not exceed 300 cd/m².

The sign will be fixed directly to the building using appropriate fixings.

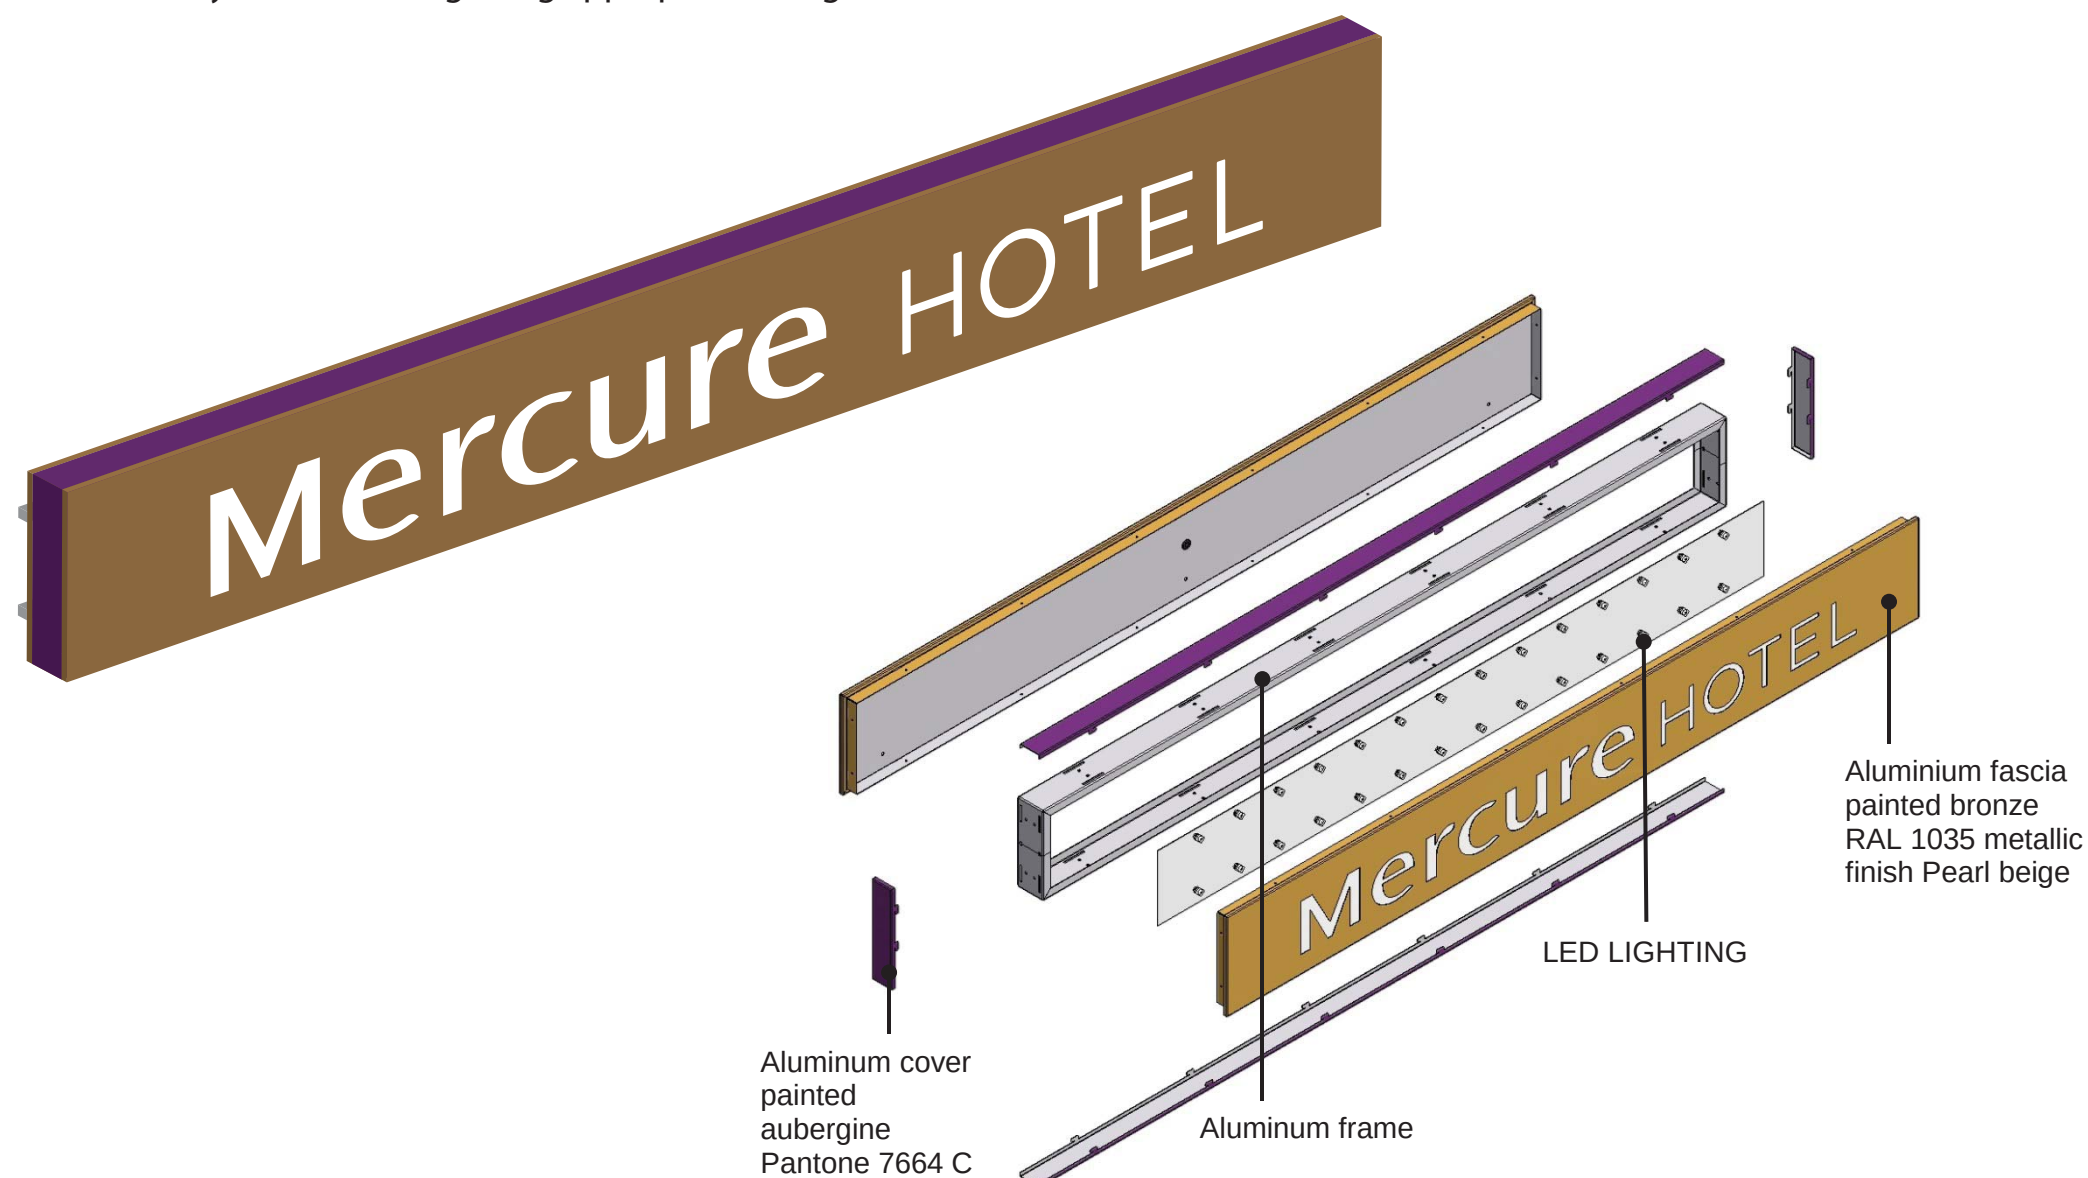

CLIENT: MERCURE HOTELS

JOB TITLE/SITE: LONDON
HEATHROW

AMENDMENT: PLANNING PROPOSAL

JOB NUMBER: n/a

DRAWN BY: WESW


SCALE: AS STATED @ A3

DATE: 18/3/15

SAVED AS: Mercure London Heathrow
Planning Proposal

THIS DRAWING IS COPYRIGHT AND MUST
NOT BE REPRODUCED WITHOUT PERMISSION.
ALWAYS REFER TO PANTONE/RAL NUMBERS FOR
COLOURS AS ALL MONITORS AND PRINTERS
WILL HAVE DIFFERENT REPRESENTATIONS

DRAWING NUMBER
11012j
© COPYRIGHT L&G SIGNS LIMITED

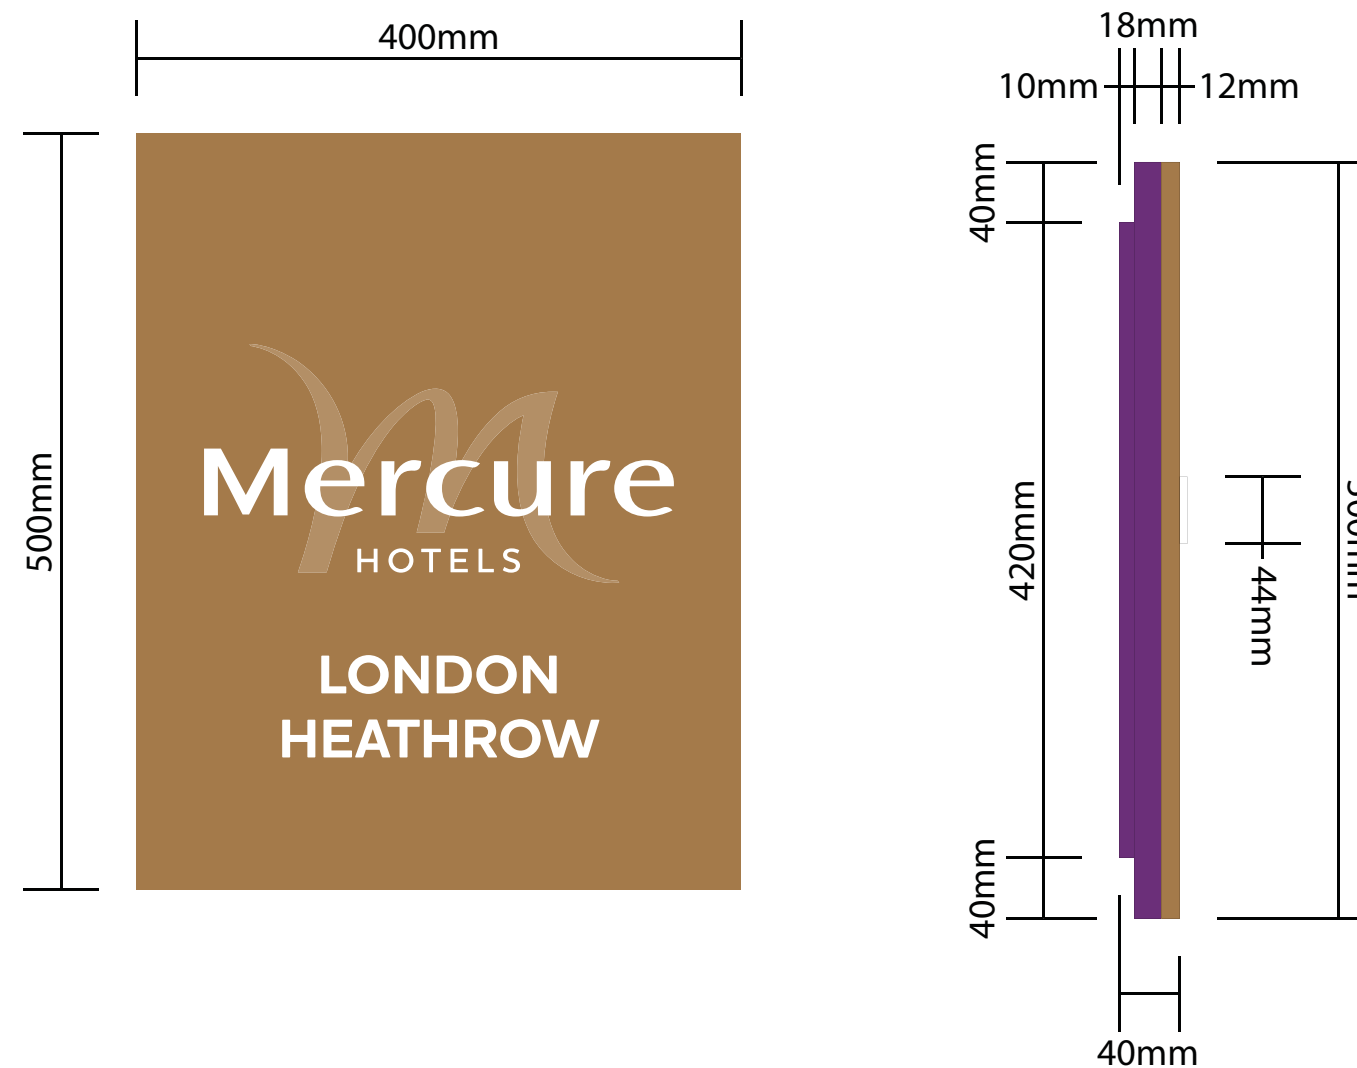

5 Wall Mounted Entrance Sign - Scale 1:5 @ A3 (OPTION 1)

Aluminium tray panel powder coated to match corporate colours.

Mercure logo to be fret cut & backed with opal acrylic, "M" section of logo to have translucent 80% tint of bronze coloured vinyl.

"Mercure" letters to be in 5mm thick white acrylic adhered directly to panel.

Panel to be fitted to wall using appropriate fixings.

	L&G SIGNS LTD UNIT 3 MILL PLACE, PLATT INDUSTRIAL ESTATE, MAIDSTONE ROAD, PLATT, SEVENOAKS, KENT, TN15 8FD TEL: 01732 783640 FAX: 01732 789506 E-MAIL: sales@landgsigns.co.uk
---	---

CLIENT:	MERCURE HOTELS
JOB TITLE/SITE:	LONDON HEATHROW
AMENDMENT:	PLANNING PROPOSAL

JOB NUMBER:	n/a
DRAWN BY:	WESW
SCALE:	AS STATED @ A3
DATE:	18/3/15
SAVED AS:	Mercure London Heathrow Planning Proposal

THIS DRAWING IS COPYRIGHT AND MUST
NOT BE REPRODUCED WITHOUT PERMISSION.
ALWAYS REFER TO PANTONE/RAL NUMBERS FOR
COLOURS AS ALL MONITORS AND PRINTERS
WILL HAVE DIFFERENT REPRESENTATIONS

DRAWING NUMBER
11012k
© COPYRIGHT L&G SIGNS LIMITED



- 7 Internally Illuminated Flexface Sign - Scale 1:10 @ A3**
1No Wall mounted sign constructed from aluminium with digitally printed tensioned flexface skin matching corporate identity.
Sign to be internally illuminated by means of LED lighting, illumination will be static & will not exceed 300 cd/m².
The sign will be fixed directly to the building using appropriate fixings.




CLIENT:	MERCURE HOTELS
JOB TITLE/SITE:	LONDON HEATHROW
AMENDMENT:	PLANNING PROPOSAL

JOB NUMBER:	n/a
DRAWN BY:	WESW
SCALE:	AS STATED @ A3
DATE:	18/3/15
SAVED AS:	Mercure London Heathrow Planning Proposal

THIS DRAWING IS COPYRIGHT AND MUST
NOT BE REPRODUCED WITHOUT PERMISSION.
ALWAYS REFER TO PANTONE/RAL NUMBERS FOR
COLOURS AS ALL MONITORS AND PRINTERS
WILL HAVE DIFFERENT REPRESENTATIONS

DRAWING NUMBER
11012m
© COPYRIGHT L&G SIGNS LIMITED

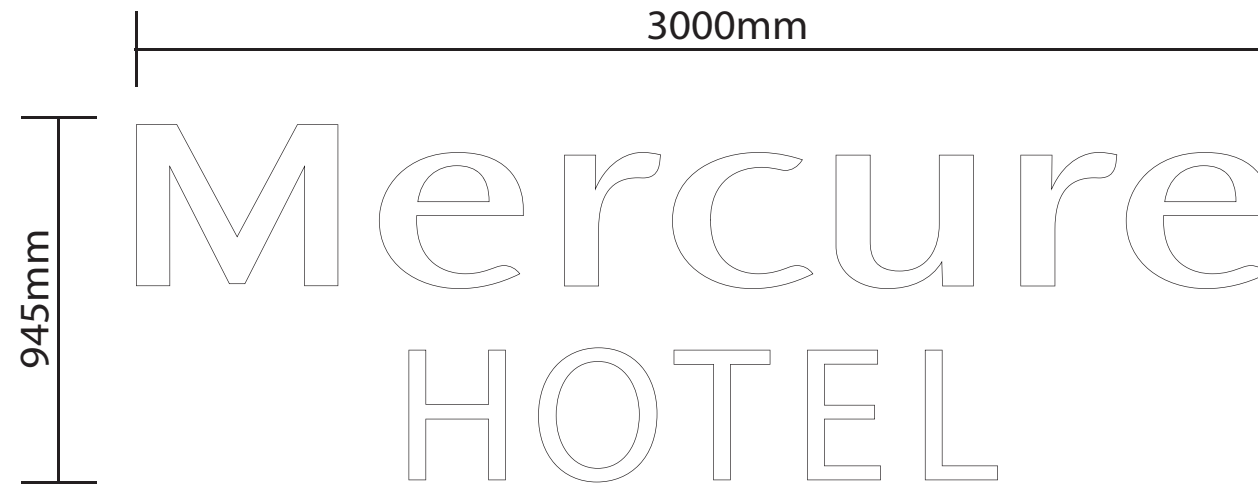


8 Internally Illuminated Letterset - Scale 1:20 @ A3 (OPTION 1)

Built up aluminium letterset powder coated to match corporate colour.

Letter faces to be opal acrylic to appear white during day time and white at night.

Illuminated by means of LED lighting. Illumination will be static & will not exceed 300 cd/m².

The sign will be fixed directly to the building using appropriate fixings.

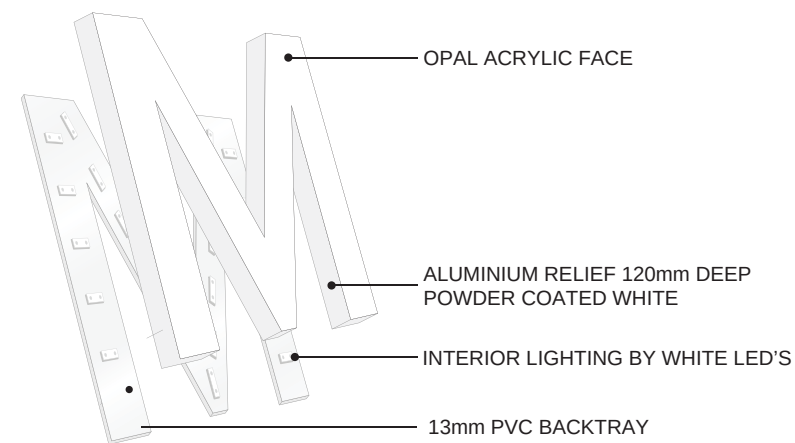



L&G SIGNS LTD
UNIT 3 MILL PLACE, PLATT INDUSTRIAL ESTATE,
MAIDSTONE ROAD, PLATT, SEVENOAKS,
KENT, TN15 8FD
TEL: 01732 783640
FAX: 01732 789506
E-MAIL: sales@landgsigns.co.uk

CLIENT:

MERCURE HOTELS

JOB TITLE/SITE:

LONDON
HEATHROW

AMENDMENT:

PLANNING PROPOSAL

JOB NUMBER:

n/a

DRAWN BY:

WESW

SCALE:

AS STATED @ A3

DATE:

18/3/15

SAVED AS:

Mercure London Heathrow
Planning Proposal

THIS DRAWING IS COPYRIGHT AND MUST
NOT BE REPRODUCED WITHOUT PERMISSION.
ALWAYS REFER TO PANTONE/RAL NUMBERS FOR
COLOURS AS ALL MONITORS AND PRINTERS
WILL HAVE DIFFERENT REPRESENTATIONS

DRAWING NUMBER

11012n

© COPYRIGHT L&G SIGNS LIMITED



6 Internally Illuminated Flexface Sign - Scale 1:10 @ A3

1No Wall mounted sign constructed from aluminium with digitally printed tensioned flexface skin matching corporate identity.

Sign to be internally illuminated by means of LED lighting, illumination will be static & will not exceed 300 cd/m².

The sign will be fixed directly to the building using appropriate fixings.



CLIENT: MERCURE HOTELS

JOB TITLE/SITE: LONDON
HEATHROW

AMENDMENT: PLANNING PROPOSAL

JOB NUMBER: n/a

DRAWN BY: WESW

SCALE: AS STATED @ A3

DATE: 18/3/15


SAVED AS: Mercure London Heathrow
Planning Proposal

THIS DRAWING IS COPYRIGHT AND MUST
NOT BE REPRODUCED WITHOUT PERMISSION.
ALWAYS REFER TO PANTONE/RAL NUMBERS FOR
COLOURS AS ALL MONITORS AND PRINTERS
WILL HAVE DIFFERENT REPRESENTATIONS

DRAWING NUMBER

110121

© COPYRIGHT L&G SIGNS LIMITED

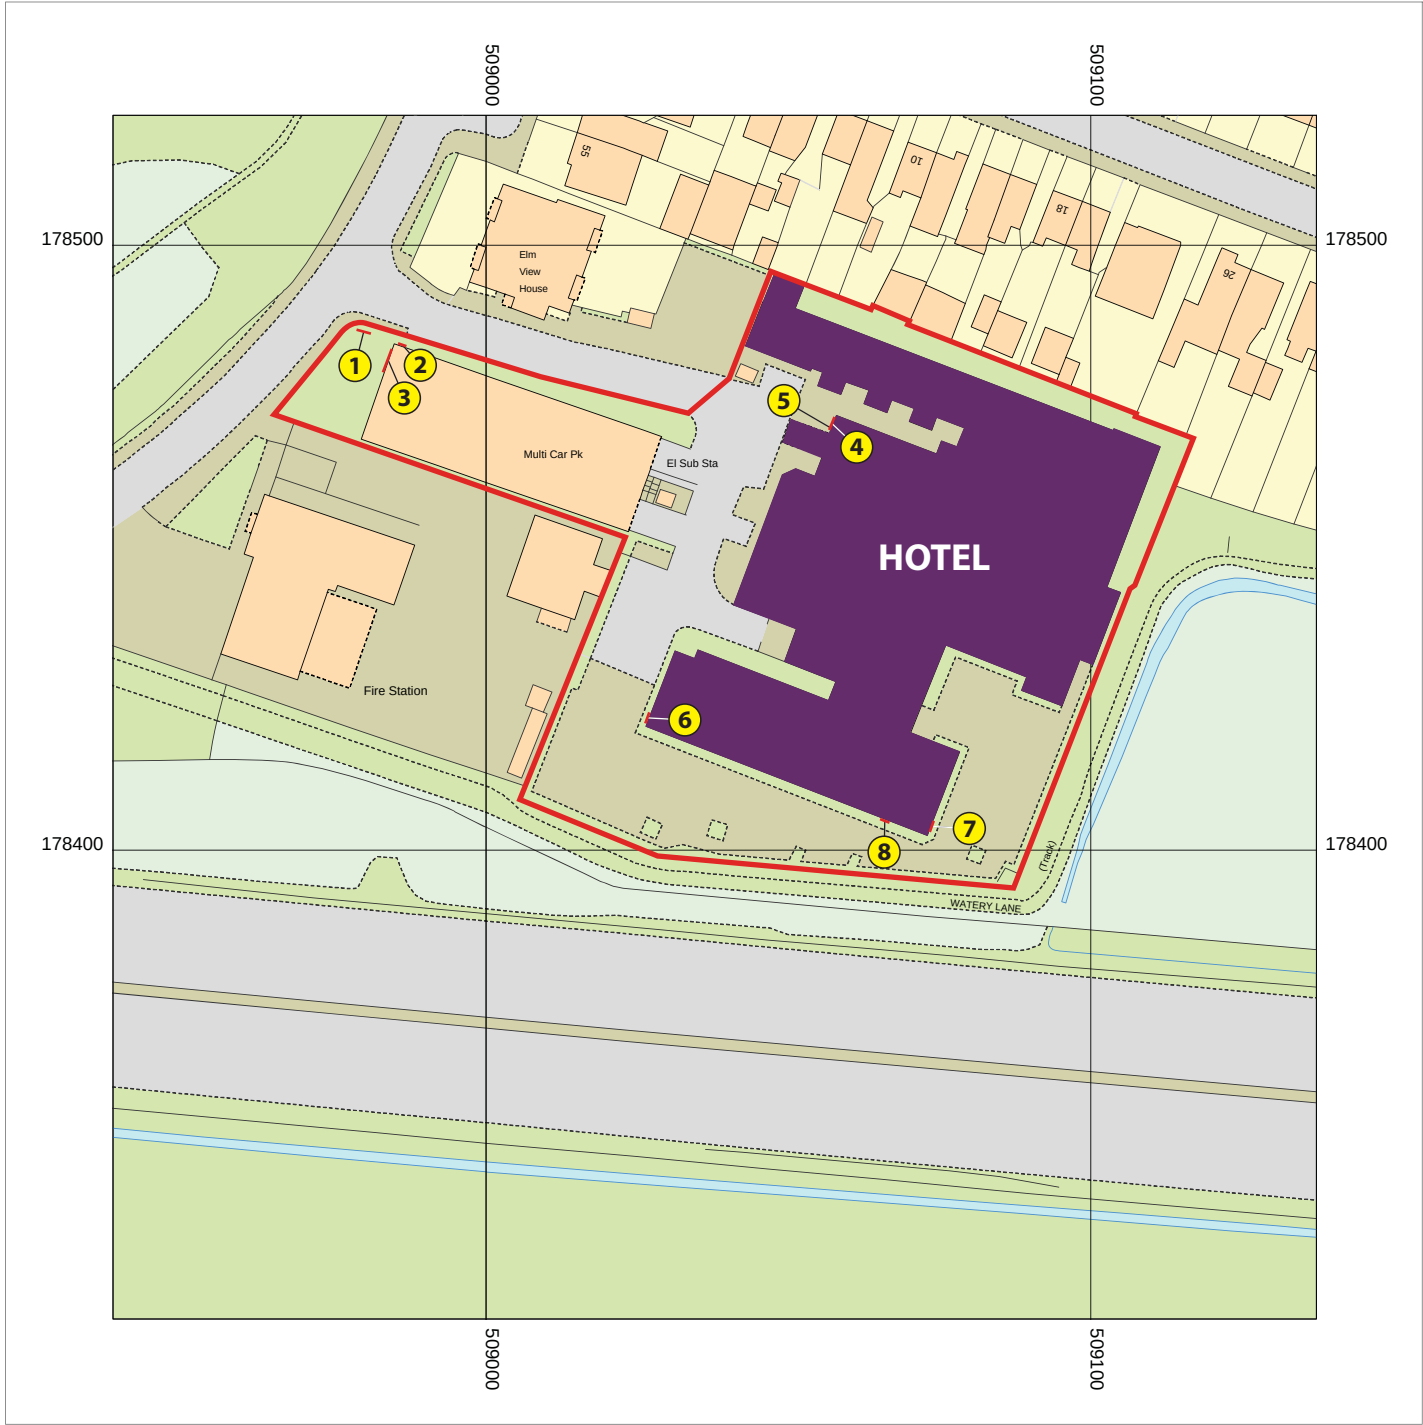

Supplied by: L and G Signs
Licence number: 100031961
Produced: 28/01/15
Serial number: 1461395

Plot centre co-ordinates: 509038, 178422
Download file: Print52504_1461395
Project name: mercure heathrow



L&G SIGNS LTD
UNIT 3 MILL PLACE, PLATT INDUSTRIAL ESTATE,
MAIDSTONE ROAD, PLATT, SEVENOAKS,
KENT, TN15 8FD
TEL: 01732 783640
FAX: 01732 789506
E-MAIL: sales@landgsigns.co.uk

CLIENT: MERCURE HOTELS

JOB TITLE/SITE: LONDON
HEATHROW

AMENDMENT: PLANNING PROPOSAL

JOB NUMBER: n/a
DRAWN BY: WESW
SCALE: AS STATED @ A3
DATE: 18/3/15
SAVED AS: Mercure London Heathrow
Planning Proposal

THIS DRAWING IS COPYRIGHT AND MUST
NOT BE REPRODUCED WITHOUT PERMISSION.
ALWAYS REFER TO PANTONE/RAL NUMBERS FOR
COLOURS AS ALL MONITORS AND PRINTERS
WILL HAVE DIFFERENT REPRESENTATIONS

DRAWING NUMBER
110120
© COPYRIGHT L&G SIGNS LIMITED