



BLUE ARCHITECTURE LIMITED

Consulting Architects, Engineers and Interiors.
102 Dorchester Way, Hayes, Middlesex,
UB4 0HY, London.

Contact:
Email: info@bluearchdesign.co.uk, Cell: 044 + 078 3293 8374
Web site: www.bluearchdesign.co.uk

Notes:

© 2017 Blue Architecture Limited
All rights reserved.
All drawings are for the purpose of gaining
Planning Permission approval only.
All written dimensions to be taken in
preferences to scaled dimensions.

Extend Area:
Loft Conversion: Less than 40 Cu.M

Rev.	Description	By	Ckd	Date

Client:
Mrs. Ranjita Upal.


Project:
Loft Conversion involving the erection of a
Hip to Gable roof extension incorporating a rear
dormer And installation of front three rooflights.

Location:
617 Uxbridge Road, Hayes, Middlesex,
UB4 8HR.


Status:
Lawful Development Certificate

Title:
Existing / Proposed Elevations.


Drawn by: L.p	Str. Et: ---	Checked by: R.k	Sheet no.
Project no: BAL-1163	Sheet Size A2		
Date: 29/10/2017	Scale: 1:100.		02

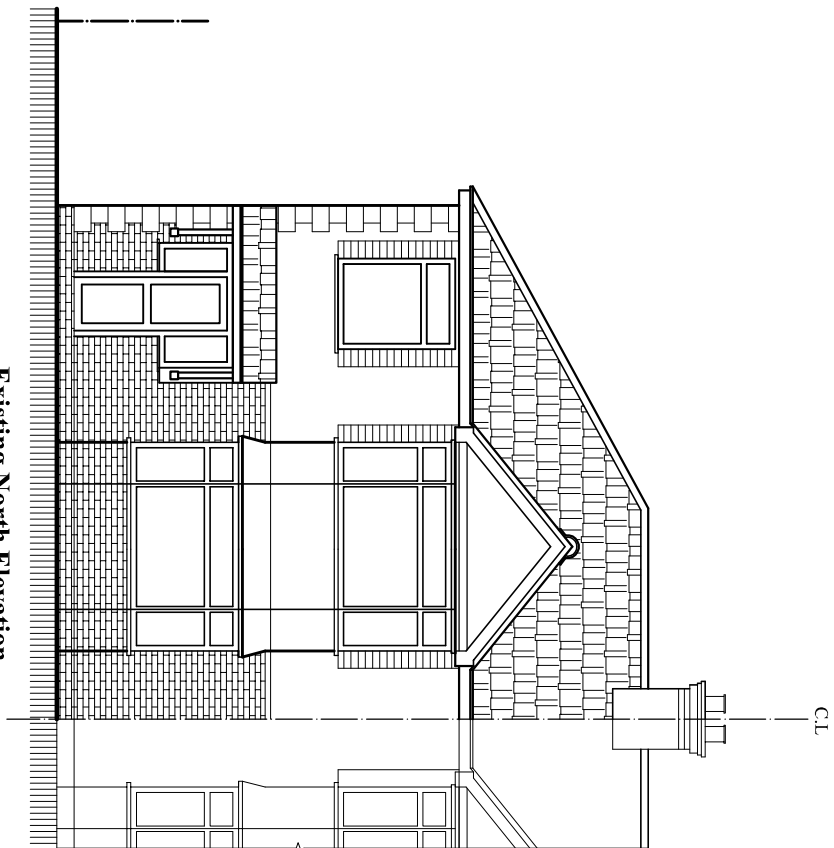


Existing North Elevation
Scale: 1:100

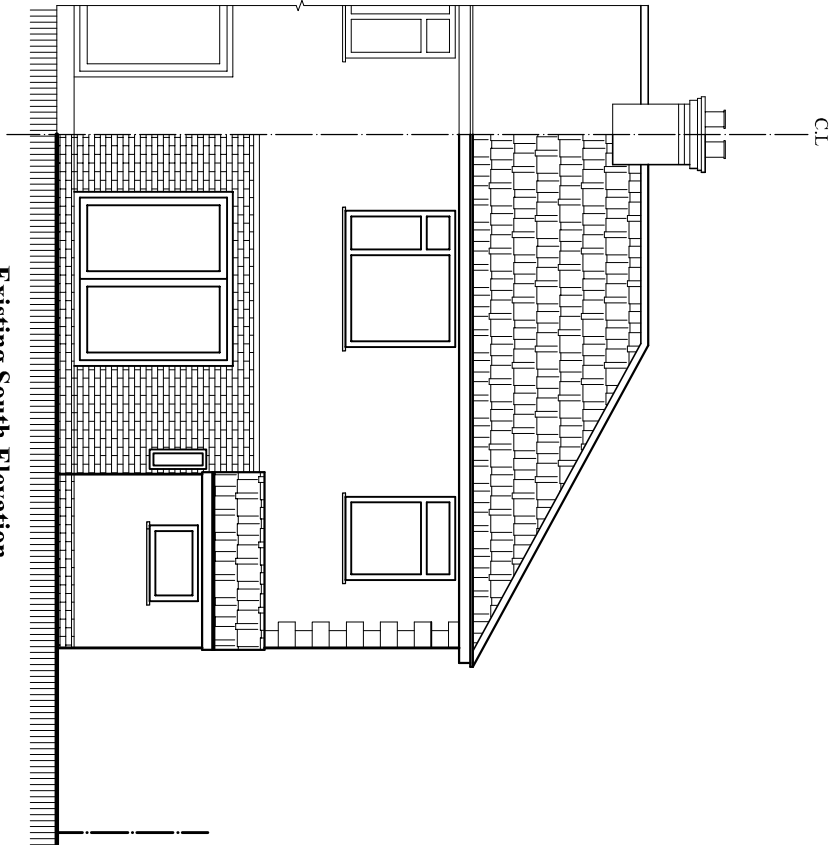


Existing South Elevation
Scale: 1:100

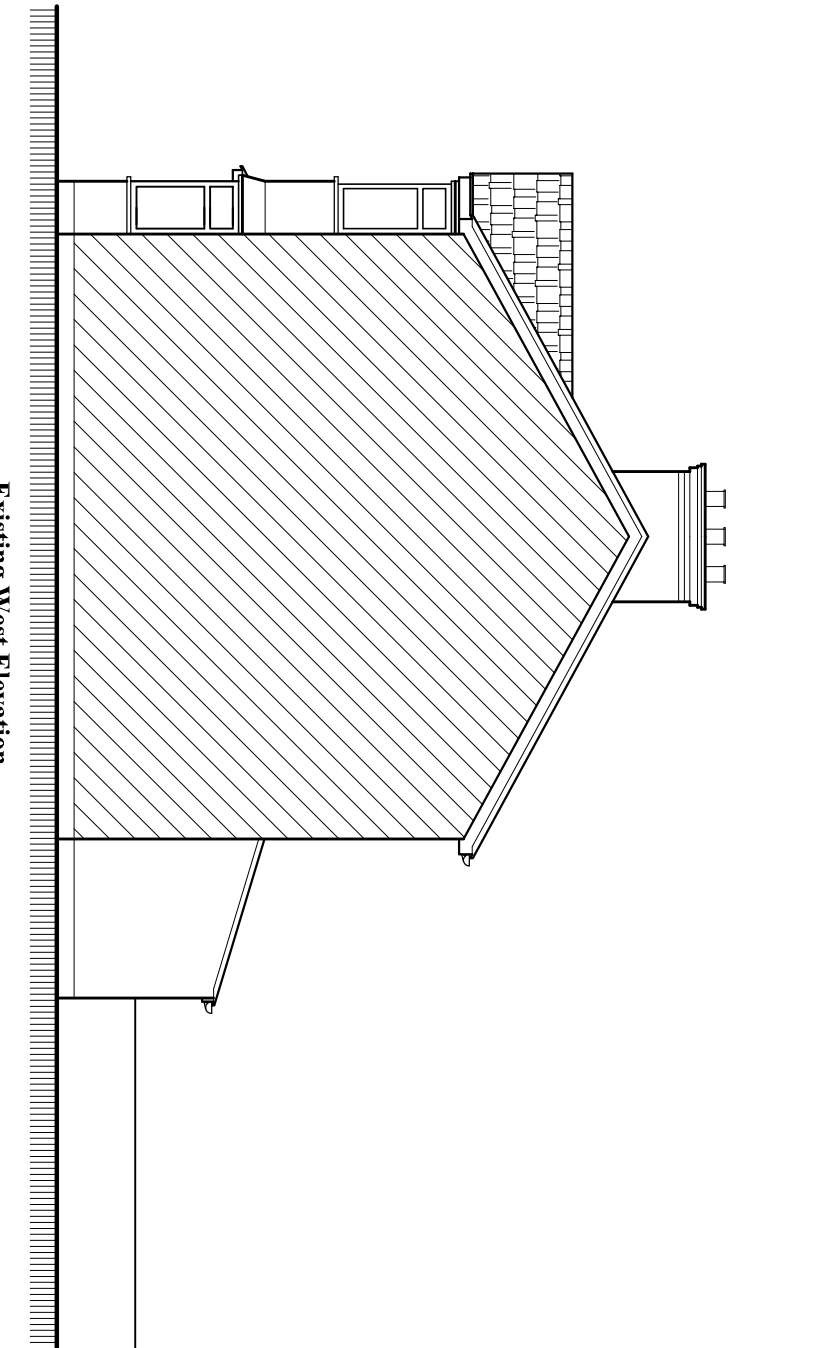


Existing West Elevation
Scale: 1:100

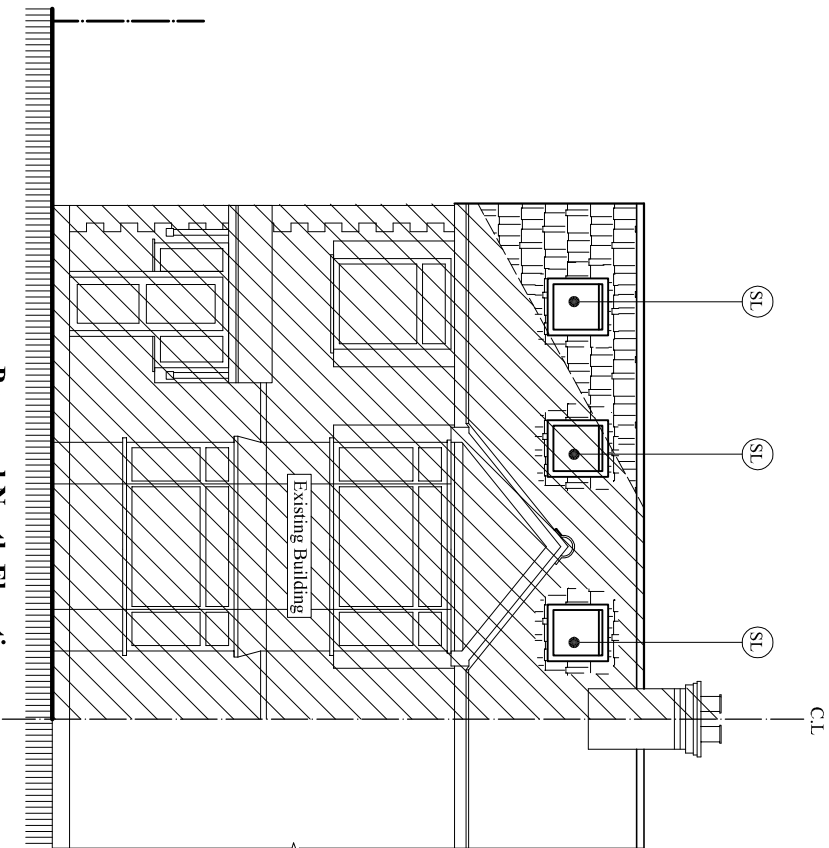



Proposed North Elevation
Scale: 1:100

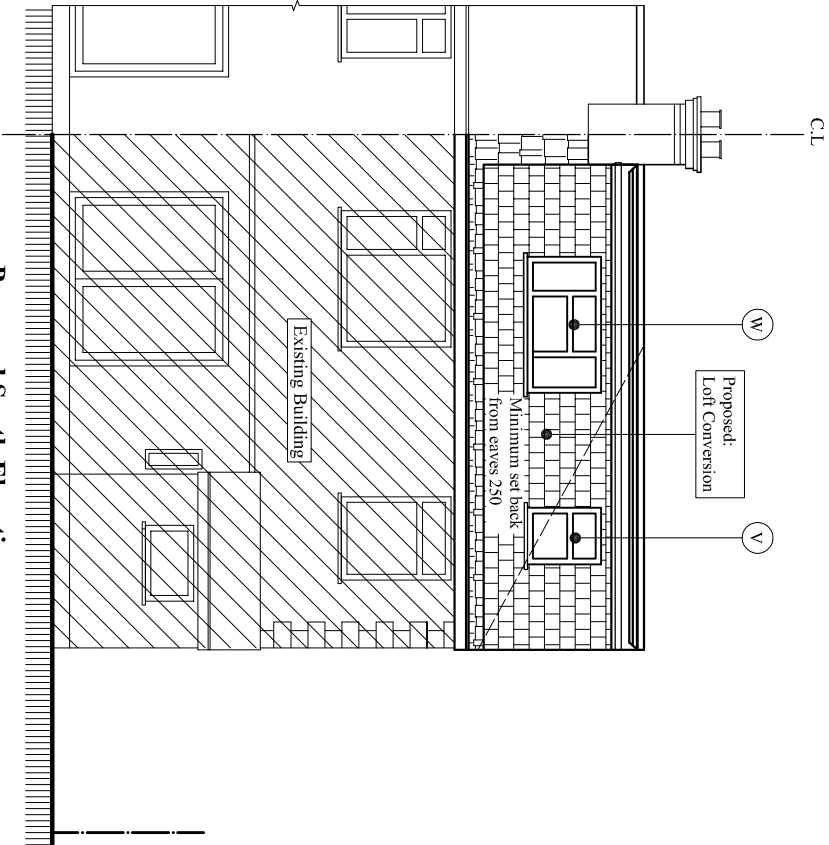


Proposed South Elevation
Scale: 1:100

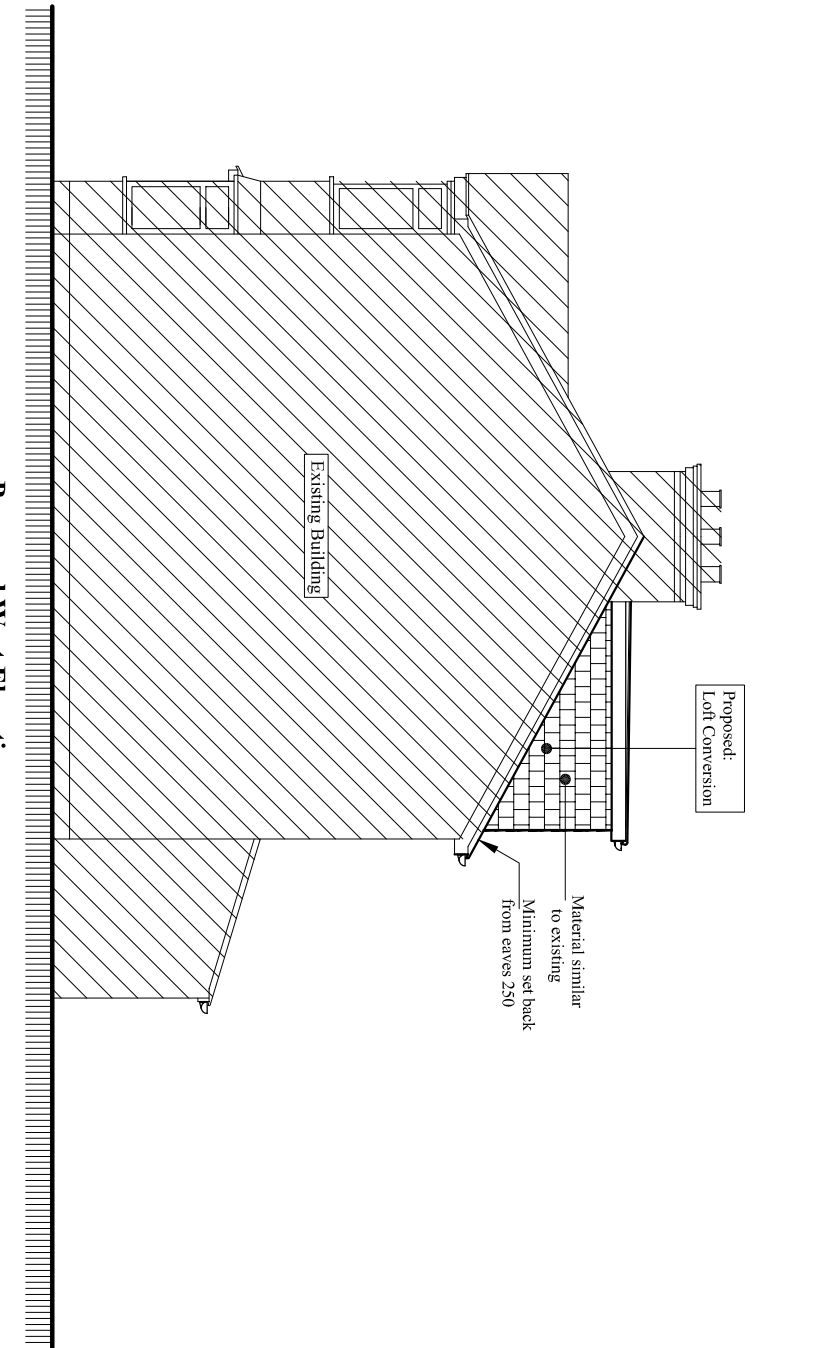

Proposed West Elevation
Scale: 1:100

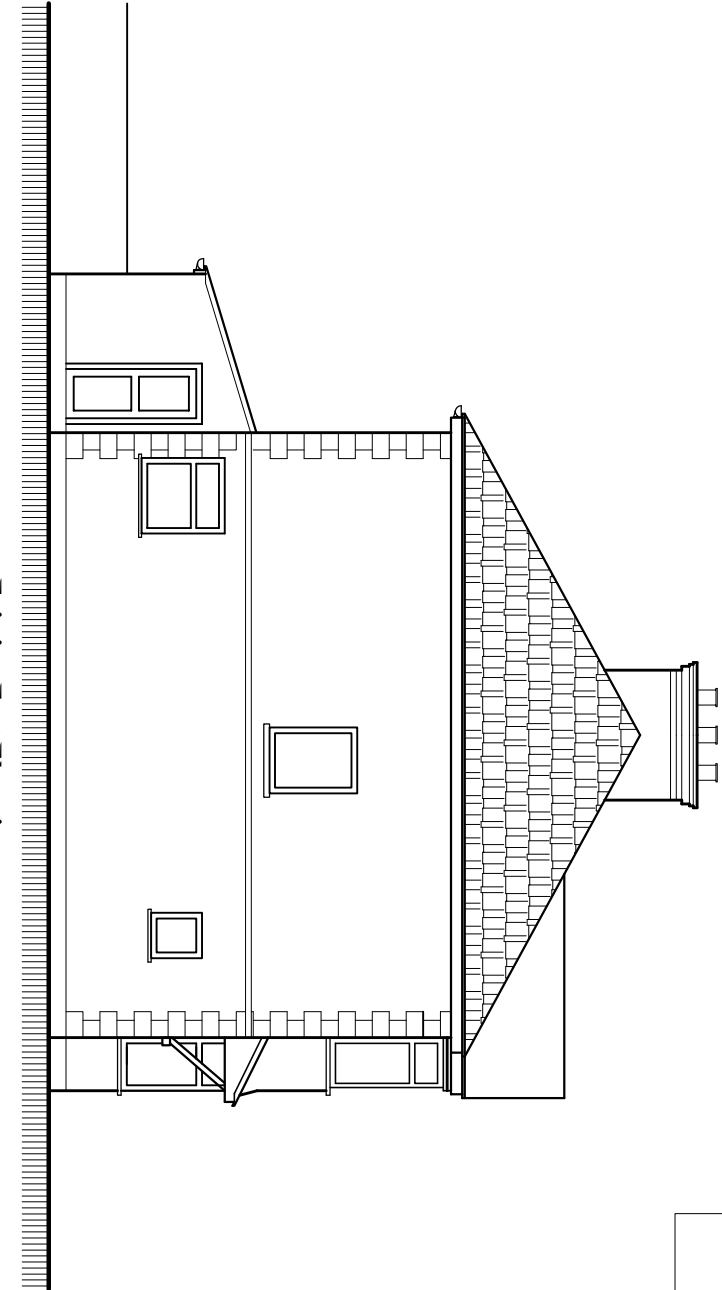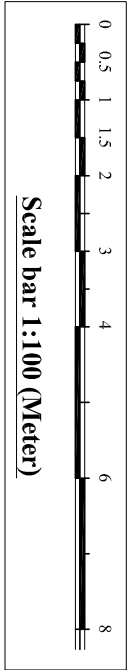

Existing East Elevation
Scale: 1:100

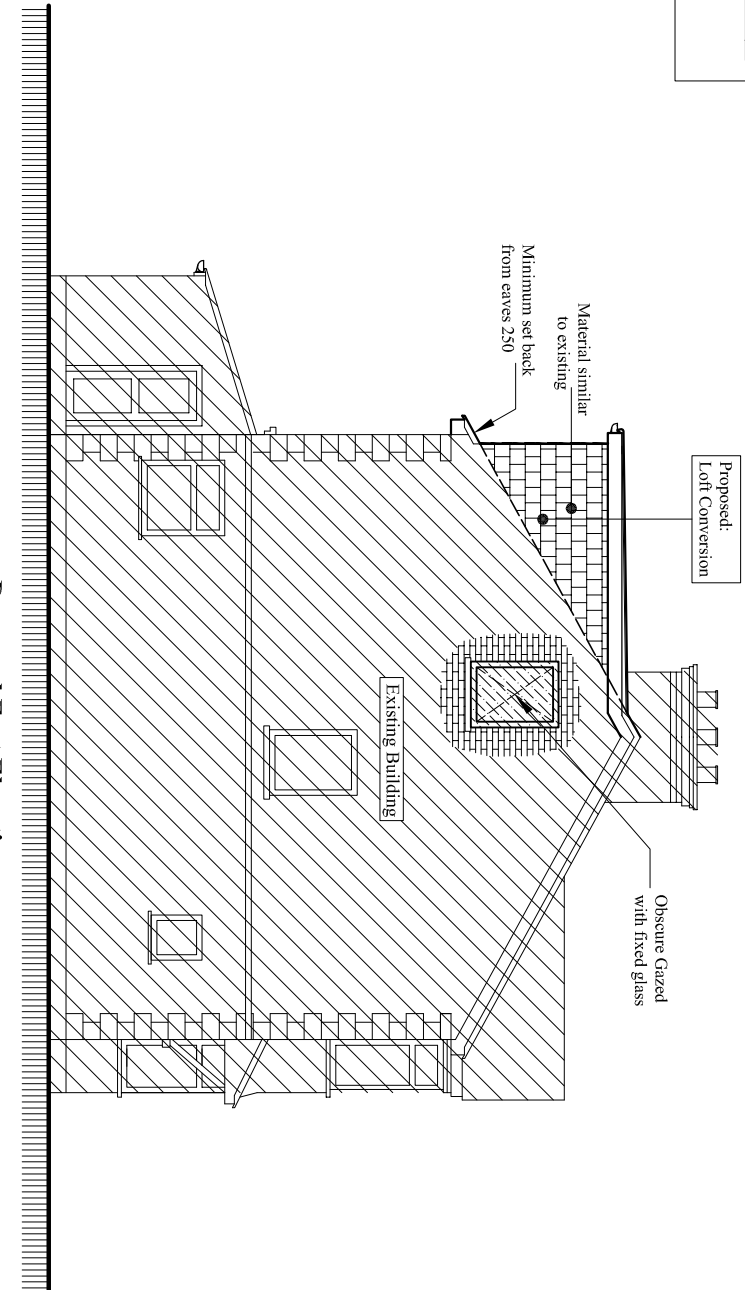

Proposed East Elevation
Scale: 1:100