
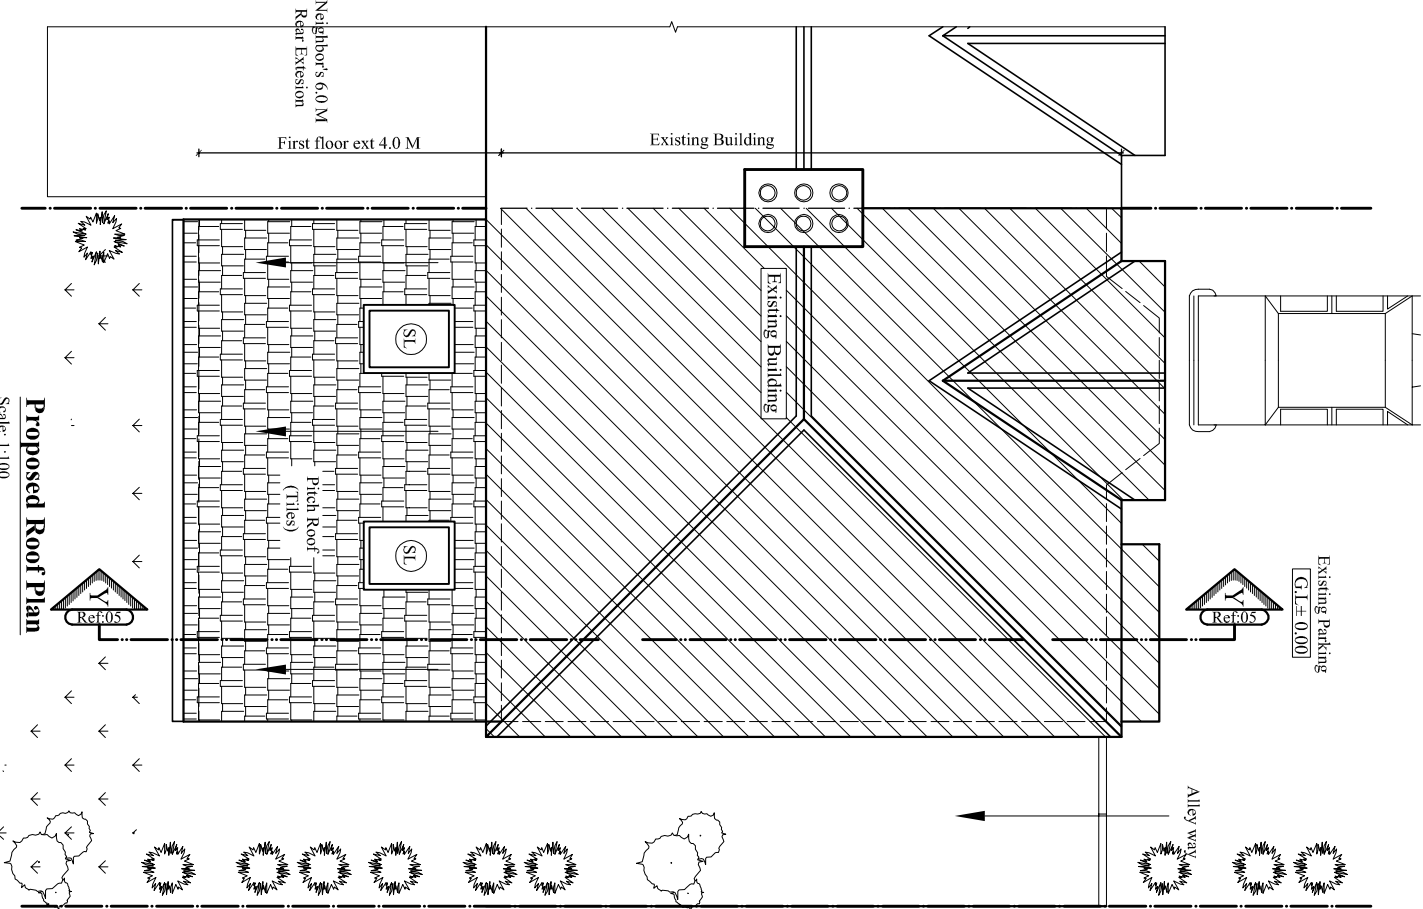
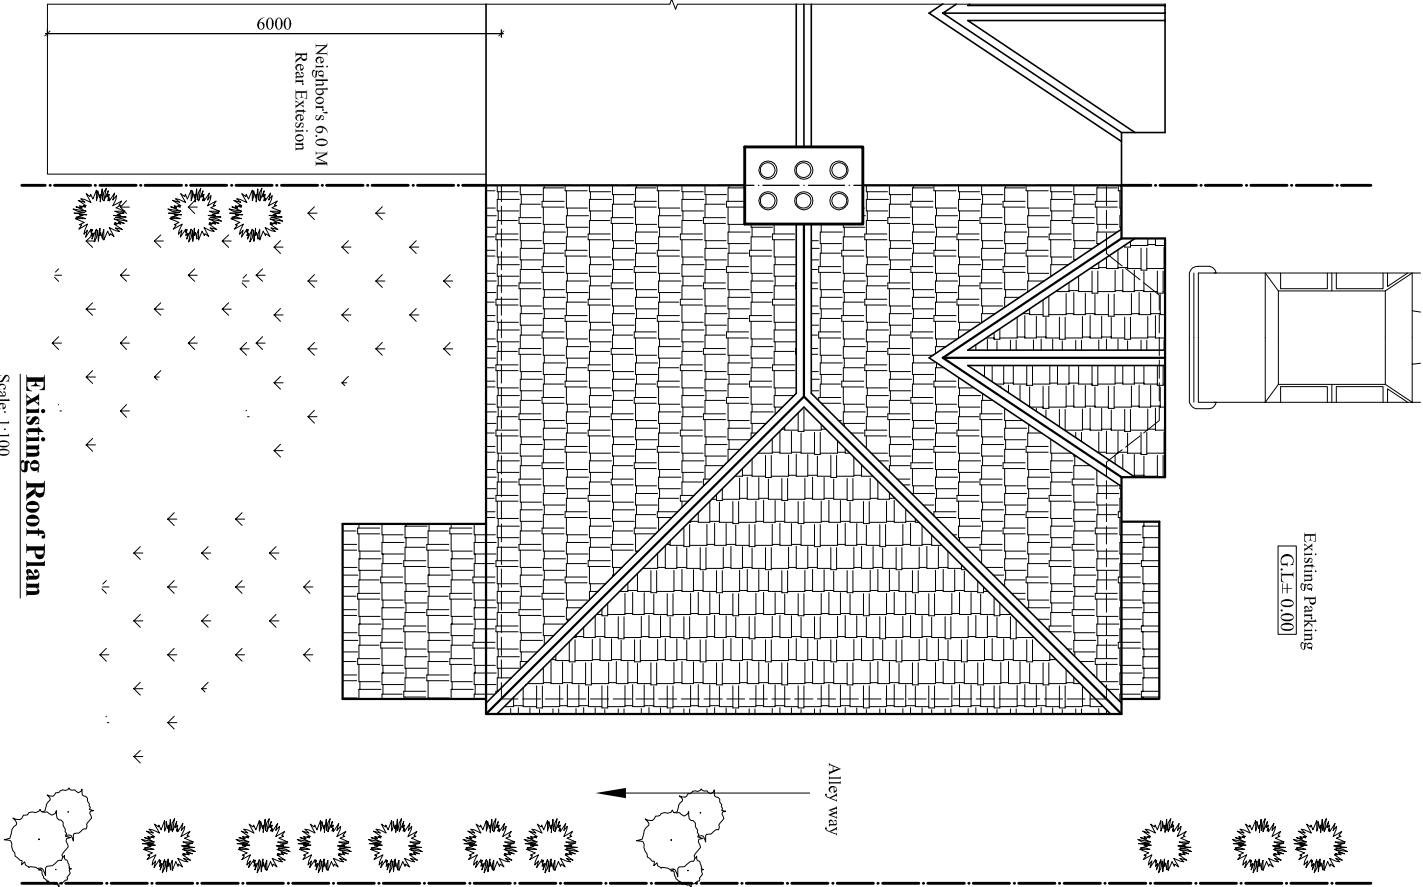


Openings Schedule

Sl.	Description	Nos.	Size	Lintel type
1	Patio Door (PD) at Cavity wall	1	2400x2100	CG 70100 standard duty cantilever lintel
2	Door (D) at Cavity wall	4	860x2100	100x100 Naylor high spec. S4PC
3	Door (D1) at Dry wall	1	860x2100	2 nos. 50x150 C16 Wooden member
4	Door (D2) at Dry wall	1	750x2100	2 nos. 50x150 C16 Wooden member
5	Window (W) at Cavity wall	1	1500x1100	CG 70100 standard duty cantilever lintel
6	Sky Light (SL) at Roof	2	900x1500	Double up roof joists around the sky light openings.

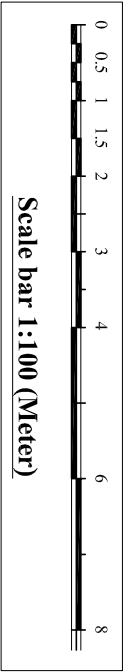

Rev.	Description	By	Ckd	Date

Client:

Mrs. Ranjita Upal.

Project:

Single Storey Rear Extension.

Location:

617 Uxbridge Road, Hayes,
Middlesex, UB4 8HR.

Status:

PLANNING

Title:
Existing and Proposed Roof plans.

Drawn by:

L.p

Str. Efr.

Checked by:

R.k

Project no:

BAL-617U

Sheet Size

A3

Sheet no.

02

Date:

26/02/2019

Scale:

1:100