

**Contact:**  
Email: [rabindhada@hotmail.co.uk](mailto:rabindhada@hotmail.co.uk), Cell: 044 + 078 3293 8374  
Web site: [www.bluearchdesign.co.uk](http://www.bluearchdesign.co.uk)

Notes:  
© 2019 Blue Architecture Limited.  
All rights reserved.  
All drawings are for the purpose of gaining  
Planning Permission approval only.  
All written dimensions to be taken in  
preferences to scaled dimensions.  
Rear Extension:  
Carpet Area: 22.34 Sq.M

| Rev. | Description | By | Ckd | Date |
|------|-------------|----|-----|------|
|      |             |    |     |      |
|      |             |    |     |      |
**Client:**  
**Mrs. Ranjita Upal.**


**Project:**  
Single Storey Rear Extension.

**Location:**  
617 Uxbridge Road, Hayes,  
Middlesex, UB4 8HR.


**Status:**  
PLANNING

**Title:**  
Existing and Proposed Elevations-2.


|             |            |             |
|-------------|------------|-------------|
| Drawn by:   | Str. Fr.   | Checked by: |
| <b>L.p</b>  | <b>---</b> | <b>R.k</b>  |
| Project no: | Sheet Size | Sheet no.   |
| BAL-617U    | A3         |             |
| Date:       | Scale:     |             |
| 26/02/2019  | 1:100,500  |             |

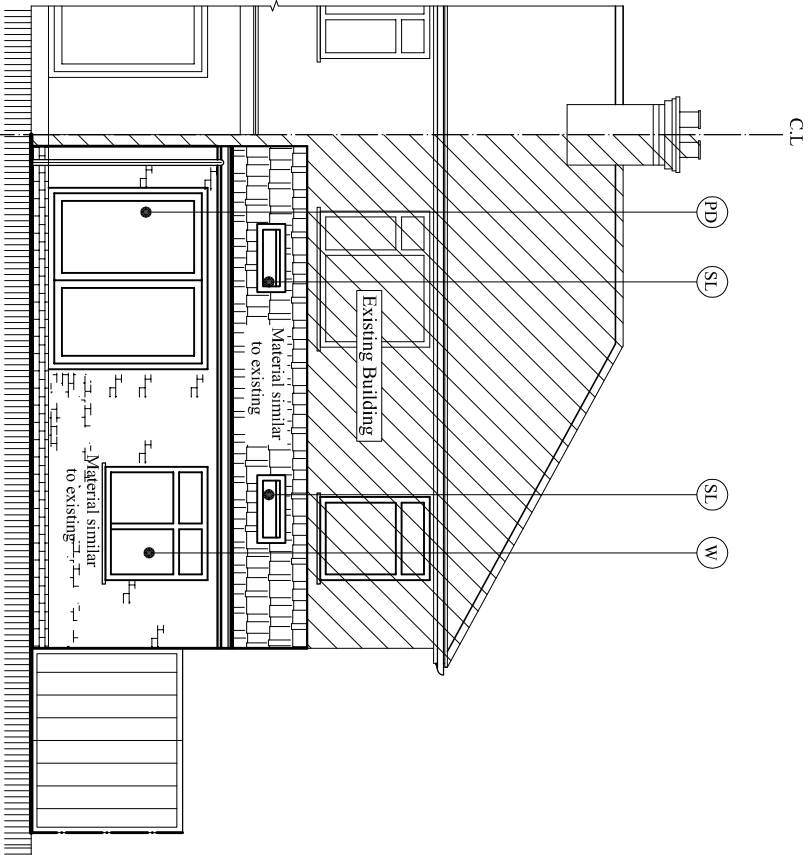


**Proposed South Elevation**  
Scale:1:100

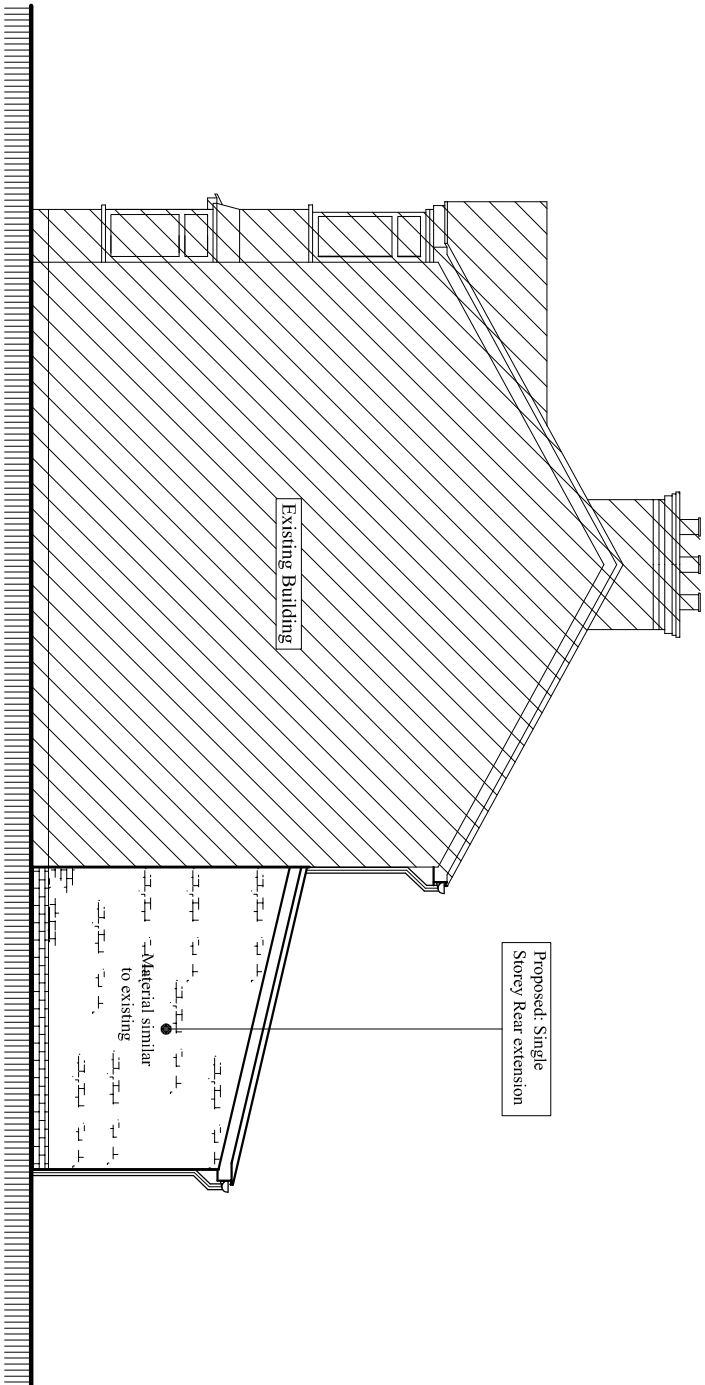

**Proposed West Elevation**  
Scale:1:100

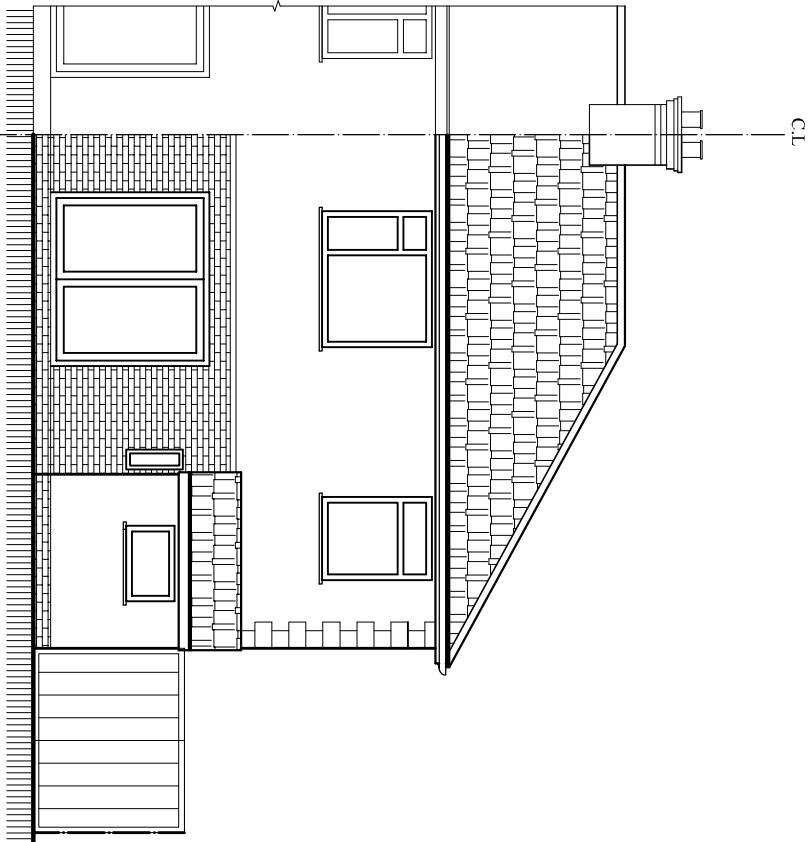

**Existing South Elevation**  
Scale:1:100

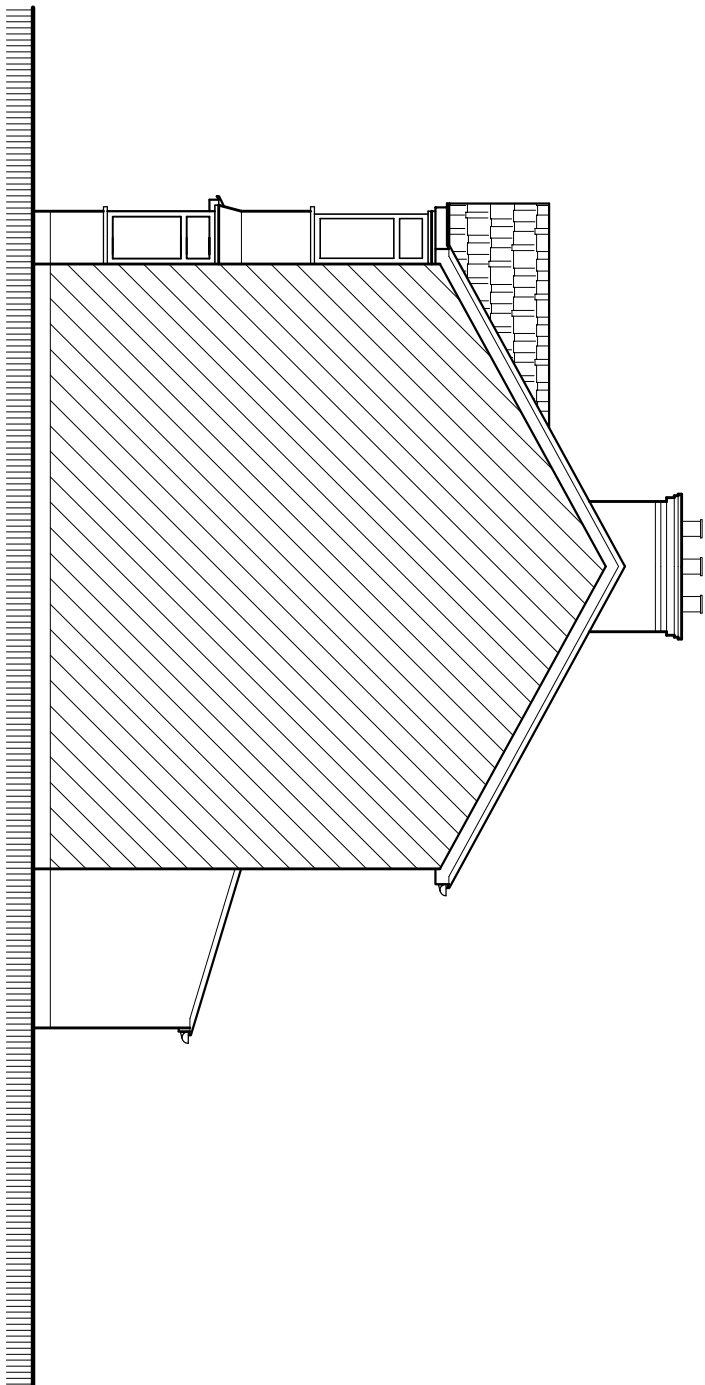

**Existing West Elevation**  
Scale:1:100