




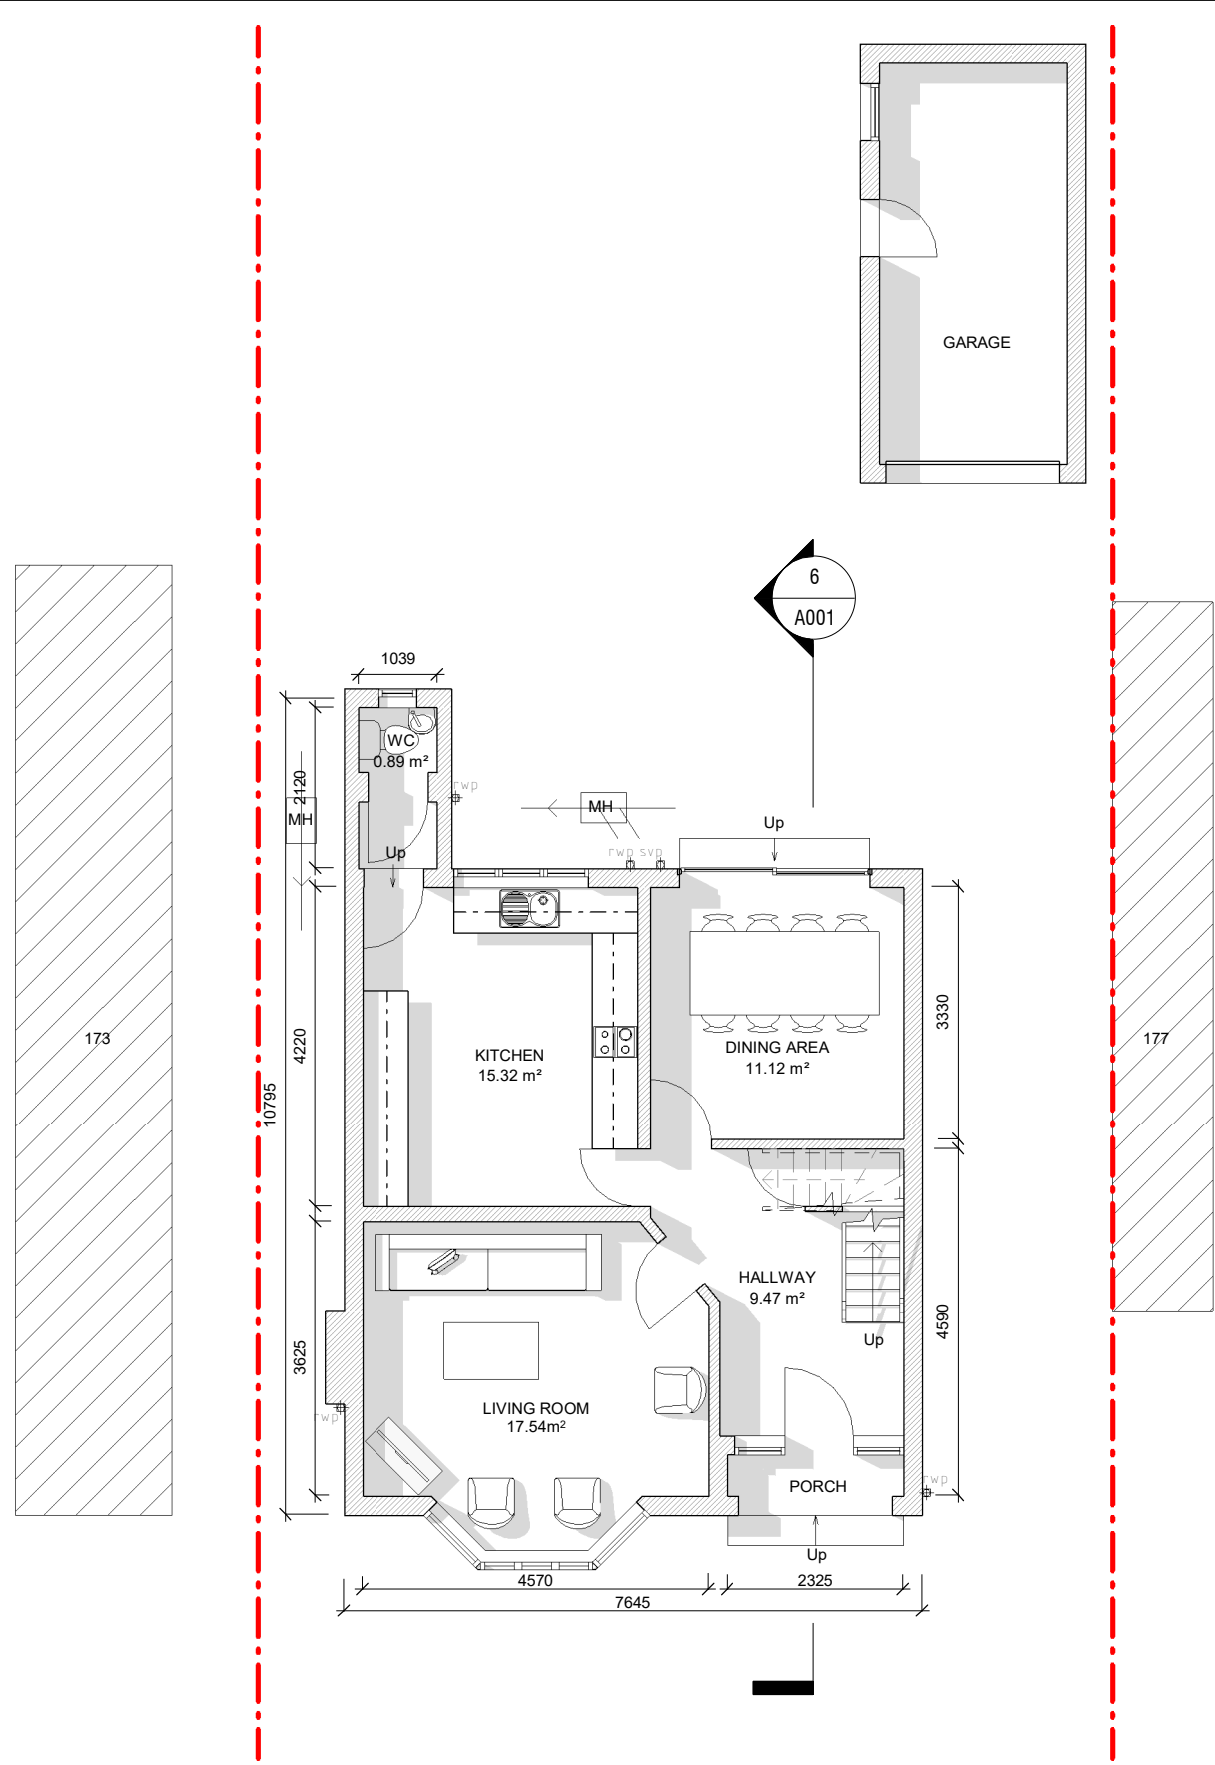

1 EXISTING GROUND FLOOR
1 : 100

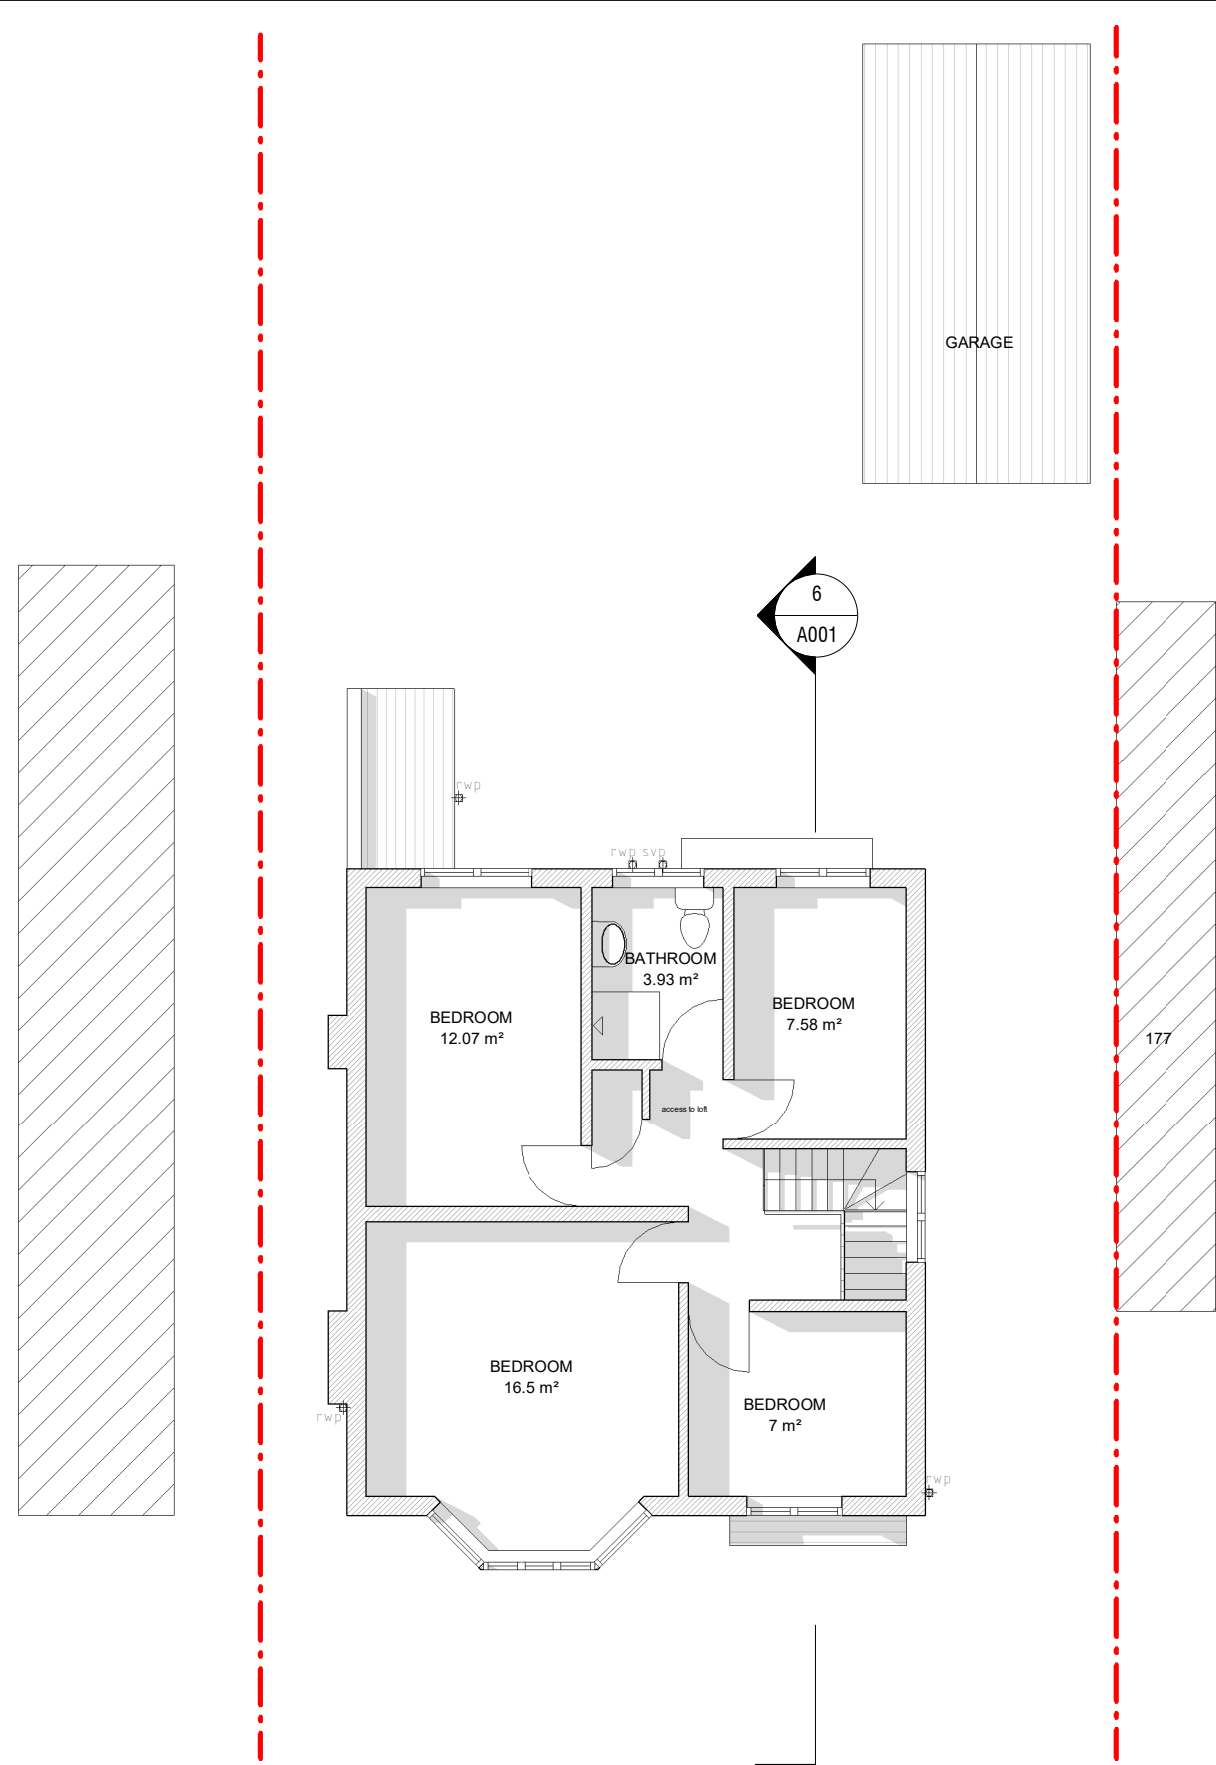


2 EXISTING FIRST FLOOR
1 : 100

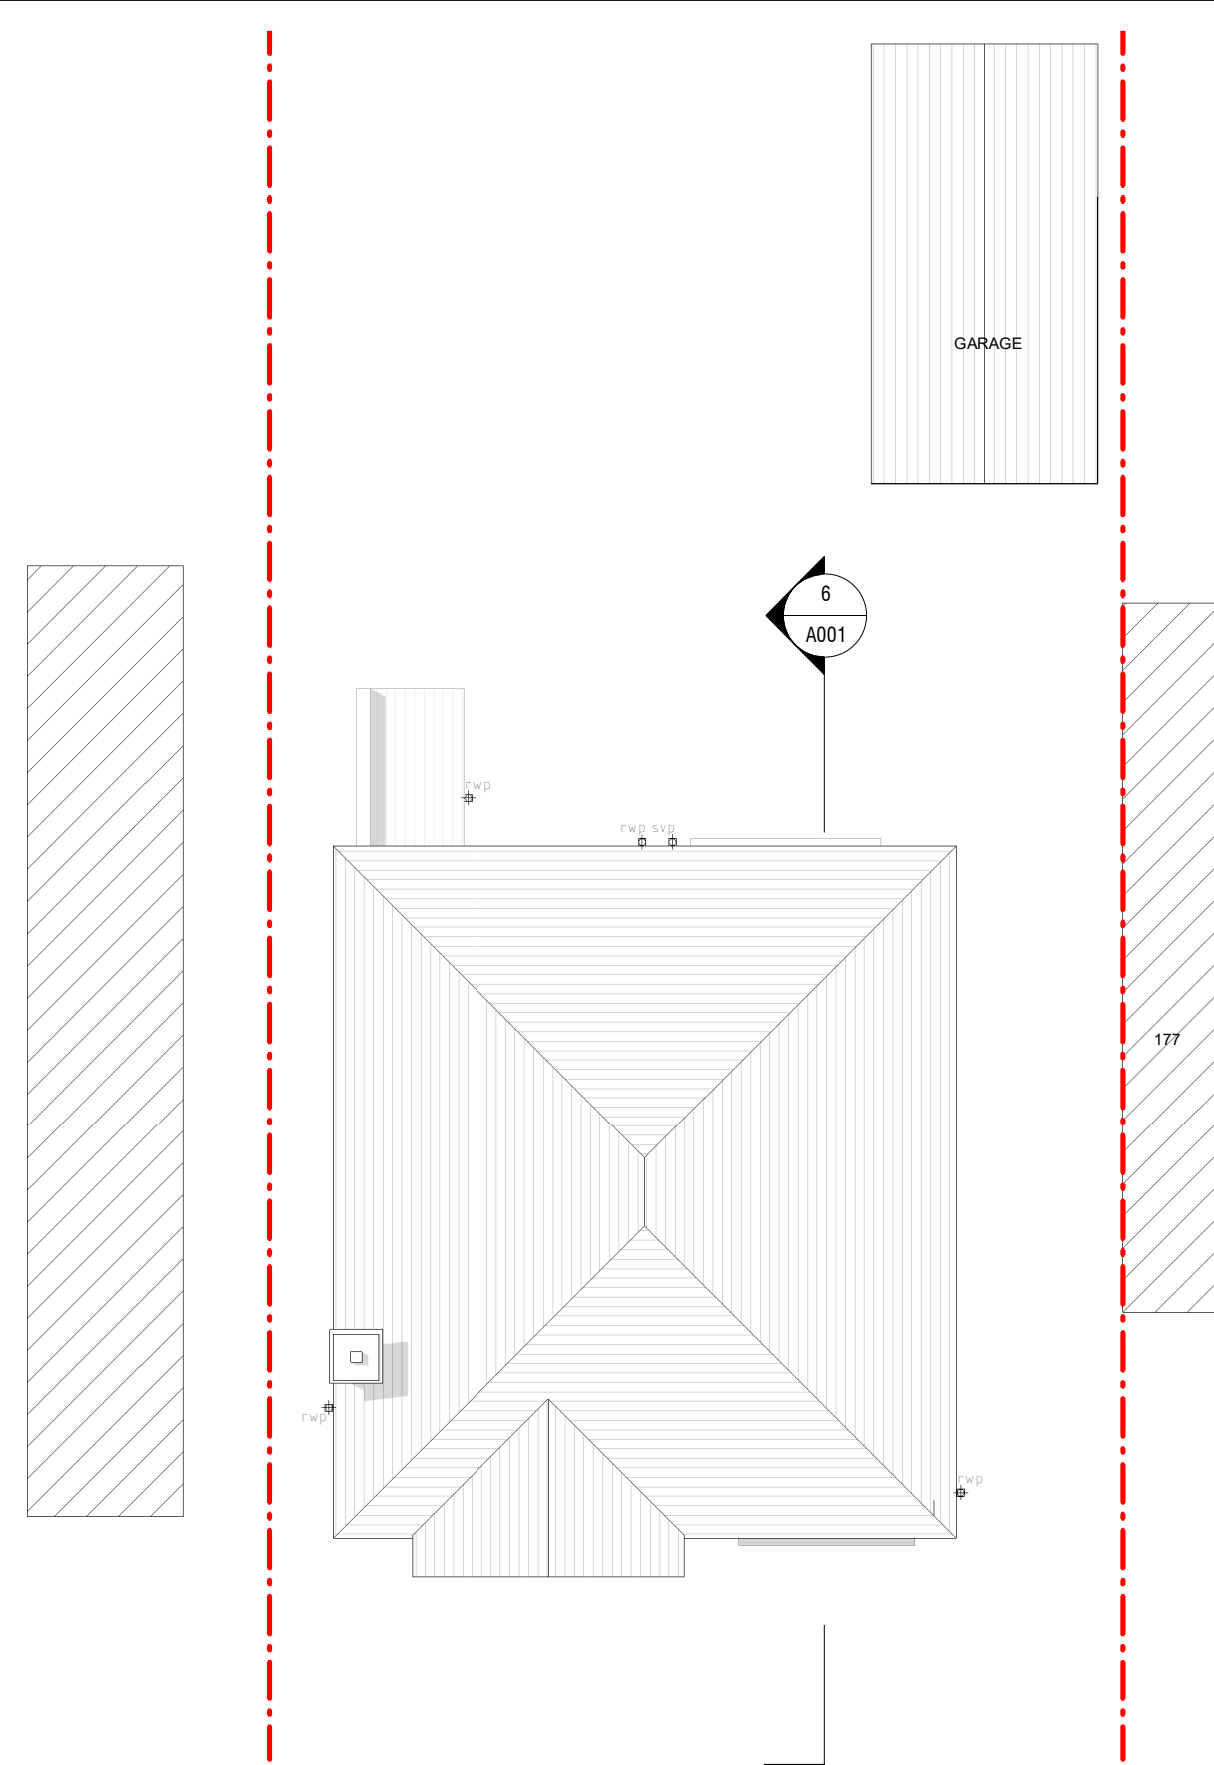


3 EXISTING ROOF PLAN
1 : 100



4 EXISTING REAR ELEVATION
1 : 100

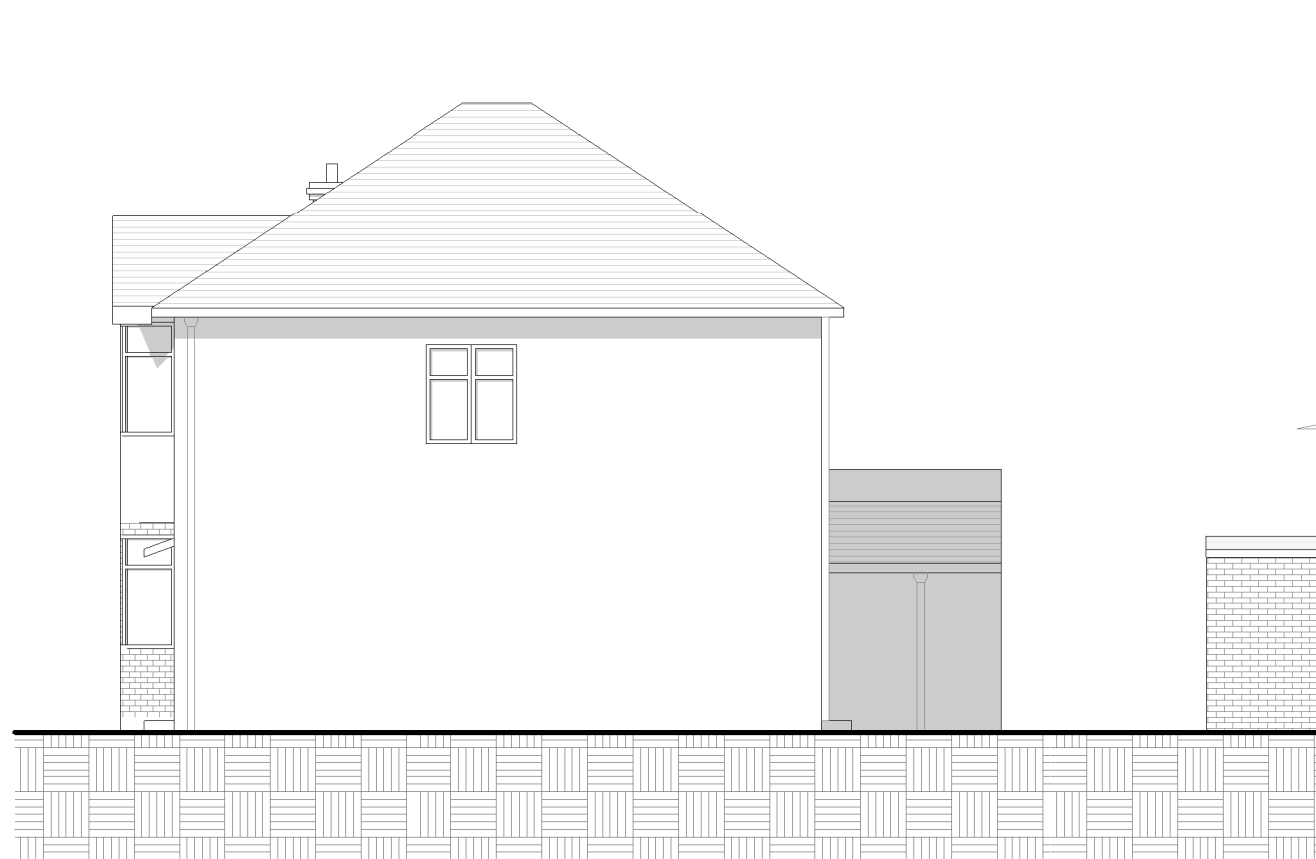


5 EXISTING SIDE ELEVATION 2 (From no.177)
1 : 100

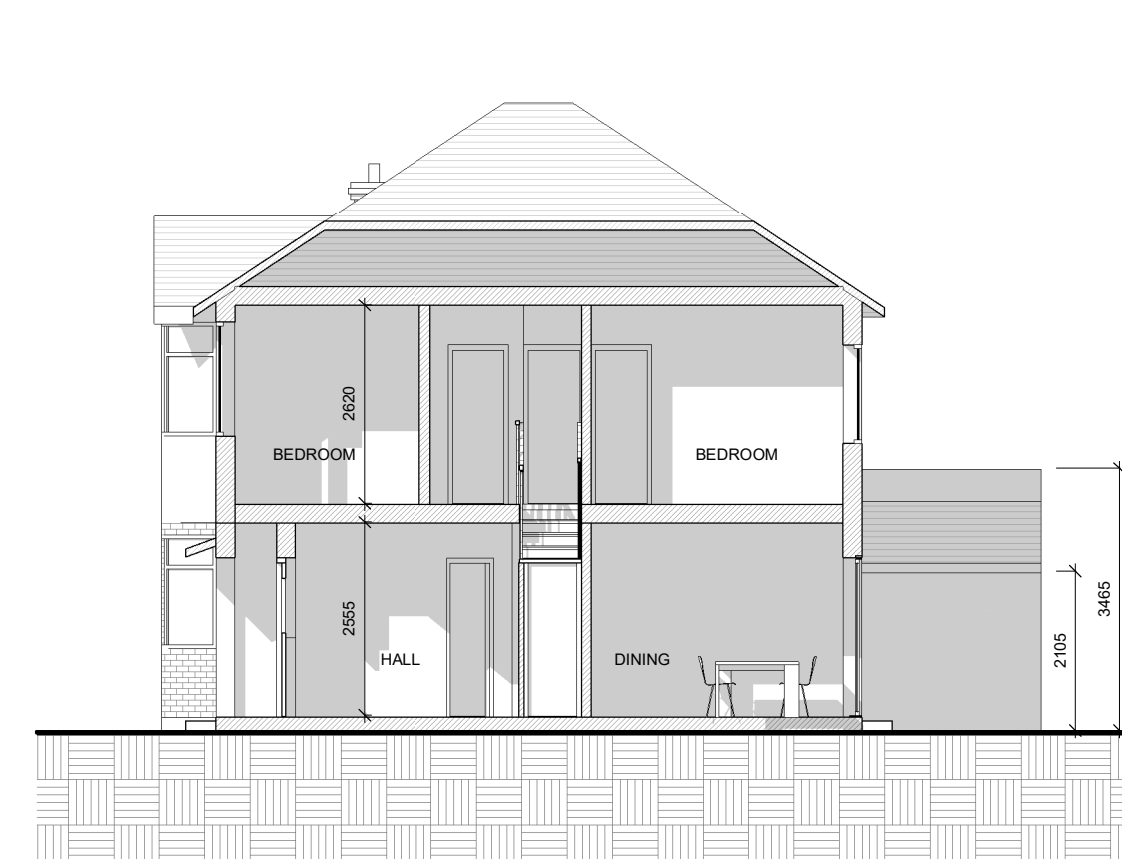


6 EXISTING SECTION AA'
1 : 100



7 EXISTING FRONT ELEVATION
1 : 100

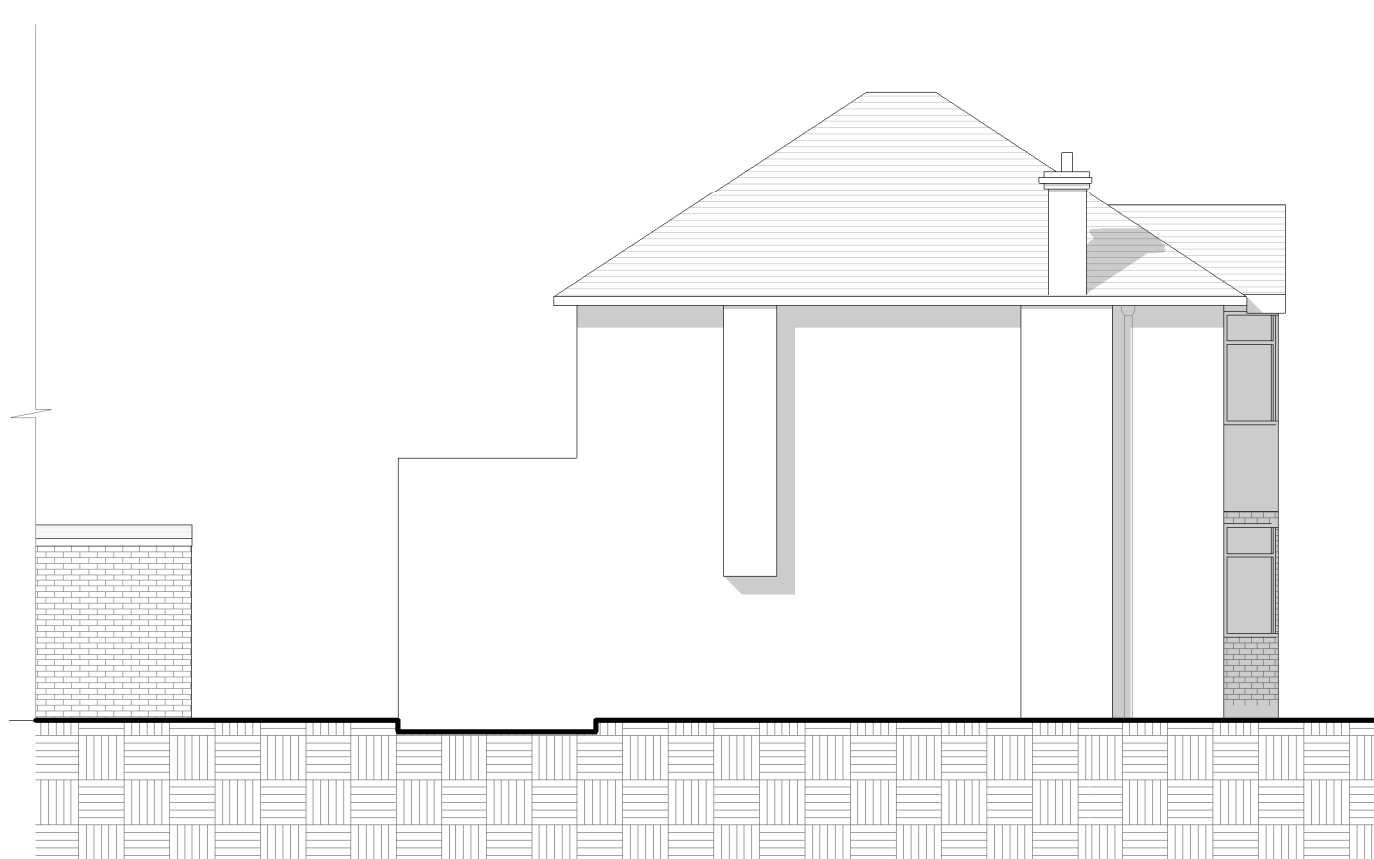



8 EXISTING SIDE ELEVATION 1 (From no.173)
1 : 100

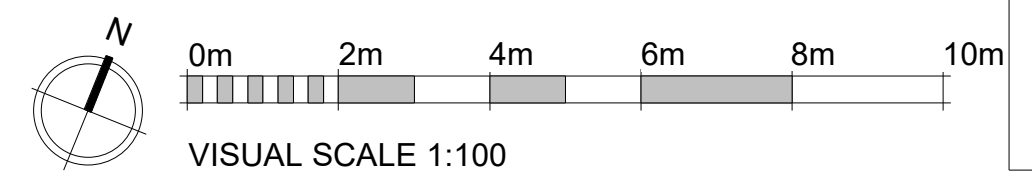

Revision	No.	Description	Date

PROJECT Single storey rear and side extension and all associated works			
ADDRESS 175 Linden Avenue, Ruislip, HA4 8TY			
CLIENT NAME Juman Younis			
PROJECT STATUS Planning			
SHEET N. A001	DRAWING TITLE Existing Drawings		
DESIGNED BY Summit Architecture	DRAWN BY EV	CHECKED BY Summit Architecture	
DATE 30/03/2021		SCALE As Indicated @ A1	

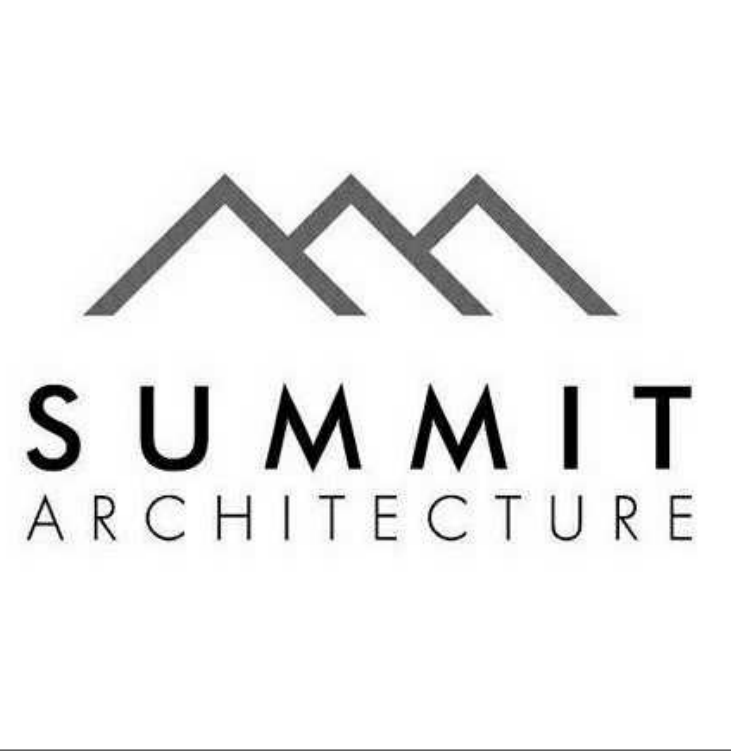

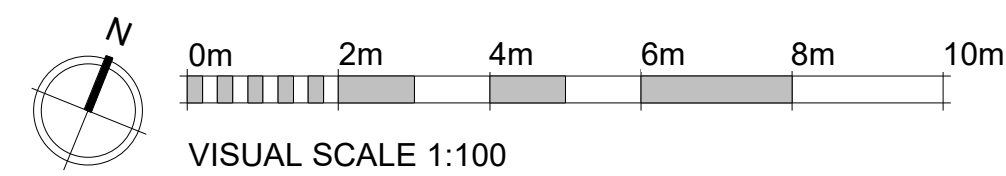

Revision	No.	Description	Date
----------	-----	-------------	------

PROJECT			
Single storey rear and side extension and all associated works			
ADDRESS			
175 Linden Avenue, Ruislip, HA4 8TY			
CLIENT NAME			
Juman Younis			
PROJECT STATUS			
Planning			
SHEET N.		DRAWING TITLE	
A002		Proposed Drawings	
DESIGNED BY:		DRAWN BY:	CHECKED BY:
Summit Architecture		EV	Summit Architecture
DATE:		SCALE:	
30/03/2021		As Indicated @ A1	

The logo for Summit Architecture features a stylized mountain range icon above the company name. The name "SUMMIT" is in a large, bold, sans-serif font, and "ARCHITECTURE" is in a smaller, all-caps, sans-serif font below it.