
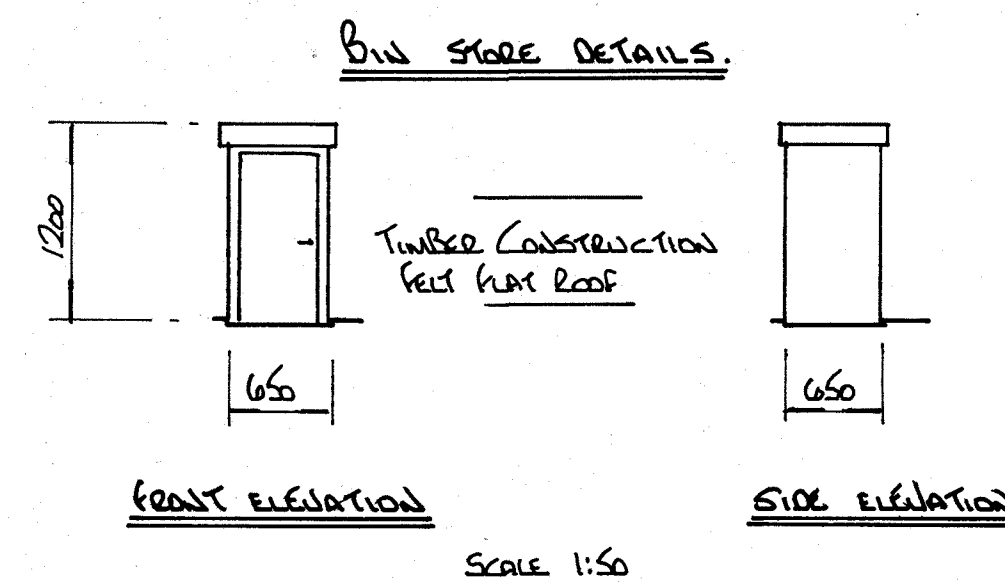
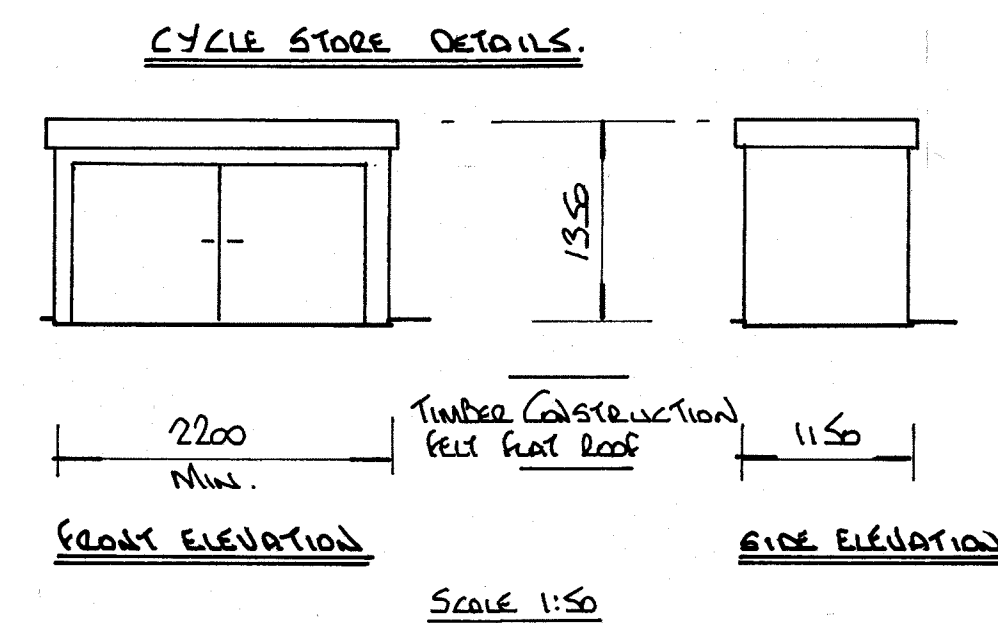


NOTES:
All dimensions must be checked on site and not scaled from this drawing.

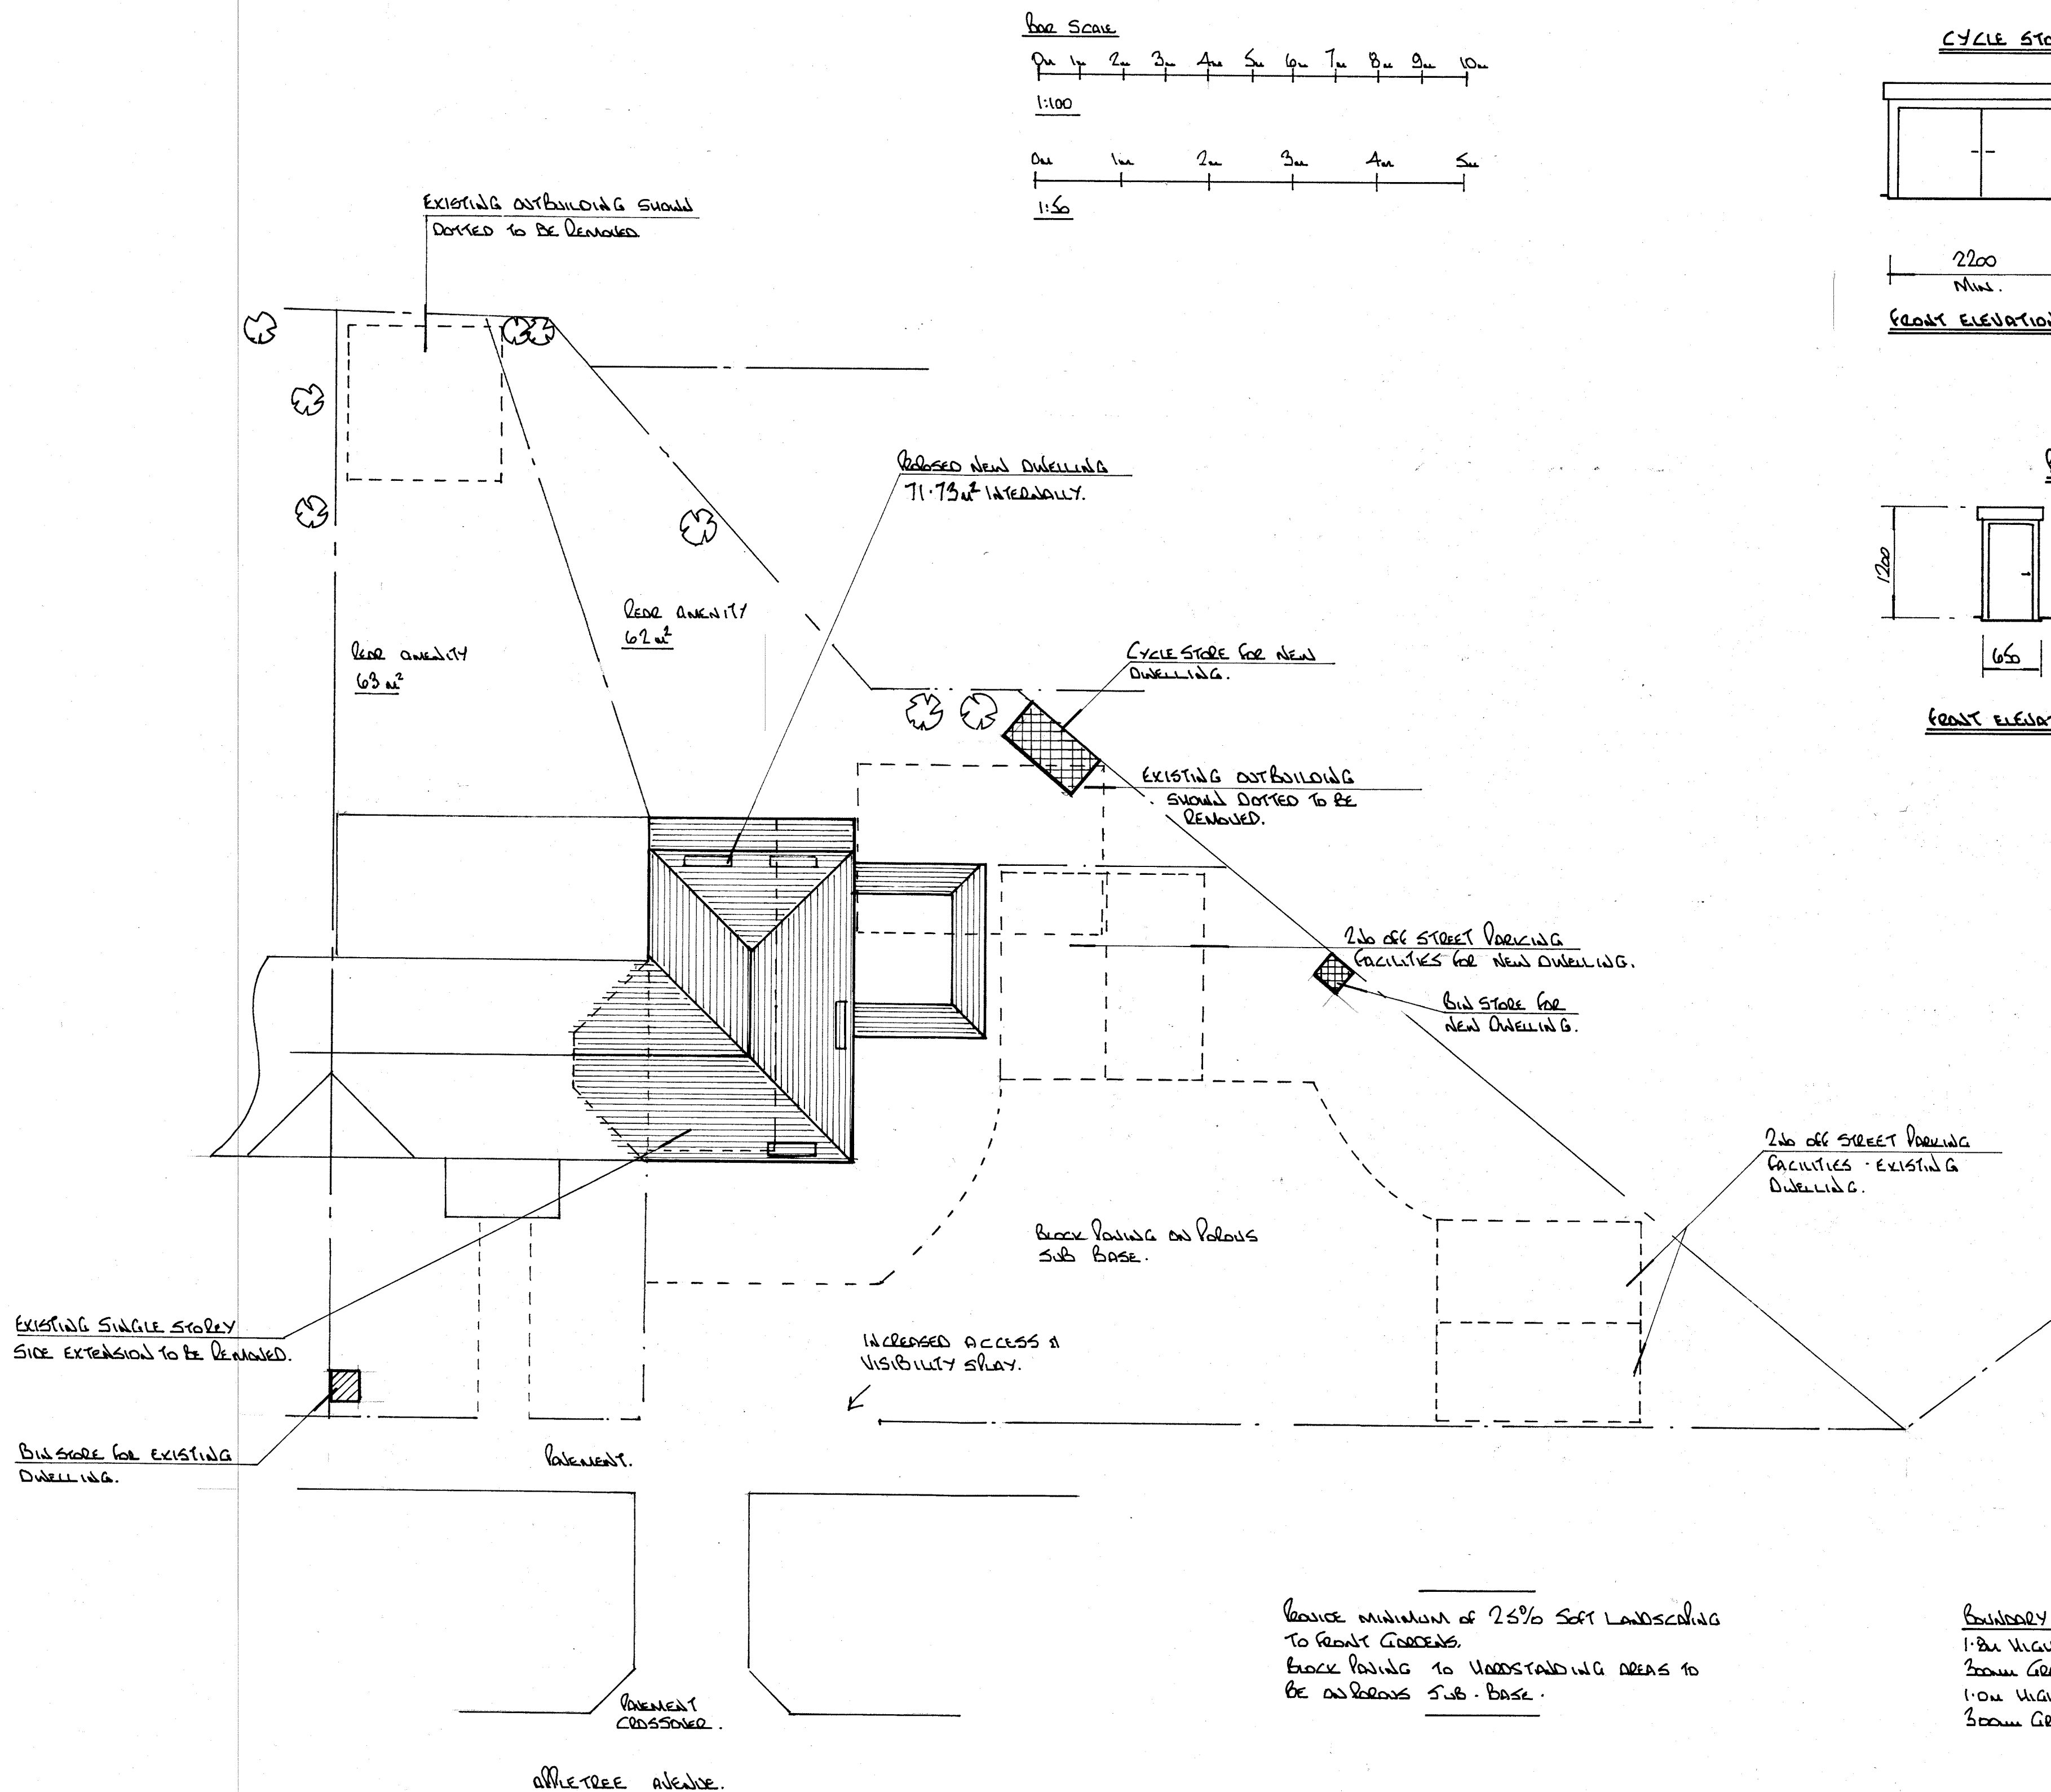

LIFETIME HOME STANDARDS

1. CARPARKING.
1 SPACE 3.0m x 5.0m TO ALLOW 2. AM EXTERNALLY PARKING & A ACCESS OTHERWISE 2. AM x 4.0m.
2. GENTLE APPROACH ACCESS AROUND SITE AND TO PRIMARY ENTRANCE. MINIMUM 2000mm WIDE TO LEVEL. - 1200mm LONG PLATFORM & LEVEL ENTRY INTO DWELLING.
3. INTERNAL CORRIDOR WIDTHS 1000mm & INCREASED INTERNAL DOOR WIDTHS OF ROOMS. WITH 300mm LEADING EDGE.
4. ELECTRICAL SOCKETS TO BE PROVIDED BETWEEN 450 - 1200mm ABOVE FINISHED FLOOR LEVEL.
5. WC TO BE DESIGNED TO INDIVIDUAL STANDARDS AND INCLUDE FOR WET AREA FLOOR GULLY.
6. WINDOW HEIGHTS TO BE ROOM TO BOTTOM SILL AND EASY ACCESS LOW OPERABLE HANDLES.
7. PROVIDE FOR MINIMUM 1500mm OF TURNING CIRCLE FOR WHEELCHAIR IN LIVING AREA.
8. KITCHEN DESIGN TO BE INDIVIDUAL FRIENDLY.

THIS DRAWING TO BE READ
IN CONJUNCTION WITH DRG
Nos 4536/02 & 03

BOUNDARY FENCING.

1.8m HIGH CLOSE BOARDED FENCING WITH 300mm GRAVEL BOARDS TO FRONT BUILDING LINES.

1.0m HIGH CLOSE BOARDED FENCING WITH 300mm GRAVEL BOARDS TO FRONT OF PROPERTIES.

SITE PLAN scale 1:100

Drawing Title

SITE PLAN

Scale 1:100, 1:50.

Date 10/02/21

Drawn by GEL

Drg No. 4536/01

Rev.

Client
KULWANT K CHAGGAR

Job Title
49 APPLETREE AVENUE
YIEWSLEY
WEST DRAYTON
MIDDX

Pottle & Co Ltd
Planning & Building Consultants

Suite A, 128 Manor Way
Ruislip, Middlesex, HA4 8HR

Tel: 01895 622800
www.pottle.uk.com