



NOTES:
All dimensions must be checked on site and not scaled from this drawing.

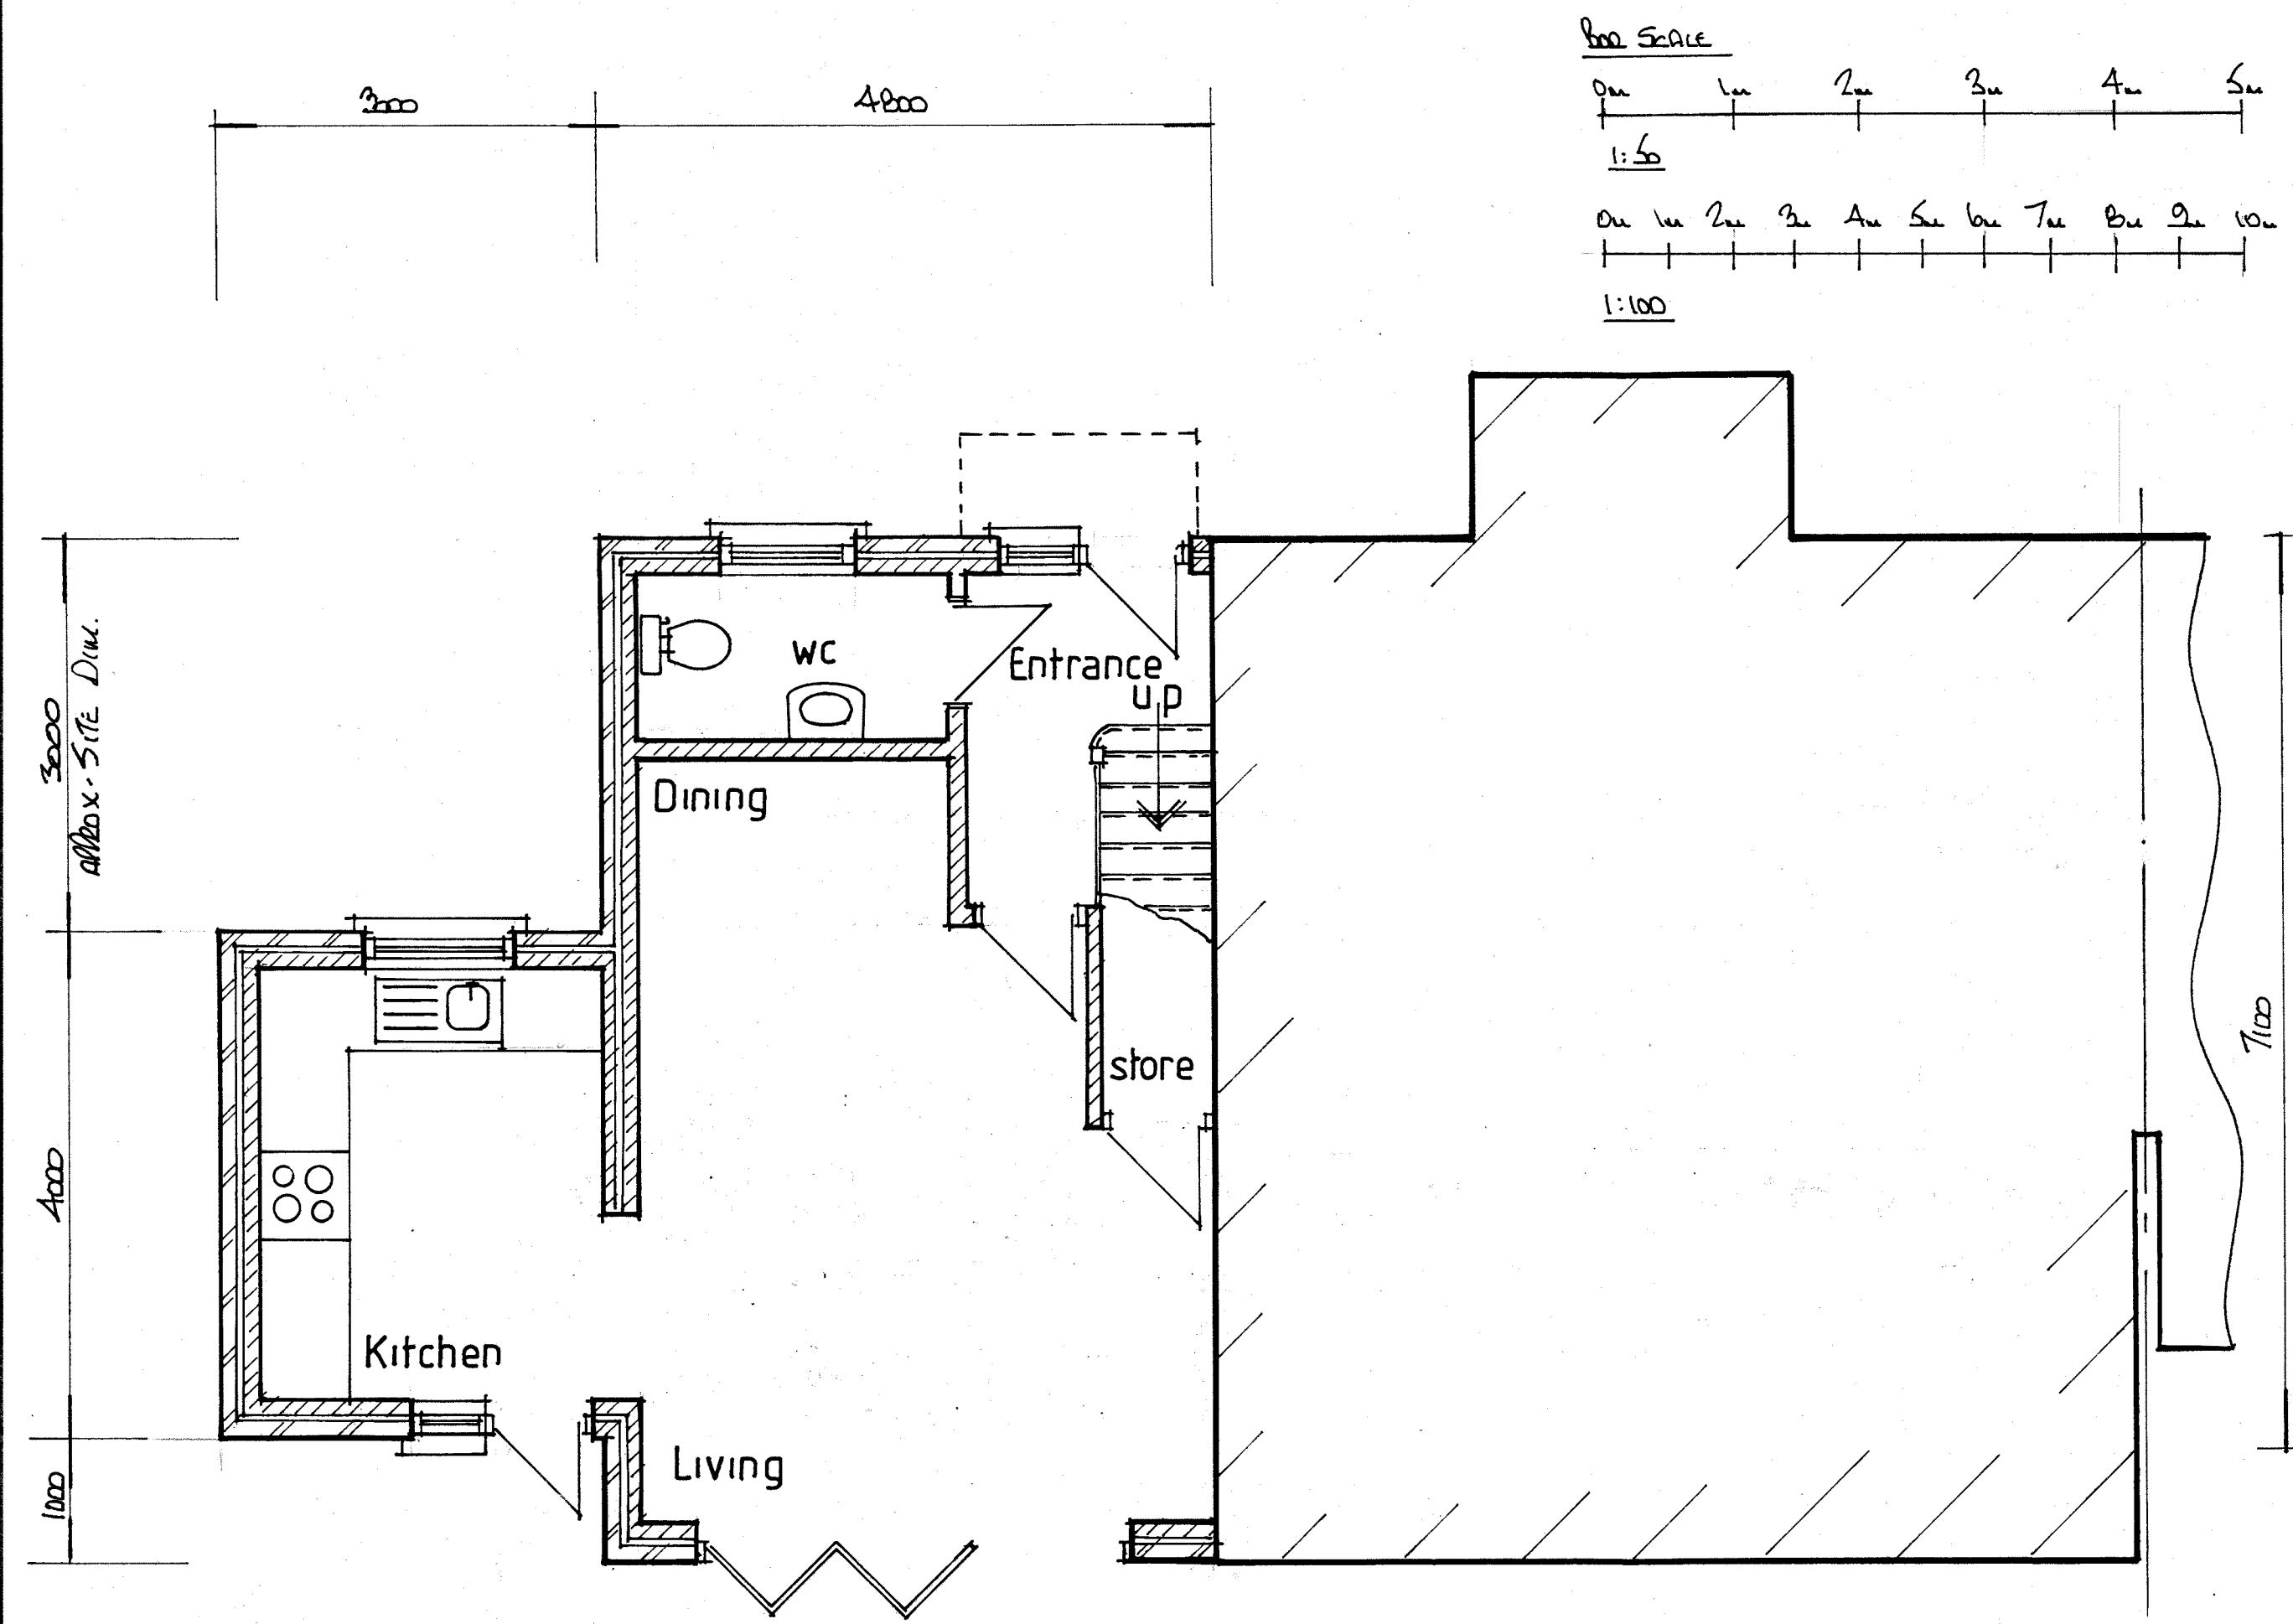

GROUND FLOOR PLAN
(AREA 47.48m² INTERNALY).

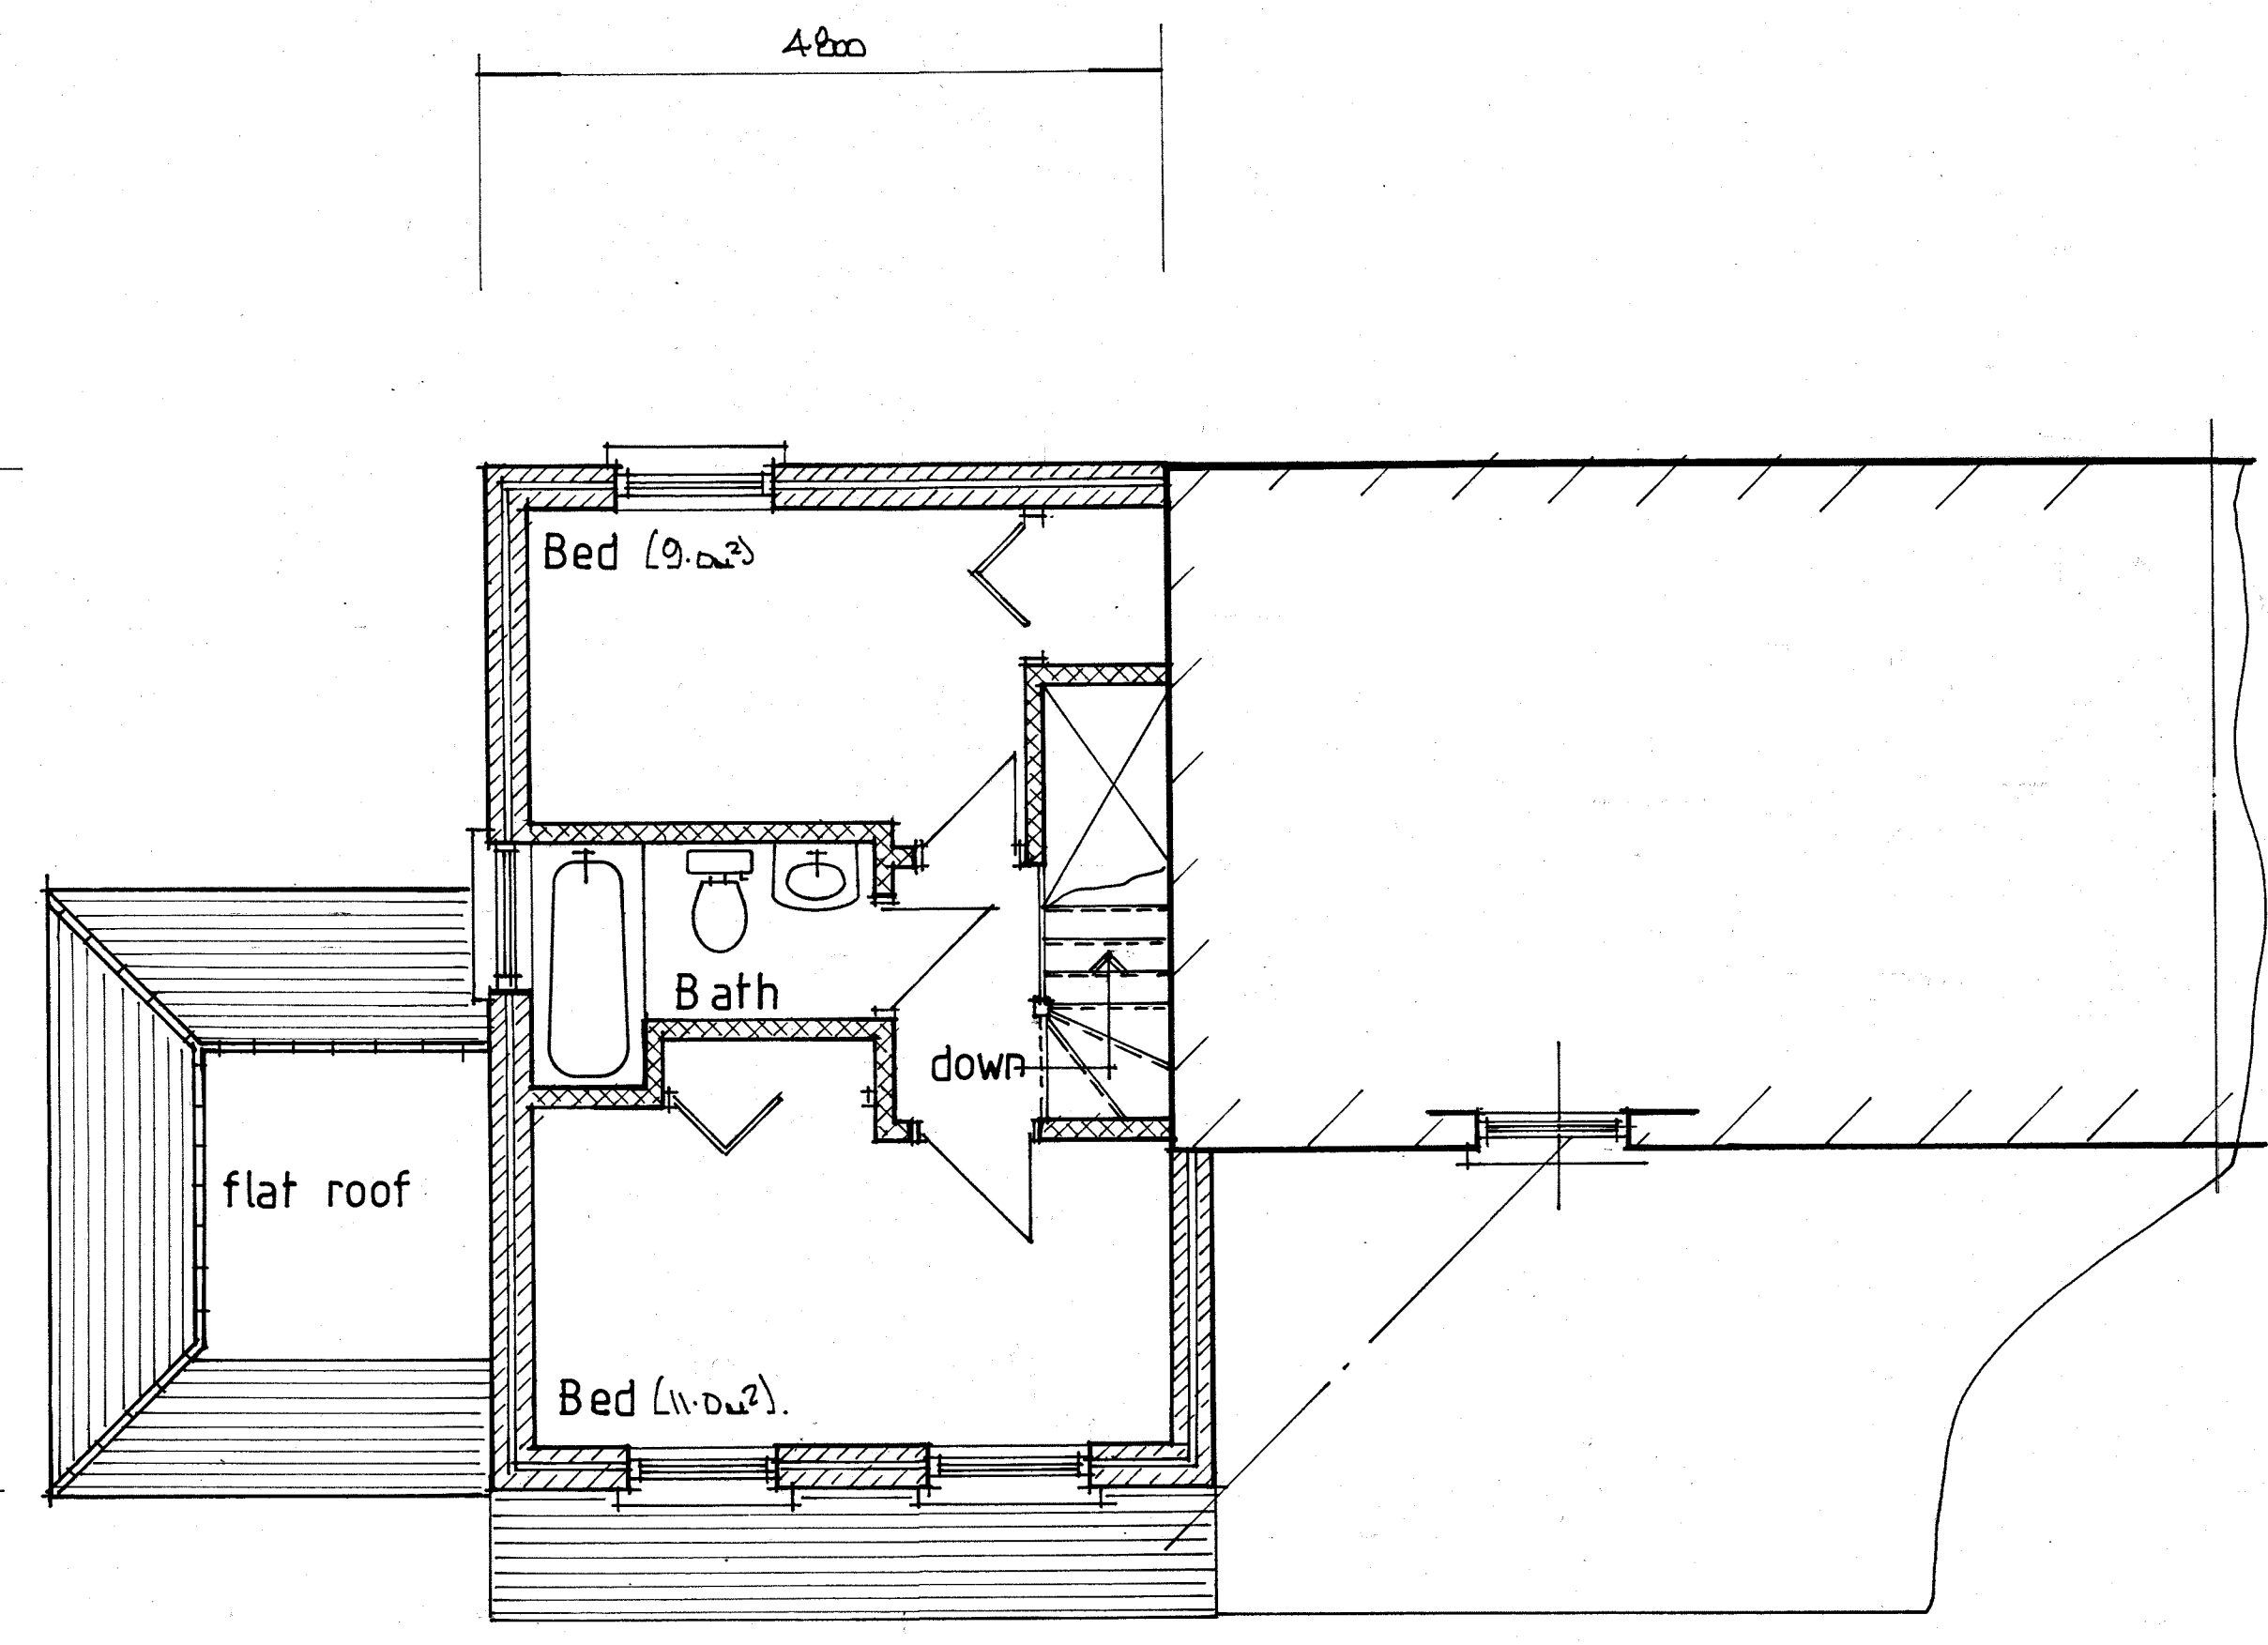

FIRST FLOOR PLAN
(AREA 19.25m² INTERNALY).


THIS DRAWING TO BE READ
IN CONJUNCTION WITH DRG
Nos 4536 /01 & 02

MATERIALS.
Walls - Gypsum board - face to be finished to match
for 1 bed - Successive layers to match.
Roof - Plans tiles to match.
Windows/Doors - White aluminium - Direct fix.

ALL MATERIALS TO MATCH EXISTING




FRONT ELEVATION

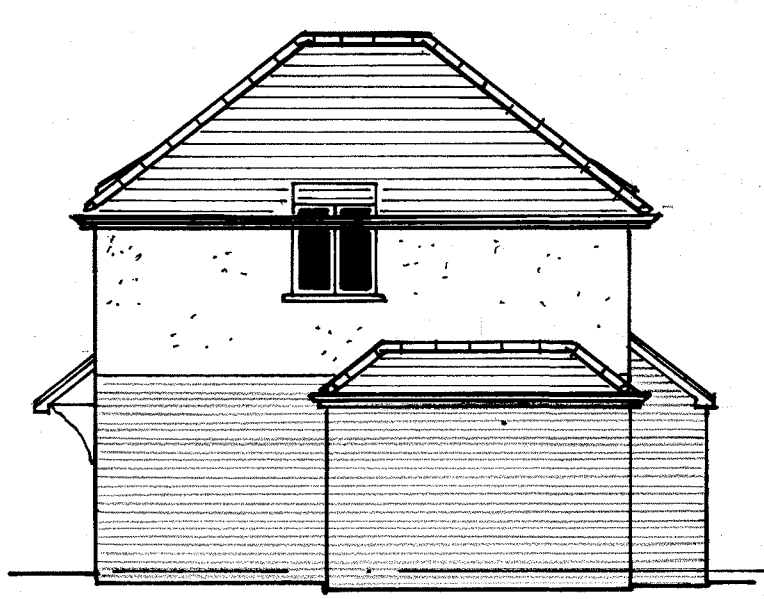

SIDE ELEVATION



REAR ELEVATION

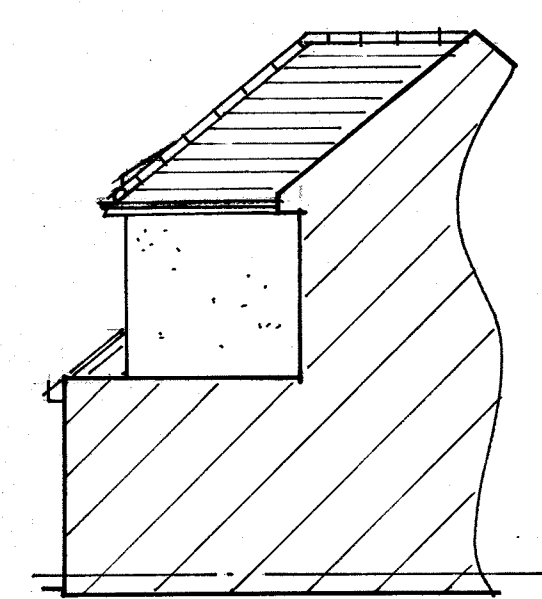

SIDE ELEVATION

A	Date	Revisions

©copyright

Pottle & Co Ltd
Planning & Building Consultants

Suite A, 128 Manor Way
Ruislip, Middlesex, HA4 8HR

Tel: 01895 622800
www.pottle.uk.com

Client
KULWANT K CHAGGAR

Job Title
**49 APPLETREE AVENUE
YIEWSLEY
WEST DRAYTON
MIDD**

Drawing Title
**PROPOSED NEW
DEVELOPMENT**

Scale 1:50, 100.

Date 26/01/21 Drawn by G.D.

Drg No. 4536 / 03 Rev.