

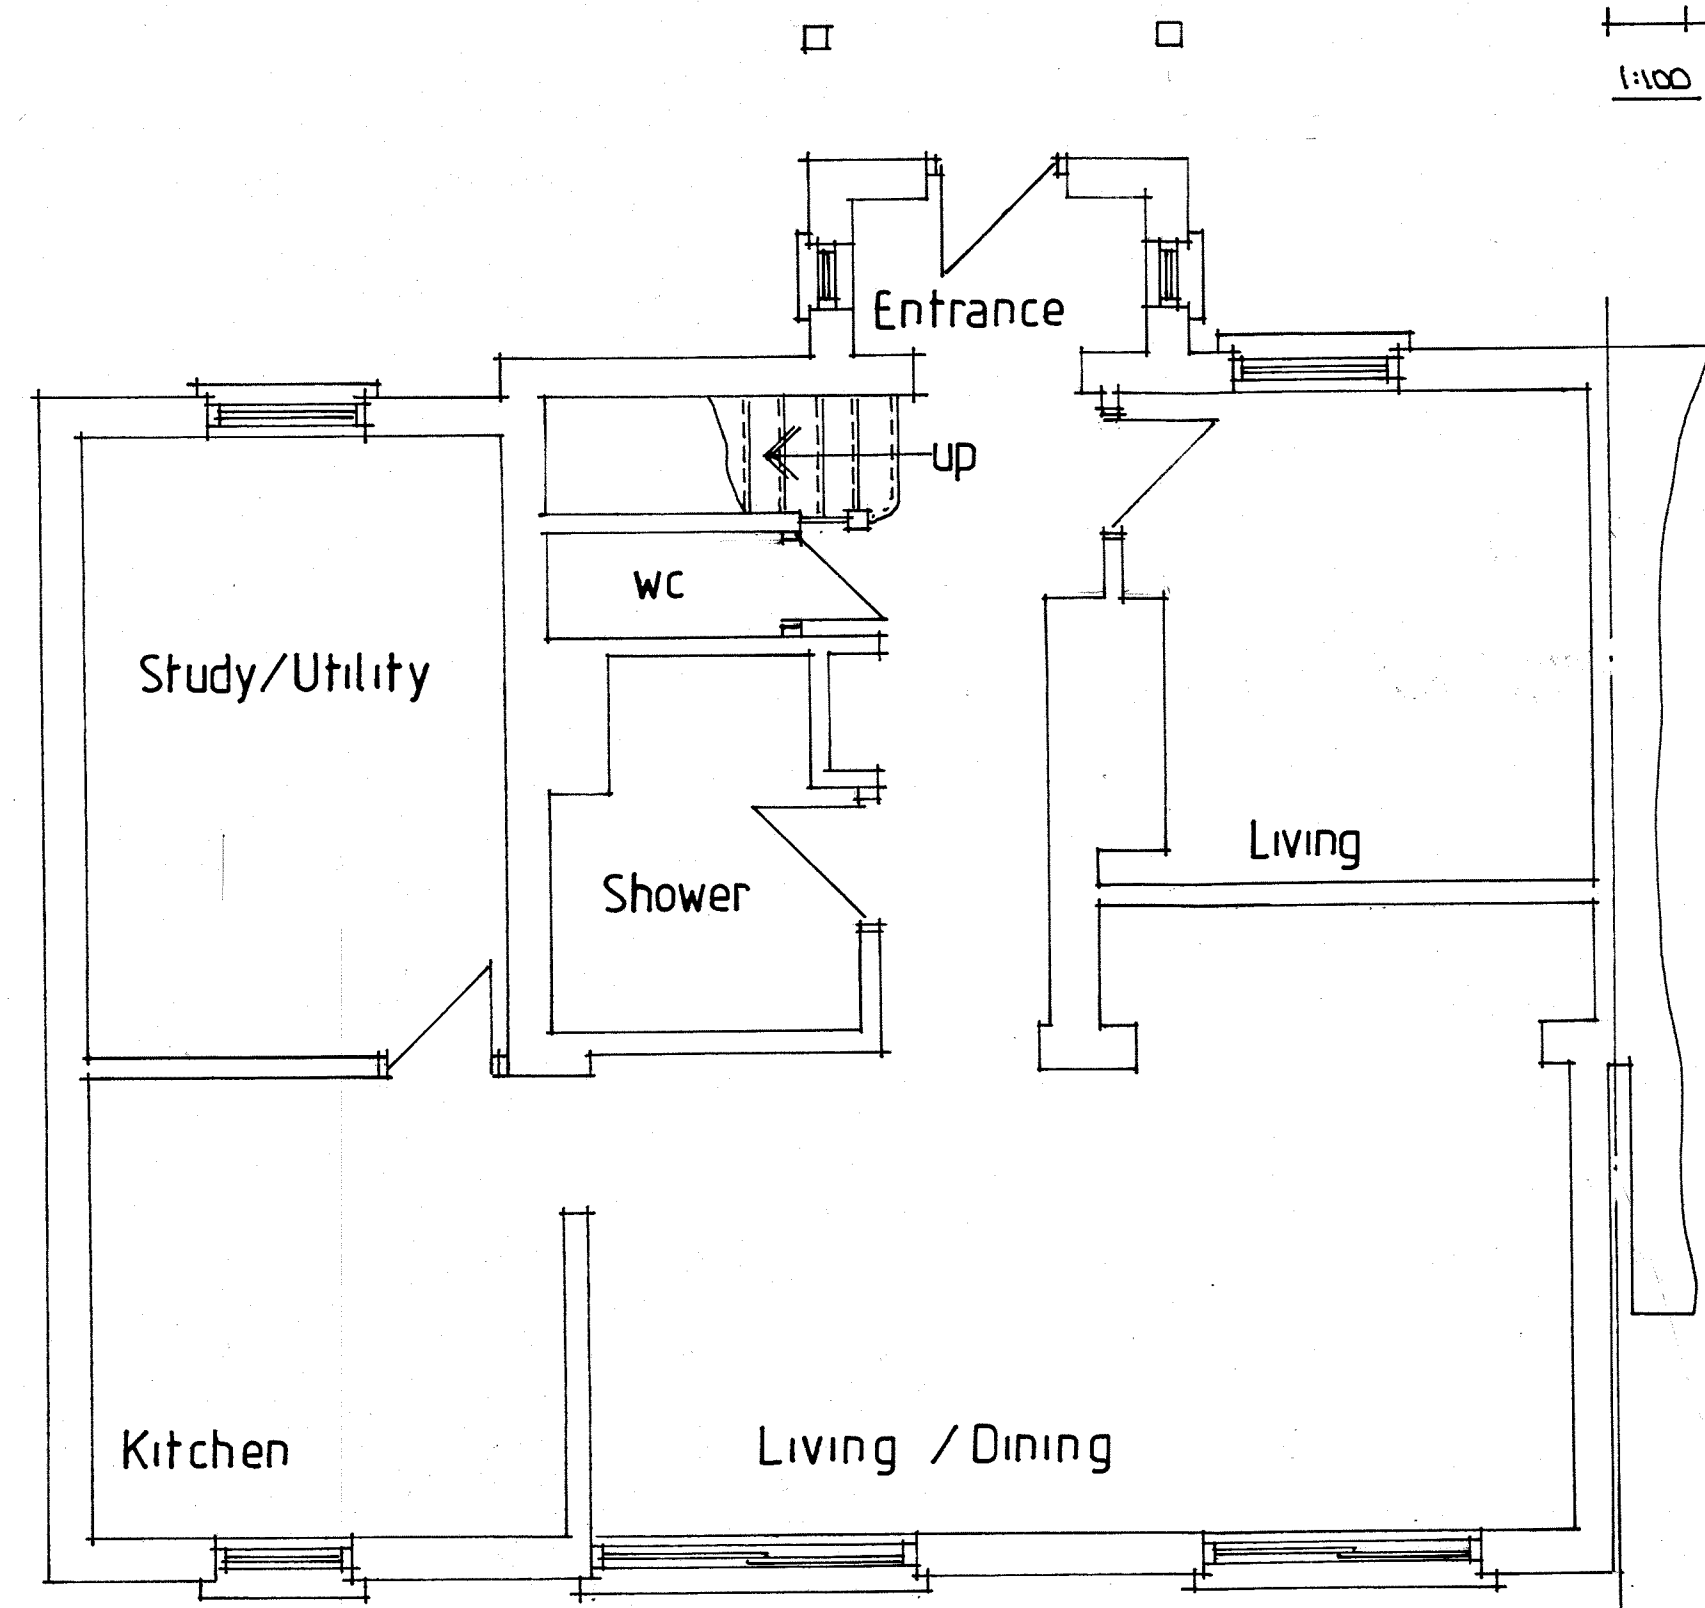


NOTES:
All dimensions must be checked on site and not scaled from this drawing.

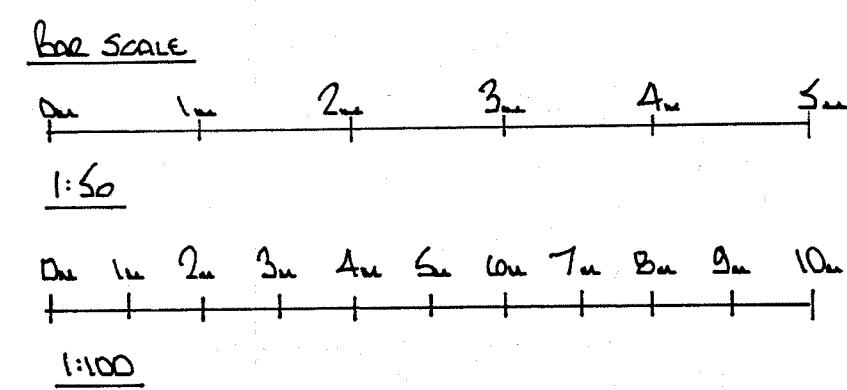


GROUND FLOOR PLAN

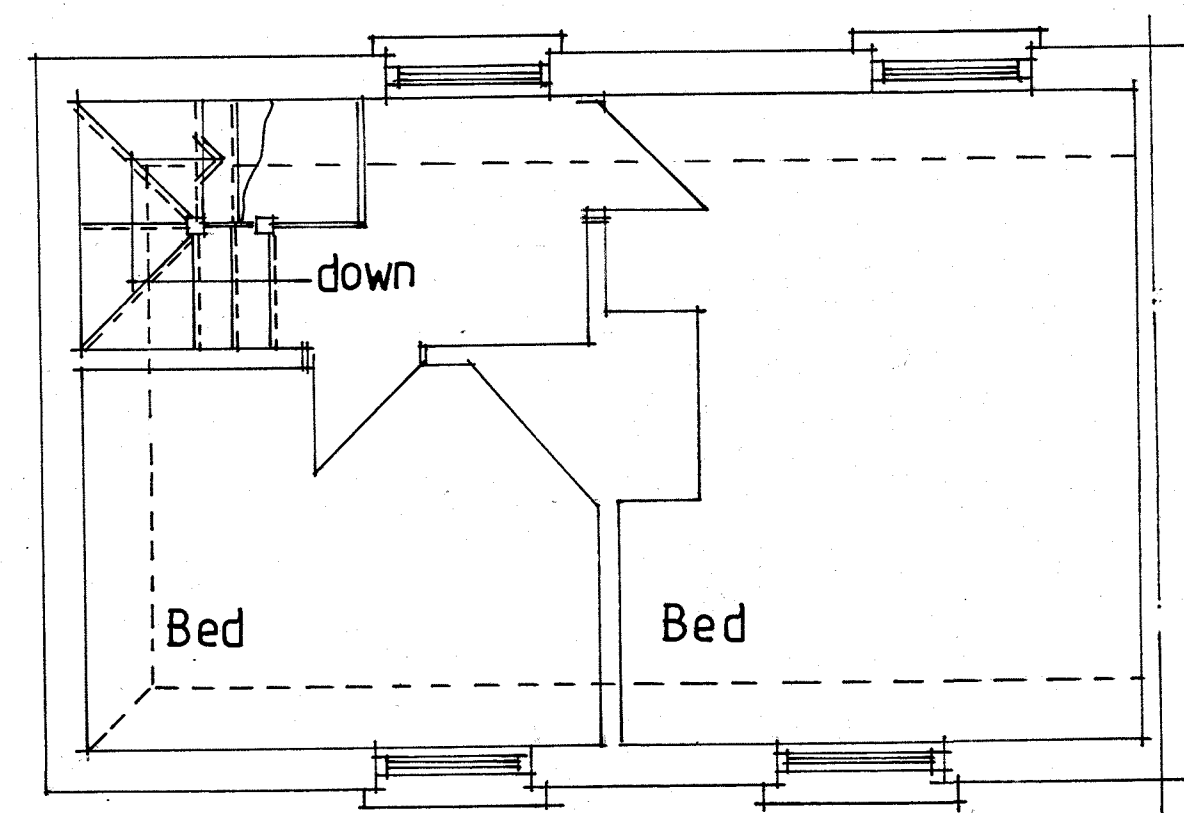


FIRST FLOOR PLAN


THIS DRAWING TO BE READ
IN CONJUNCTION WITH DRG
Nos 4536/01 & 03

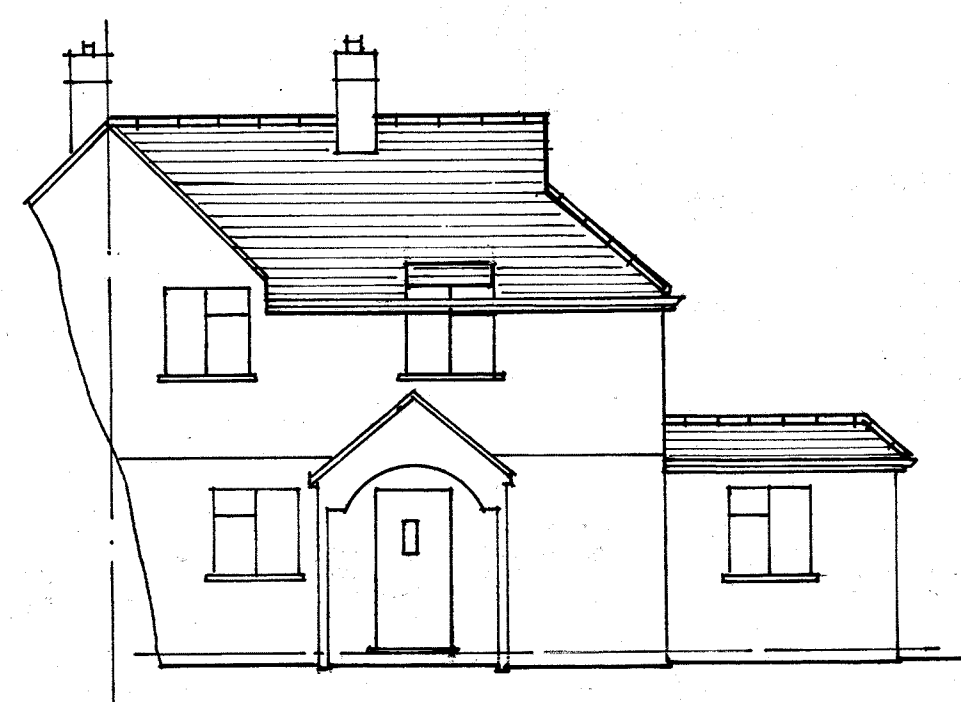

FRONT ELEVATION

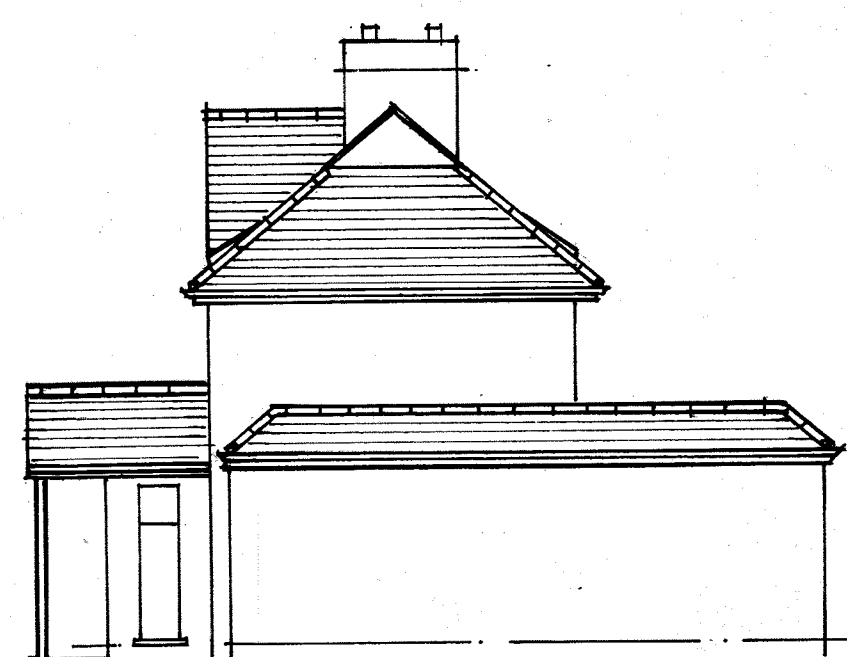

SIDE ELEVATION

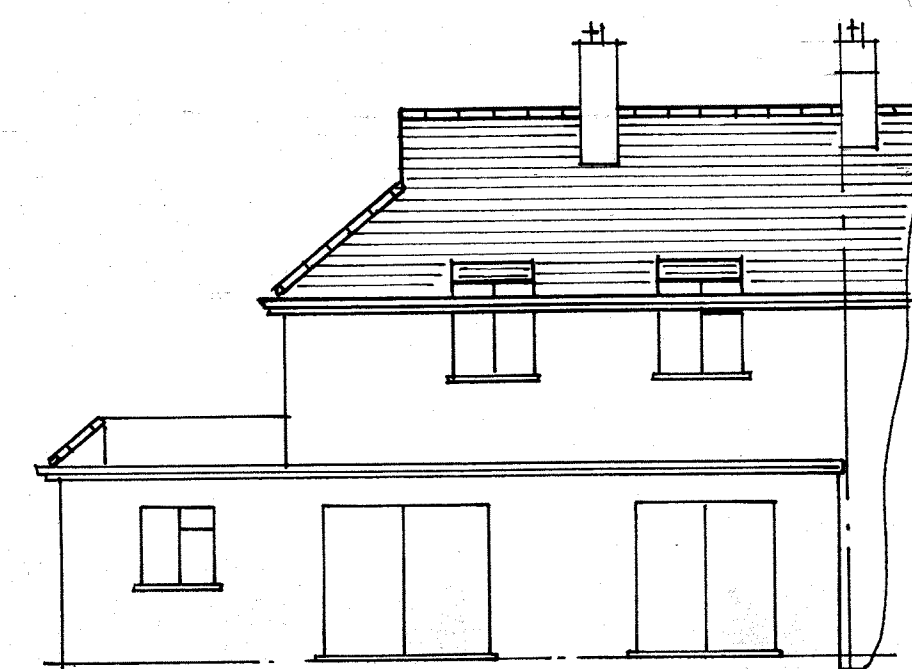

REAR ELEVATION

A	Date	Revisions

©copyright

Pottle & Co Ltd
Planning & Building Consultants

Suite A, 128 Manor Way
Ruislip, Middlesex, HA4 8HR

Tel: 01895 622800
www.pottle.uk.com

Client

KULWANT K CHAGGAR

Job Title

49 APPLETREE AVENUE
YIEWSLEY
WEST DRAYTON
MIDDX

Drawing Title

EXISTING GROUND AND
FIRST FLOOR PLANS /
ELEVATIONS

Scale 1:50, 1:100

Date 19/02/21

Drawn by GED

Drg No.

4536 / 02

Rev.