



NOTES:
All dimensions must be checked on site and not scaled from this drawing.

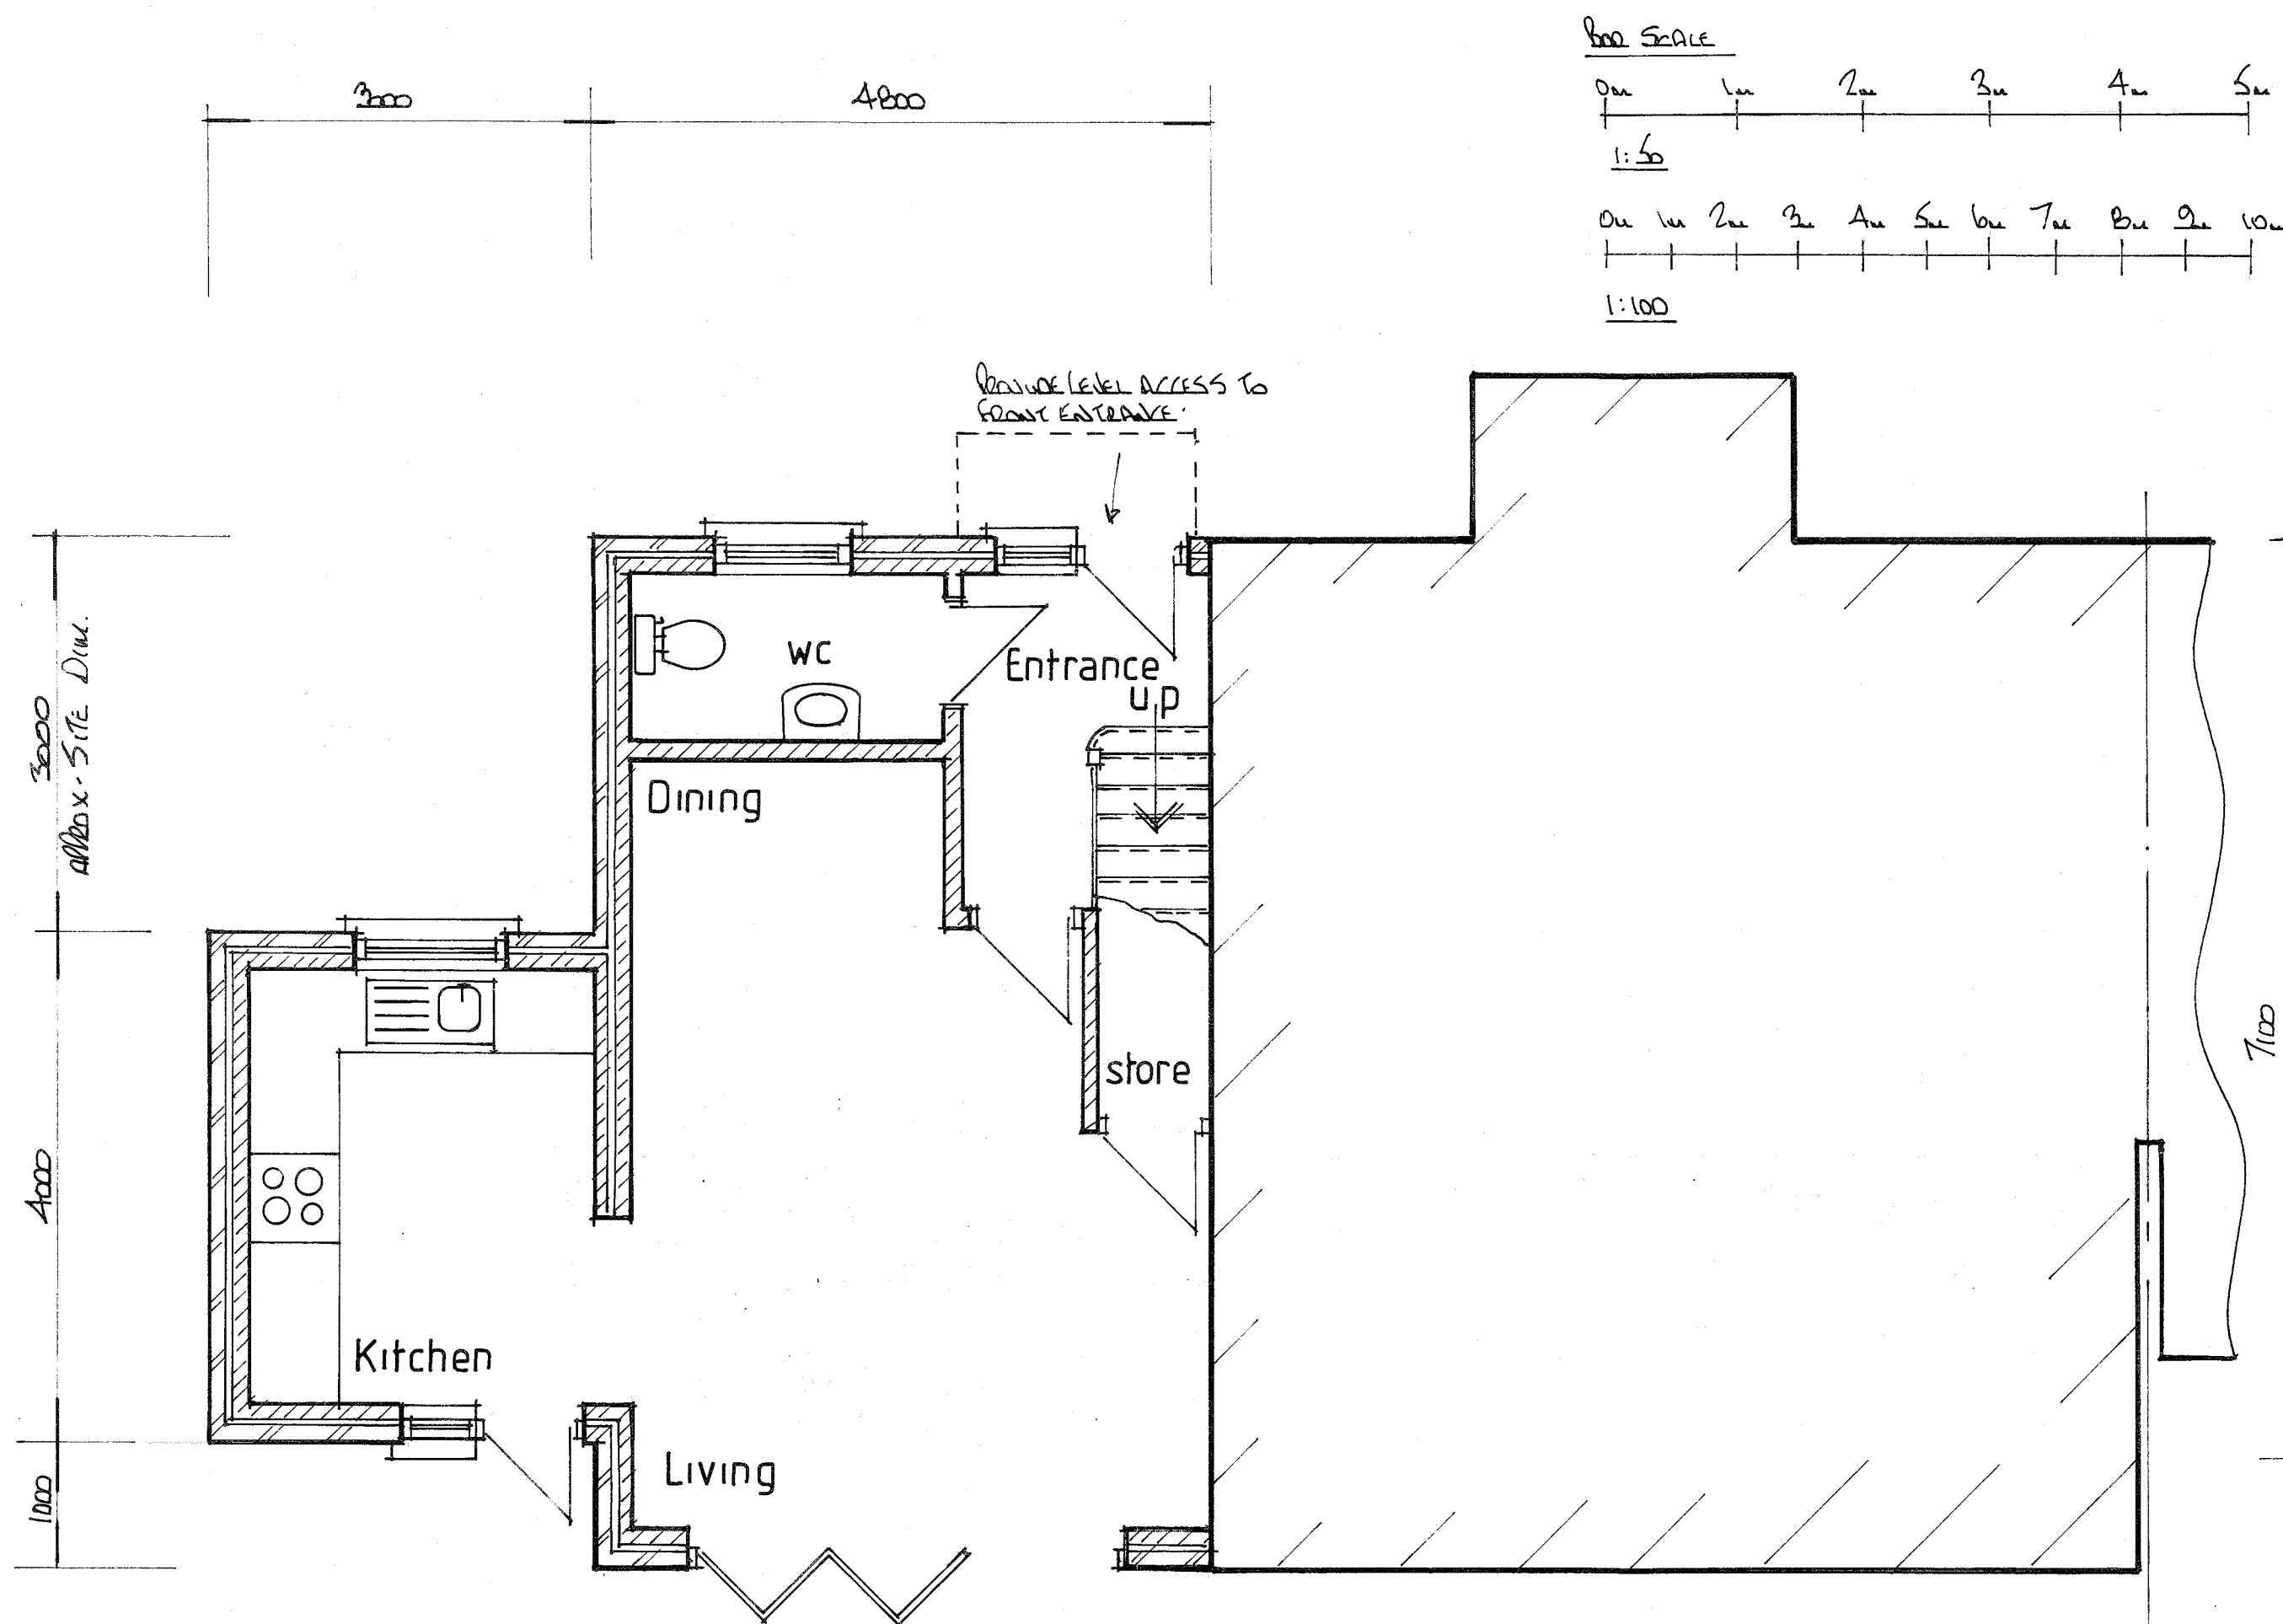

GROUND FLOOR PLAN

(Area 42.48m² internally).

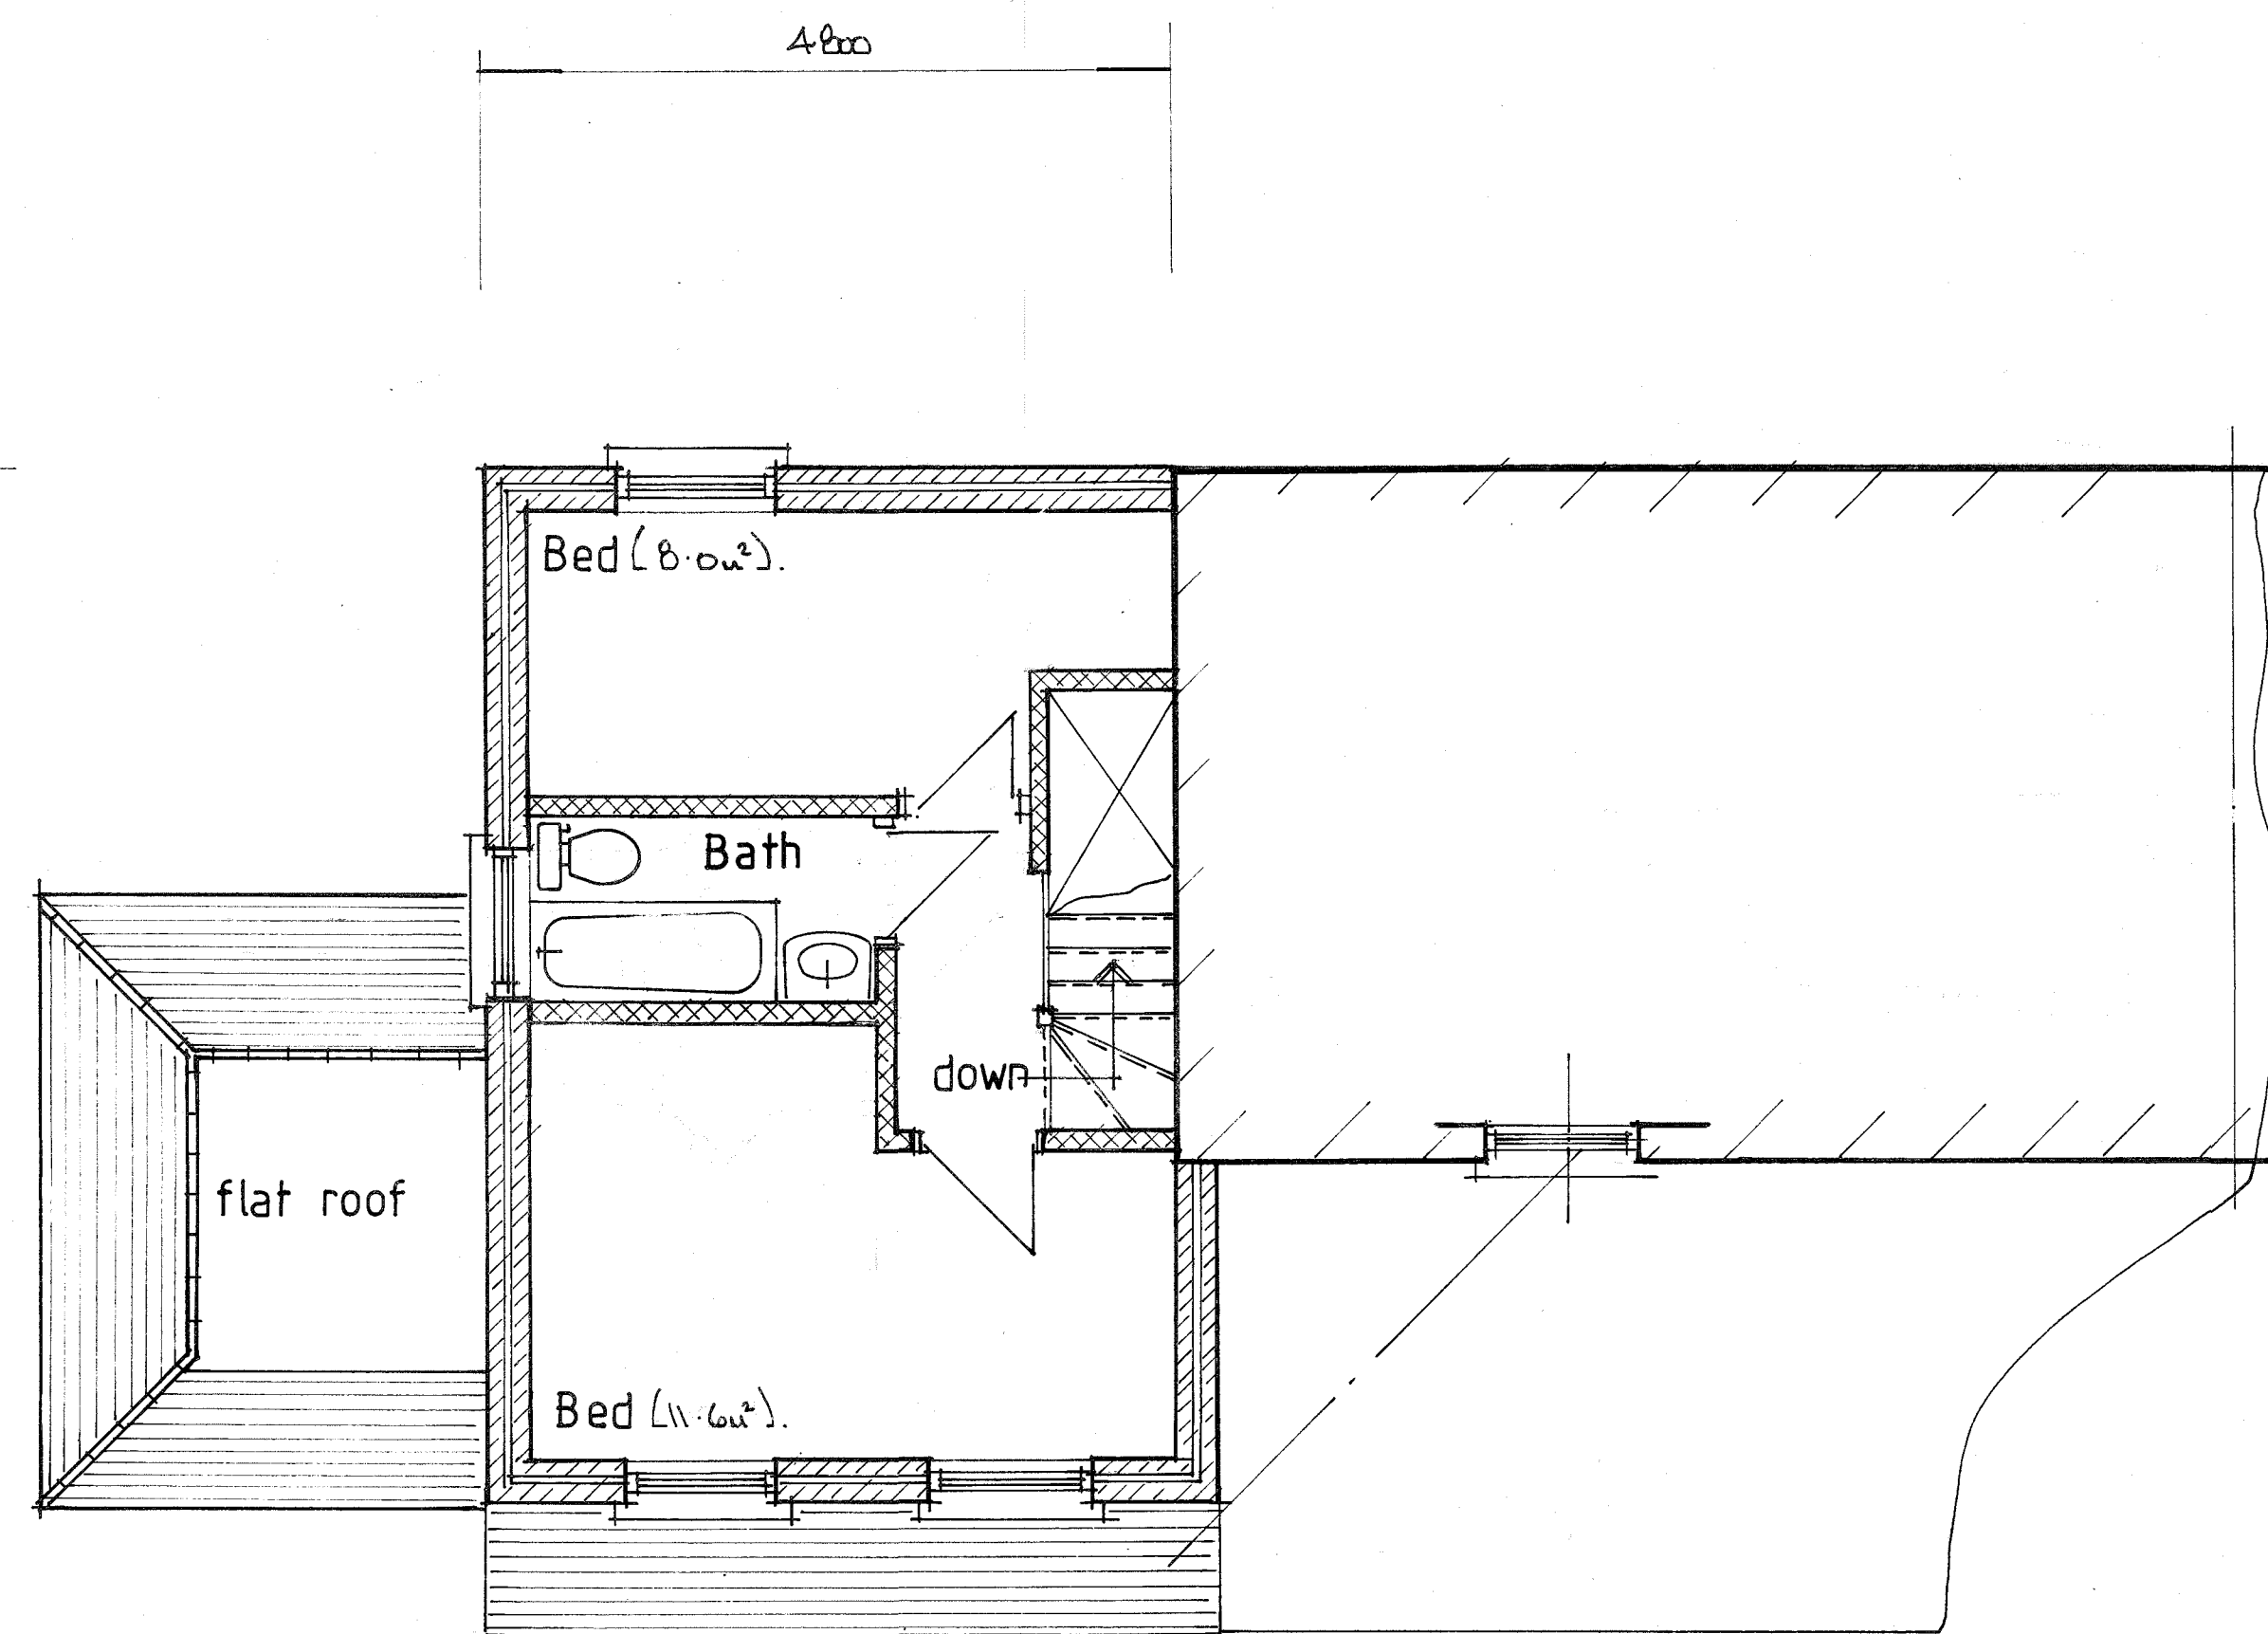


FIRST FLOOR PLAN

(Area 29.25m² internally).


MATERIALS.

Walls - Gable End Finish - Face Benched to match
1st Floor - Smooth Render to match.
Roof - Plain Tiles to match.
Windows/Doors - White Aluminium - Direct fix.

ALL MATERIALS TO MATCH EXISTING

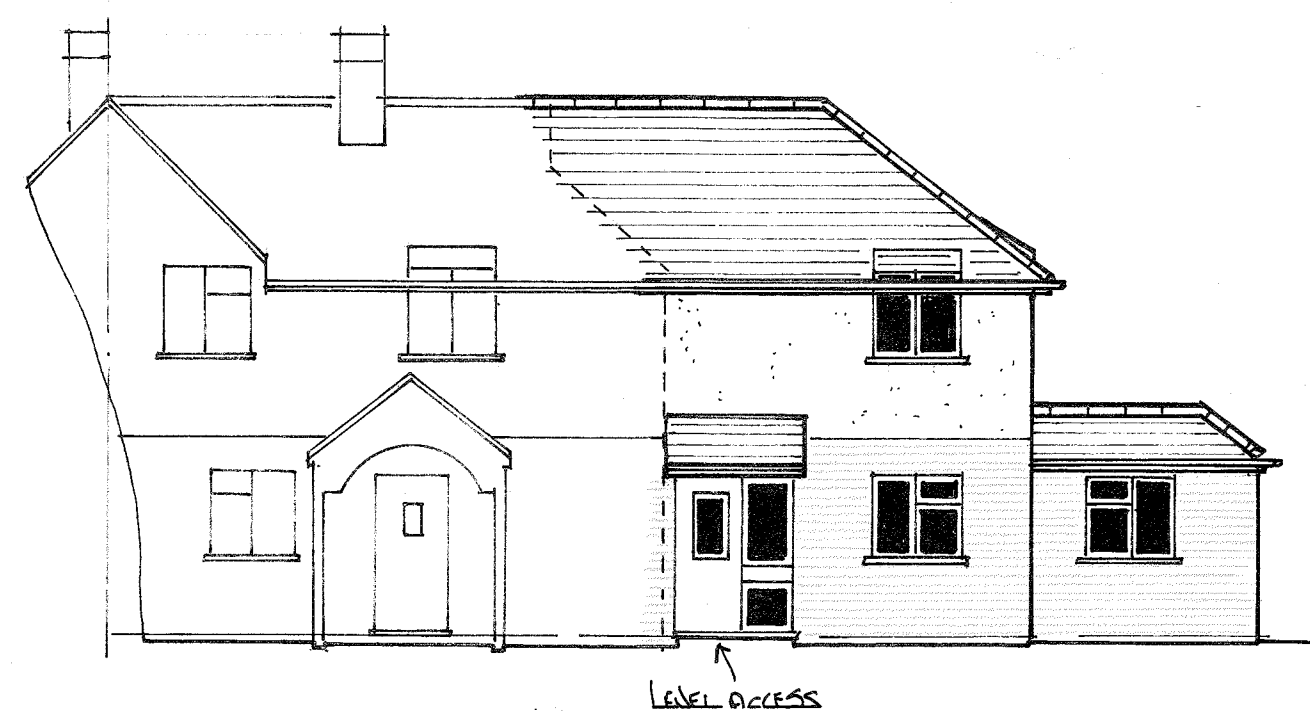


FRONT ELEVATION

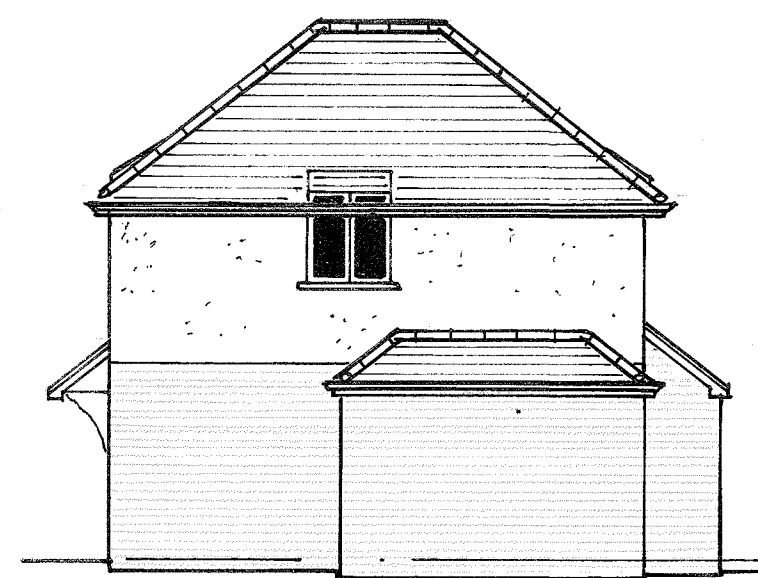

SIDE ELEVATION



REAR ELEVATION

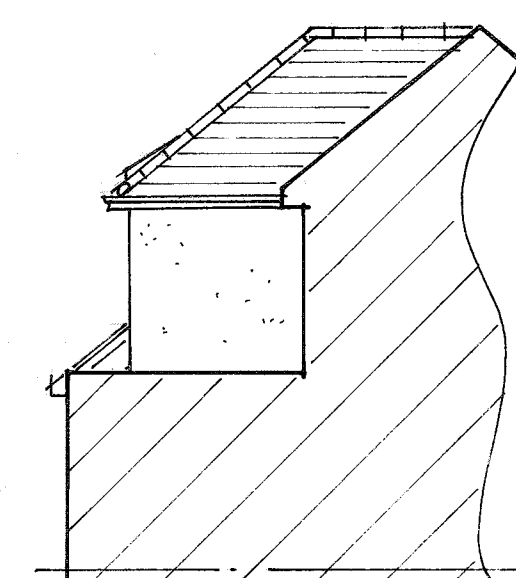

SIDE ELEVATION

**THIS DRAWING TO BE READ
IN CONJUNCTION WITH DRG
Nos 4536/01 & 02**

A	Date	Revisions
Aug 2021		Rev. to suit planning

© copyright

Pottle & Co Ltd
Planning & Building Consultants

Suite A, 128 Manor Way
Ruislip, Middlesex, HA4 8HR

Tel: 01895 622800
www.pottle.uk.com

Client
KUL WANT K CHAGGAR

Job Title
**49 APPLETREE AVENUE
YIEWSLEY
WEST DRAYTON
MIDD**

Drawing Title
**PROPOSED NEW
DEVELOPMENT**

Scale 1:50, 100.

Date 18/08/21 Drawn by RQ.

Drg No. 4536/03 Rev. A