



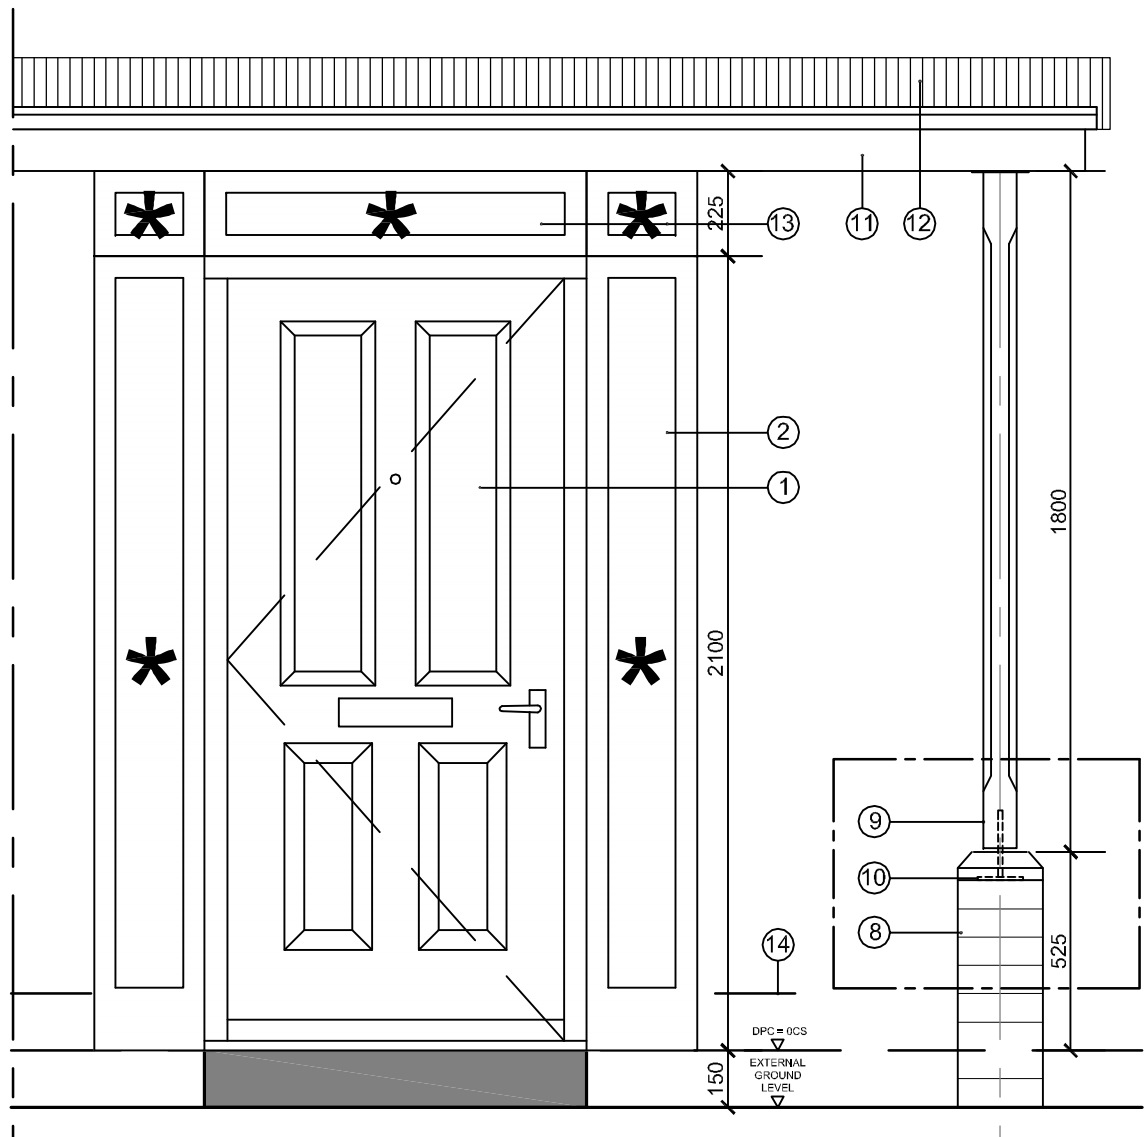

POST
BASE
DETAIL

SCALE 1:20

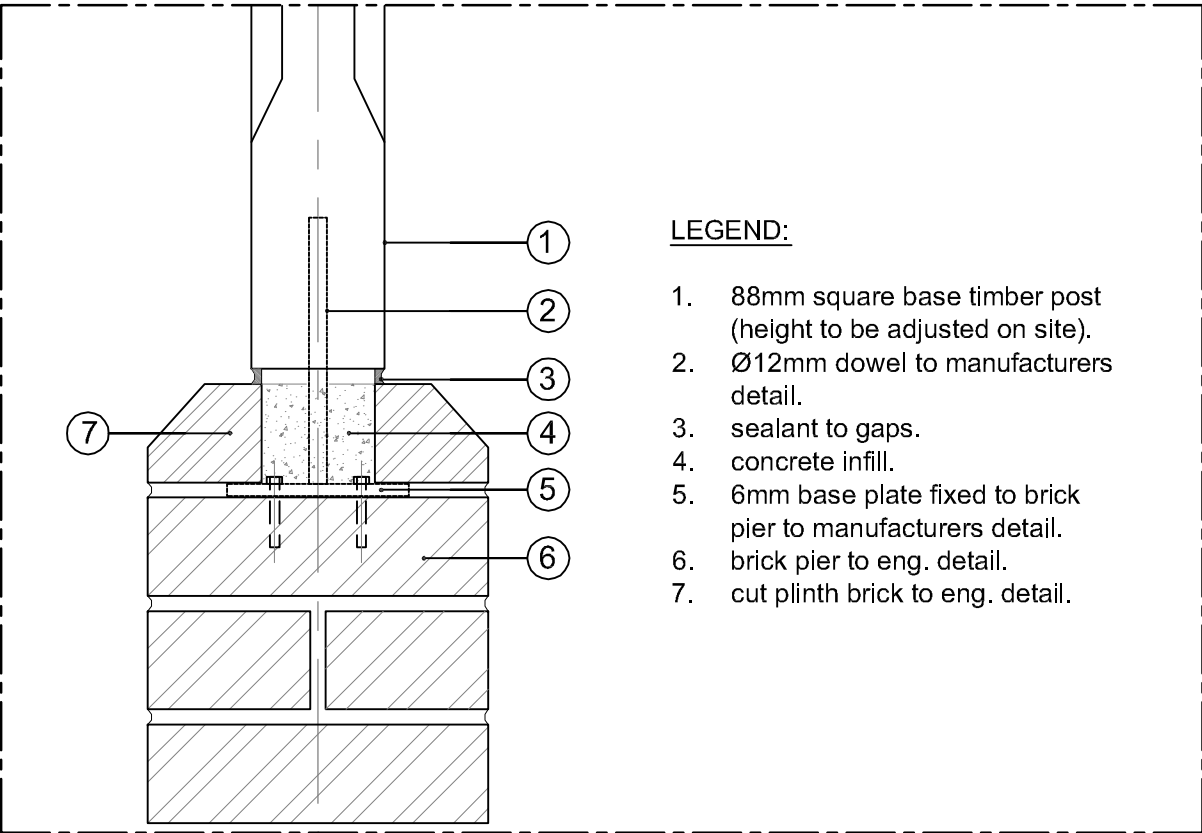

POST BASE DETAIL
SCALE 1:5



DO NOT SCALE FROM THIS DRAWING. USE WRITTEN DIMENSIONS ONLY.
ANY DISCREPANCIES OR SUGGESTED REVISIONS TO BE REPORTED TO TAYLOR WIMPEY UK.
DRAWING TO BE READ IN CONJUNCTION WITH LATEST TAYLOR
WIMPEY NATIONAL CONSTRUCTION SPECIFICATION.

DOORS & WINDOWS GENERAL NOTES:
Refer to Building Regulations Approved Documents
Parts B (Fire Safety-escape windows), Part F
(Ventilation), Part K (Protection from
collision/Impact) and
Part N (Glazing).

Air Barrier Continuity:
Apply continuous ribbons of adhesive along top of wall. Apply
expanding foam tape or sealant under the skirting & continuous bead
of sealant to the back of the skirting prior to fixing. Where there is
no skirting apply expanding foam tape or sealant between plasterboard
& floor. Seal all penetrations in the plasterboard.

LEGEND:


1. SBD Front entrance door at 914mm leaf.
2. SBD Sidelight to manufacturers specification (refer to door schedules).
3. Window cavity closure to manufacturers specification.
4. 12.5mm plasterboard.
5. 100mm Blockwork.
6. Insulated wall cavity.
7. External wall finish (Brickwork or other, refer to elevations).
8. 225x225mm brick pier (height adjusted on-site to suit post).
9. Composite post by GRP manufacturer - 1800mm height to be confirmed.
10. Fixed base plate and dowel to composite post.
11. GRP flat canopy to manufacturers design.
12. Code 4 lead flashing.
13. SBD Fanlight to manufacturers specification.
14. Additional DPC to level threshold.
15. Lintel to manufacturers specifications.
16. Cavity tray and weepholes.

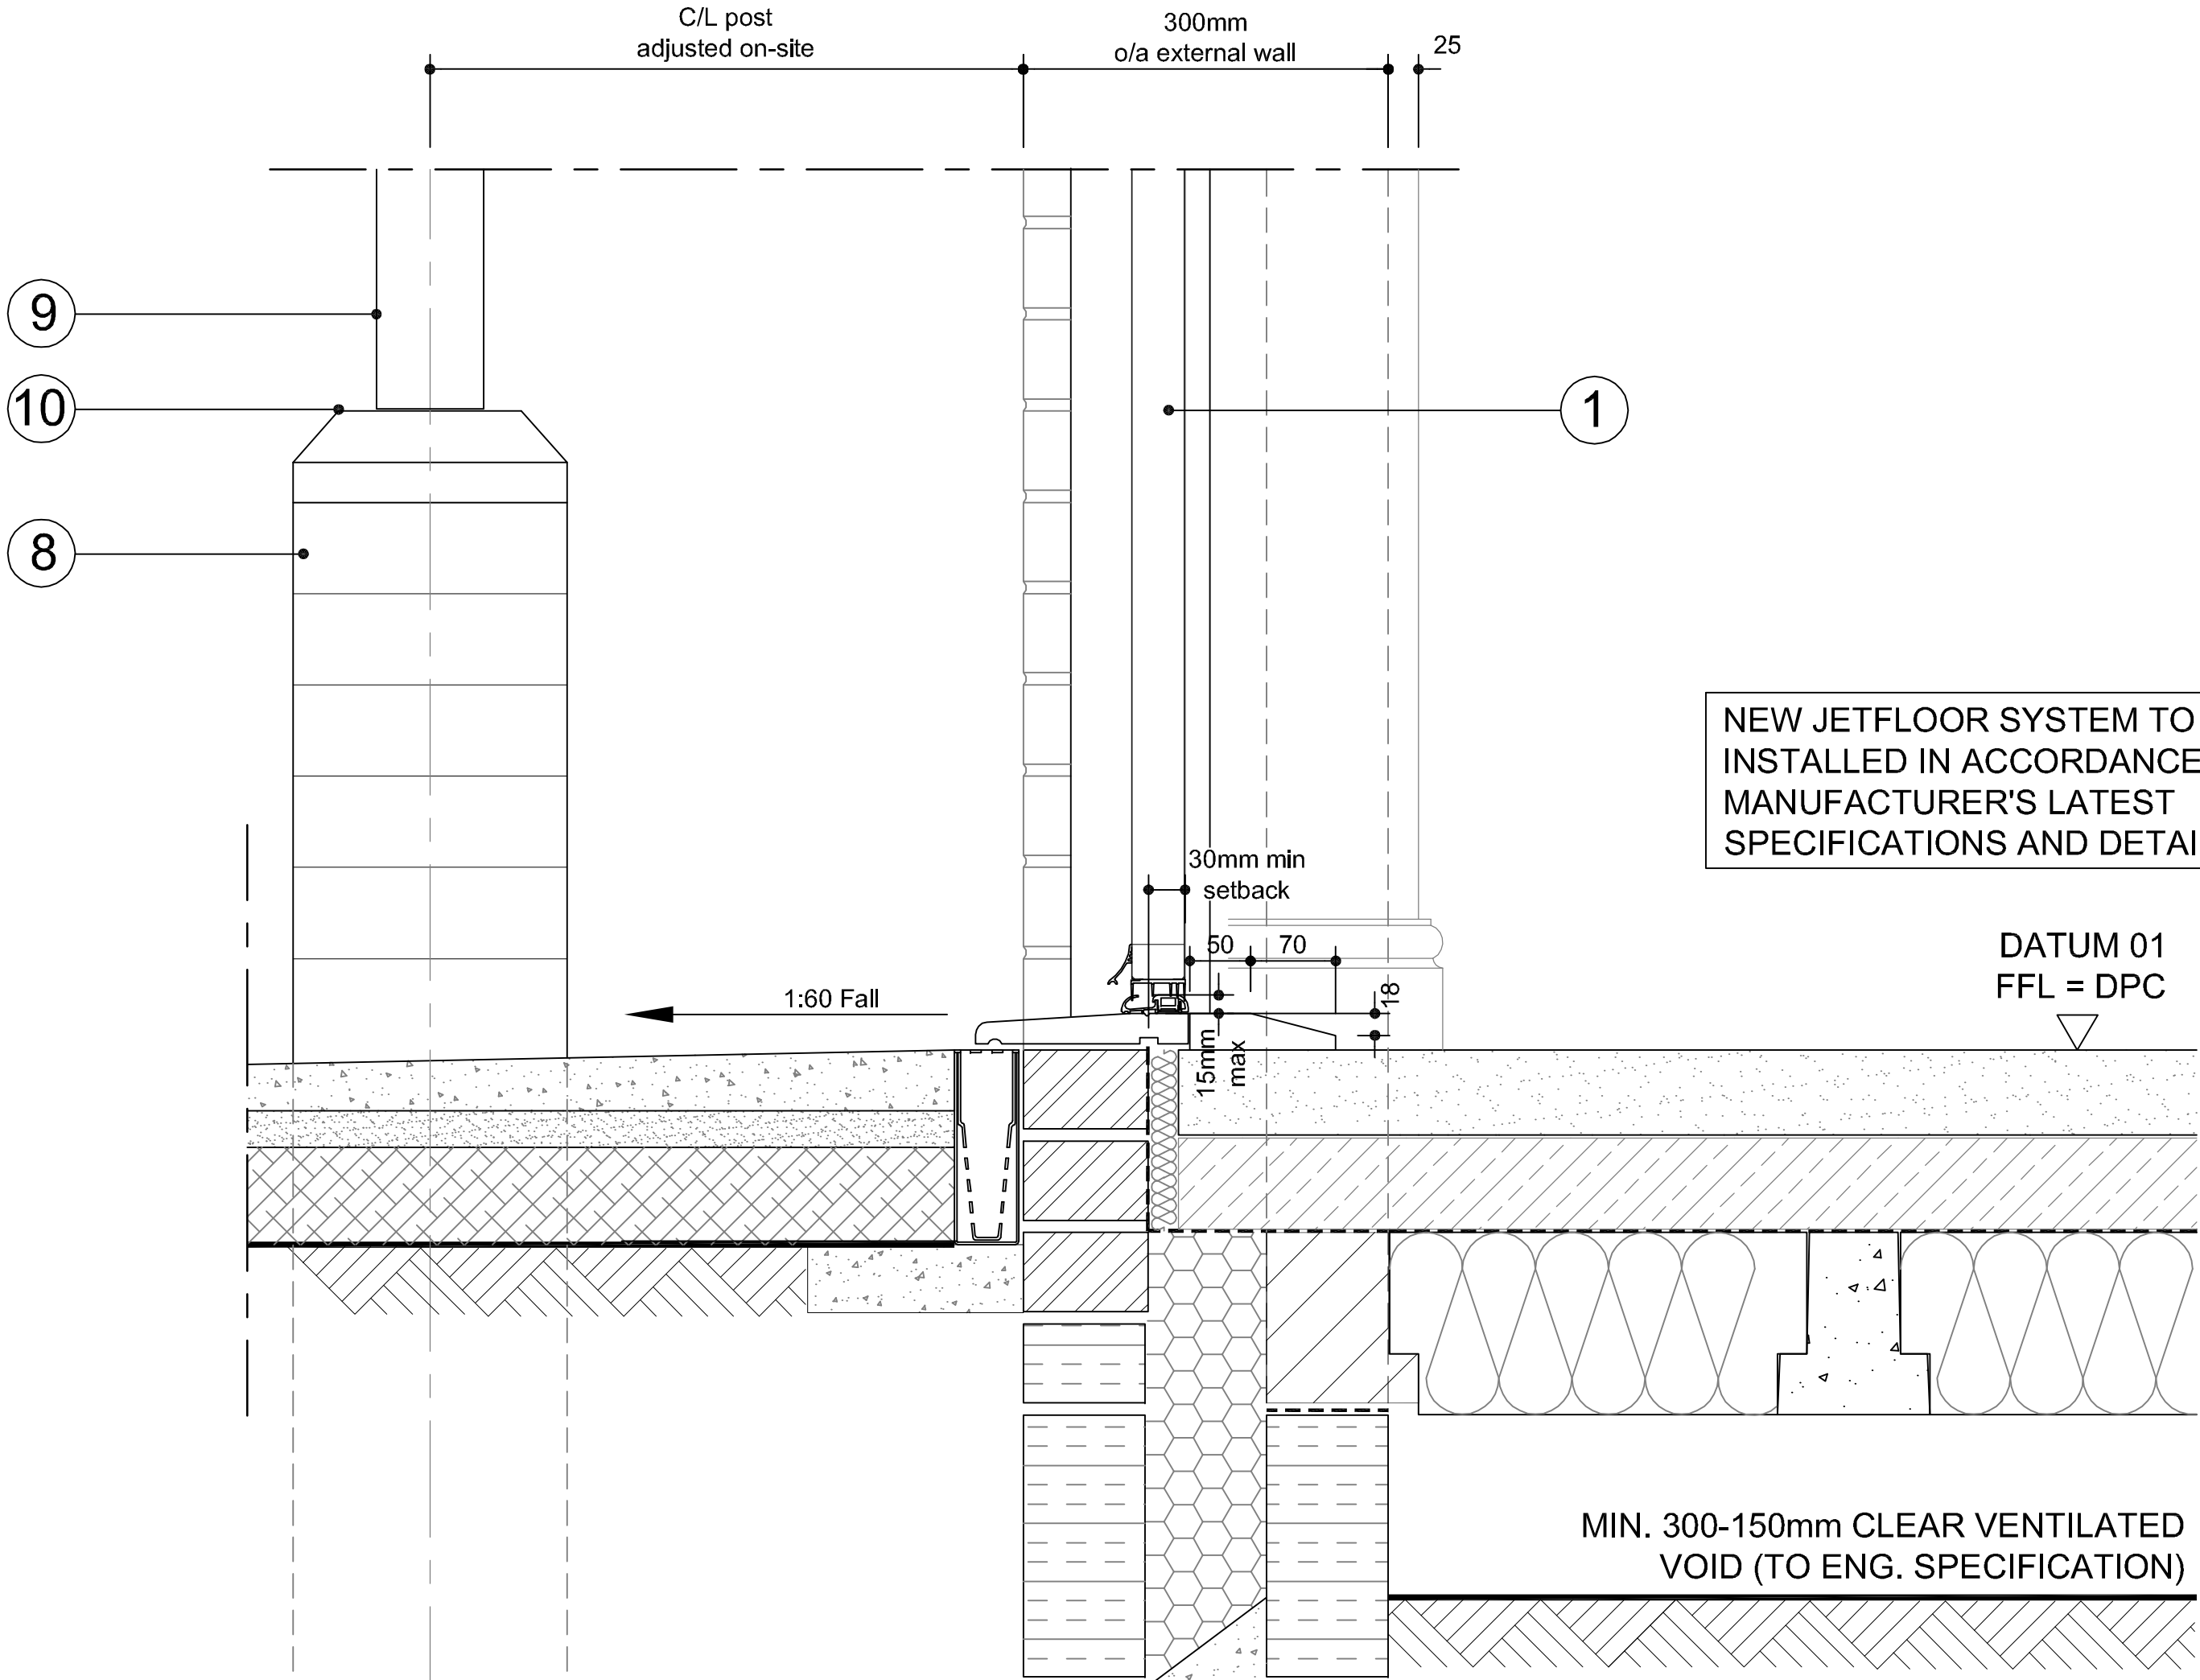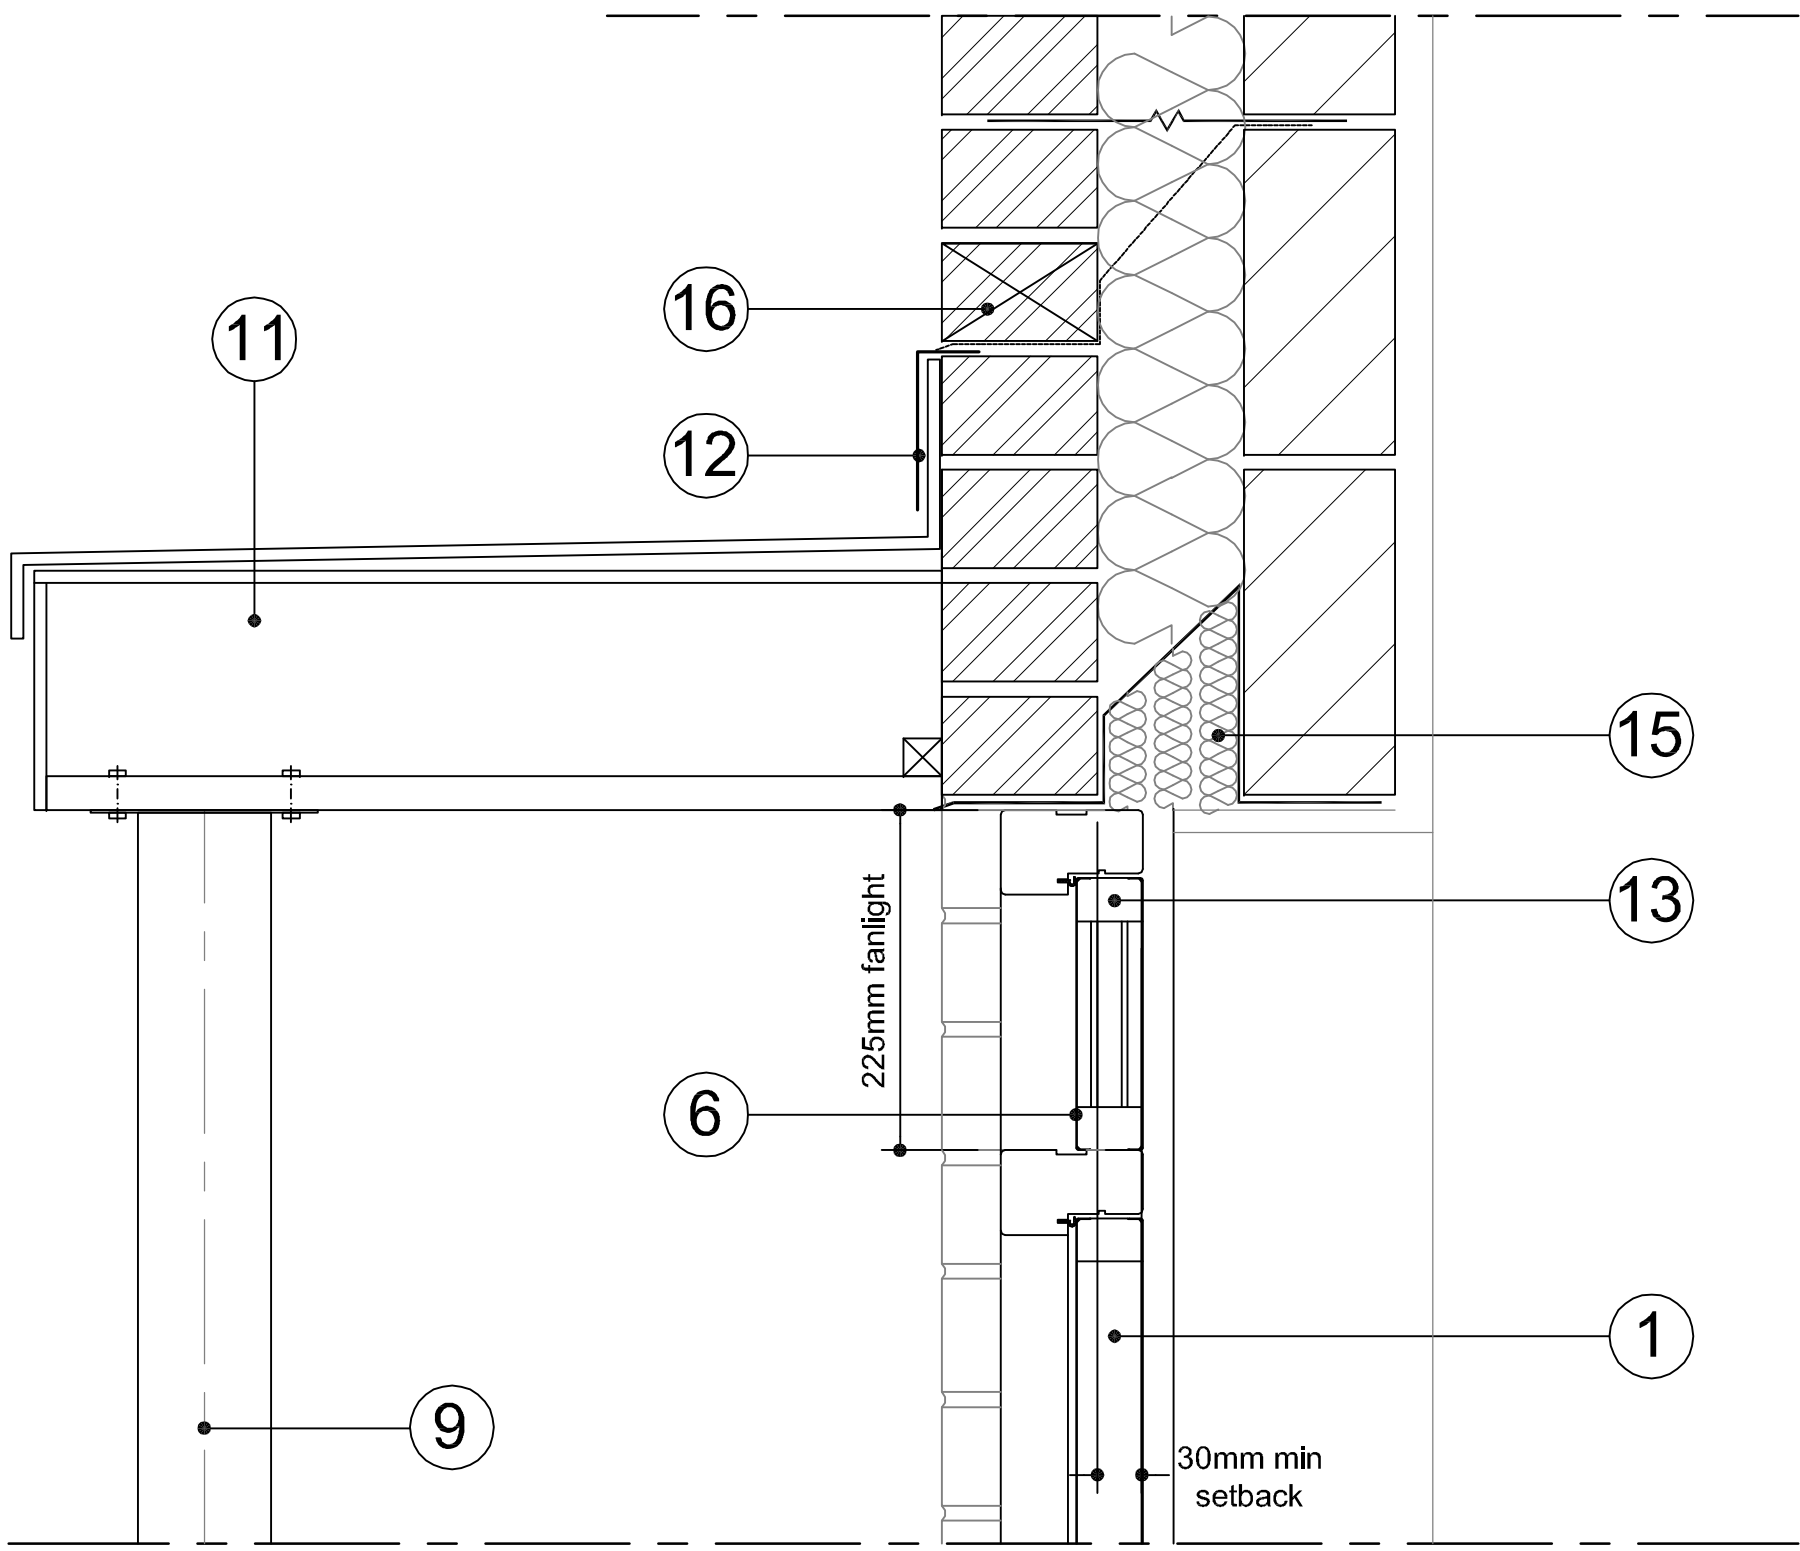

DETAIL 61-03
FRONT DOOR TO POSTS

REFER TO DETAIL B
MOBILITY THRESHOLD
DRAWING DP546_A_SD_10

WADP Limited Registered in England No. 4564928
Registered office: Station House, Connaught Road, Brookwood,
GU24 0ER

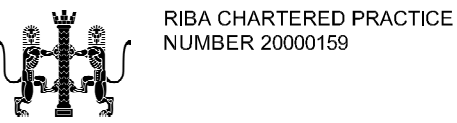

Drawings not to be scaled.
Work to figured dimensions only.
All dimensions to be checked on site, and any
discrepancies reported to the Architect immediately

All drawings are to be read in conjunction the Taylor
Wimpey Company Specification and Project
Specifications, Company Standard Details and with the
current Building Regulations and Codes of Practice.

It is the Contractor's responsibility to ensure that all
works are carried out in accordance with the same.

All concrete work to be carried out in accordance with
BS EN 1992-1-1:2004.

All brickwork and blockwork to be carried out in
accordance with BS EN 1996-1-2:2005.

All structural steelwork to be carried out in accordance
with BS EN 1993-1-1:2005 Steelwork to be Grade
S275.

All structural timber to be used in accordance with BS
EN 1995-1-1:2004 and is to be preservative treated in
accordance with BS4072.

All plumbing to be in accordance with BS6700, BS EN
12056, BS6465:Part 1 and BS6367.

All glass falling within critical zones as defined by Part
N of the Building Regulations is to be toughened or
safety glass in accordance with BS EN 12600

All building works to be undertaken in accordance with
Robust Standard Accredited Details.

T2	25-02-15	POST DETAIL ADDED TO SUIT CLIENT'S MARK UP.
T1	19-02-15	TENDER ISSUE



ARCHITECTS

62 Well Lane
Horsell
Woking
Surrey
GU21 4PS

Telephone: 01483 763028
Fax: 01483 740463
e-mail info@wadp.co.uk

TaylorWimpey

STANDARD DETAILS
ICKENHAM PARK
WEST RUISLIP

DOORS DETAILS

TENDER ISSUE

1:5 @ A1 50mm @ A1

FEB 15

JO

20667_A_61-03

T2