


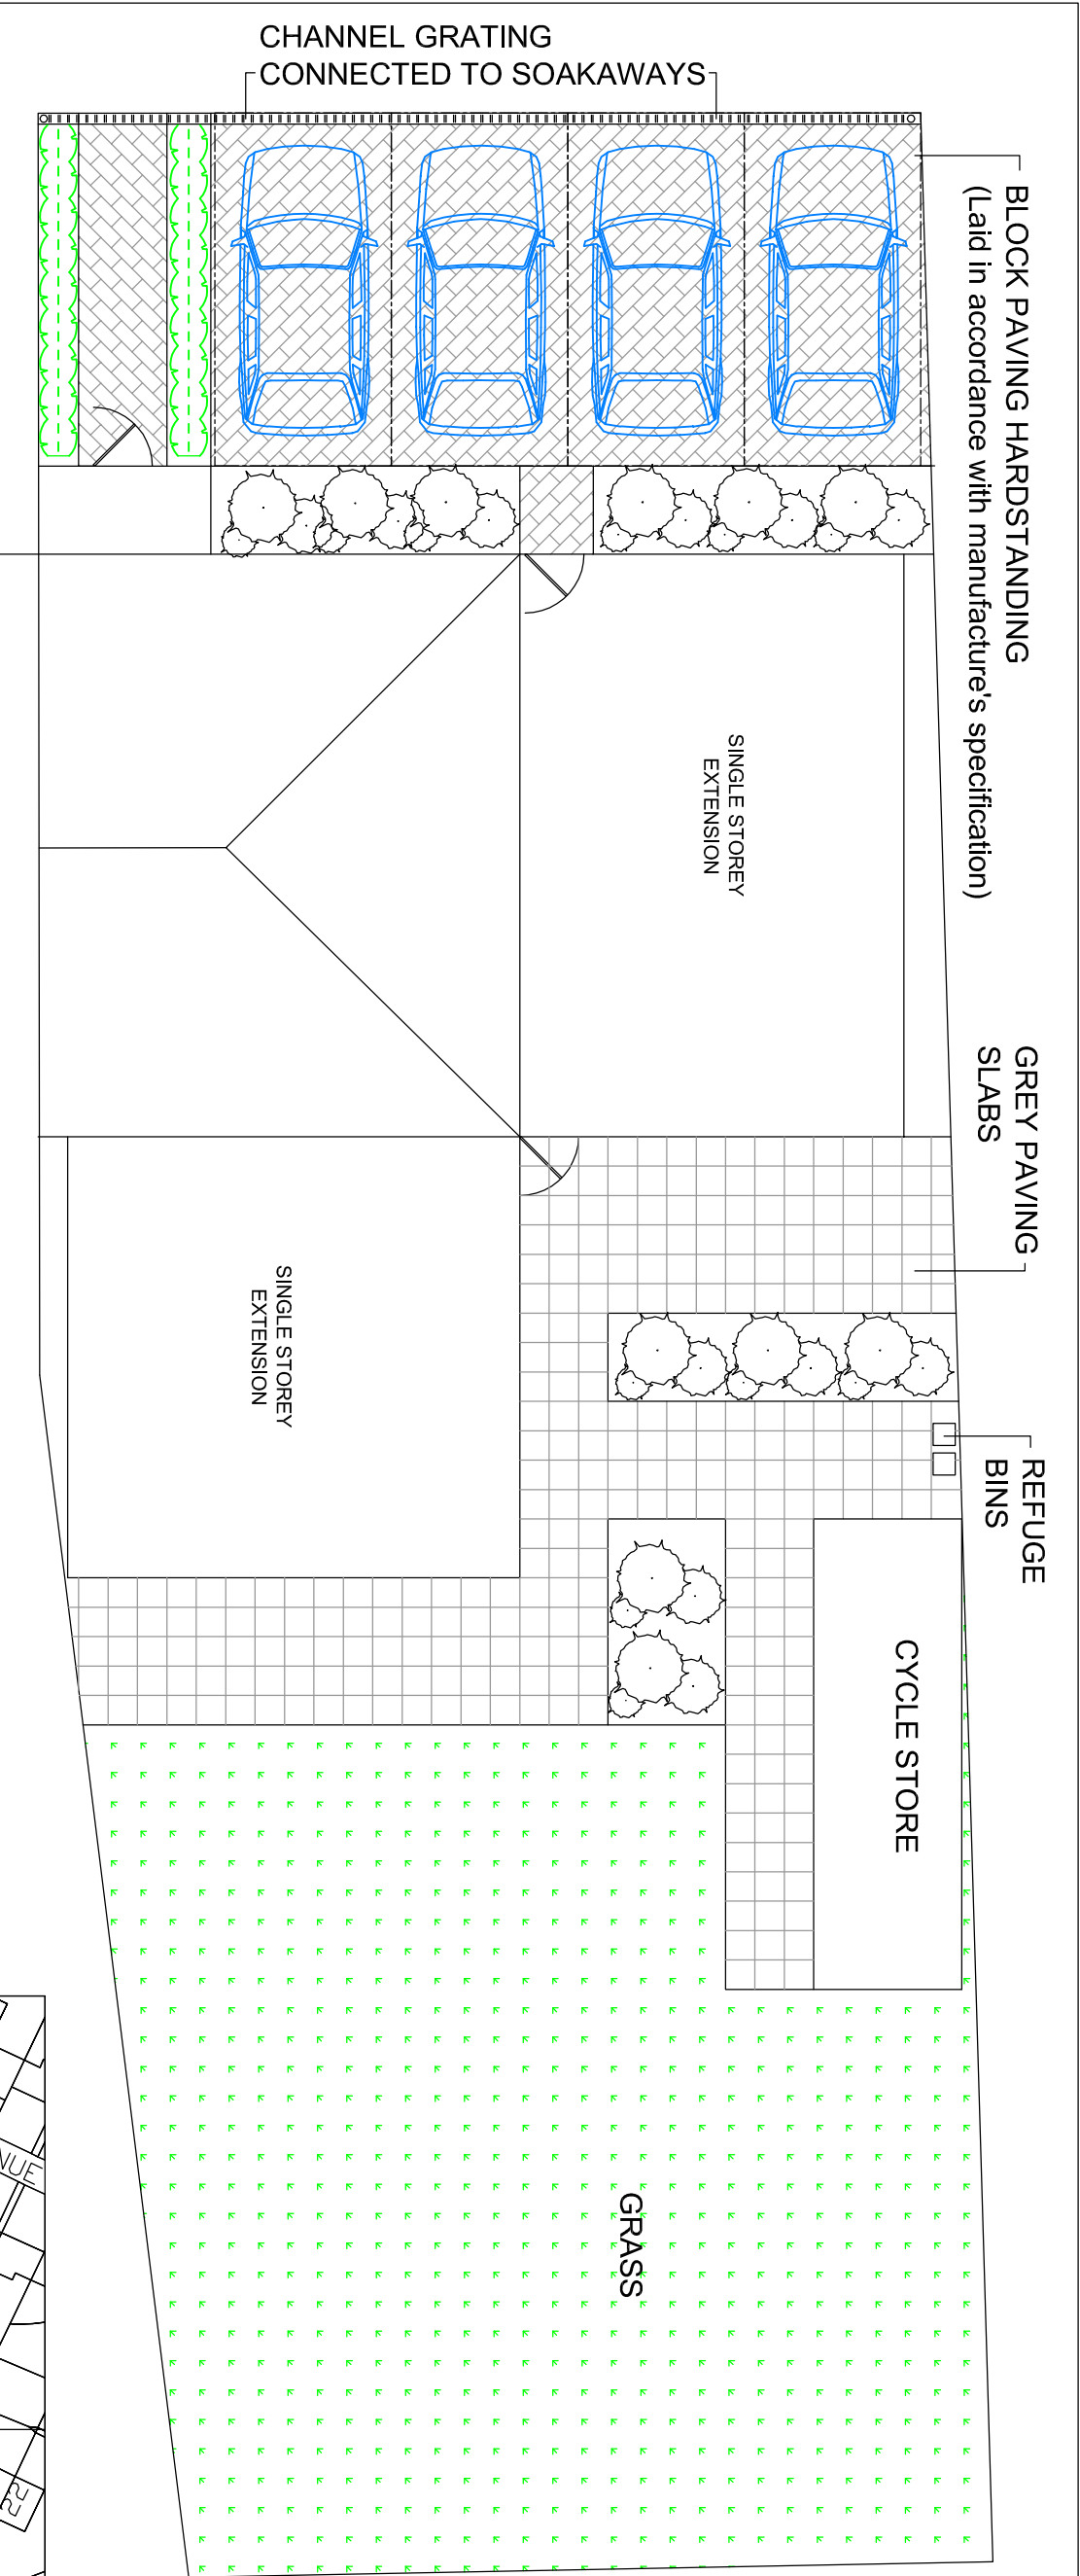

SITE PLAN - Scale 1:100

- Box Hedges - Buxus sempervirens
Planted at 500mm crs.
- Chaenomeles Japonica (C.speciosa 'Simonii'
- Buddleia (B.davidii) White Cloud
- Fishbone Cotoneaster (C.horizontalis)

TO BE READ IN CONJUNCTION WITH PLANTING NOTES

Appeal Decision Ref APP/R5510/W/17/3178166 - Condition 6

49 CENTRAL AVENUE HAYES MIDDLESEX UB3 2BW

May 2018

