




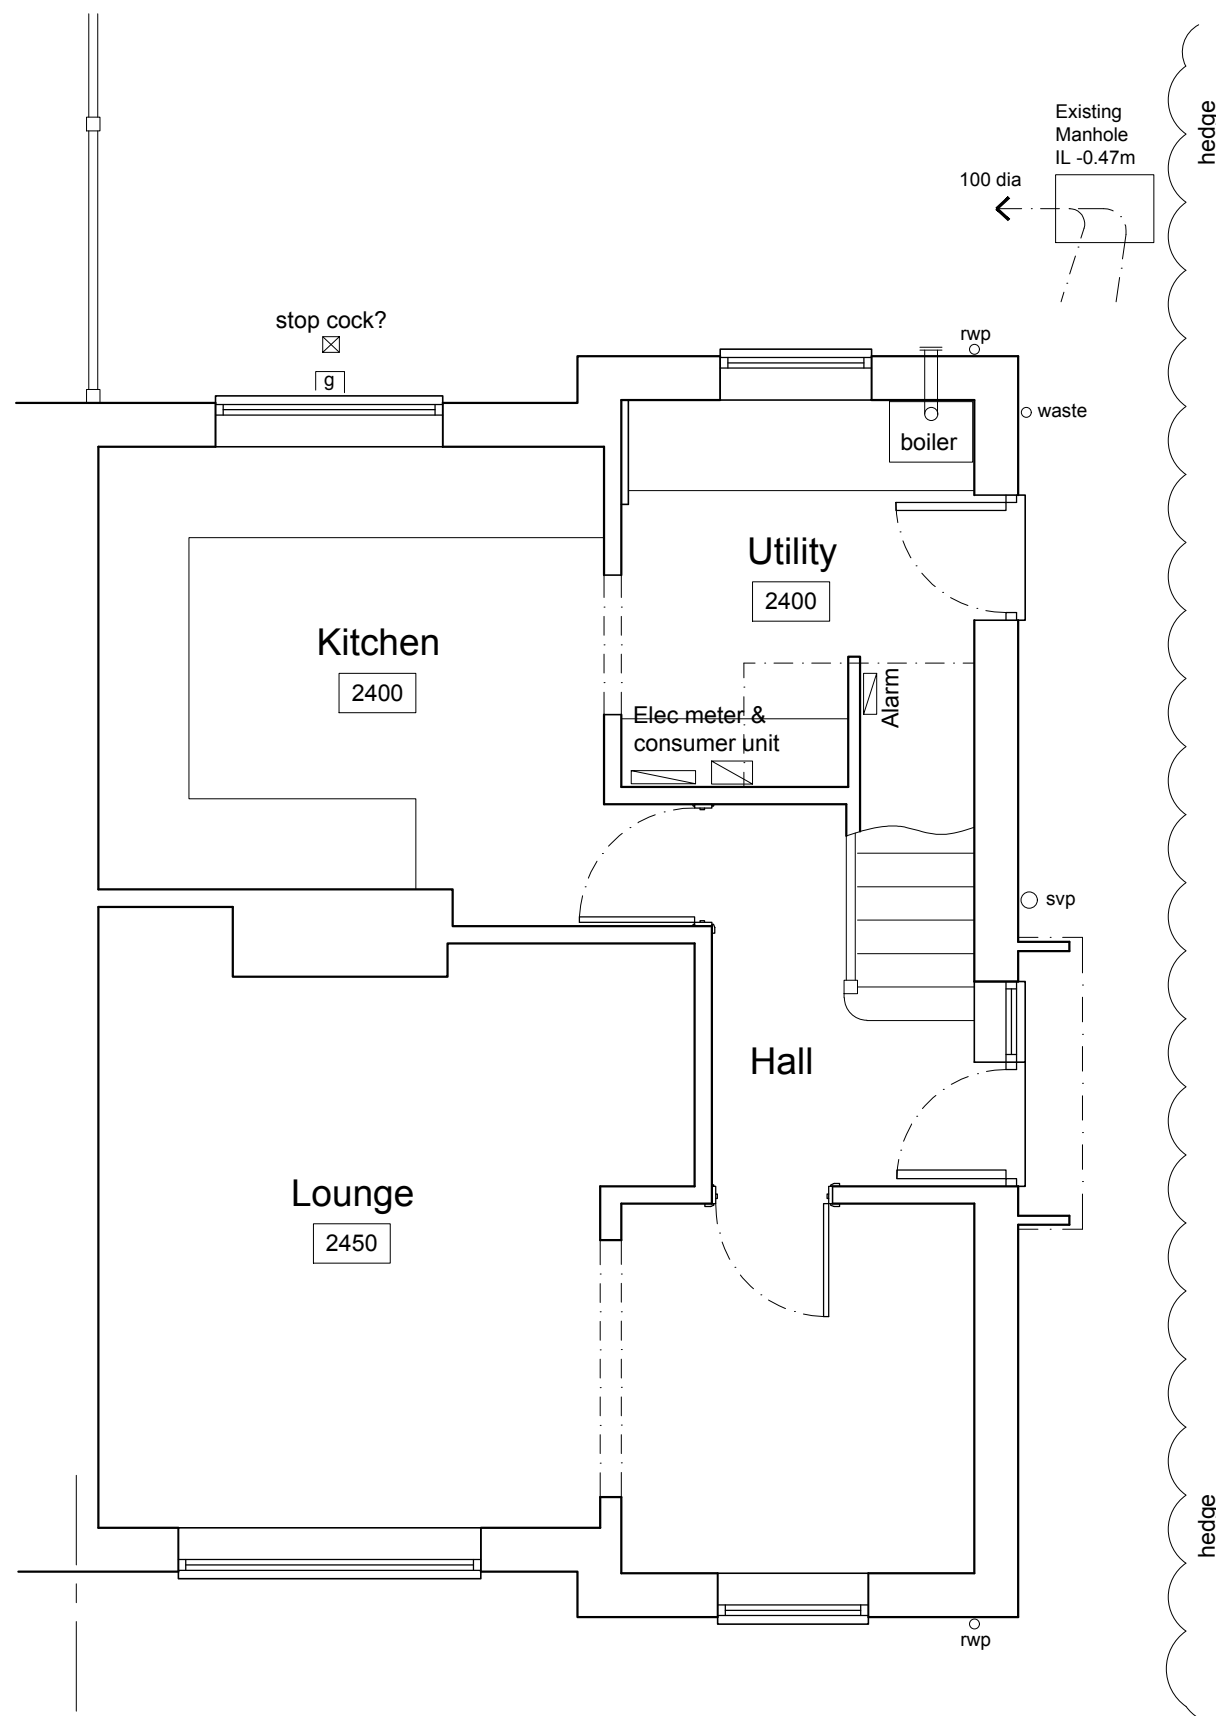


EXISTING GROUND FLOOR PLAN

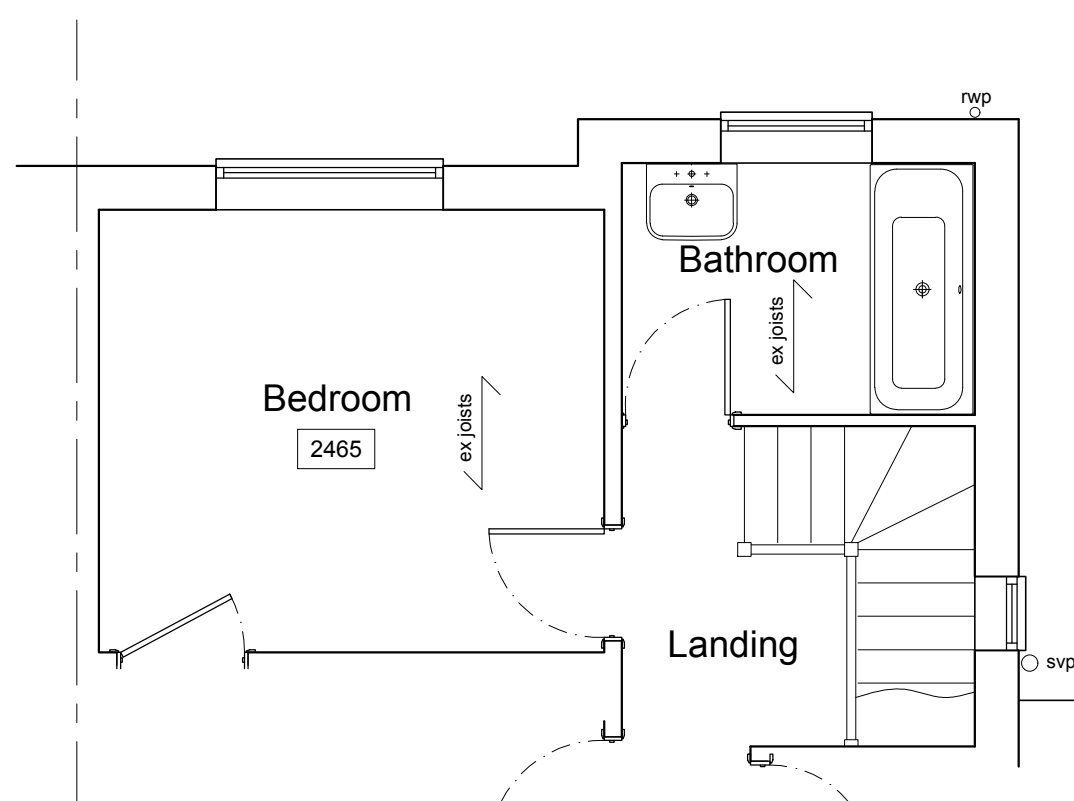


EXISTING FIRST FLOOR PLAN

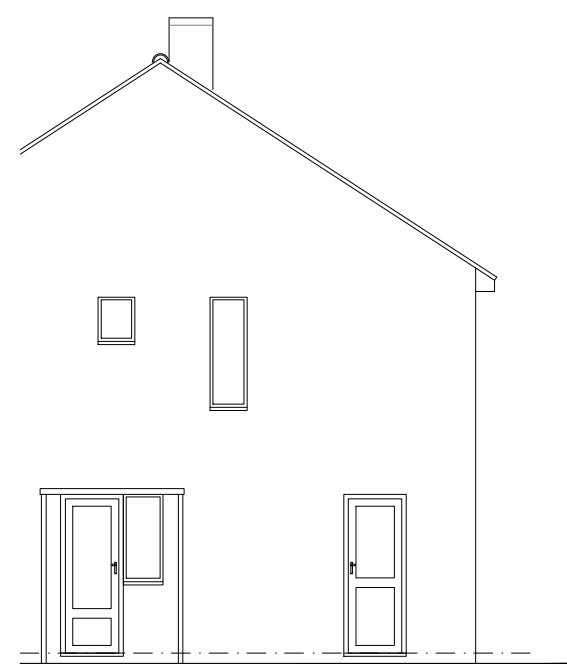


EXISTING SIDE ELEVATION

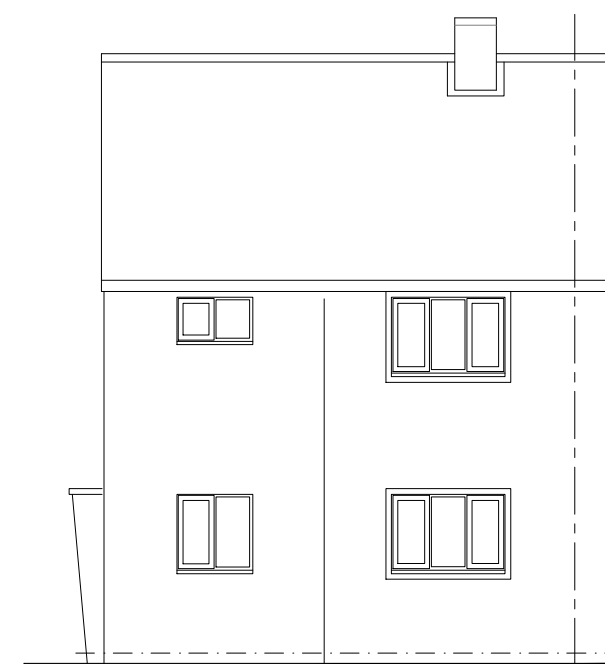


EXISTING REAR ELEVATION

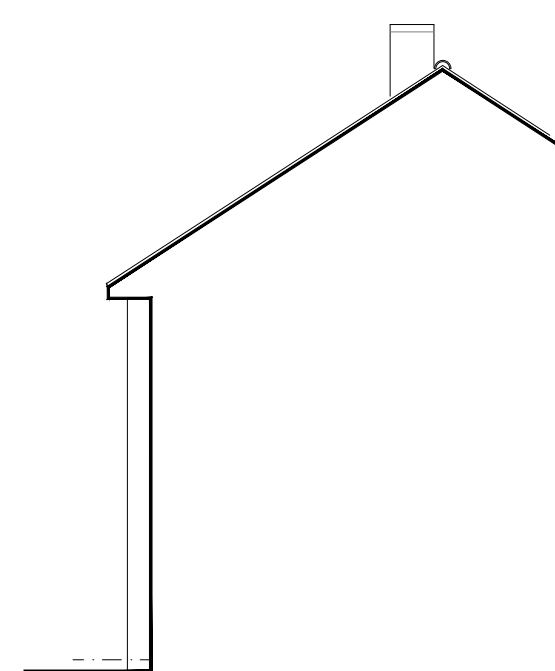


EXISTING SIDE ELEVATION

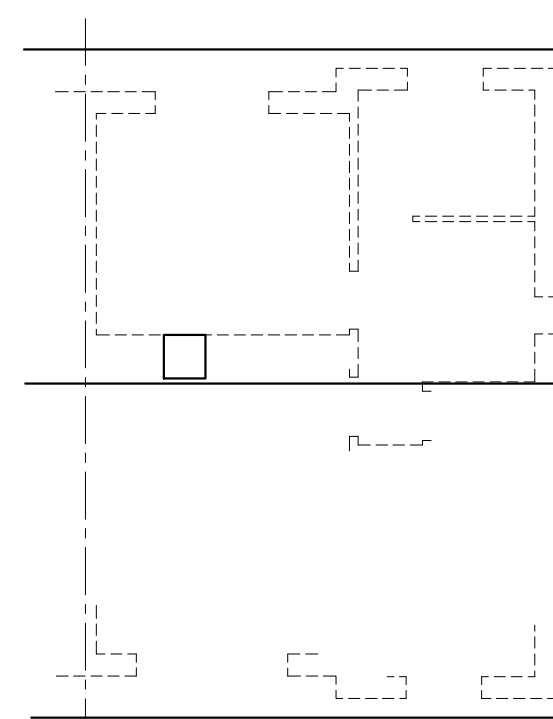

EXISTING ROOF PLAN

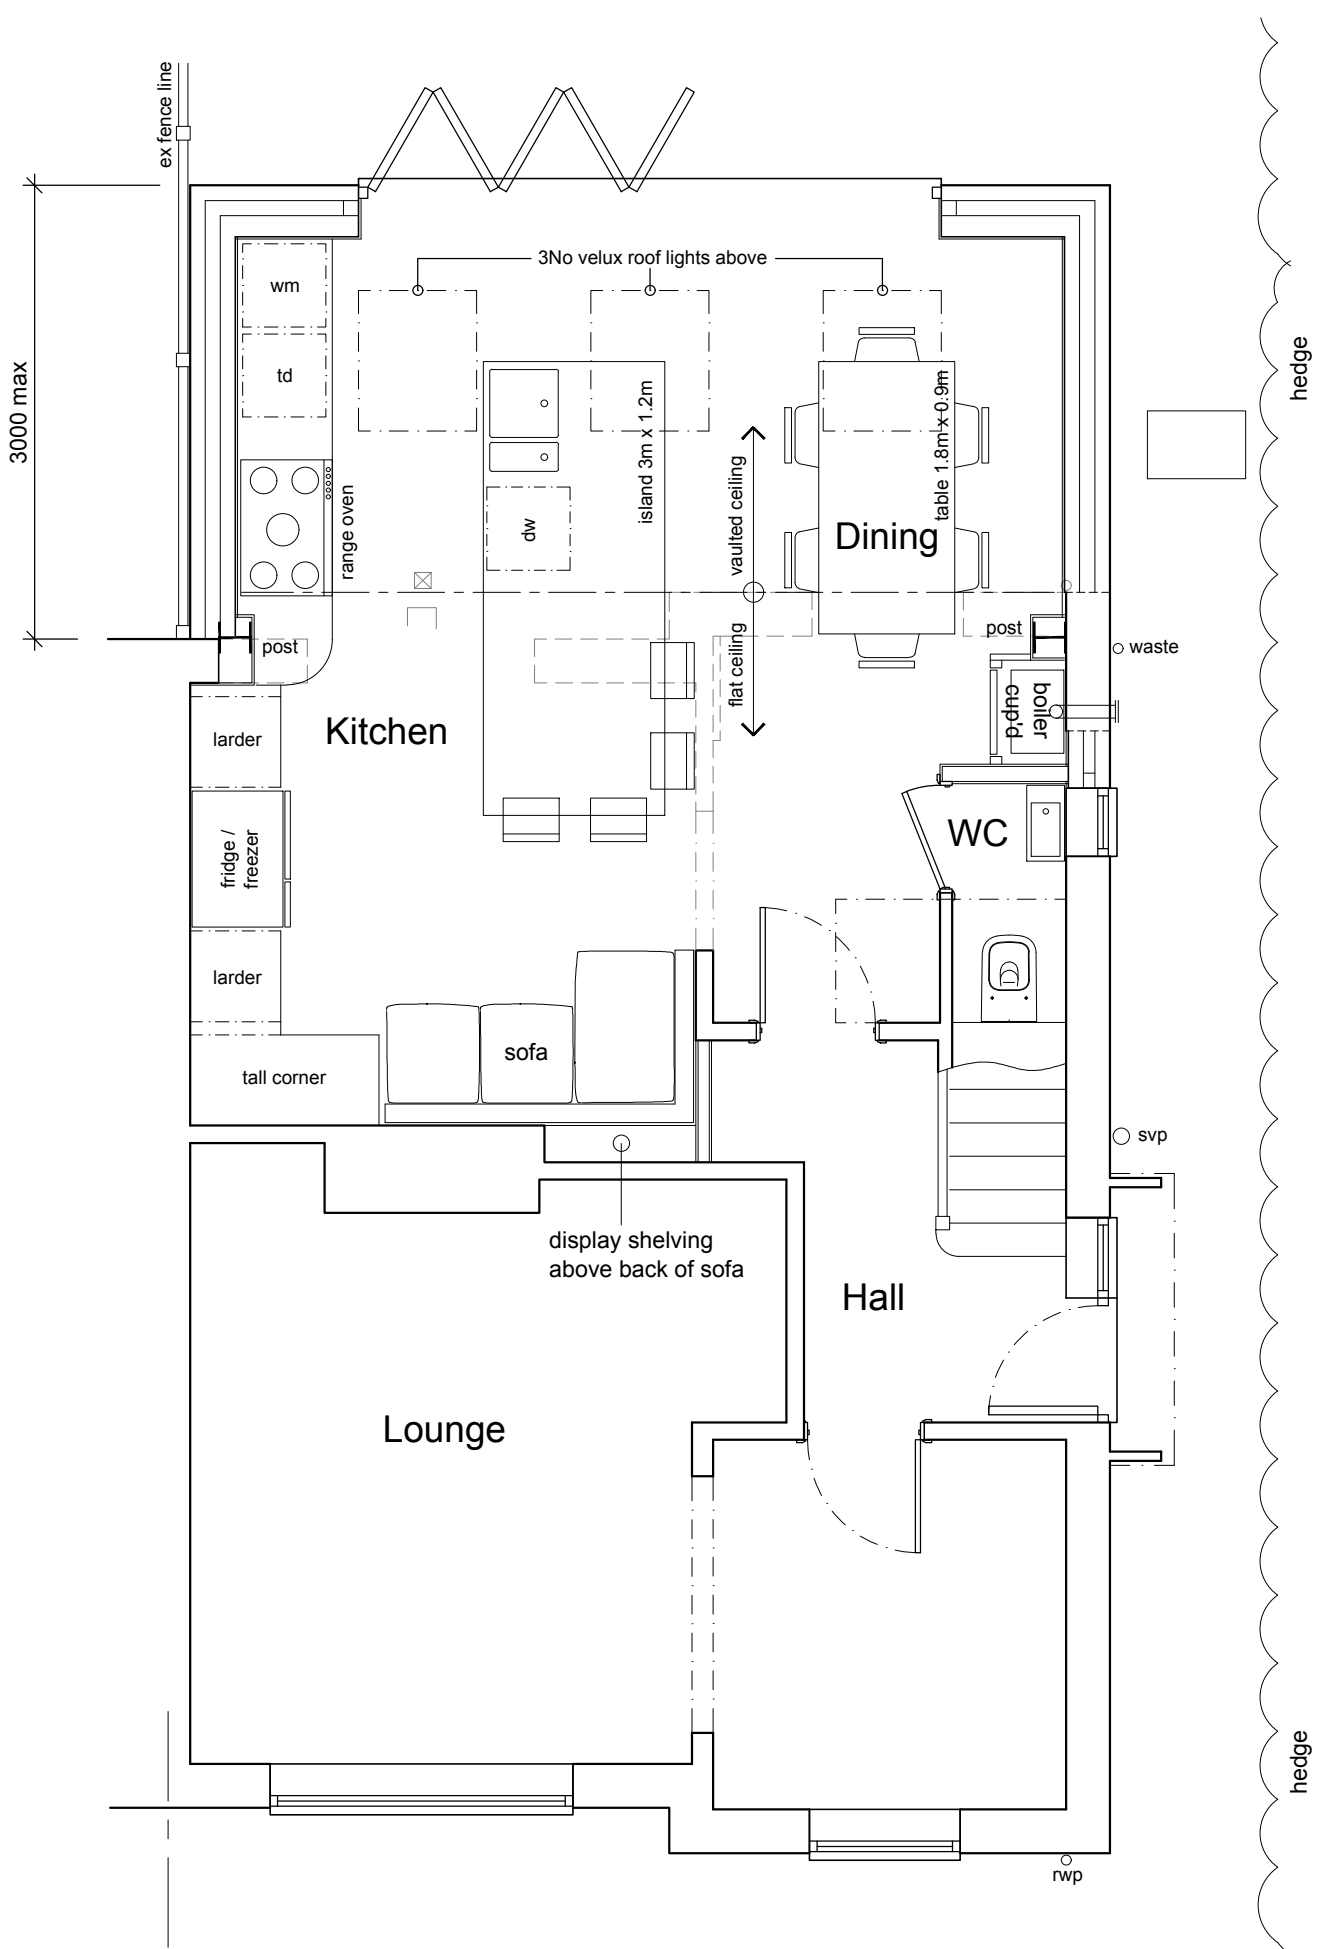

PROPOSED GROUND FLOOR PLAN

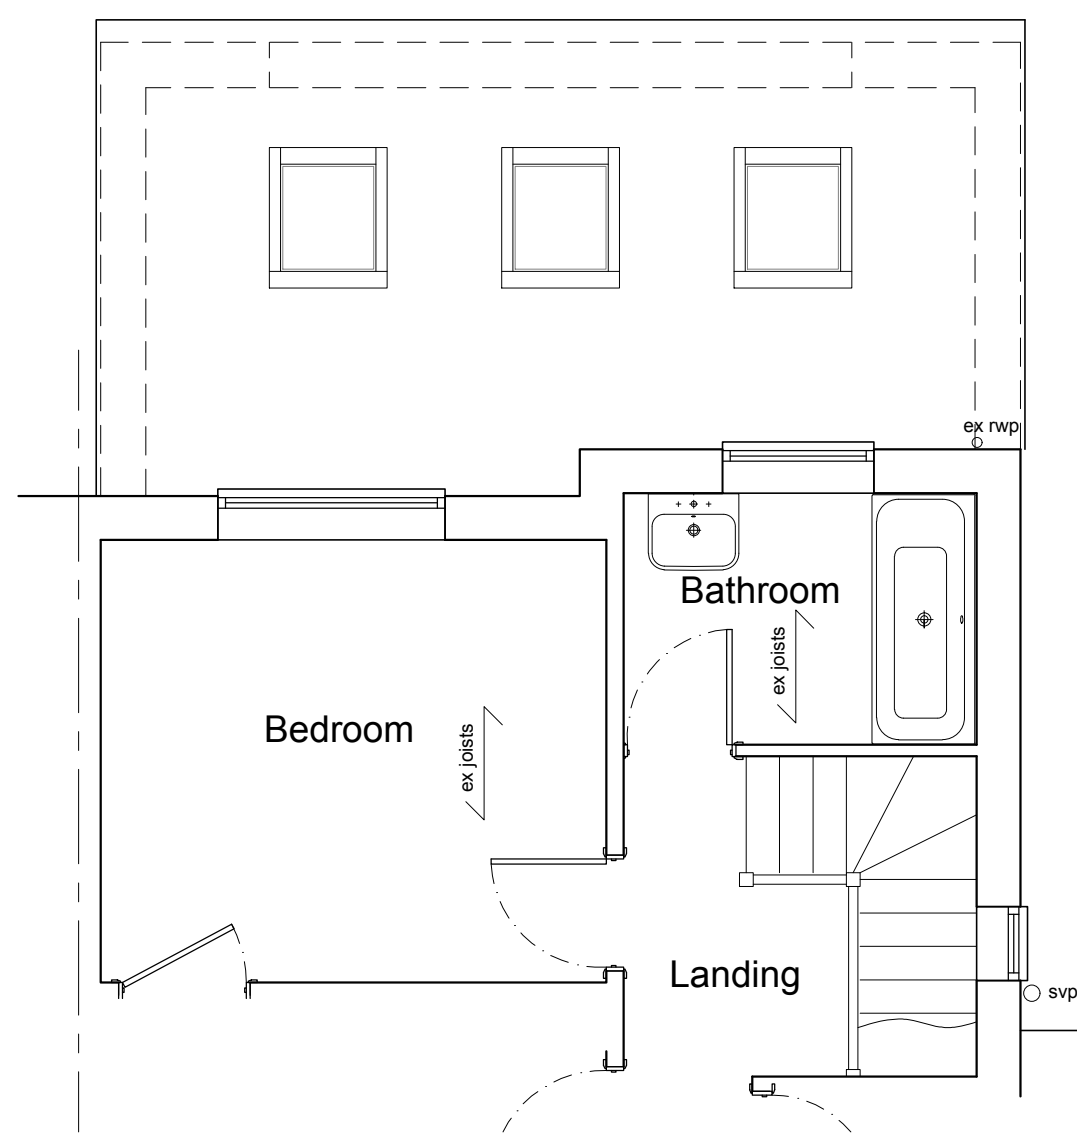


PROPOSED FIRST FLOOR PLAN




PROPOSED SIDE ELEVATION





PROPOSED REAR ELEVATION

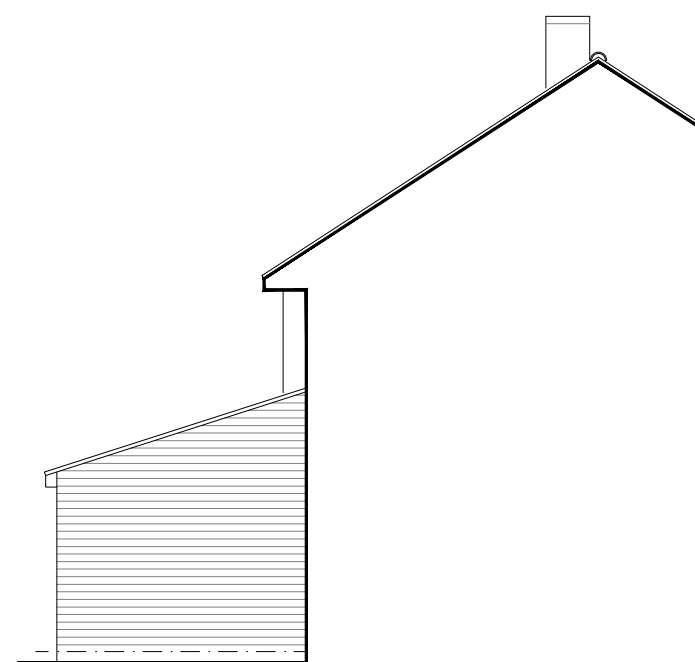

PROPSOED SIDE ELEVATION

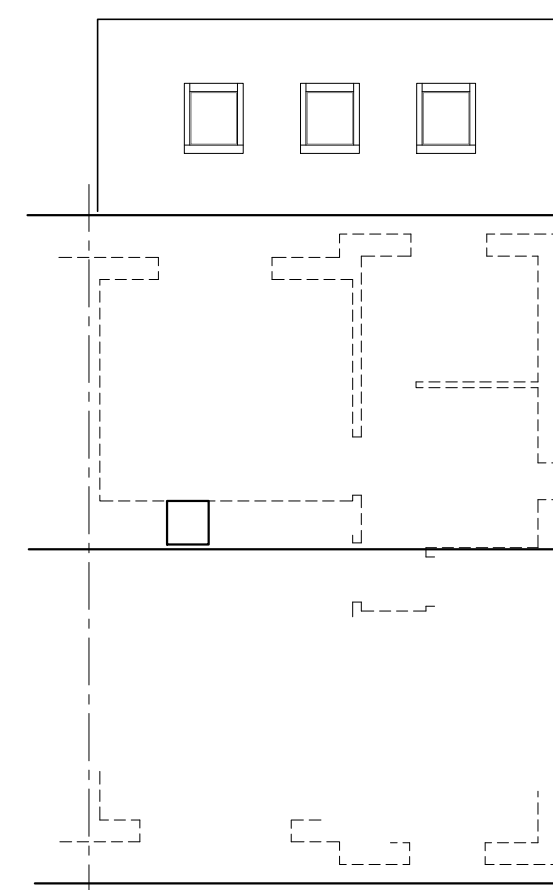

PROPOSED ROOF PLAN

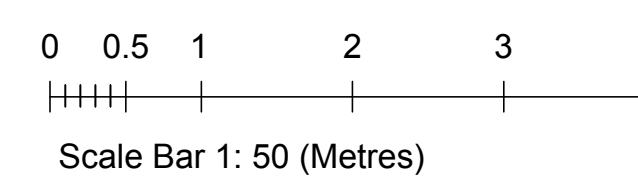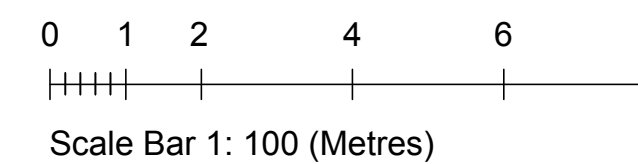

Rev	Comments	Date
Client: Mr & Mrs J Kelly		
Address: 2 Priors Gardens South Ruislip Middx HA4 6UG		
Title: Existing and Proposed Floor Plans and Elevations		
Date: Oct 2020	Drig No: LPS-2027-101	Rev: -
Scale: 1:100, 1:50 @ A1	Rev: -	Sheet: -
Dm by: -	Rev: -	Sheet: -