




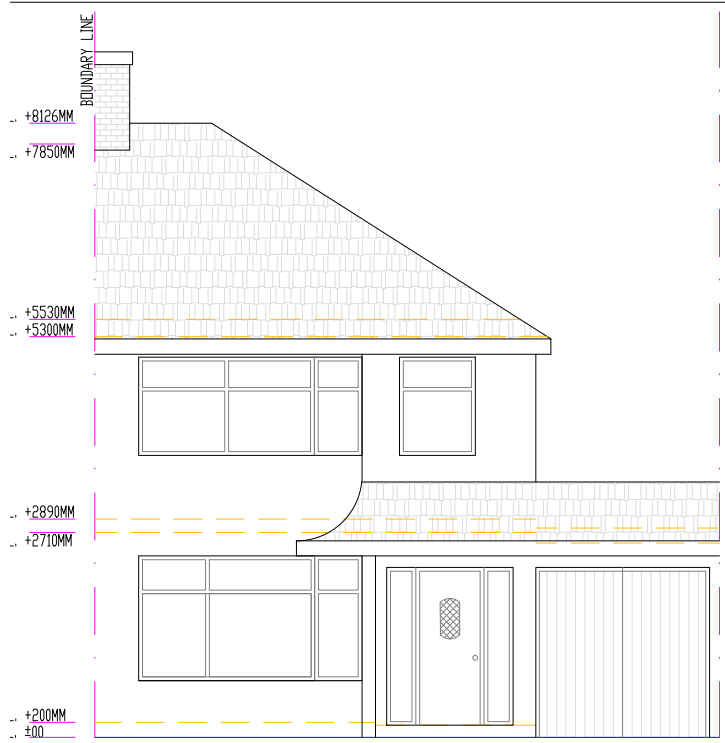


EXISTING ELEVATION - FRONT
(SCALE 1:100)

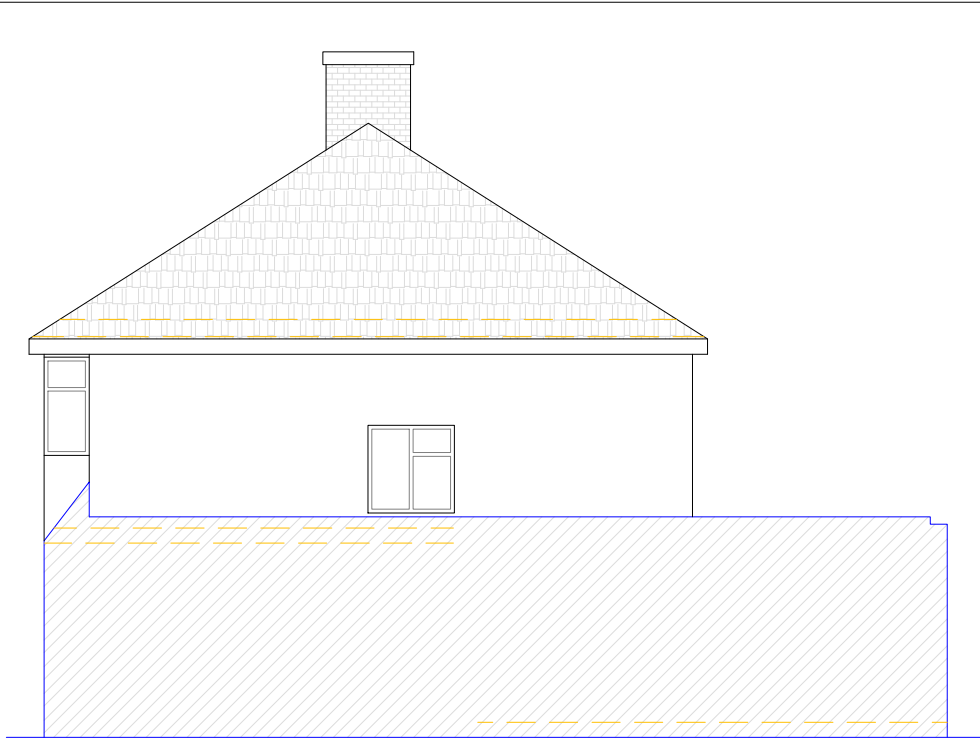


EXISTING ELEVATION - SIDE 1
(SCALE 1:100)

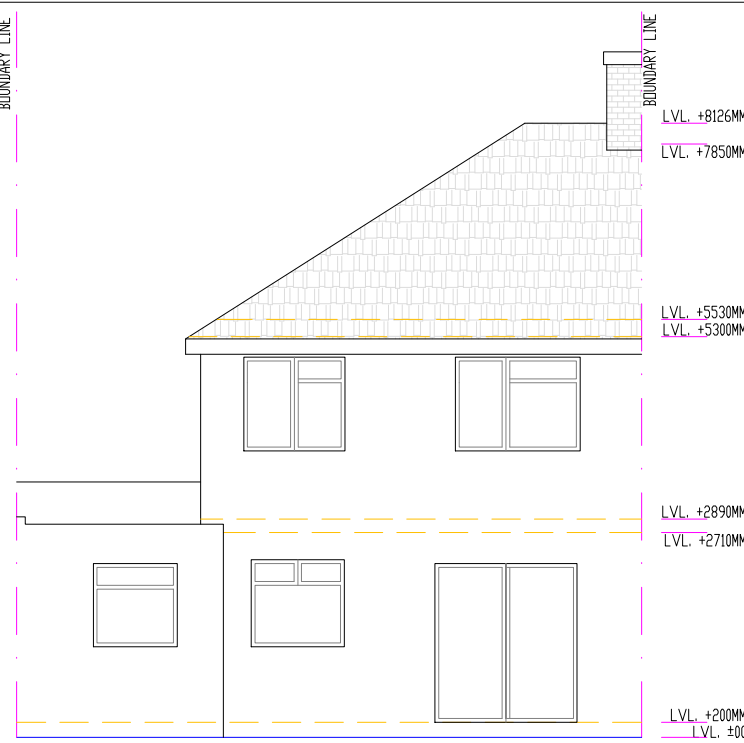


EXISTING ELEVATION - REAR
(SCALE 1:100)

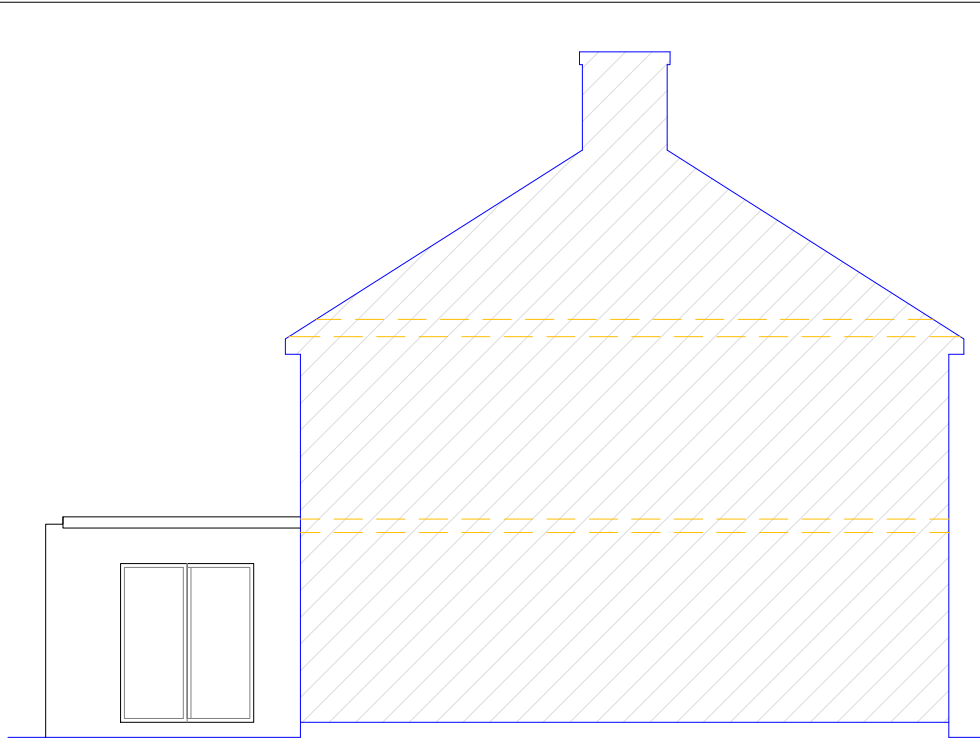


EXISTING ELEVATION - SIDE 2
(SCALE 1:100)

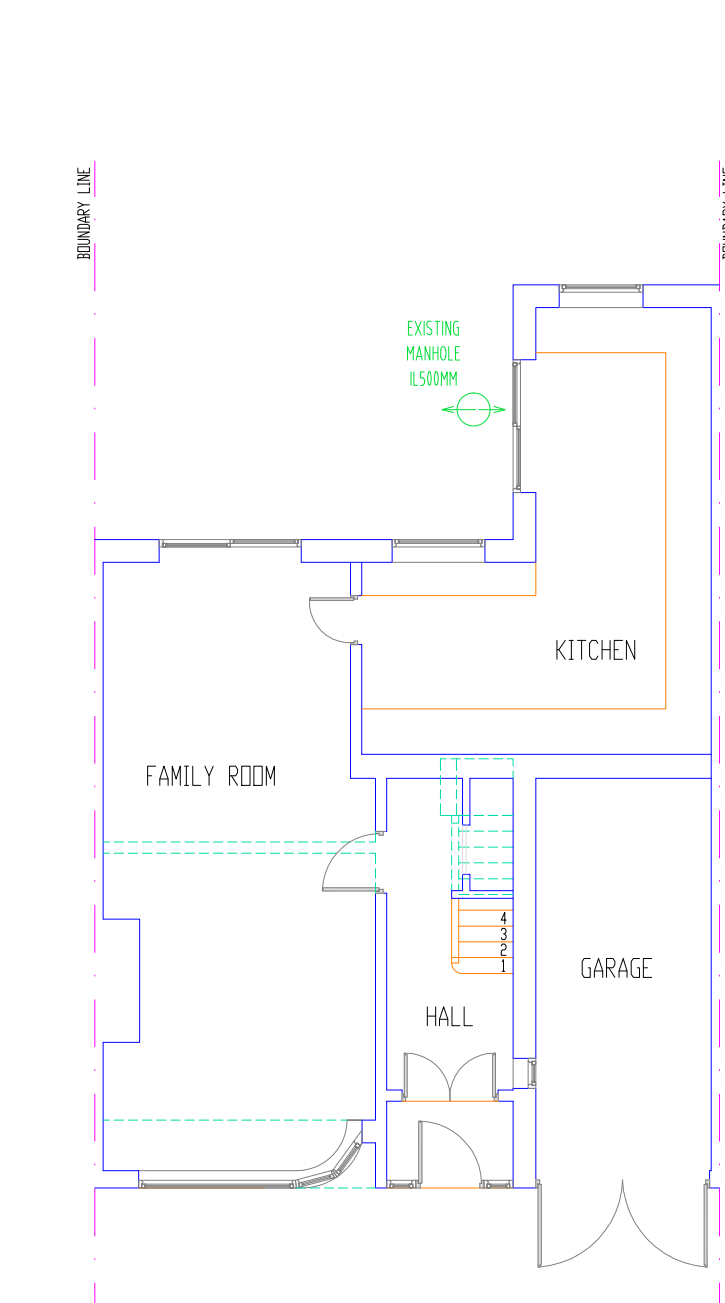


EXISTING PLAN - GROUND FLOOR
(SCALE 1:100)

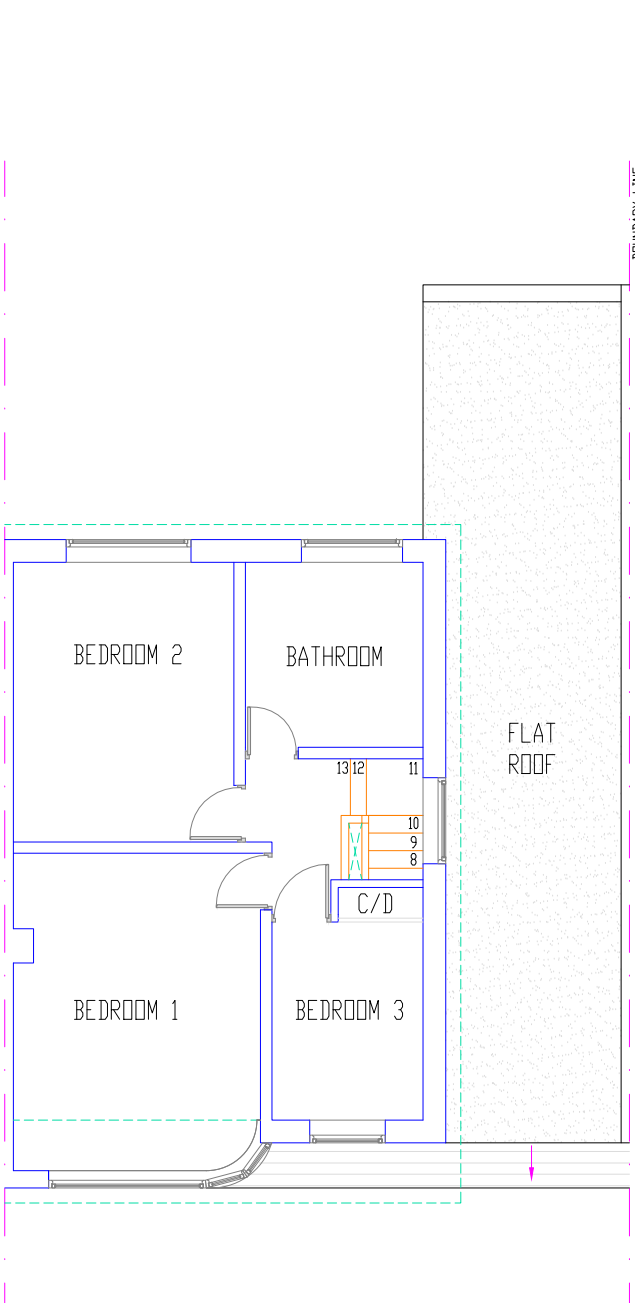


EXISTING PLAN - FIRST FLOOR
(SCALE 1:100)

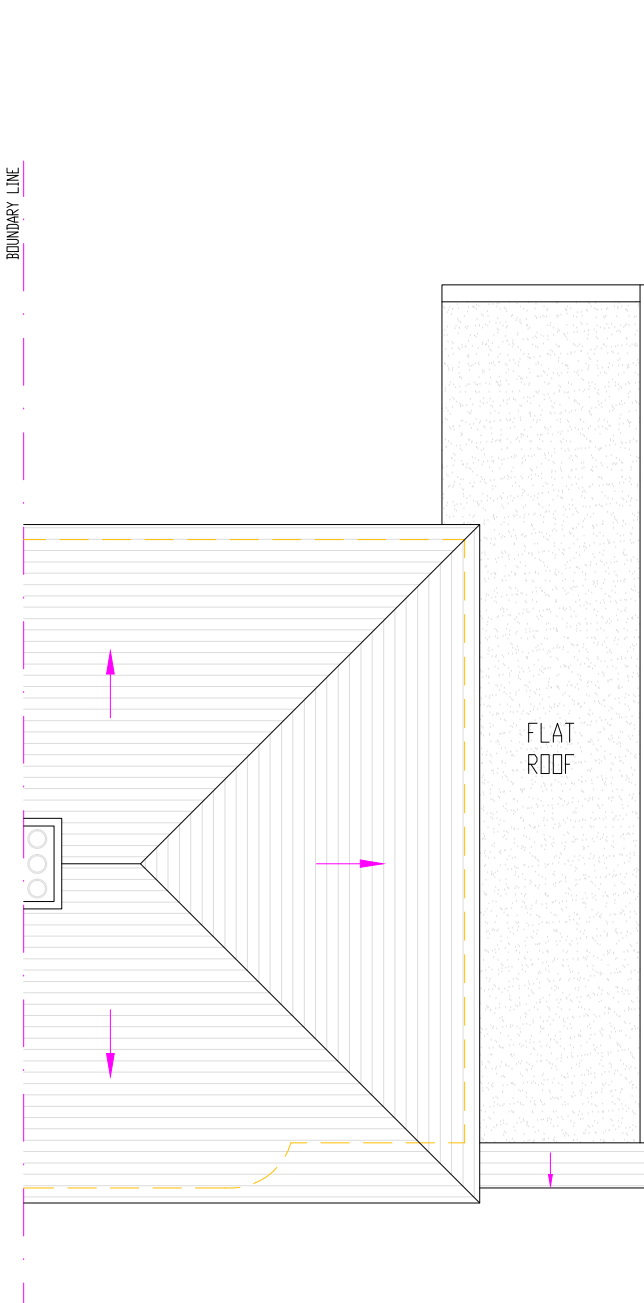


EXISTING PLAN - ROOF PLAN
(SCALE 1:100)

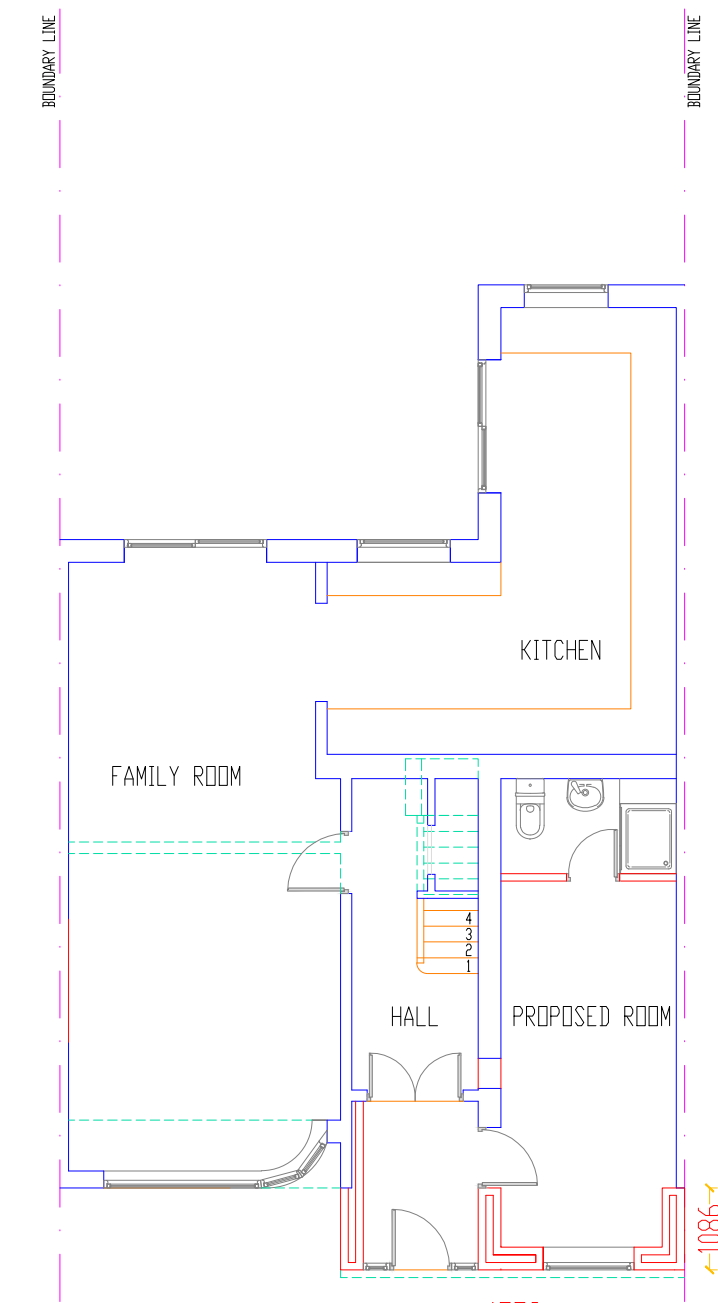

PROPOSED PLAN - GROUND FLOOR
(SCALE 1:100)

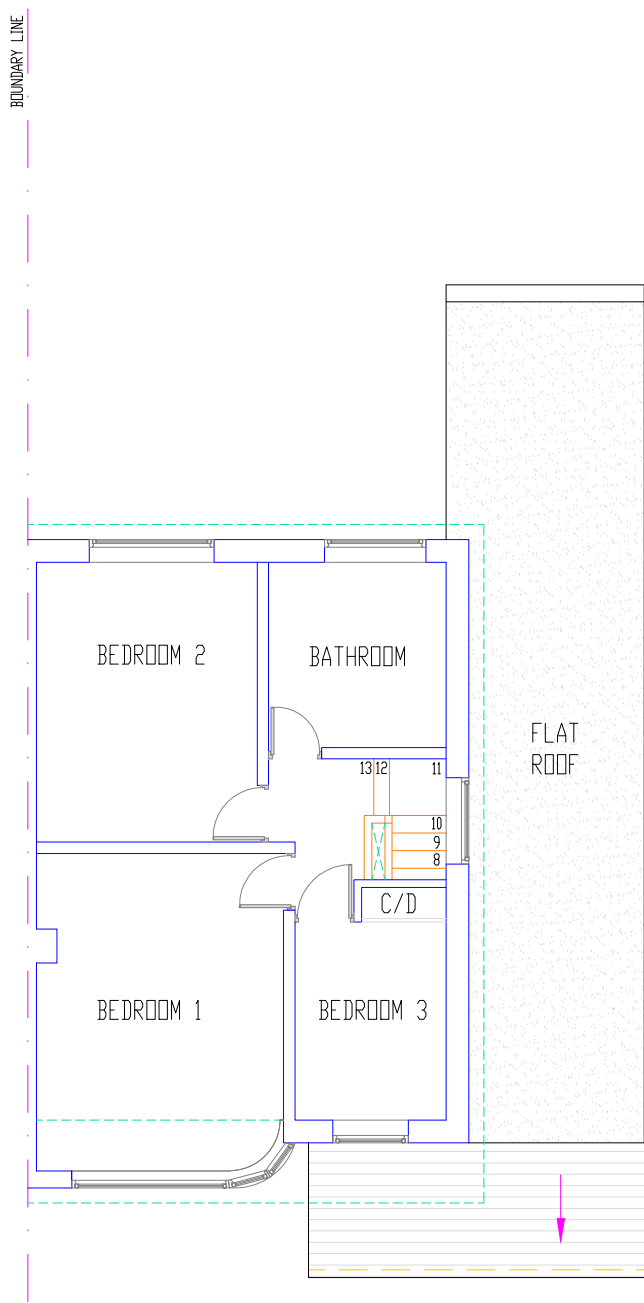


PROPOSED PLAN - FIRST FLOOR
(SCALE 1:100)

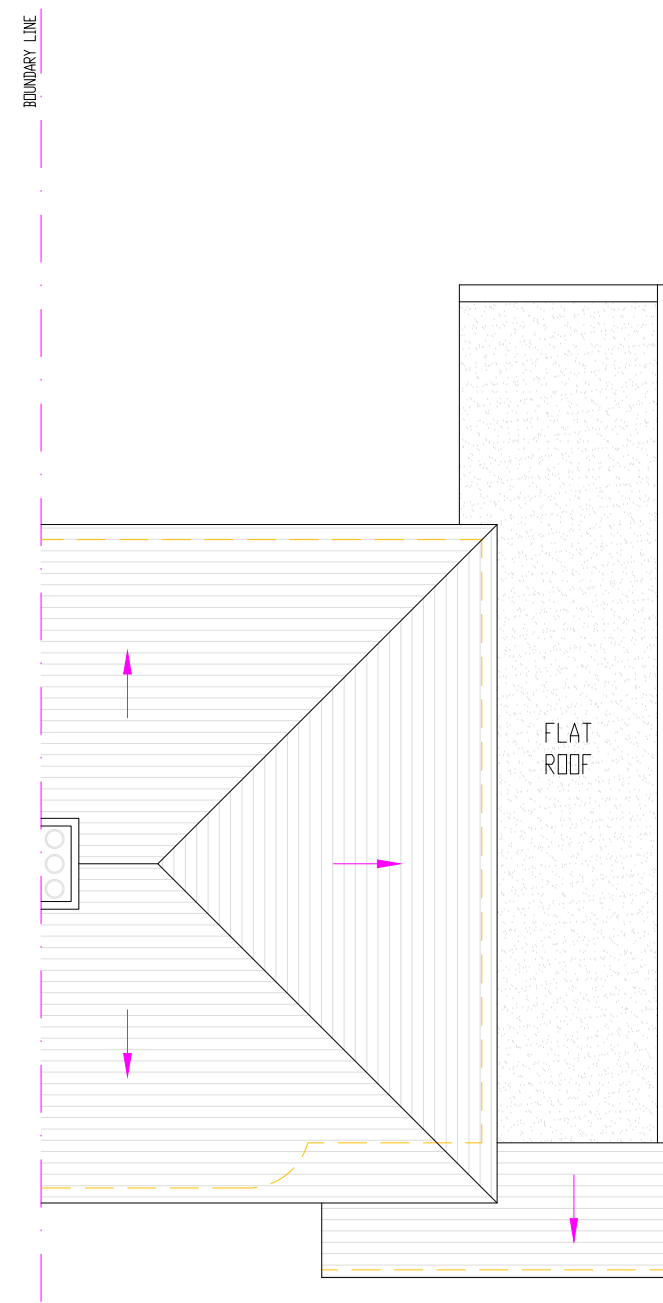


PROPOSED PLAN - ROOF PLAN
(SCALE 1:100)




PROPOSED ELEVATION - FRONT (UNCHANGED)
(SCALE 1:100)

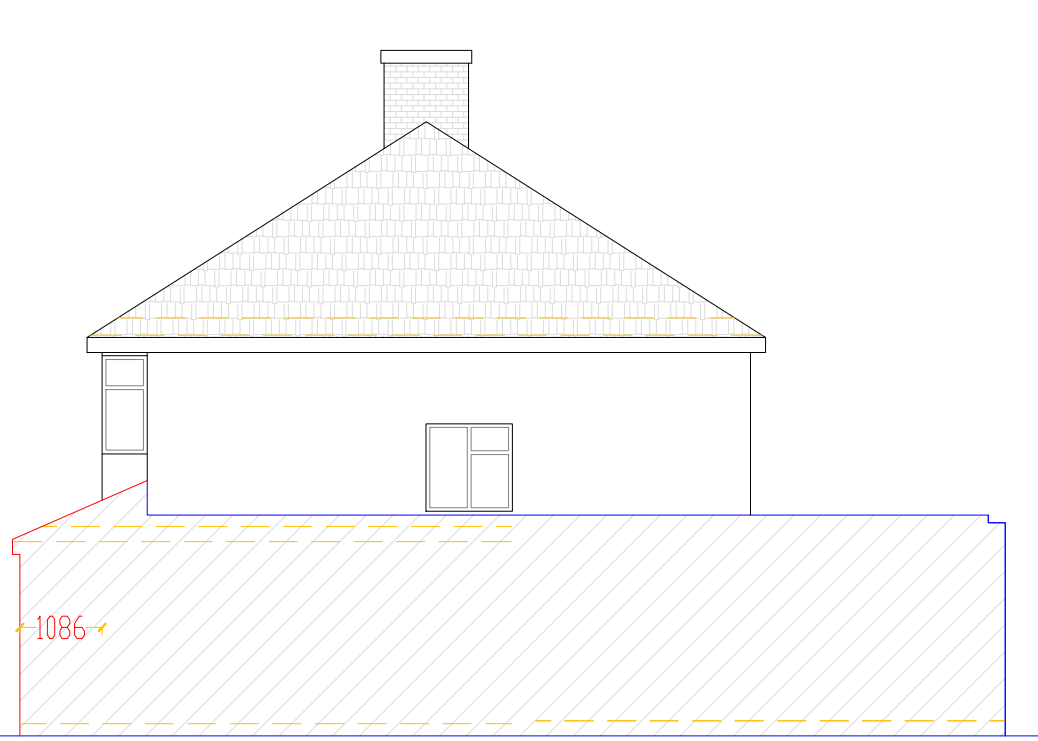



PROPOSED ELEVATION - SIDE 1
(SCALE 1:100)

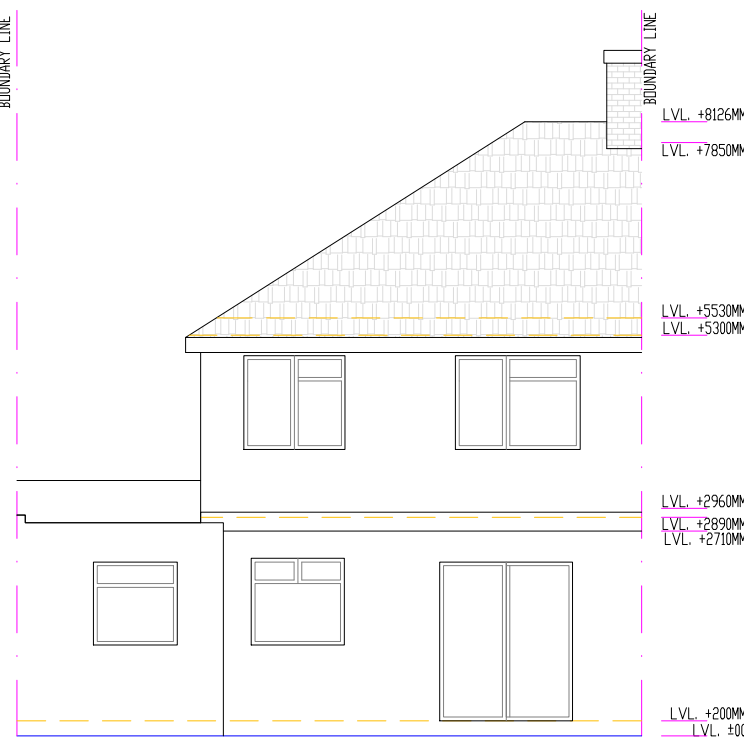


PROPOSED ELEVATION - REAR
(SCALE 1:100)

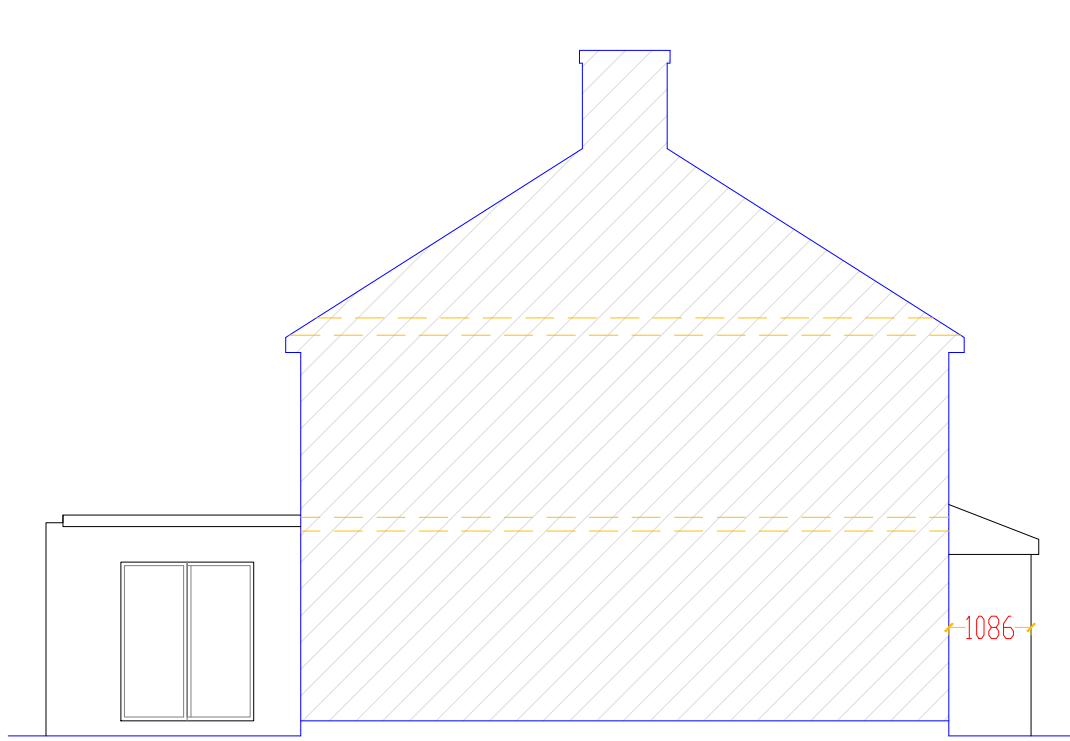


PROPOSED ELEVATION - SIDE 2
(SCALE 1:100)

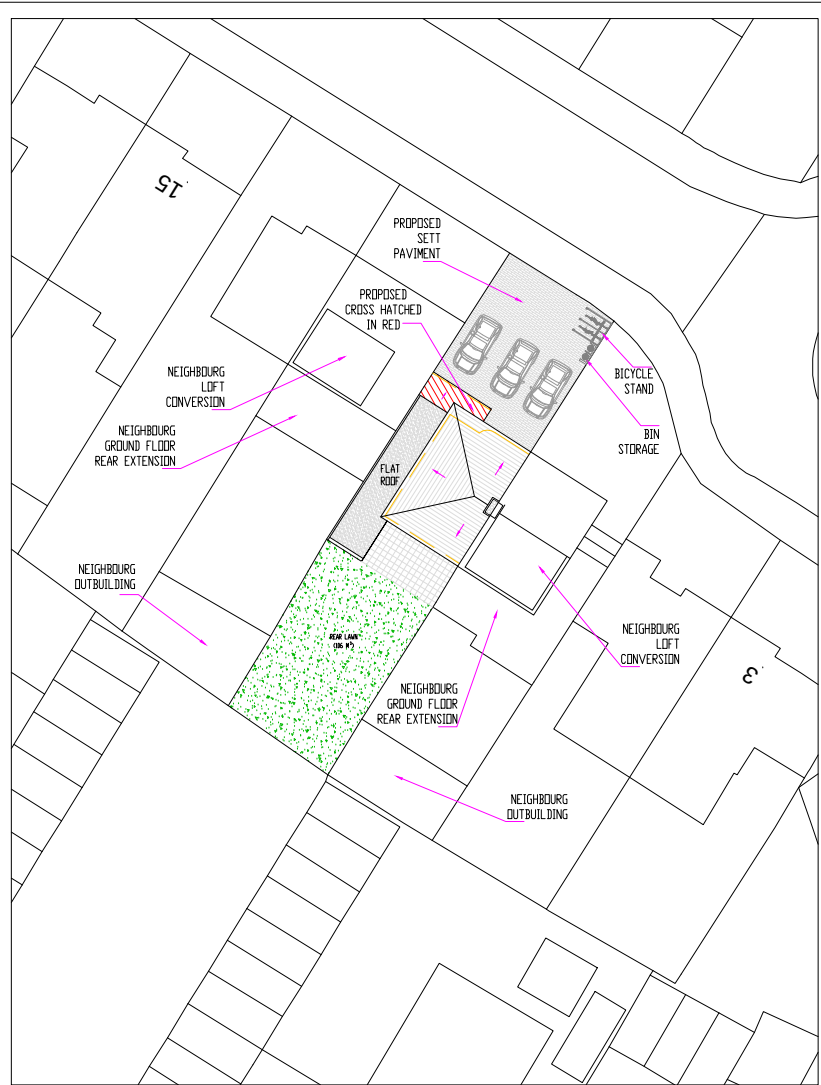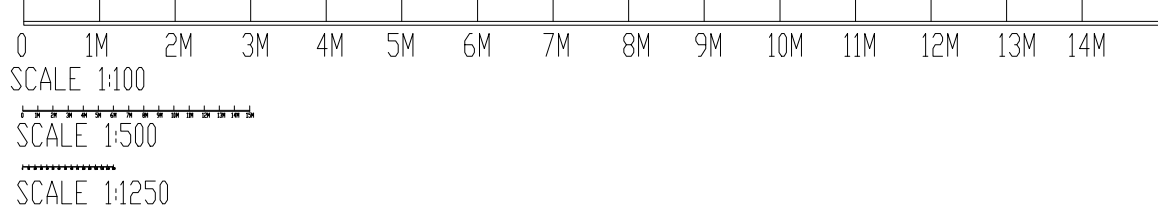

PROPOSED SITE PLAN
(SCALE 1:500)

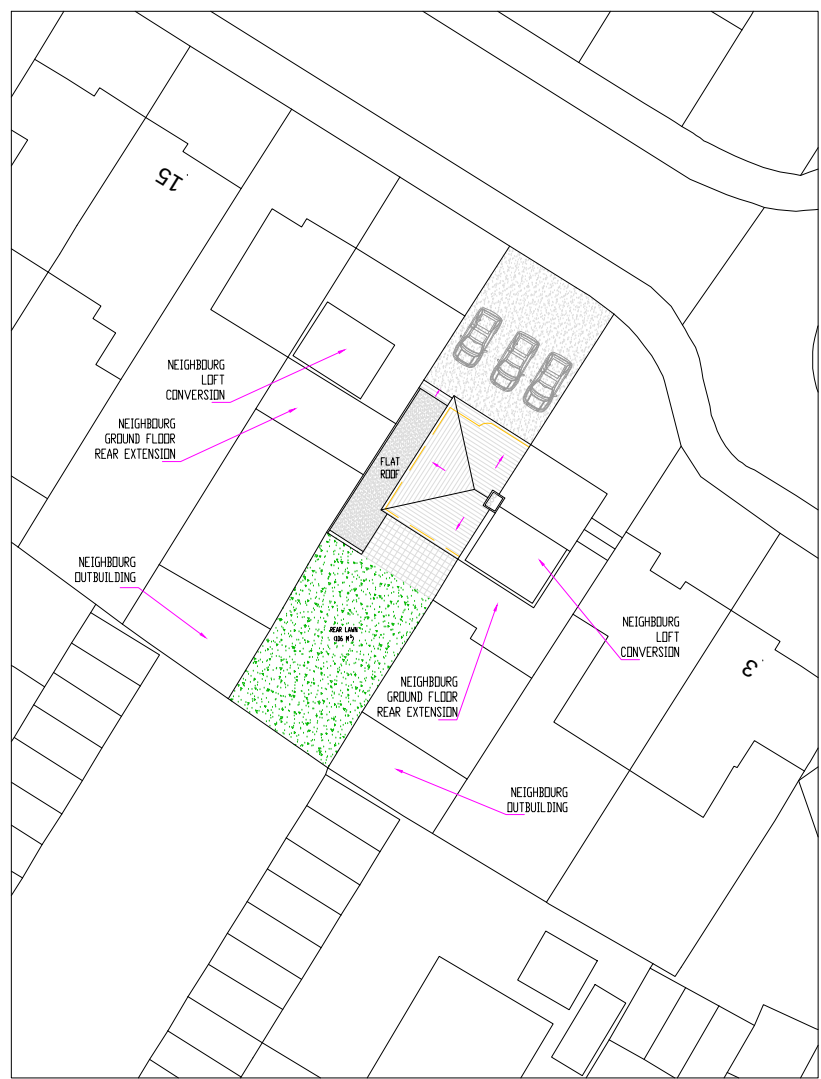

EXISTING SITE PLAN
(SCALE 1:500)

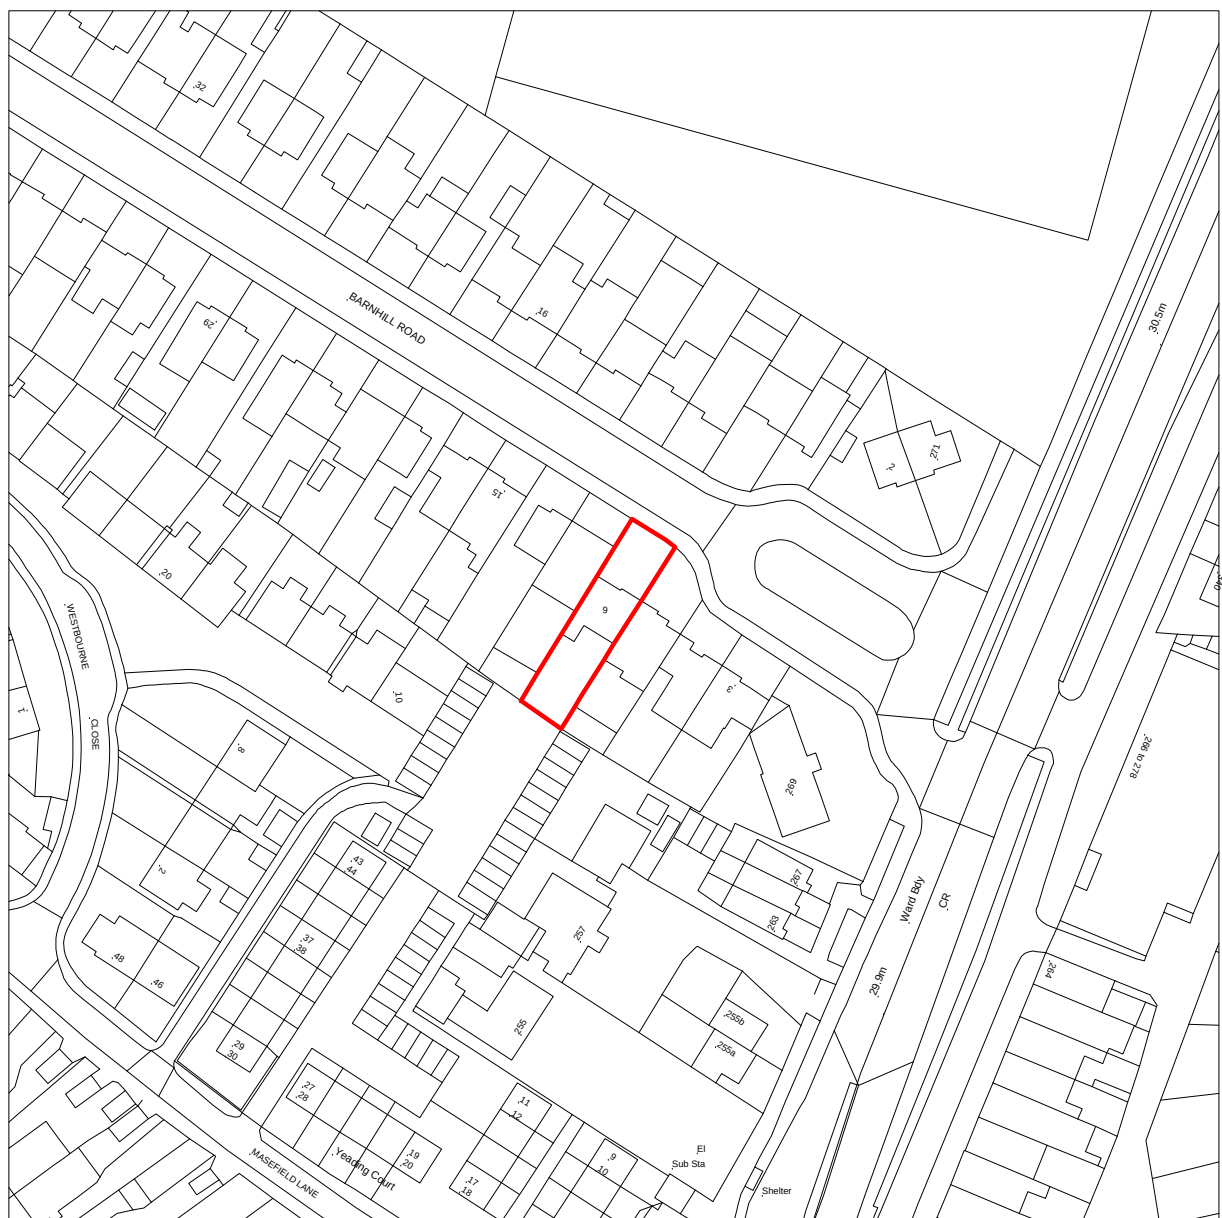

LOCATION PLAN
(SCALE 1:1250)

NOT APPROVED FOR CONSTRUCTION

All measurements to be checked on site and not scaled from this drawing.
Any discrepancies to be reported to The White House Design LTD.
Party wall (etc) act 1997 to be agreed with adjoining neighbours prior to commencing.
All works to the satisfaction of local authority inspector.
No deviation from these drawing what so ever,
unless agreed in writing withThe White House Design LTD.

DESCRIPTION
FRONT EXTENSION &
TRANSFORM GARAGE INTO HABITABLE SPACE

THE WHITE HOUSE DESIGN LTD
CONSULTING CIVIL AND STRUCTURAL ENGINEERS
7 PROGRESS BUSINESS CENTRE
WHITTLE PARKWAY SLOUGH BERKSHIRE SL1 6DQ
TEL: 01628 660 444
FAX: 01628 660 555

SITE ADDRESS:
9 BARNHILL ROAD
HAYES
MIDDLESEX
UB4 9AP

REVISIONS	1	12-12-2014	AMENDMENTS AFTER MEETING
	2	20-01-2015	SS4MRE OUT
DATE: 20-11-2014			DRAWN BY: FCP
SCALE: 1:100;1:500, 1:1250 @A1			CHECKED BY:
DRAWING TITLE: PLANNING			DRAWING NUMBER:FCP/9/2014/G