



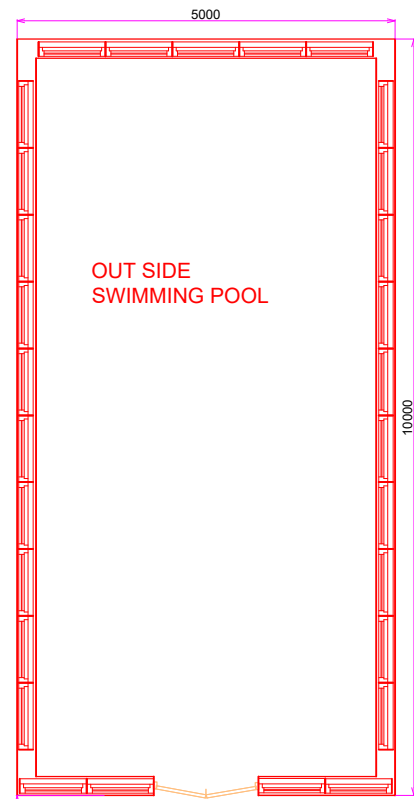


REAR EXTENSION PLAN

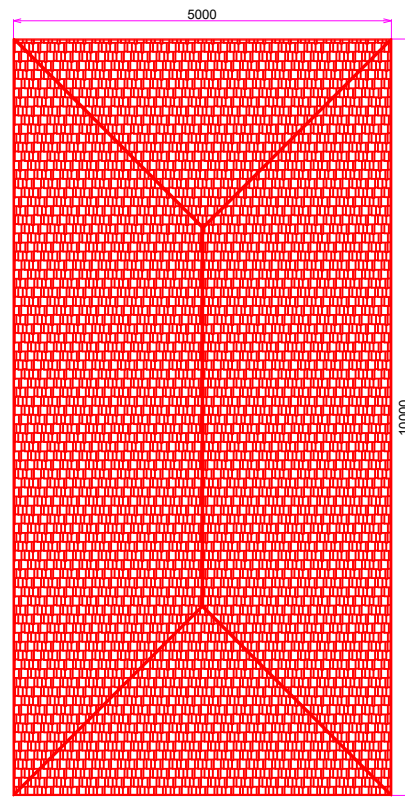

ROOF PLAN



PROPOSED REAR ELEVATION

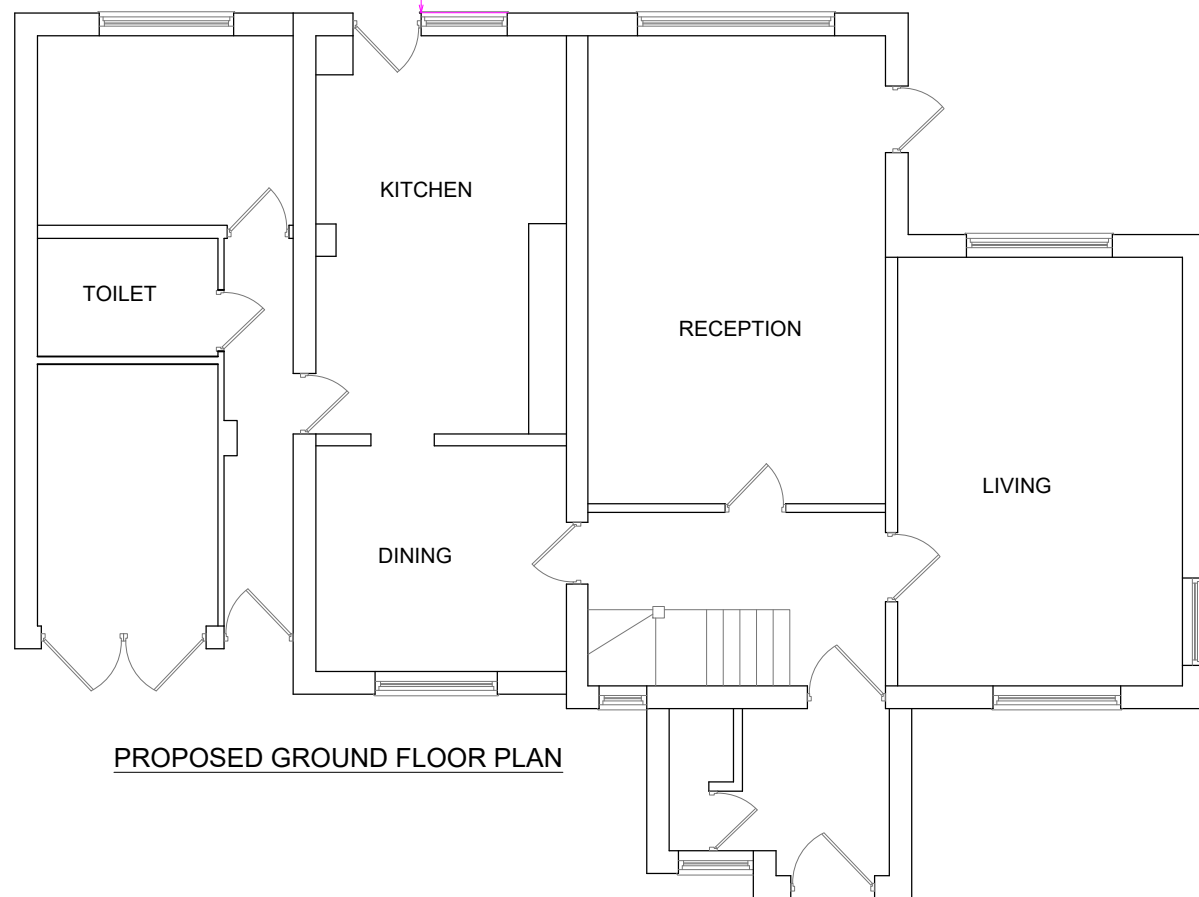

PROPOSED GROUND FLOOR PLAN



PROPOSED FRONT ELEVATION

TITLE: PROPOSED SWIMMING POOL ELEVATION

NAME : PAT NETHAN  
ADDRESS : 24 CHENEY STREET  
PINNER, HA5 2TE

Drg No : EXE 004

Scale : 1:100

Drwn By: T.P

Date : 06.09.2021

Page : 04/05