




Existing Front Elevation
Scale 1:100

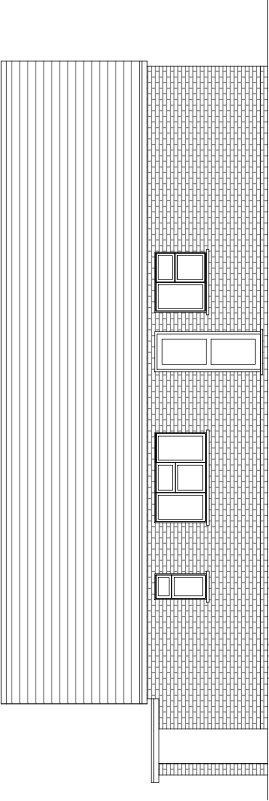

Existing Side Elevation
Scale 1:100

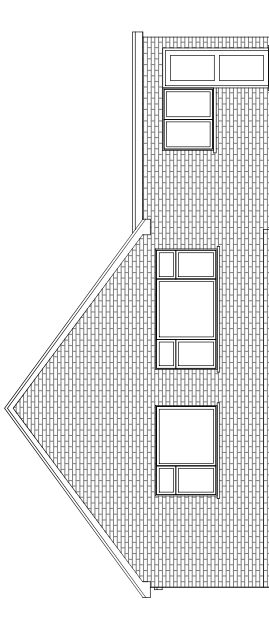

Existing Rear Elevation
Scale 1:100

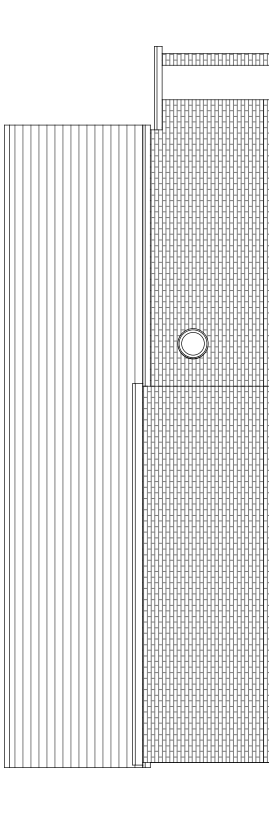

Existing Side Elevation
Scale 1:100



GENERAL NOTES:
1. ALL DIMENSIONS ARE IN MILLIMETER.
2. VERIFY ALL DIMENSIONS AND CONDITIONS BEFORE BUILDING OR STARTING CONSTRUCTION. NOTIFY THE DESIGNER IMMEDIATELY OF ANY DISCREPANCY OR VARIATION.
3. ALL WORK TO COMPLY WITH CURRENT BUILDING REGULATIONS AND CODES OF PRACTICE

Title:

Existing Ground Floor Plan & Roof Plan

Site Address
11 Thornhill Road
Ickenham
Middlesex
UB10 8SF

Scale: 1:100 @A3
Date: 15/10/2021
Drawing No.: 2021/149-01
Drawn By: FP

Revision Date:
e-mail - faluckpatel@yahoo.com
(M) +44 (0) 7871 466 254

