


Proposed Flank Wall Window to be
Obscure Glazed and Non Opening
below 1.7m from FFL

Line Of Existing House

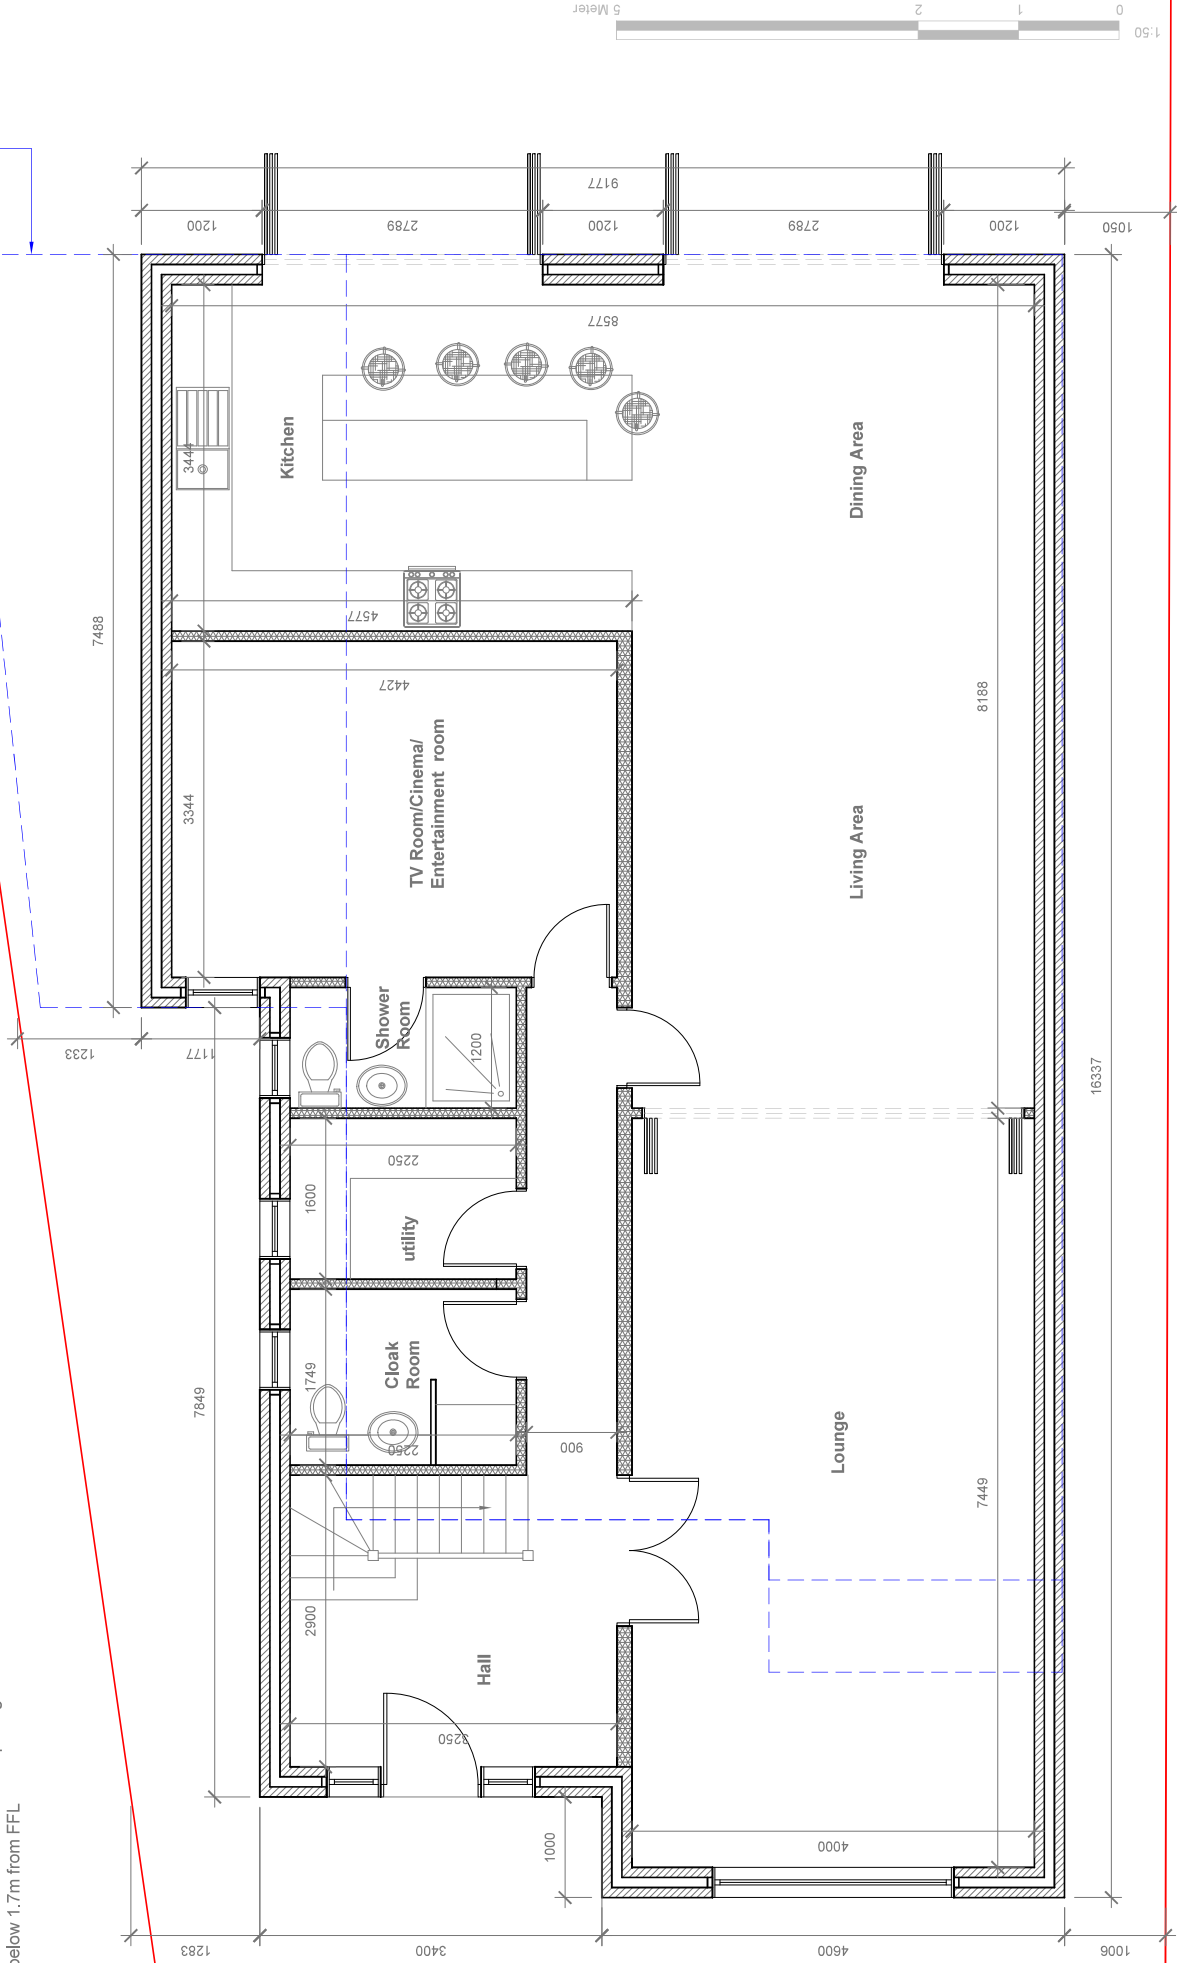

- GENERAL NOTES:
1. ALL DIMENSIONS ARE IN MILLIMETER.
 2. VERIFY ALL DIMENSIONS AND CONDITIONS BEFORE BUILDING OR STARTING CONSTRUCTION. NOTIFY THE DESIGNER IMMEDIATELY OF ANY DISCREPANCY OR VARIATION.
 3. ALL WORK TO COMPLY WITH CURRENT BUILDING REGULATIONS AND CODES OF PRACTICE

Title:

Proposed Ground Floor Plan

Site Address
11 Thornhill Road
Ickenham
Middlesex
UB10 8SF

Scale: 1:50 @A3

Date: 15/10/2021

Drawing No.: 2021/149-03

Drawn By: FP

Revision Date:

e-mail -
faluckpatel@yahoo.com
(M) +44 (0) 7871 466 254

**Faluck
patel**