


Proposed Flank Wall Window to be
Obscure Glazed and Non Opening
below 1.7m from FFL

Velux Window to be installed as per
manufacturer specification, not projected more
than 150mm from the plane of roof slop

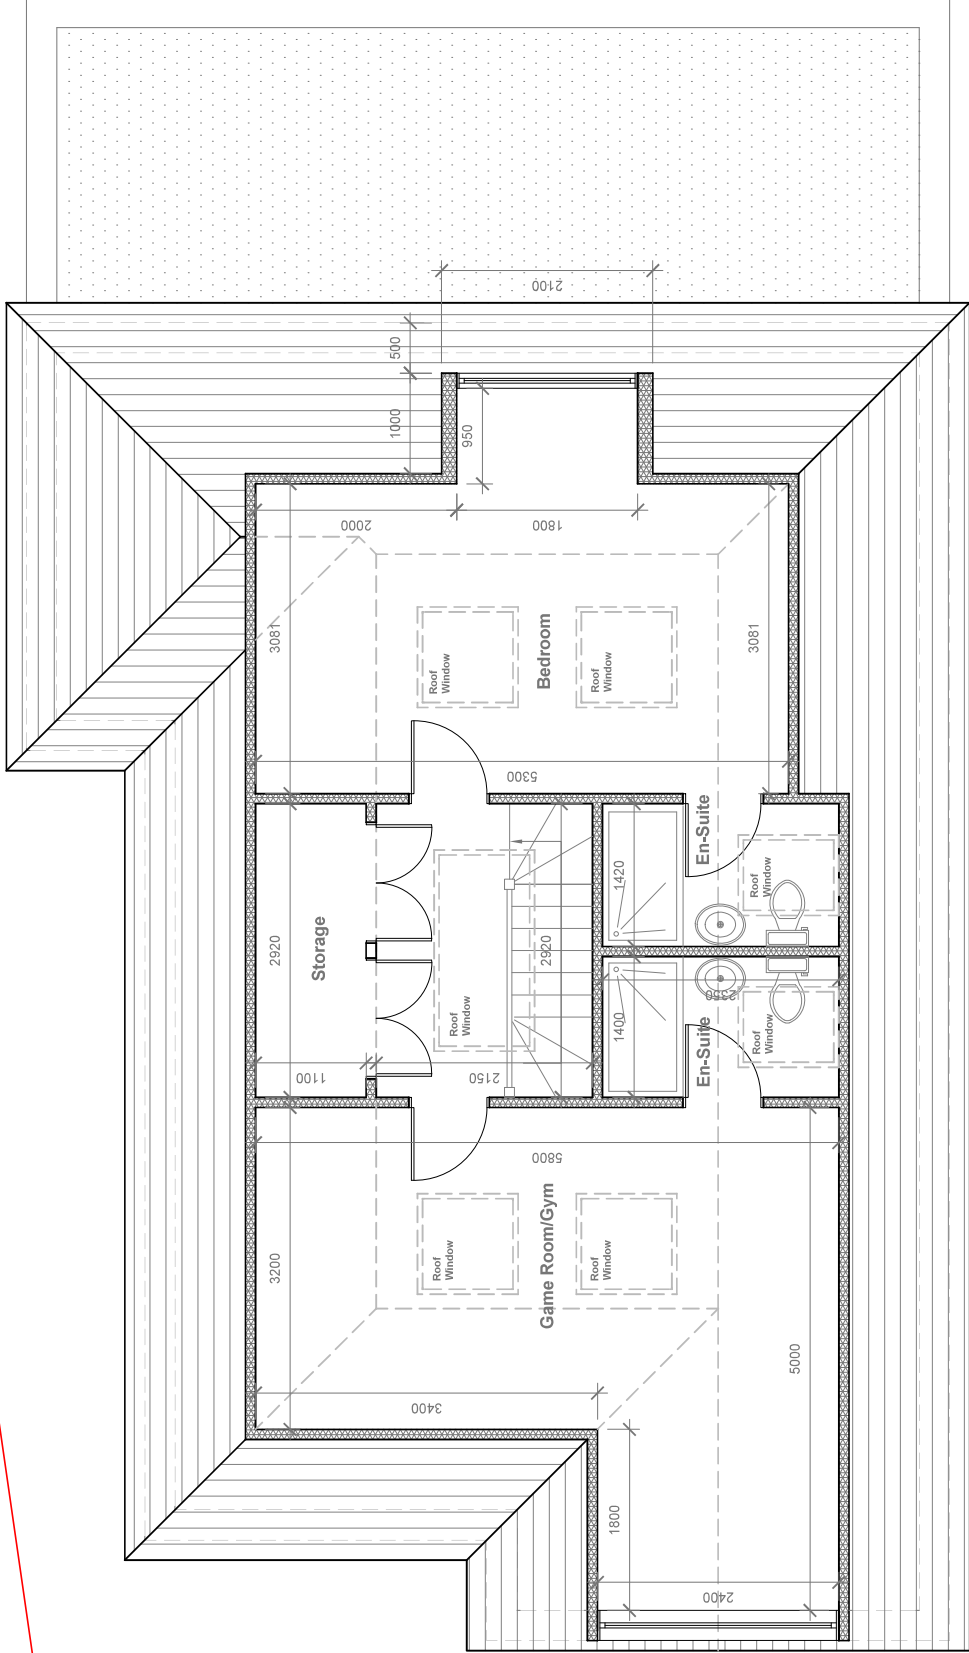

- GENERAL NOTES:
1. ALL DIMENSIONS ARE IN MILLIMETER.
 2. VERIFY ALL DIMENSIONS AND CONDITIONS BEFORE BUILDING OR STARTING CONSTRUCTION. NOTIFY THE DESIGNER IMMEDIATELY OF ANY DISCREPANCY OR VARIATION.
 3. ALL WORK TO COMPLY WITH CURRENT BUILDING REGULATIONS AND CODES OF PRACTICE

Title:

Proposed Loft Floor Plan

Site Address
11 Thornhill Road
Ickenham
Middlesex
UB10 8SF

Scale: 1:50 @A3
Date: 15/10/2021
Drawing No.: 2021/149-05
Drawn By: FP

Revision Date:

e-mail -
faluckpatel@yahoo.com
(M) +44 (0) 7871 466 254

**Faluck
patel**

0 1 2 5 Meter