



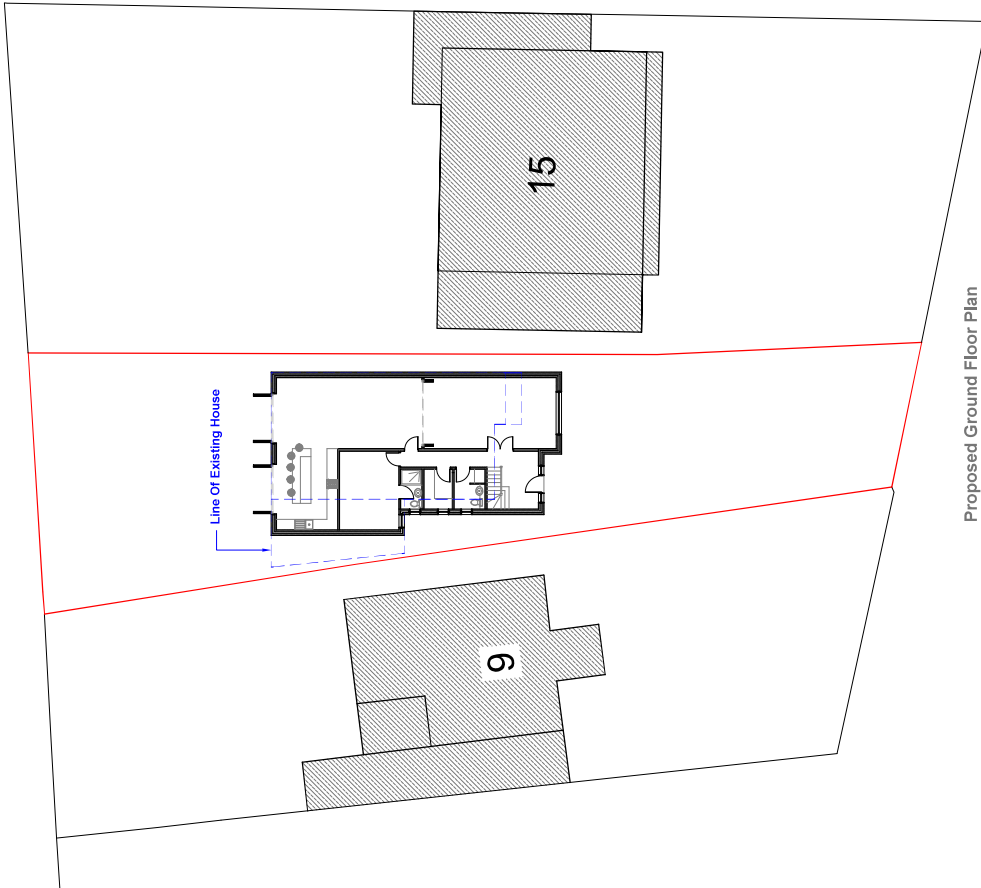

Proposed Ground Floor Plan
Scale 1:200

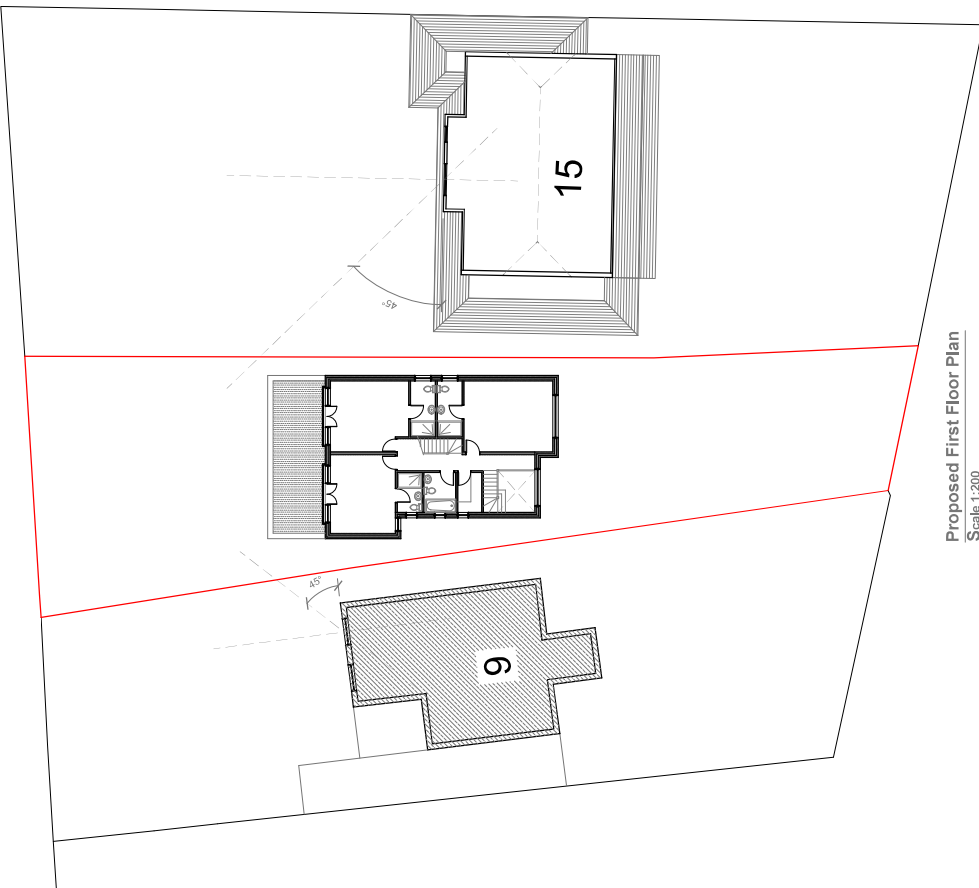

Proposed First Floor Plan
Scale 1:200



GENERAL NOTES:
1. ALL DIMENSIONS ARE IN MILLIMETERS.
2. VERIFY ALL DIMENSIONS AND CONDITIONS BEFORE BUILDING OR STARTING CONSTRUCTION. NOTIFY THE DESIGNER IMMEDIATELY OF ANY DISCREPANCIES.
3. ALL WORK TO COMPLY WITH CURRENT BUILDING REGULATIONS AND CODES OF PRACTICE.

Site Plan - Ground floor & First Floor Plans

Site Address	Scale: 1:200 @ A3	Revision Date:
11 Thornhill Road Preston Middlesex UB10 8SF	Date: 15/10/2021 Drawing No.: 2021/149_2B Drawn By: FP	