


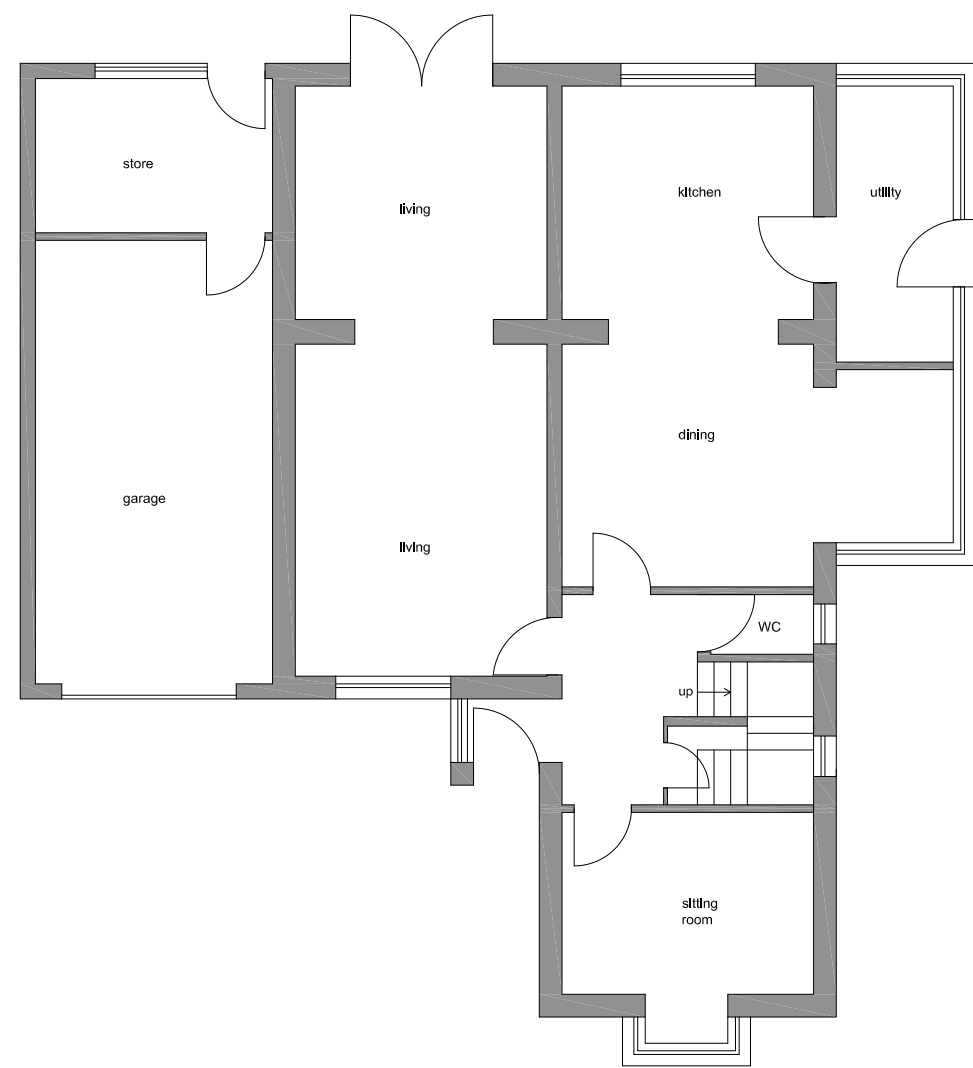


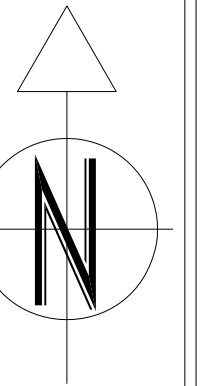

EXISTING GROUND FLOOR PLAN
1:100

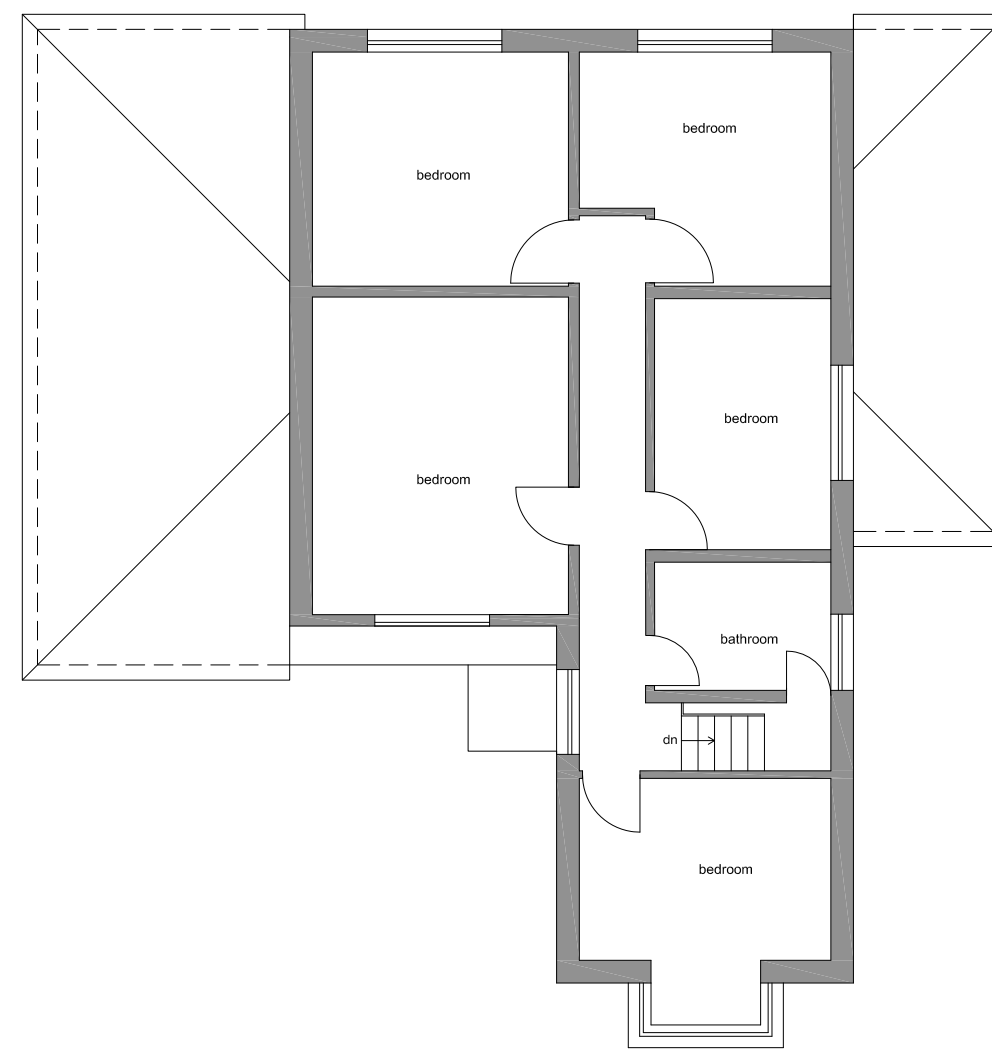


EXISTING FIRST FLOOR PLAN
1:100

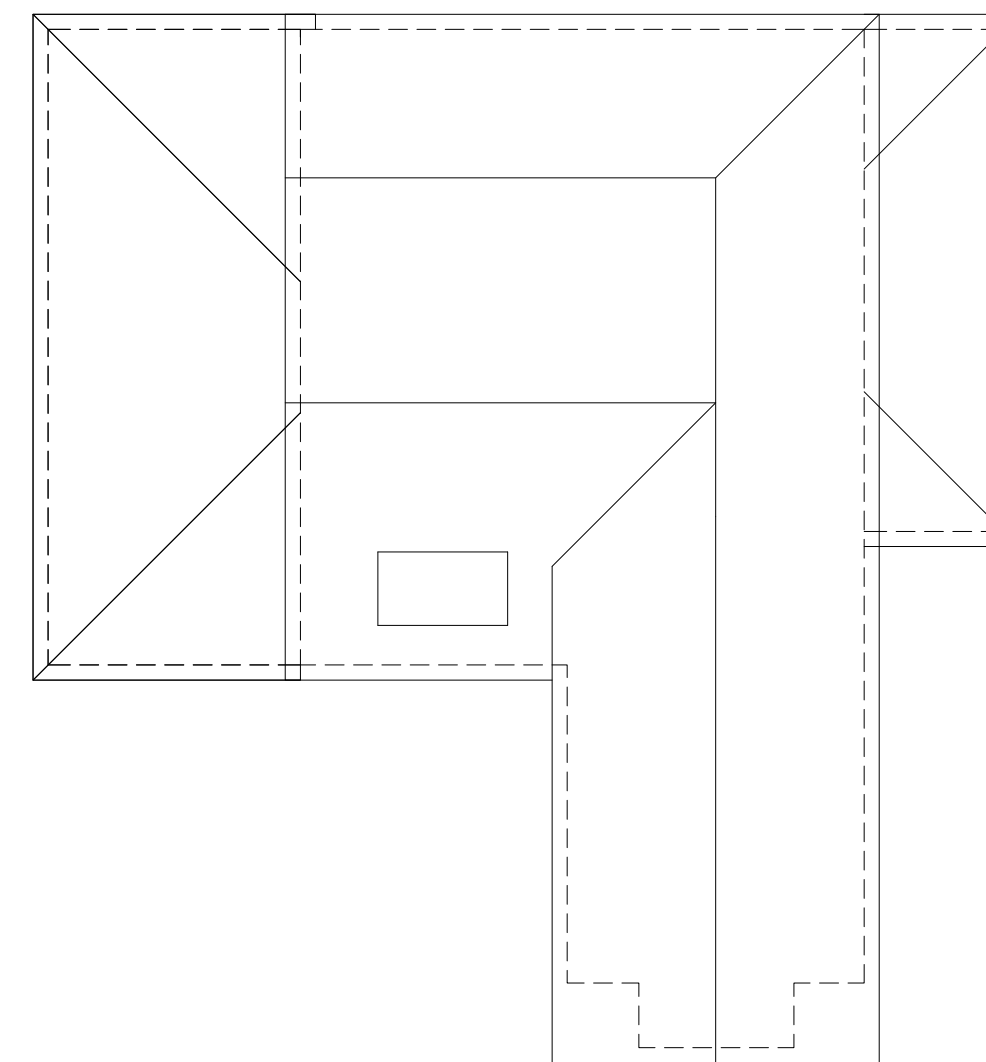

EXISTING ROOF PLAN
1:100



LOCATION PLAN 1:1250

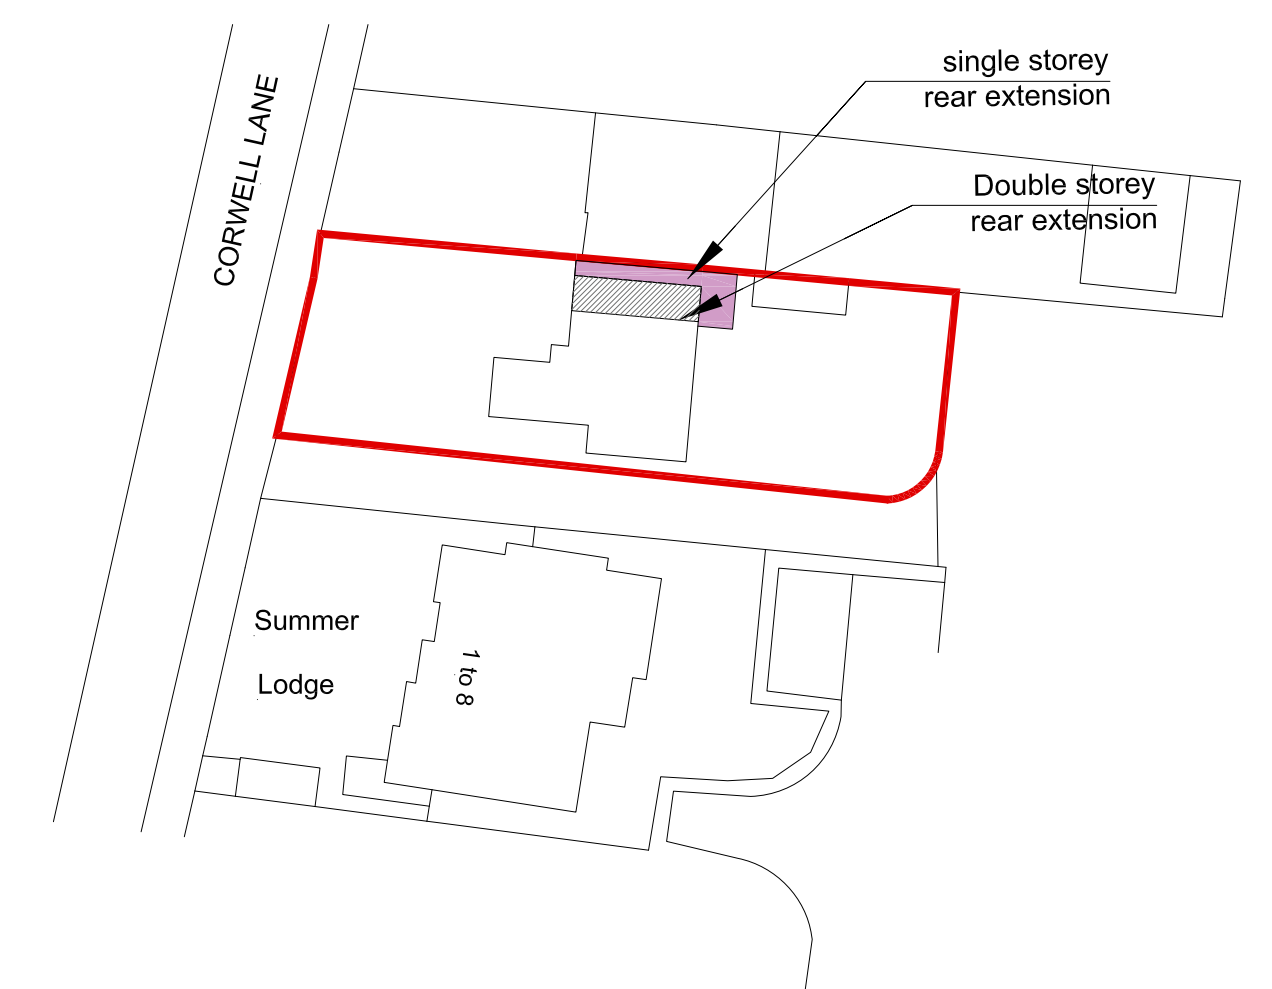

SITE PLAN 1:500




EXISTING FRONT ELEVATION
1:100




EXISTING SIDE ELEVATION
1:100



EXISTING REAR ELEVATION
1:100

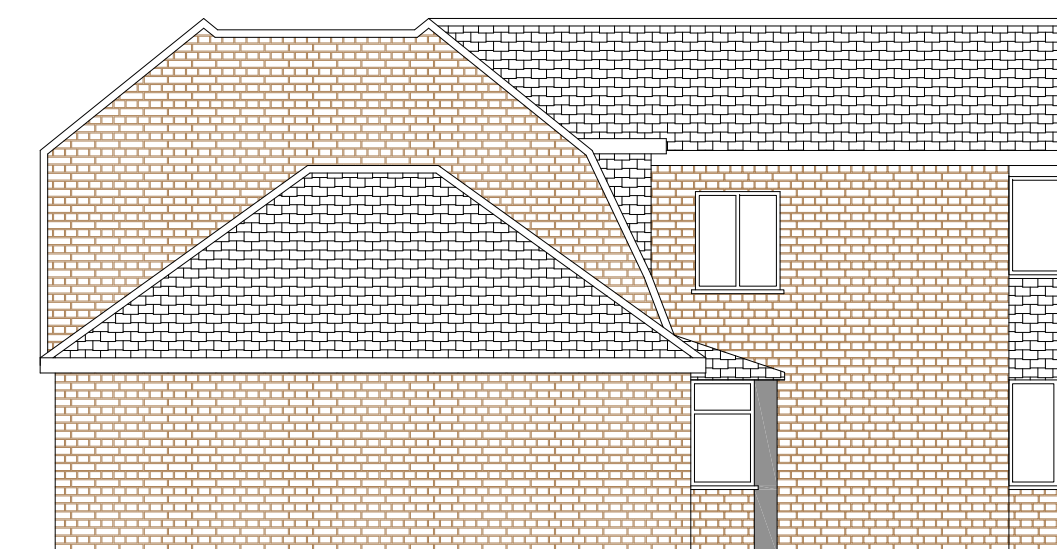

EXISTING SIDE ELEVATION
1:100

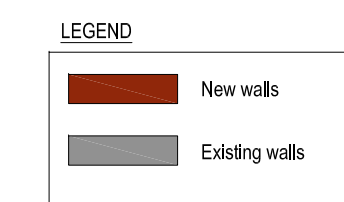

THE PILLARS
SLADE OAK LANE,
GERRARDS CROSS
BUCKINGHAMSHIRE, SL9 0QE
TEL: 01895 832 560
FAX: 01895 832 360
MAIL: INFO@LANDMARK-GROUP.CO.UK



CLIENT / JOB ADDRESS:
Gaurav Shinn
9 Corwell lane
Uxbridge
UB8 3DD

DESCRIPTION:
PART SINGLE STOREY, PART TWO
STOREY SIDE EXTENSION

SCALE: 1:100

DRAWN BY: SG

DATE: 02/03/2018

CHECKED BY : HM

DRAWING NO. - SG/9/2018 Ex

REVISION

DESCRIPTION

DRAWN BY

DATE _____

NOTE: ALL MEASUREMENTS TO BE CHECKED ON SITE AND NOT SCALED FROM THIS DRAWING. ANY DISCREPANCIES TO BE REPORTED TO LANDMARK DESIGNS LTD. PARTY WALL (ETC) ACT 1996 TO BE AGREED WITH ADJOINING NEIGHBOURS PRIOR TO ALL WORK TO THE SATISFACTION OF LOCAL AUTHORITY INSPECTOR. NO DEVIATION FROM THESE DRAWING WHAT SO EVER UNLESS AGREED IN WRITING WITH LANDMARK DESIGNS LTD.

DISCLAIMER:
THESE ARE THE PLANNING
DRAWINGS AND SHOULD
NOT BE USED FOR
STRUCTURAL
CALCULATIONS OR ANY
ENGINEERING PURPOSE.

IMPORTANT NOTE:
ALL GUTTERS, FOUNDATIONS AND DOWN
PIPES TO REMAIN WITHIN THE BOUNDARY
LINES OF THE SUBJECT PROPERTY. ALL
PLANS ARE SUBJECT TO FULL PLANS
APPROVAL BY BUILDING CONTROL, NOT
BUILDING NOTICE.