


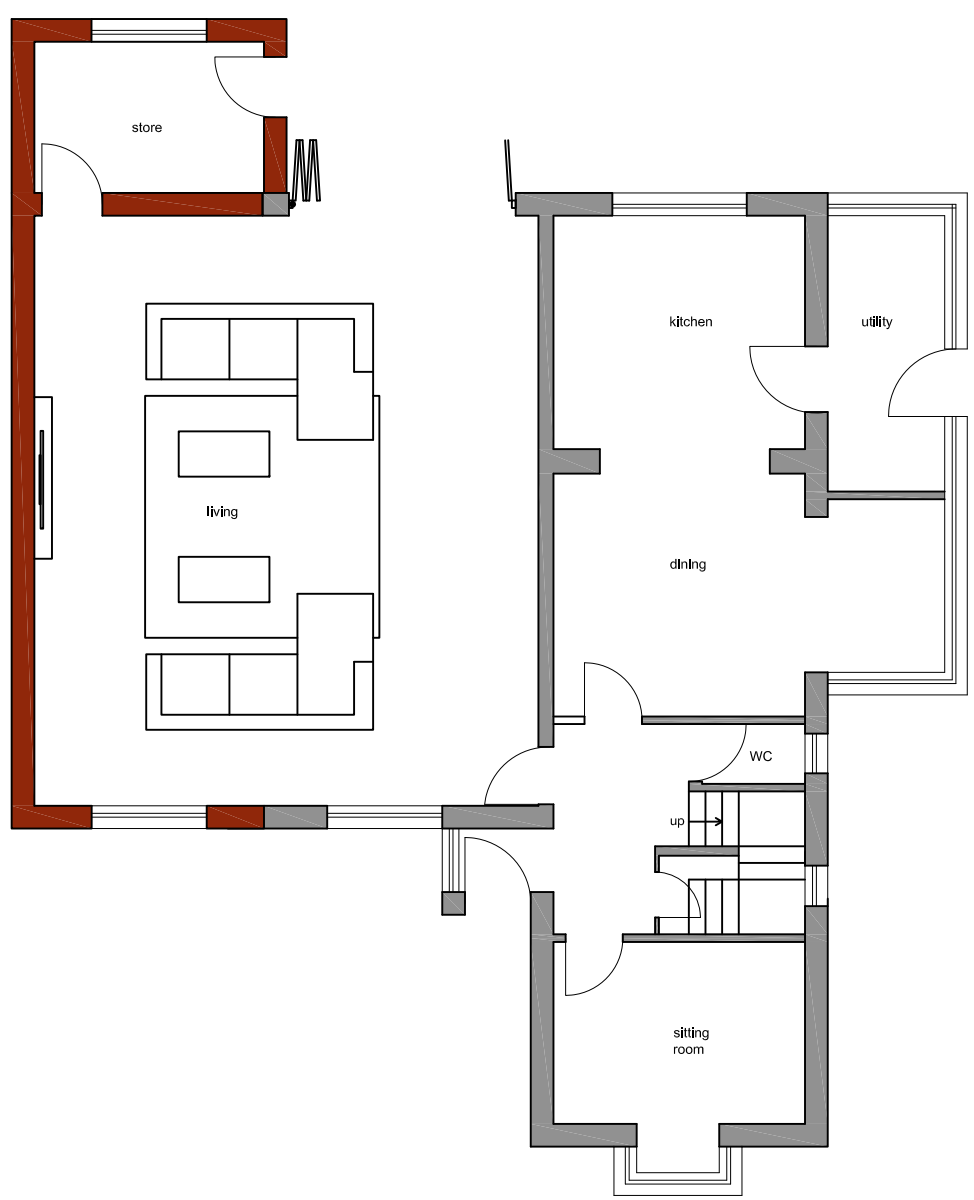


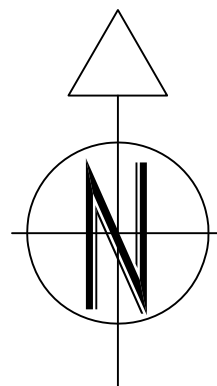

PROPOSED GROUND FLOOR PLAN
1:100

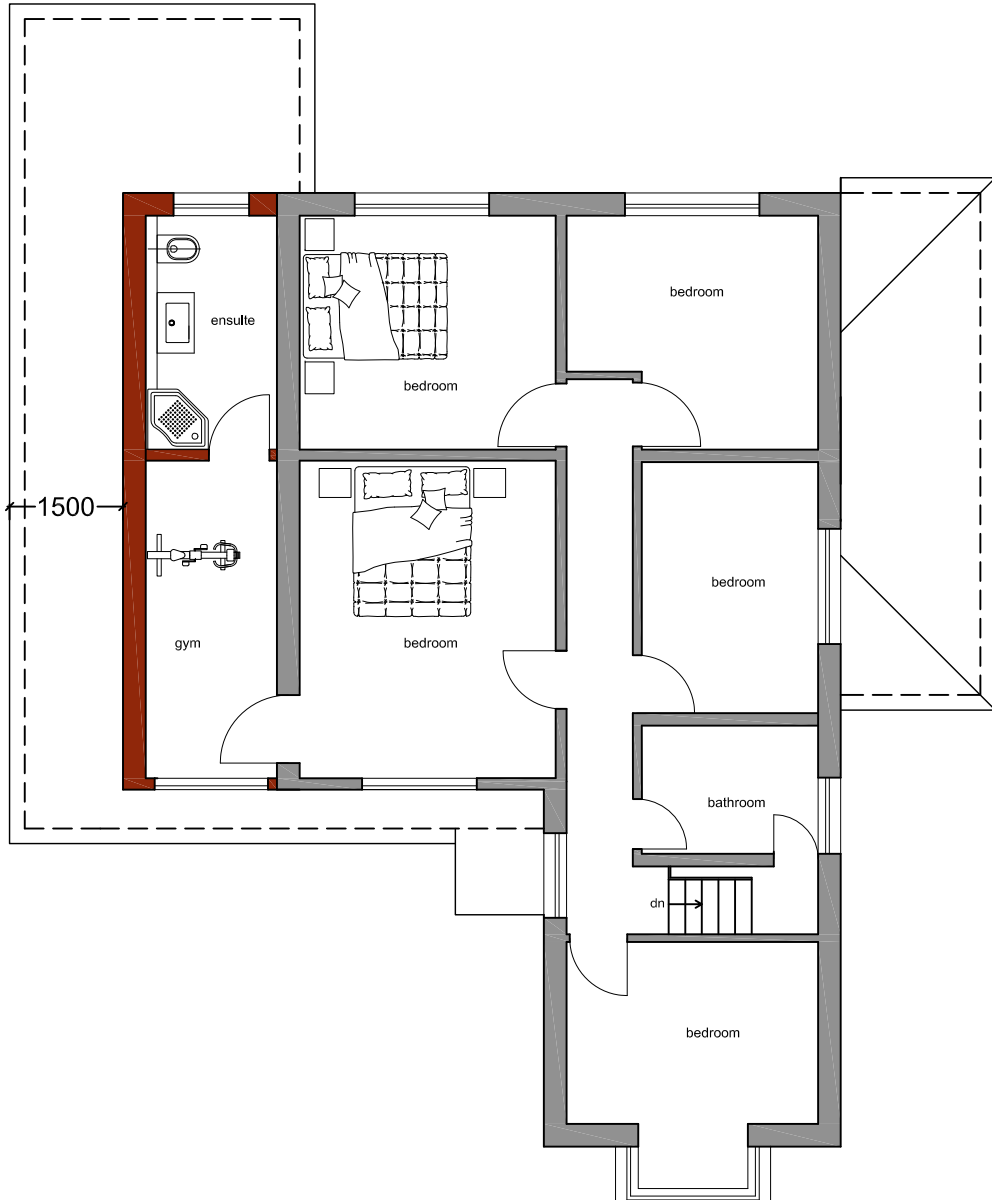

PROPOSED FIRST FLOOR PLAN
1:100

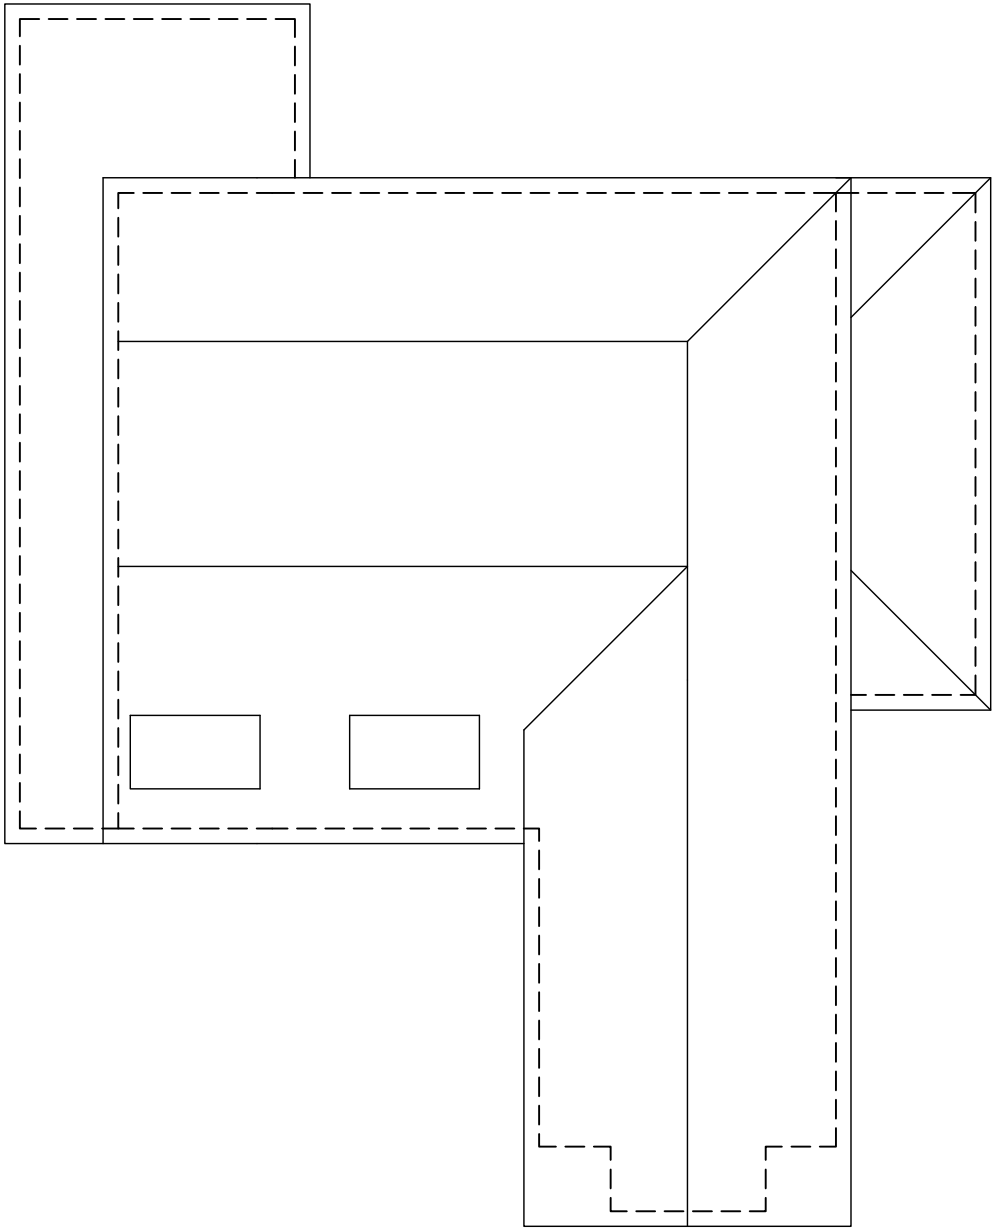

PROPOSED ROOF PLAN
1:100




PROPOSED FRONT ELEVATION
1:100




PROPOSED SIDE ELEVATION
1:100



PROPOSED REAR ELEVATION
1:100

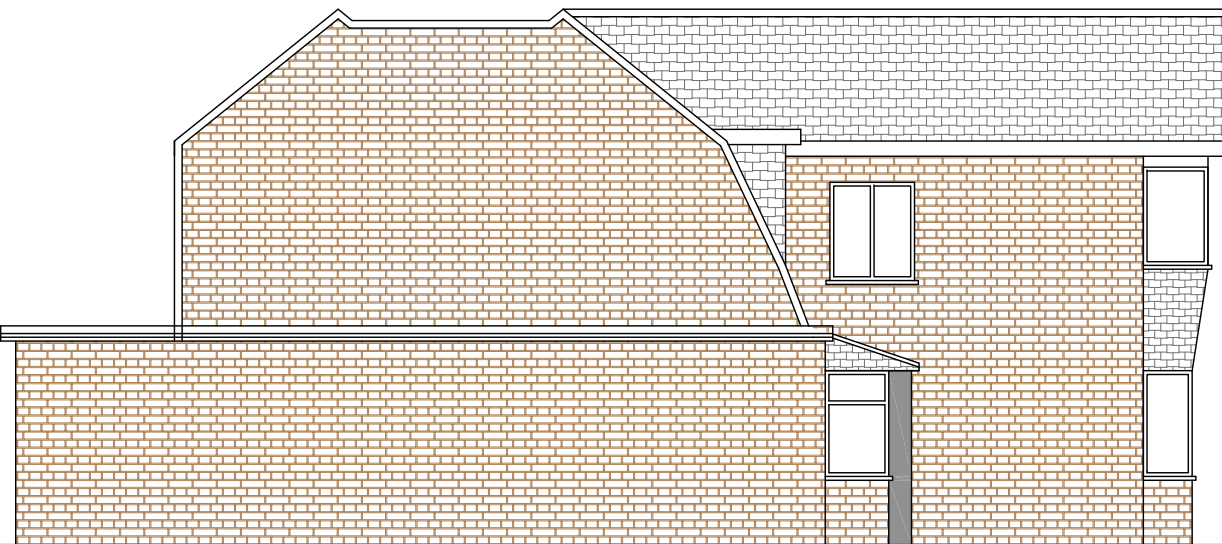

PROPOSED SIDE ELEVATION
1:100

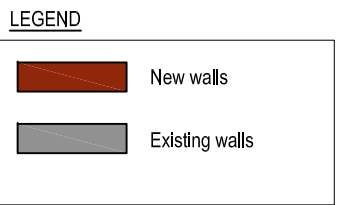

THE PILLARS
SLADE OAK LANE,
GERRARDS CROSS
BUCKINGHAMSHIRE, SL9 0GE
TEL : 01895 832 560
FAX : 01895 832 360
EMAIL : INFO@LANDMARK-GROUP.CO.UK



CLIENT / JOB ADDRESS:

Gaurav Shinn
9 Corwell Lane
Uxbridge
UB8 3DD

DESCRIPTION :

PART SINGLE STOREY, PART TWO
STOREY SIDE EXTENSION

SCALE : 1:100
DRAWN BY : SG
DATE : 02/03/2018
CHECKED BY : HM
DRAWING NO. - SG/9/2018 Pro

REVISION

DESCRIPTION

DRAWN BY

DATE

A

ROOF AMENDED

SG

06/03/18

B

DOOR ADDED

SG

08/03/18

C

SIDE EXTENSION SET BACK 1.5M

SG

06/06/18

NOTE : ALL MEASUREMENTS TO BE CHECKED ON SITE AND NOT SCALED FROM THIS DRAWING. ANY DISCREPANCIES TO BE REPORTED TO LANDMARK DESIGNS LTD. PARTY WALL (ETC) ACT 1996 TO BE AGREED WITH ADJOINING NEIGHBOURS PRIOR TO ALL WORK TO THE SATISFACTION OF LOCAL AUTHORITY INSPECTOR. NO DEVIATION FROM THESE DRAWING WHAT SO EVER UNLESS AGREED IN WRITING WITH LANDMARK DESIGNS LTD.

DISCLAIMER:
THESE ARE THE PLANNING DRAWINGS AND SHOULD NOT BE USED FOR STRUCTURAL CALCULATIONS OR ANY ENGINEERING PURPOSE.

IMPORTANT NOTE:
ALL GUTTERS, FOUNDATIONS AND DOWN PIPES TO REMAIN WITHIN THE BOUNDARY LINES OF THE SUBJECT PROPERTY. ALL PLANS ARE SUBJECT TO FULL PLANS APPROVAL BY BUILDING CONTROL, NOT BUILDING NOTICE.