




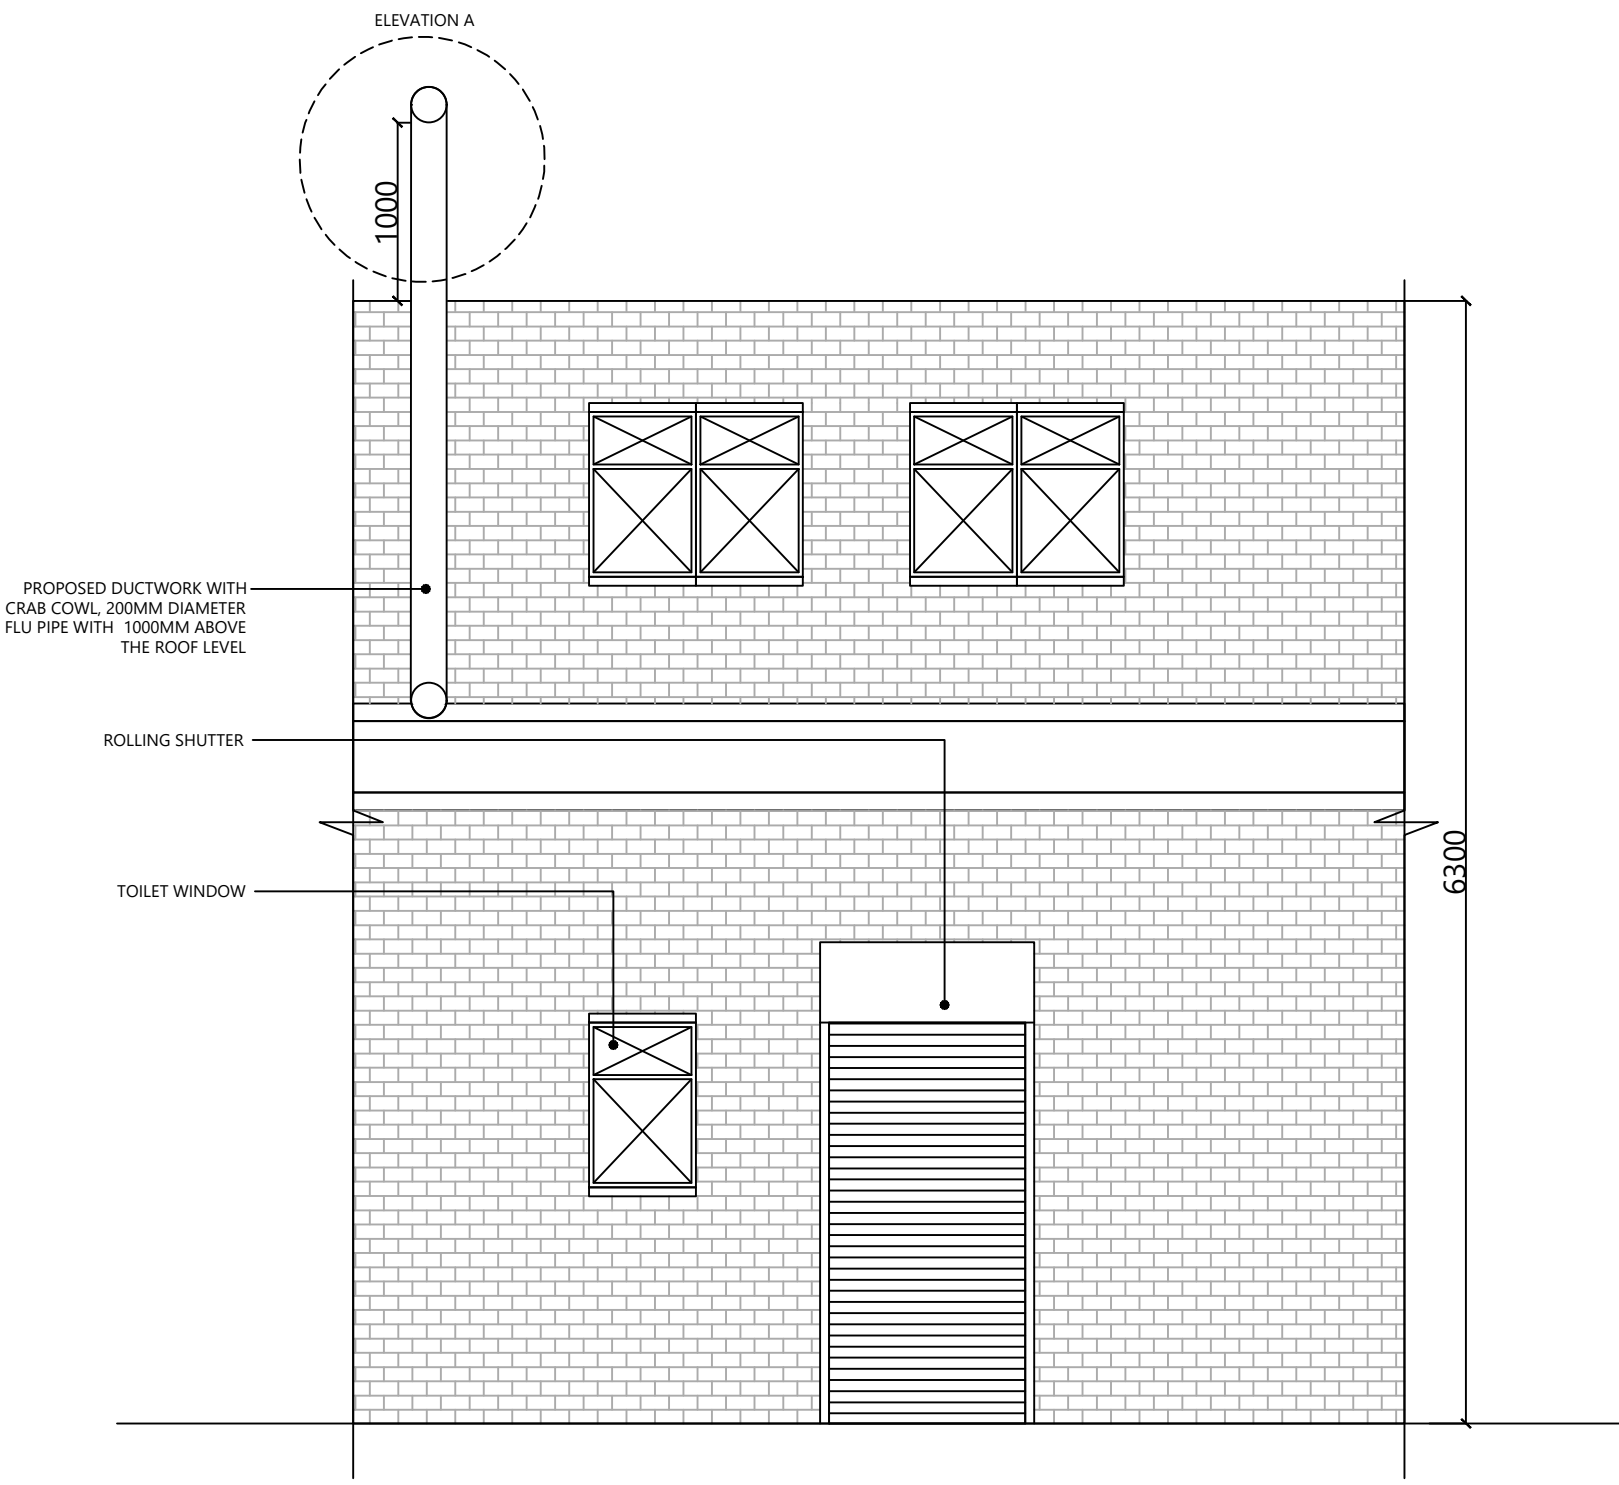

PROPOSED ELEVATION

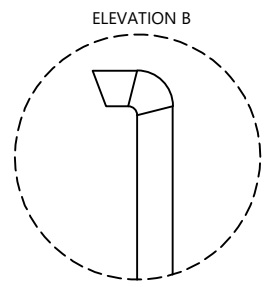

PROPOSED DUCT ELEVATION

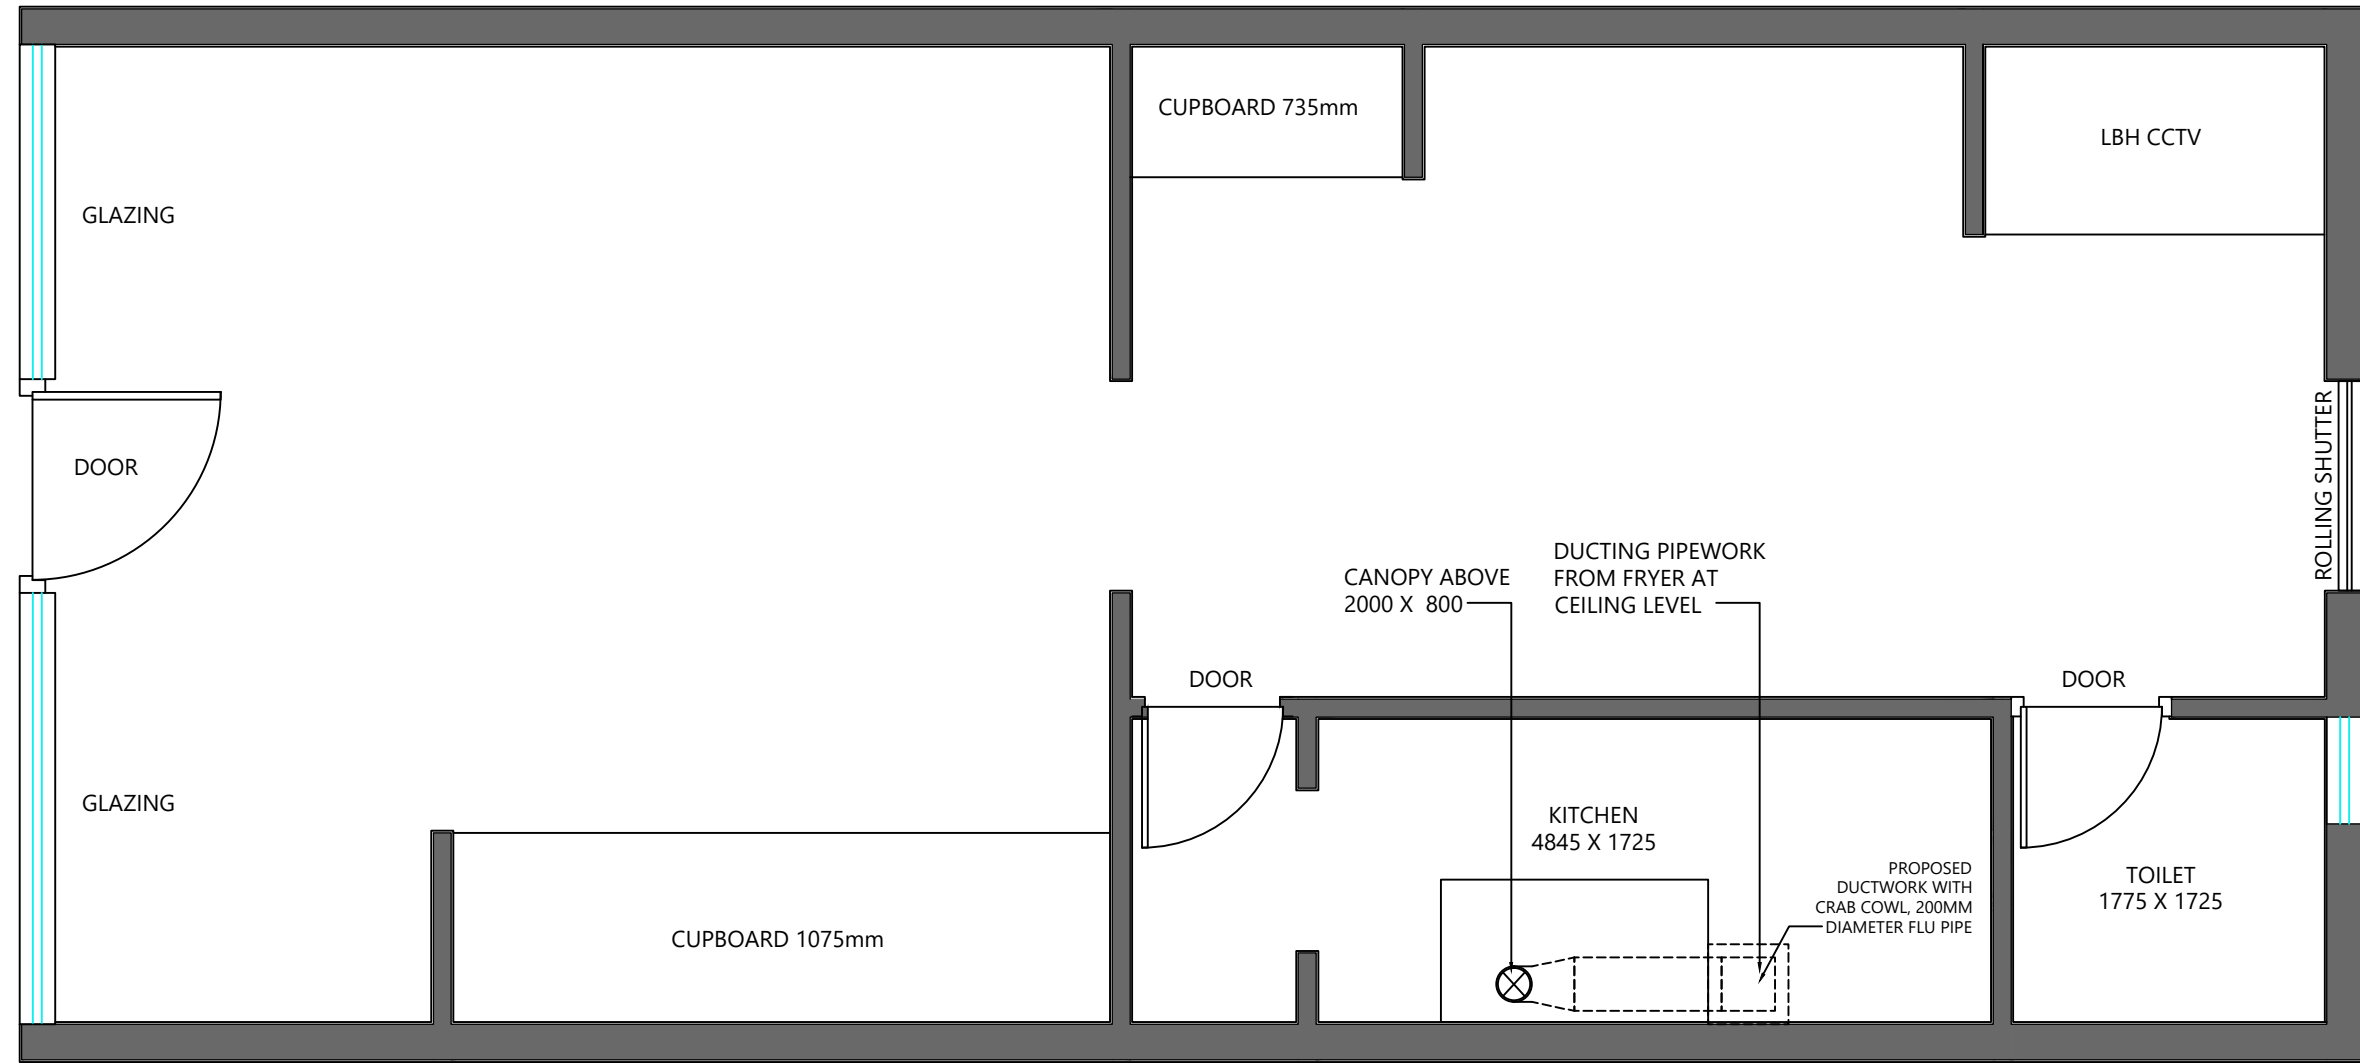

PROPOSED PLAN



Notes

This drawing and designs are intellectual property of Studio ivory, this may not be copied, circulated, or reproduced without written permission.
All dimensions are only to be read and not measured or scaled
This drawing unless stamped and signed good for construction shall not be used for any site work
All dimensions shall be verified at site and any discrepancy shall be brought to architects notice
Studio ivory shall not be liable for the accuracy of execution of the drawing at site of the information provided in this drawing.

Consultants

N.A.

Client

N.A.

Scale

1: 50 @A3

Issue Date

08/11/2021

Drawing Title

Ground floor plan and elevation

Site Address

8 Laurel Lane, West Dayton
UB7

Stage

DESIGN DEVELOPMENT

Drawing No.

A-P-GF-GA-01