




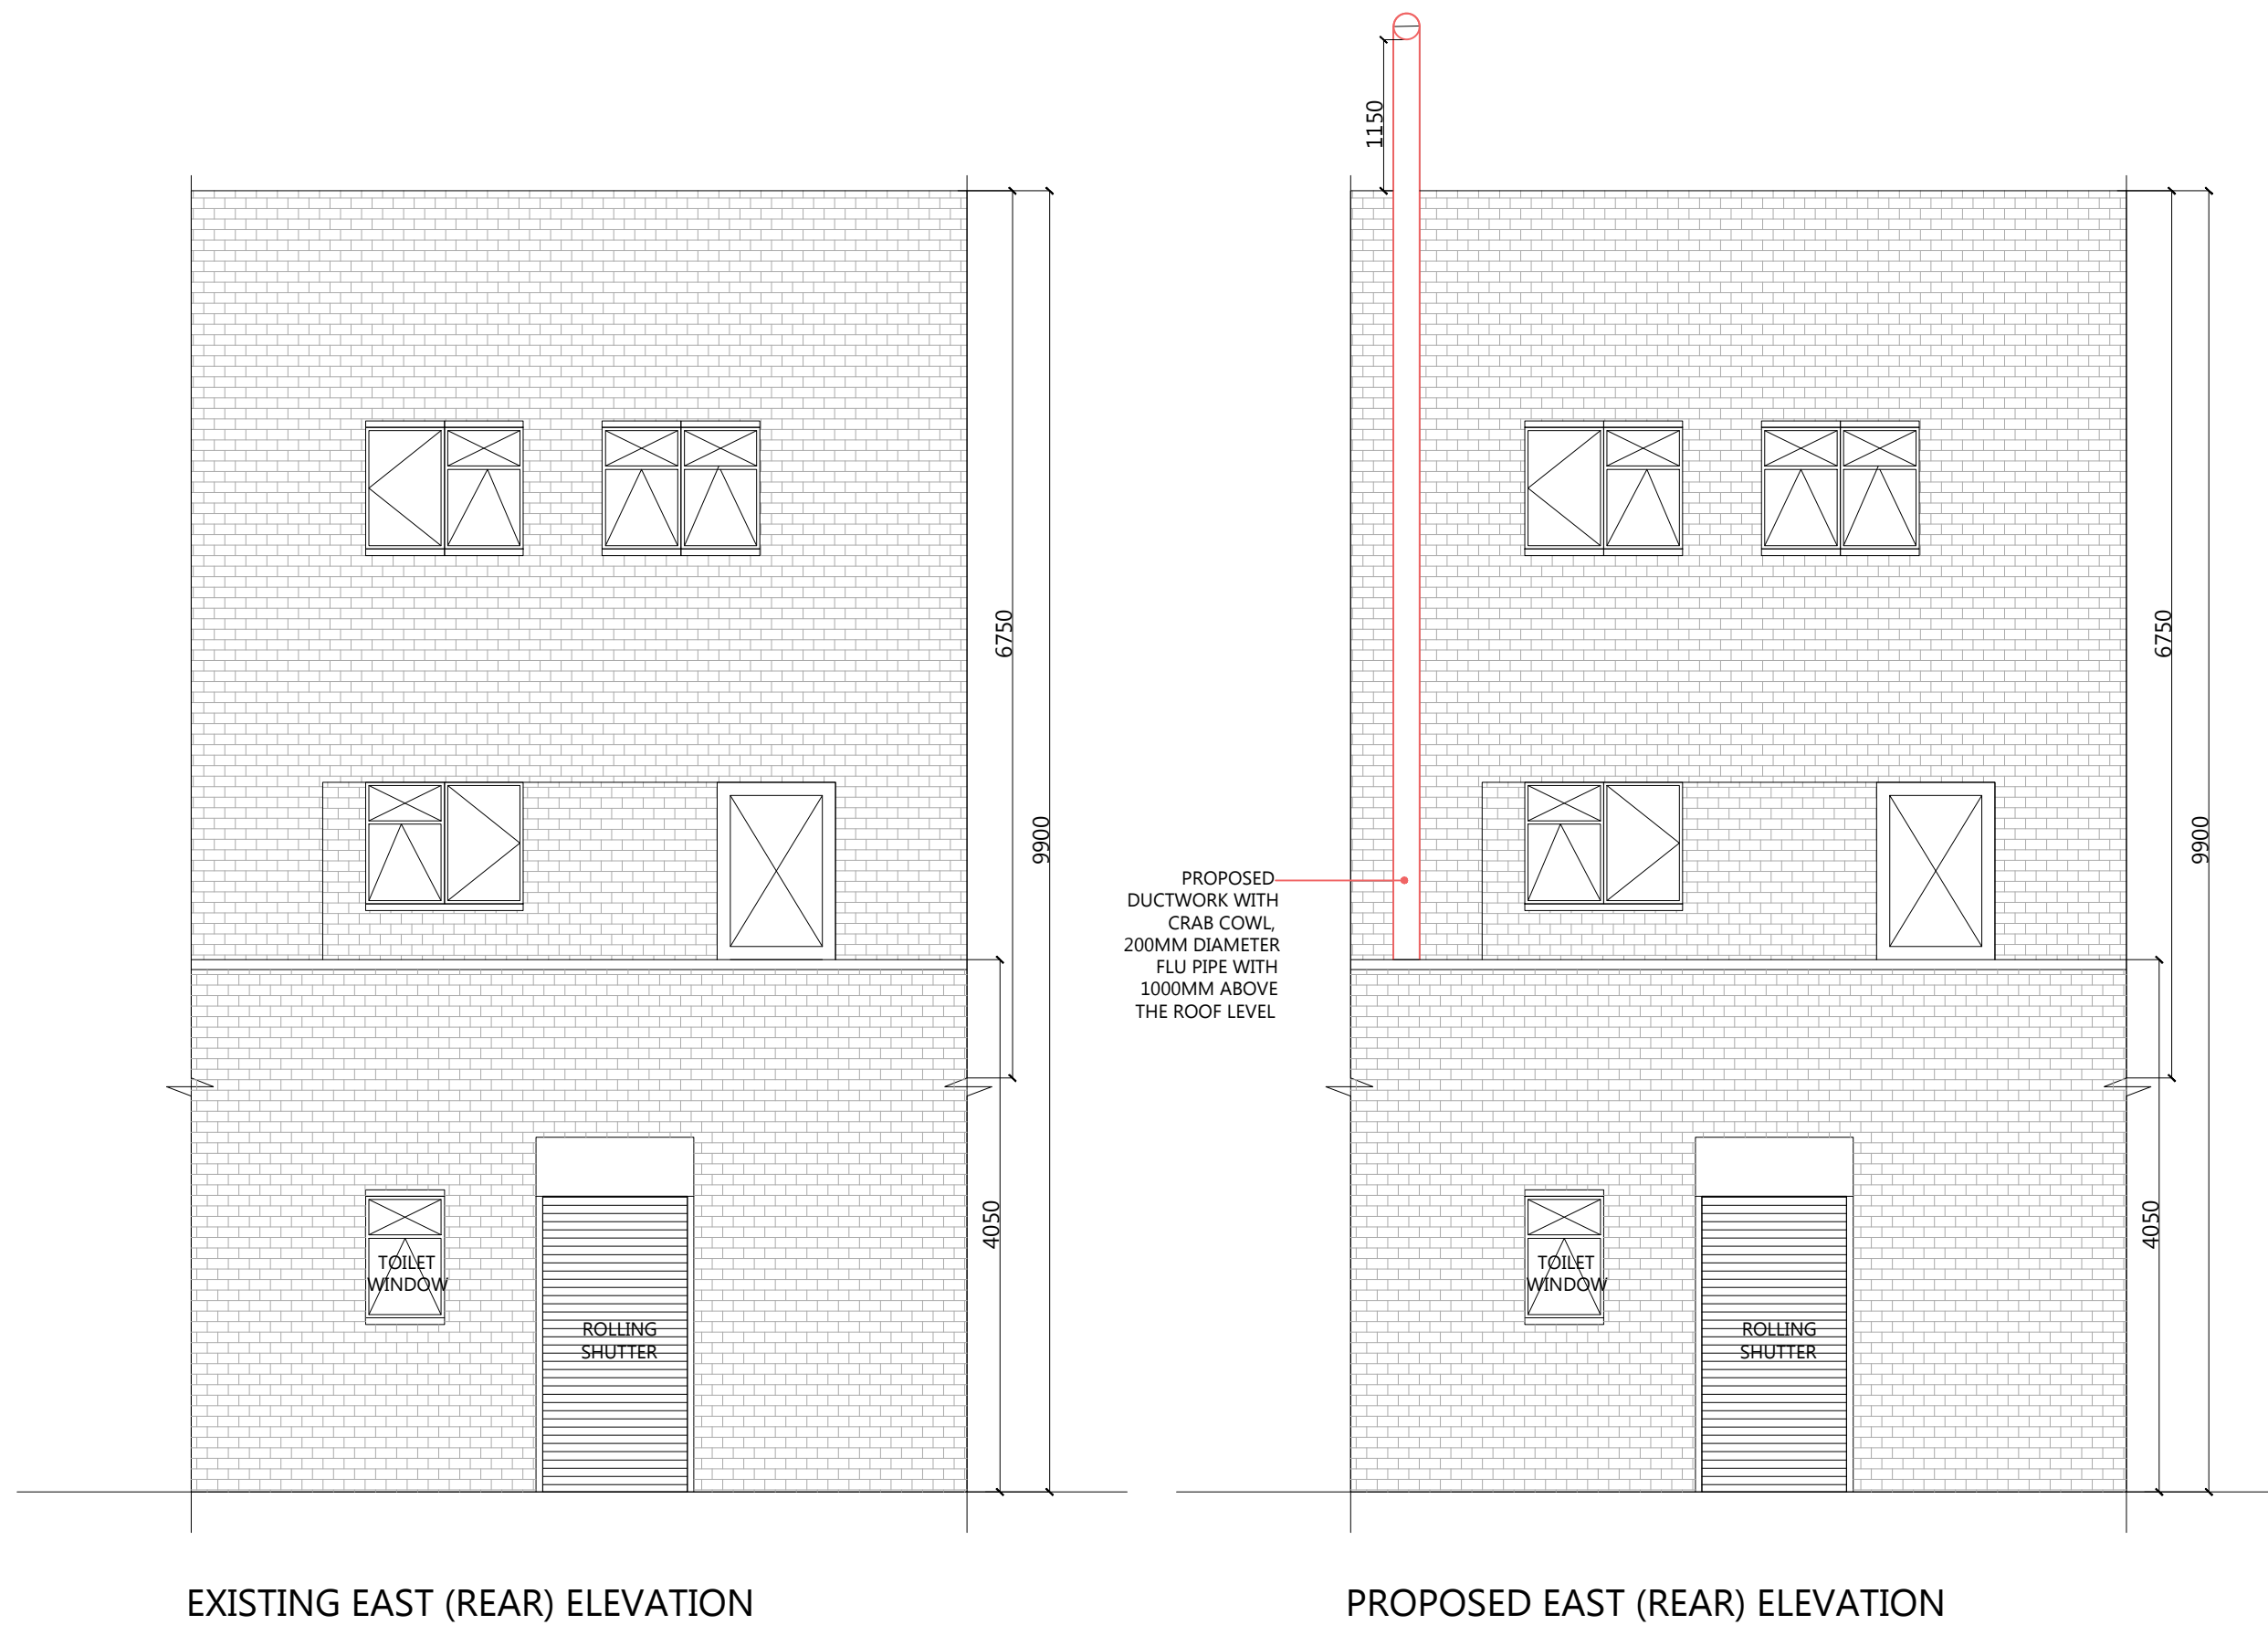

EXISTING EAST ELEVATION

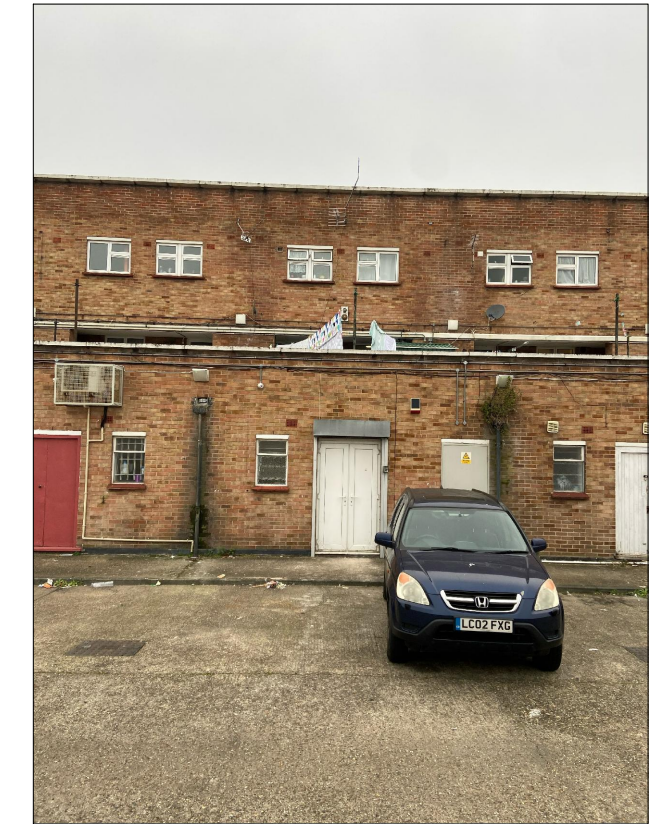

EXISTING EAST ELEVATION

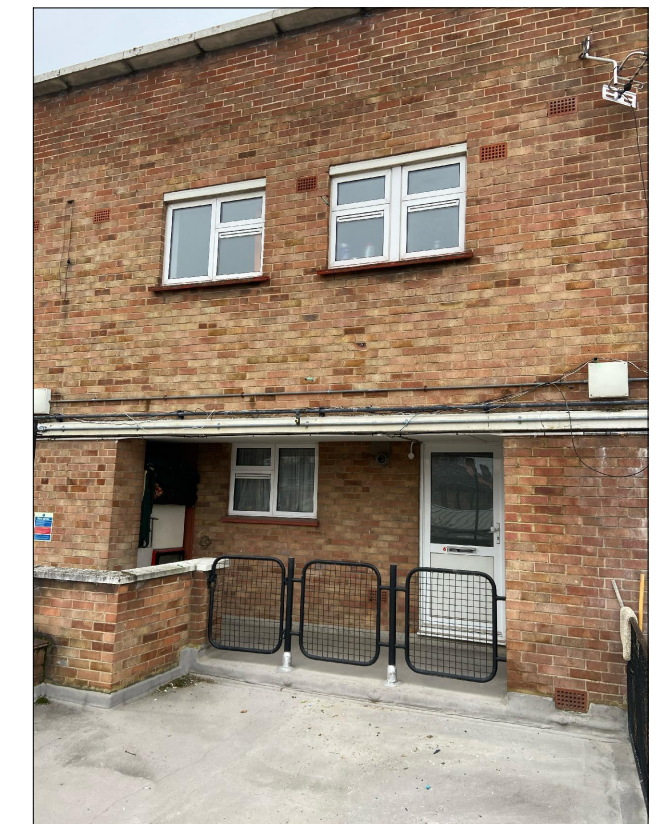

contact@studioivory.co.in  
www.studioivory.co.in  
+91 97188 83939

#### NOTES

THIS DRAWING AND DESIGNS ARE INTELLECTUAL PROPERTY OF STUDIO IVORY. THIS MAY NOT BE COPIED, CIRCULATED, OR REPRODUCED WITHOUT WRITTEN PERMISSION.  
ALL DIMENSIONS ARE ONLY TO BE READ AND NOT MEASURED OR SCALED.  
THIS DRAWING UNLESS STAMPED AND SIGNED GOOD FOR CONSTRUCTION SHALL NOT BE USED FOR ANY SITE WORK.  
ALL DIMENSIONS ARE IN MILLIMETRES AND SHALL BE VERIFIED AT SITE AND ANY DISCREPANCY SHALL BE BROUGHT TO ARCHITECTS NOTICE.  
STUDIO IVORY SHALL NOT BE LIABLE FOR THE ACCURACY OF EXECUTION OF THE DRAWING AT SITE OF THE INFORMATION PROVIDED IN THIS DRAWING.

CONSULTANTS  
N.A.

CLIENT  
MR. SATINDER

SCALE  
1:50@A2

ISSUE DATE  
JAN 2022

DRAWING TITLE  
ELEVATIONS

SITE ADDRESS  
8 LAUREL LANE,  
WEST DAYTON,  
UB7 7TU, UK

NORTH

STAGE  
SANCTION

DRAWING NO.  
8LL-S-004