


65

63



61





SCALE - 1 : 100.

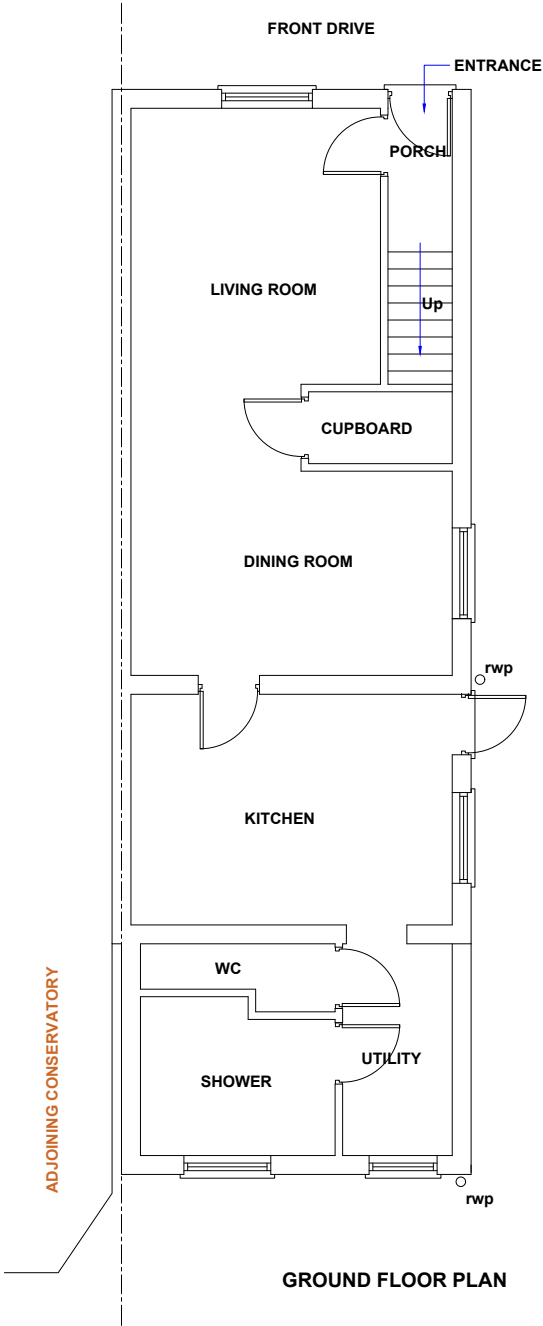


GROUND FLOOR PLAN

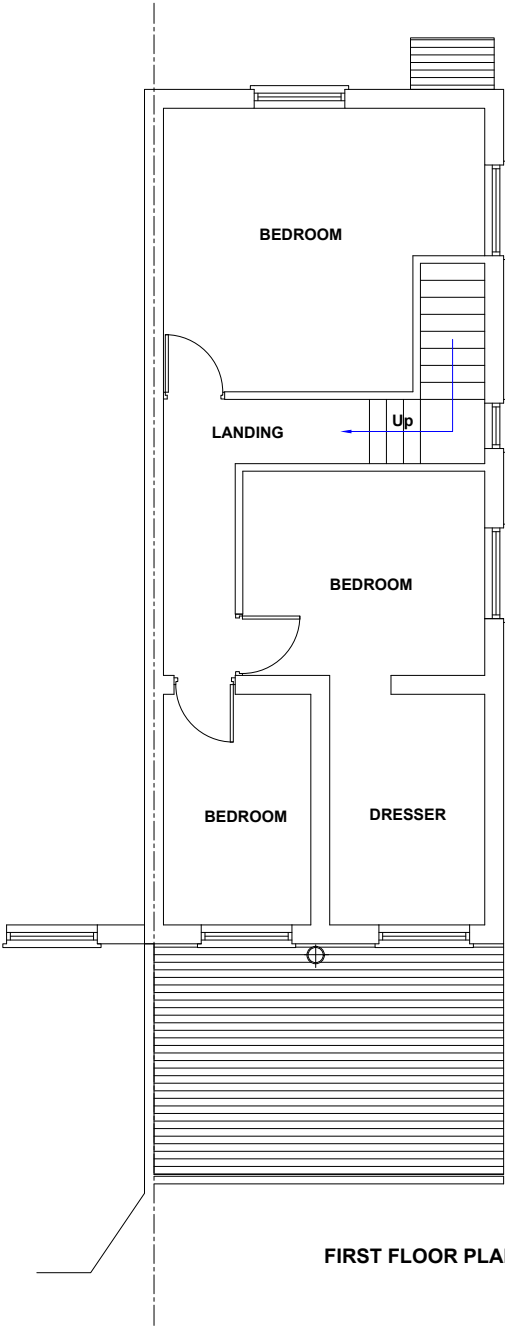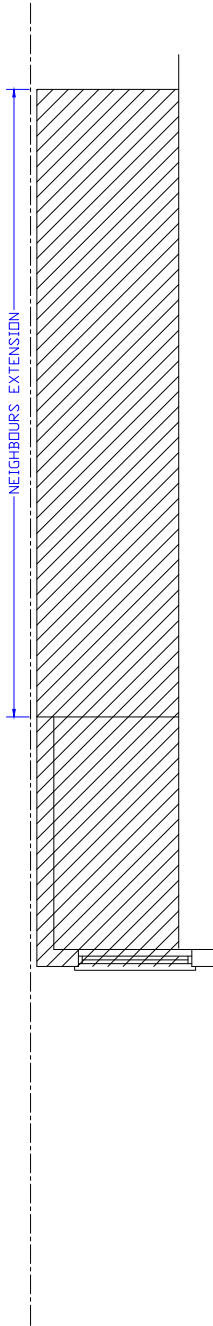

FIRST FLOOR PLAN

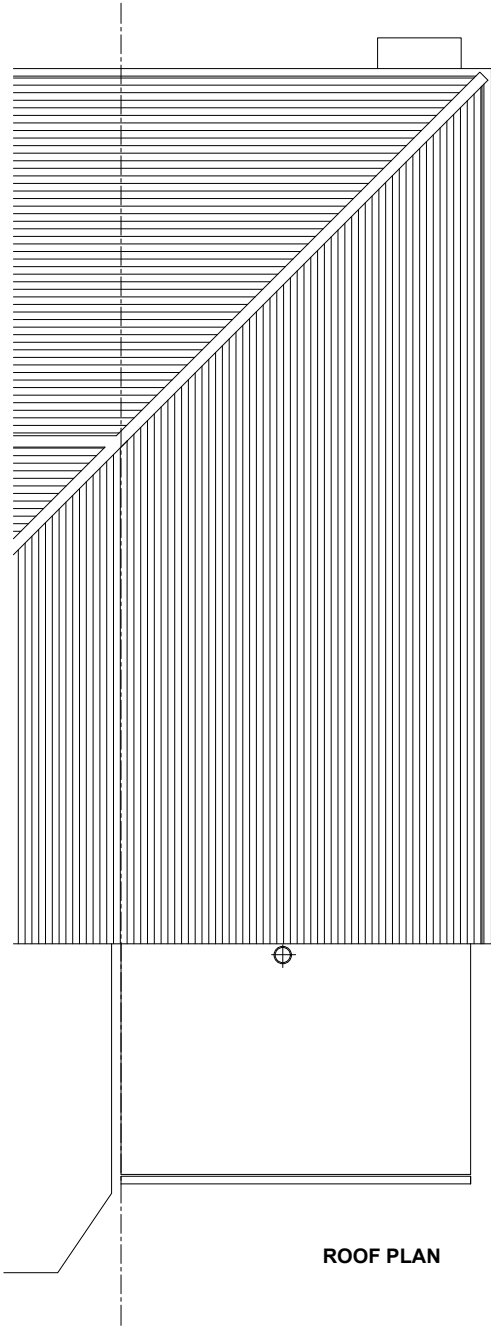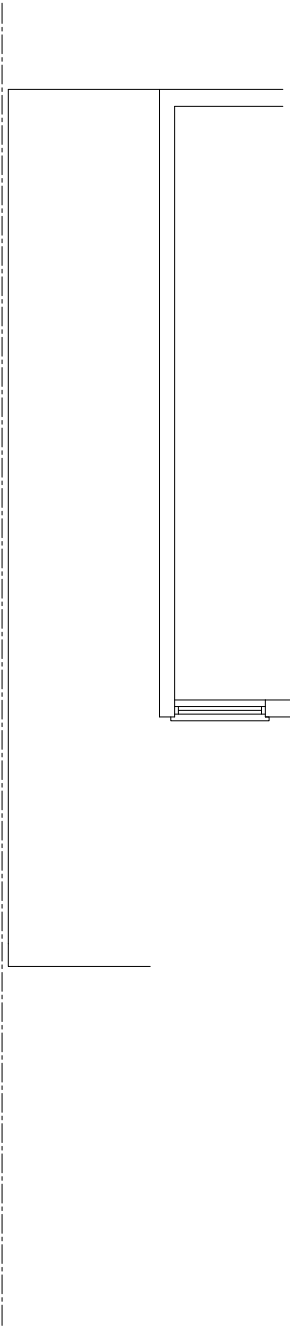

ROOF PLAN

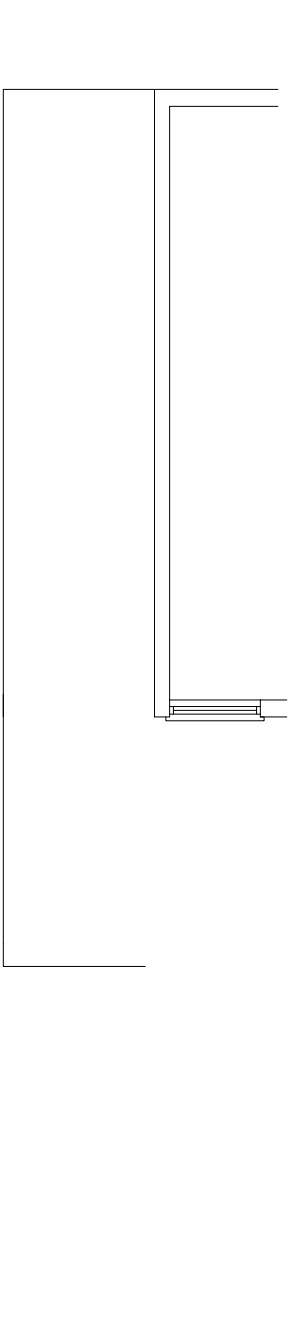

Client		Scale 1: 100		Size A3		NOT FOR CONSTRUCTION			
						No.	DESCRIPTION	DATE	
Job Title 63 NEW ROAD, Uxbridge UB8 3DY		Drawn by		Date MAY 2021		Drawing Title EXISTING FLOOR PLANS			
						Drawing No.	P	02	