




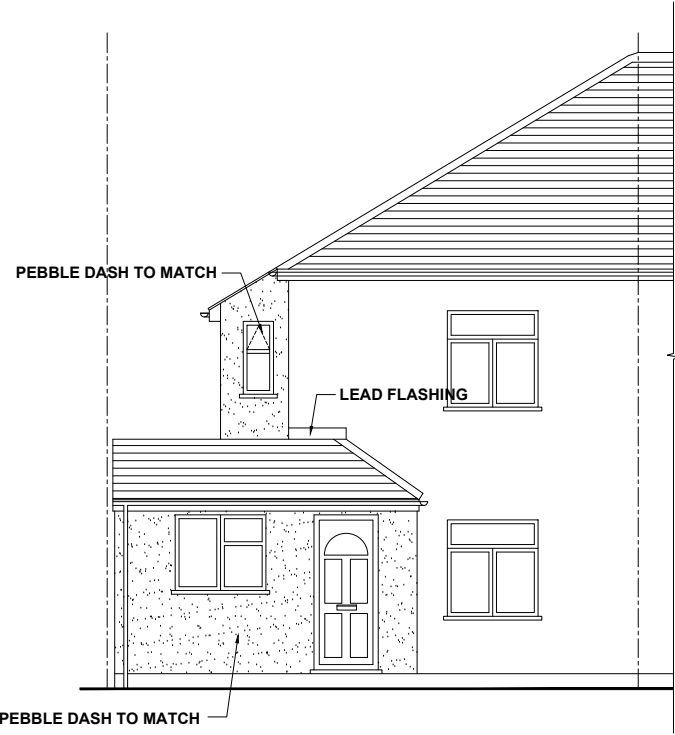


PROPOSED FRONT ELEVATION

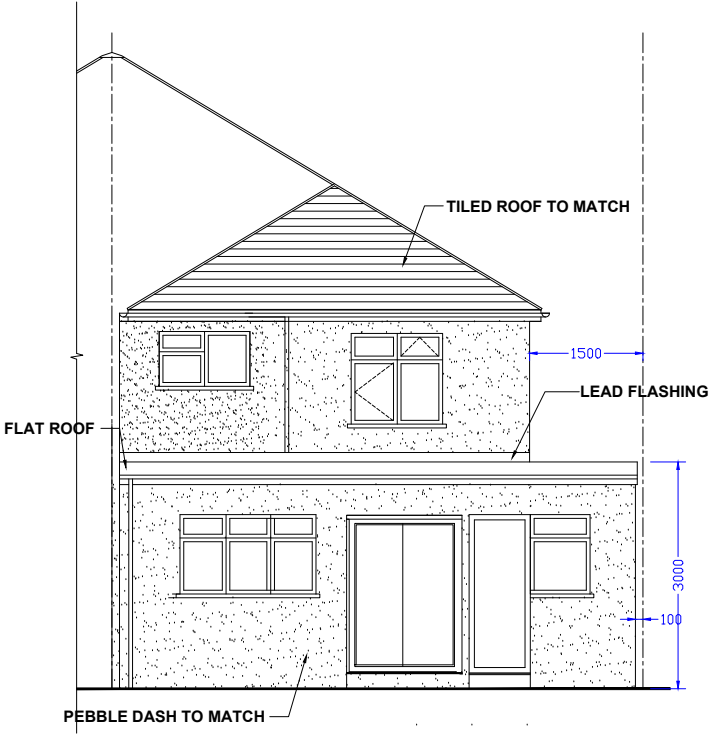

PROPOSED REAR ELEVATION

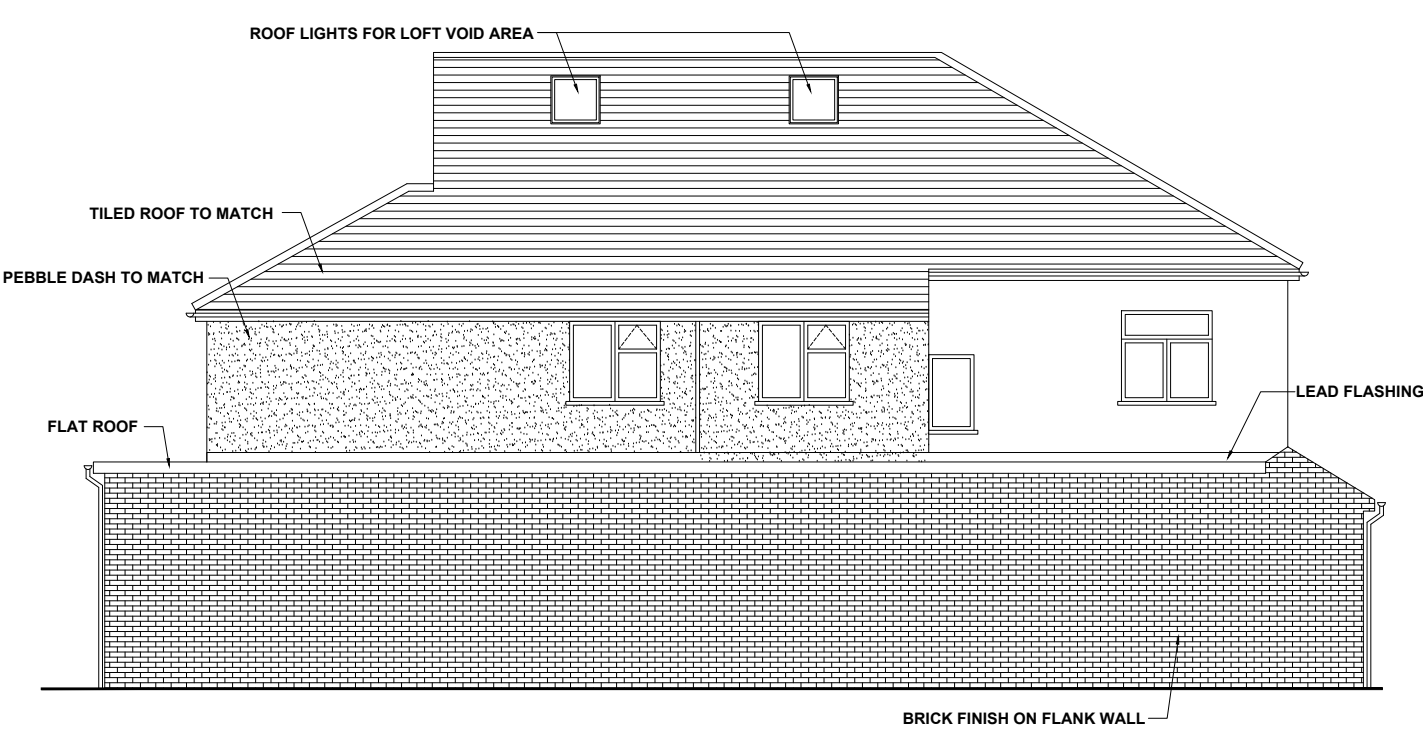

PROPOSED SIDE ELEVATION

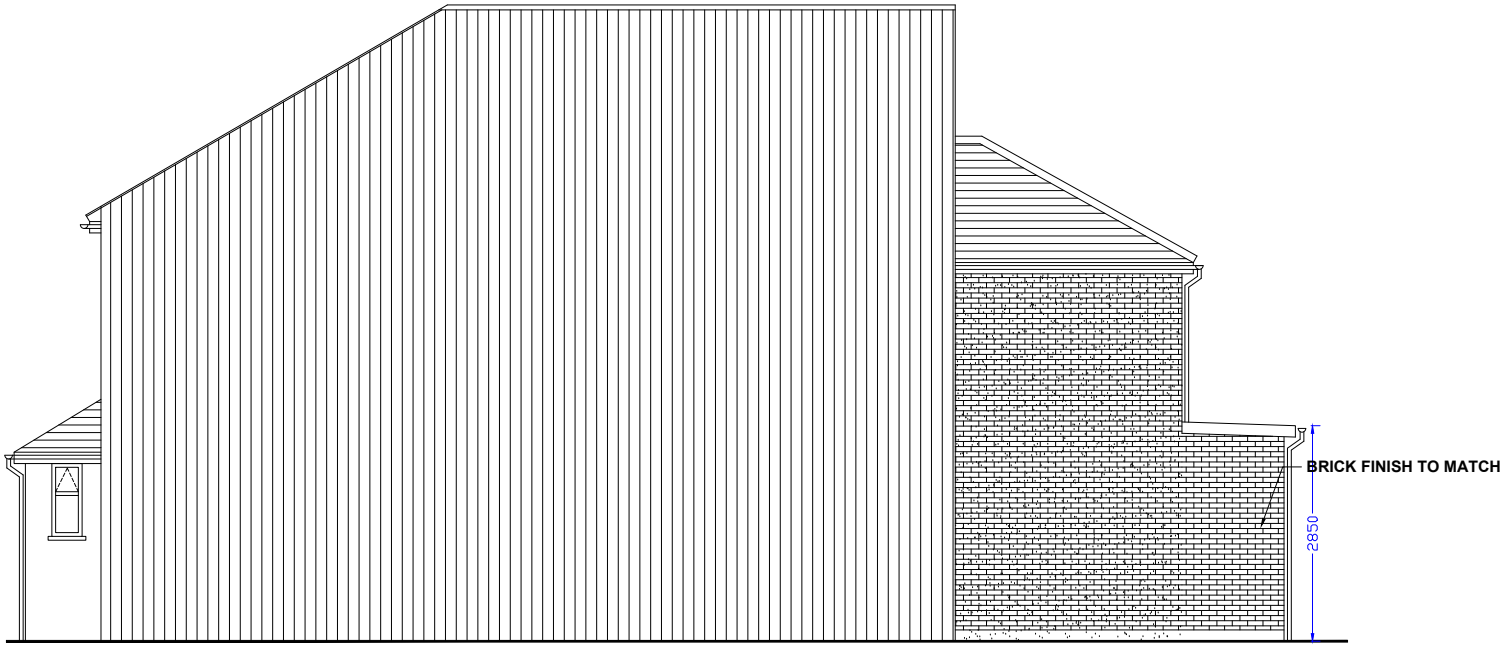

PROPOSED SIDE ELEVATION



SCALE - 1 : 100.

1. ALL FINISHES TO MATCH EXISTING.
2. WALLS TO BE BUILT UP TO MATCH EXISTING.
3. ALL NEW DOORS/ WINDOWS TO MATCH EXISTING.
4. ROOF TILES TO MATCH EXISTING.

			NOT FOR CONSTRUCTION				
			No.	DESCRIPTION		DATE	
Client		Scale 1: 100	Size A3	Drawing Title PROPOSED ELEVATIONS			
Job Title 63 NEW ROAD, Uxbridge UB8 3DY		Drawn by		Drawing No.	P	06	
		Date MAY 2021					