



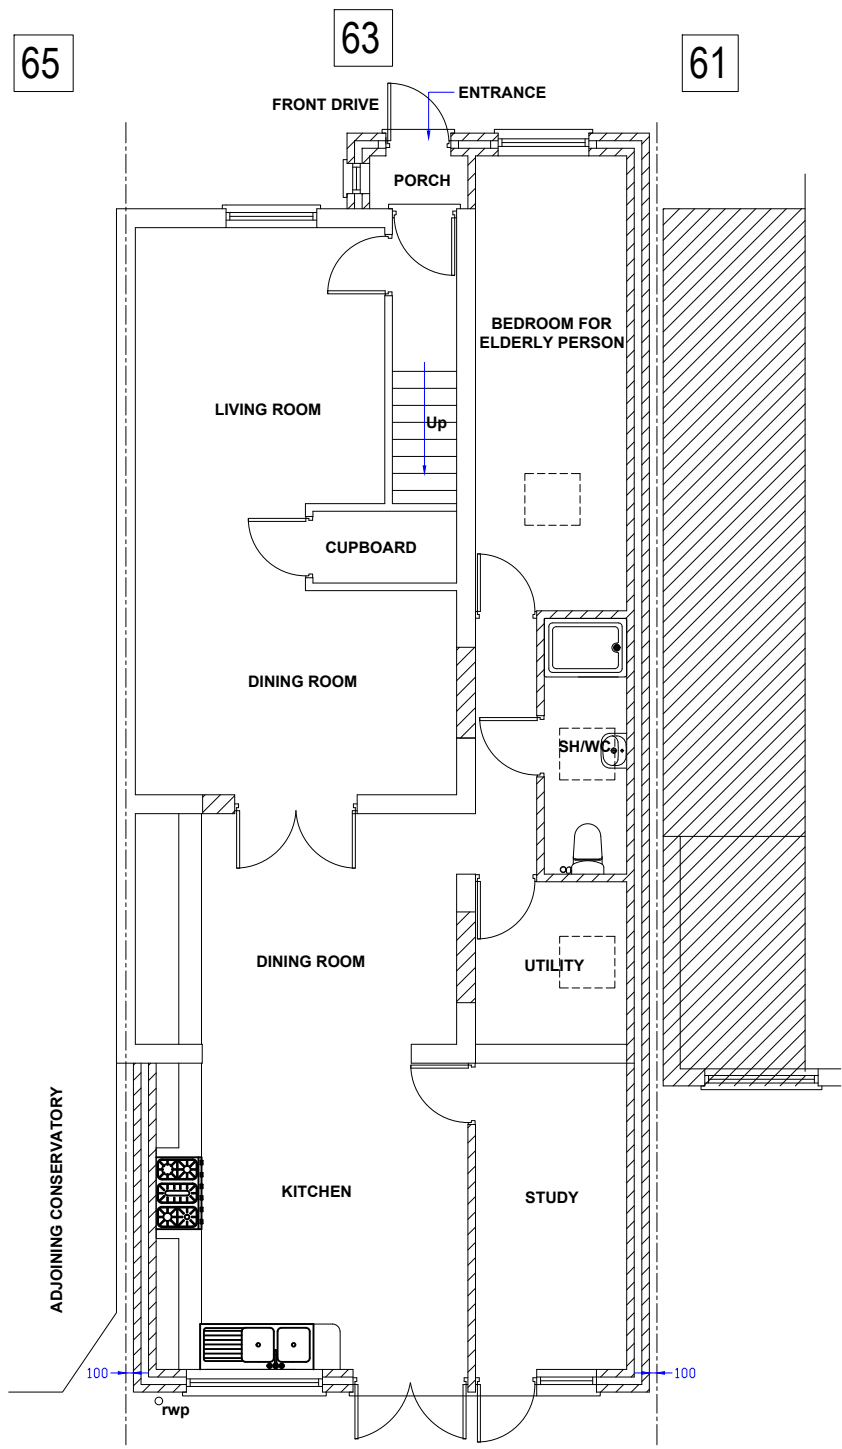

GROUND FLOOR PLAN

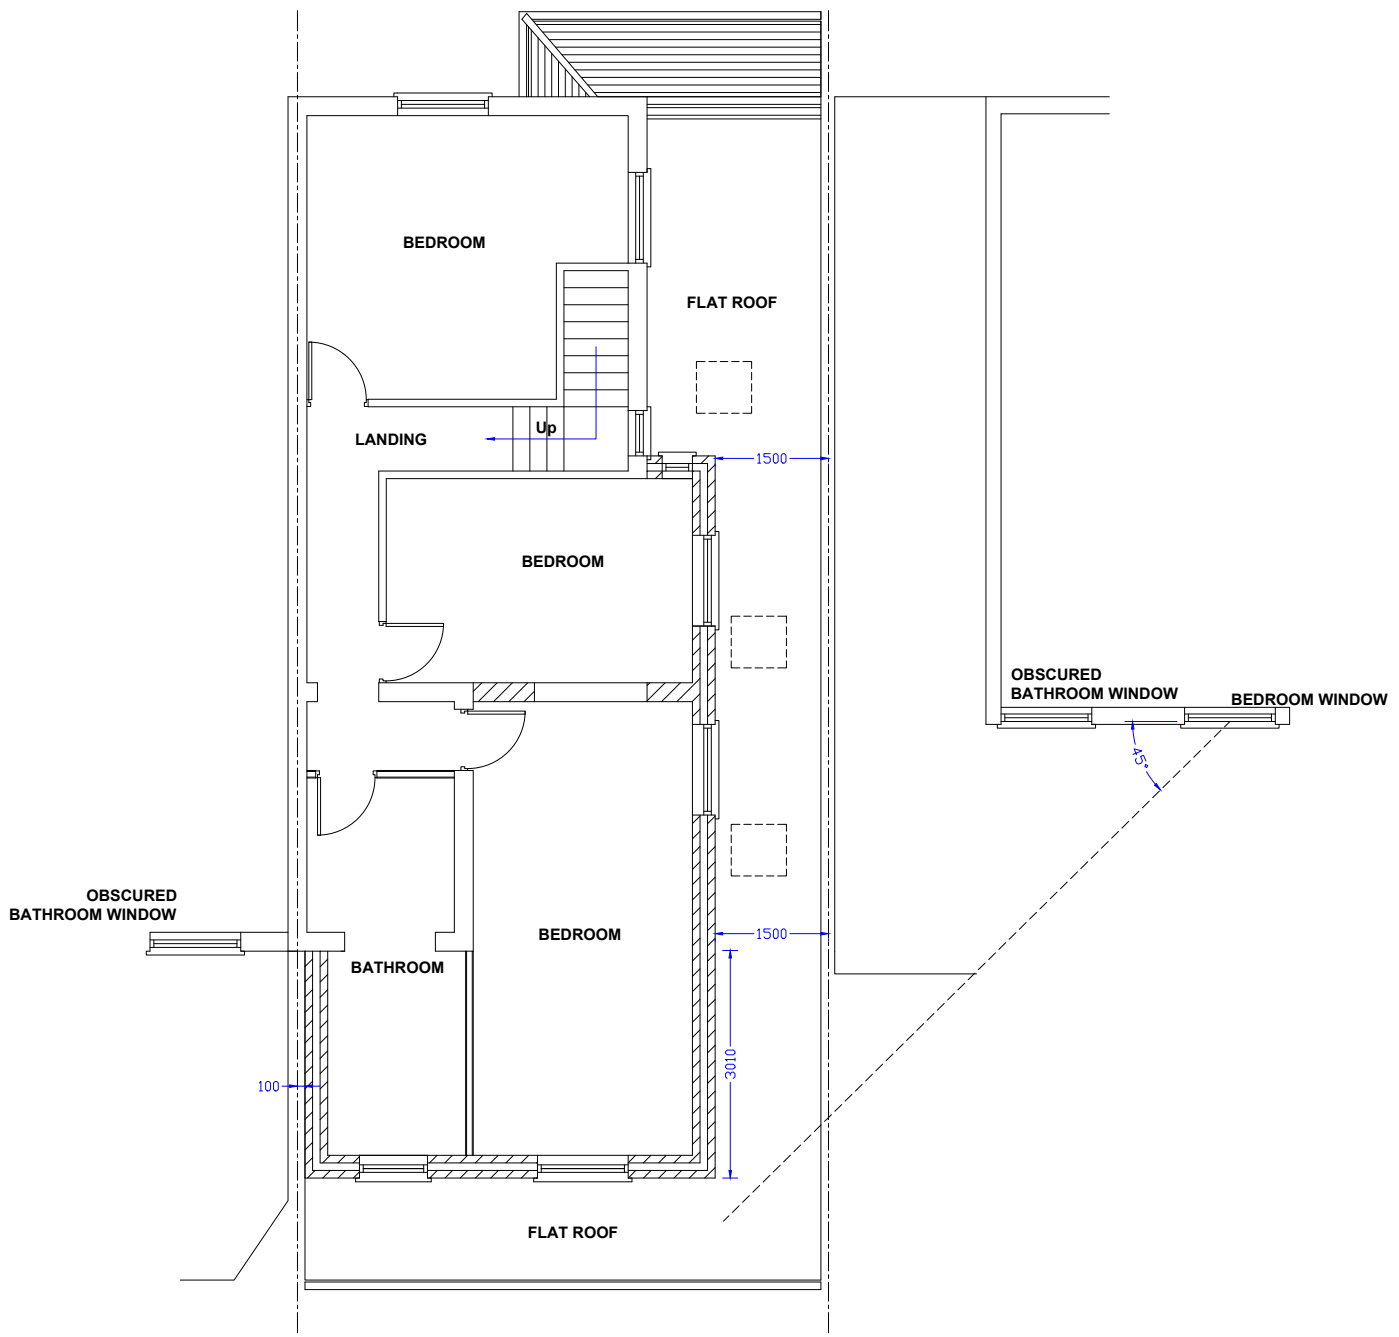

FIRST FLOOR PLAN

				NOT FOR CONSTRUCTION				
				No.	DESCRIPTION		DATE	
Client				Scale 1: 100	Size A3	Drawing Title PROPOSED FLOOR PLANS		
Job Title 63 NEW ROAD, Uxbridge UB8 3DY				Drawn by		Drawing No.	P	04
				Date MAY 2021				