




FRONT ELEVATION

REAR ELEVATION

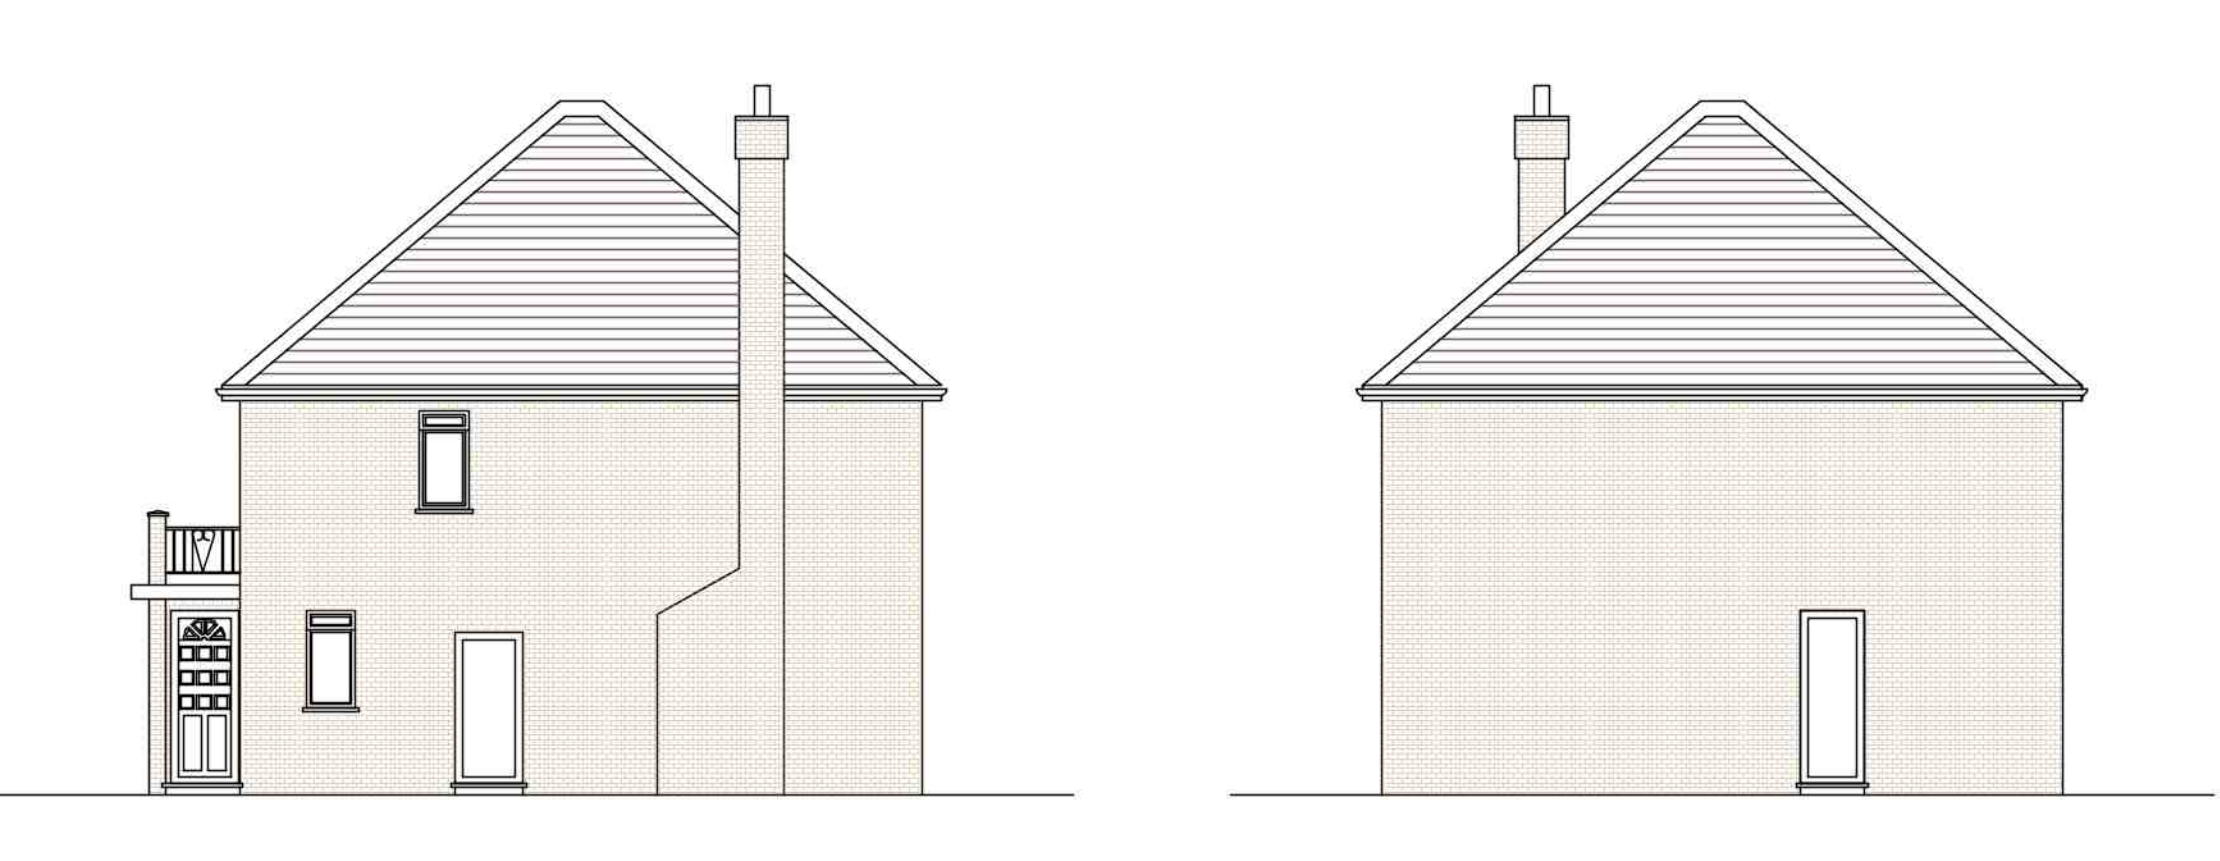


SIDE ELEVATION

SIDE ELEVATION

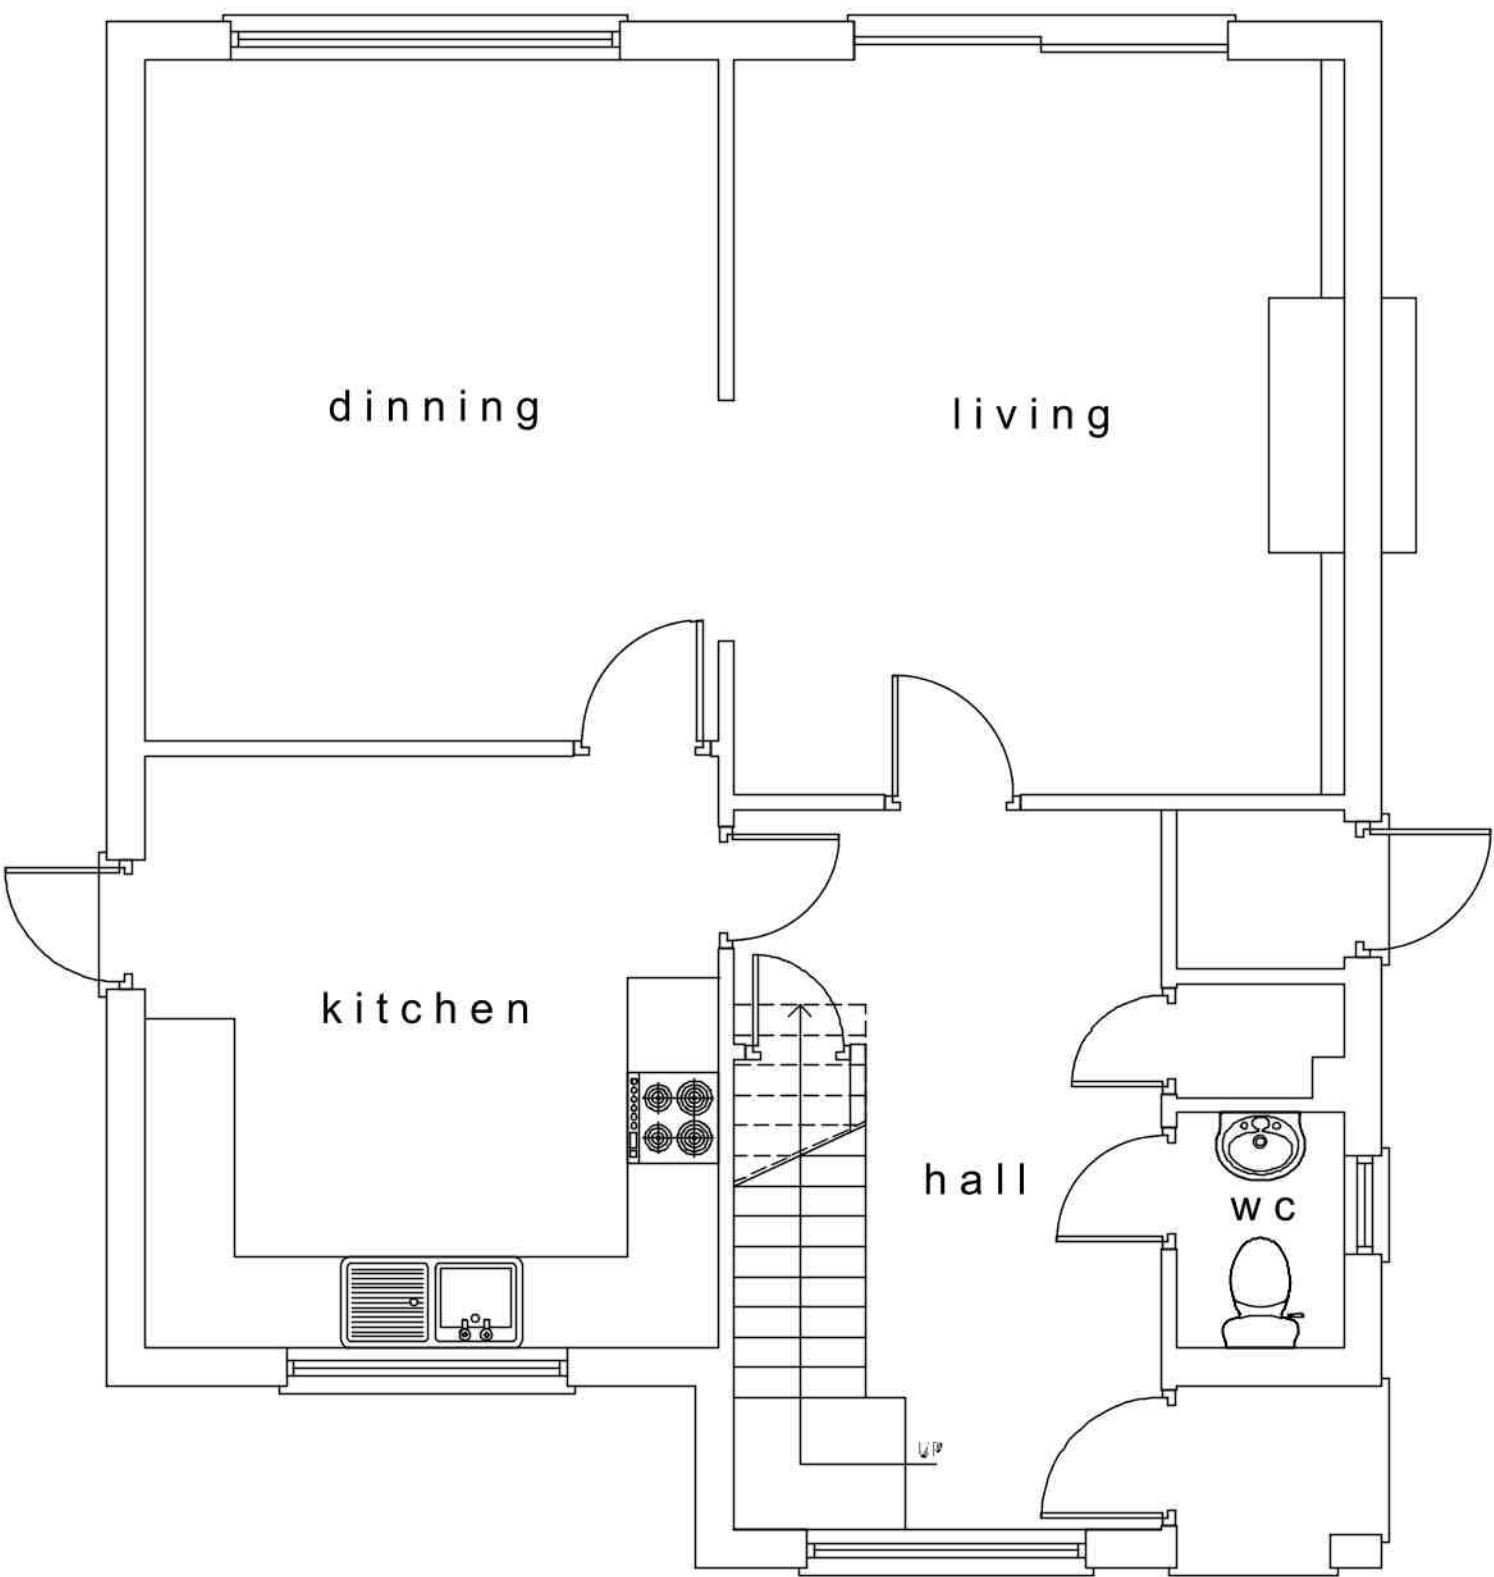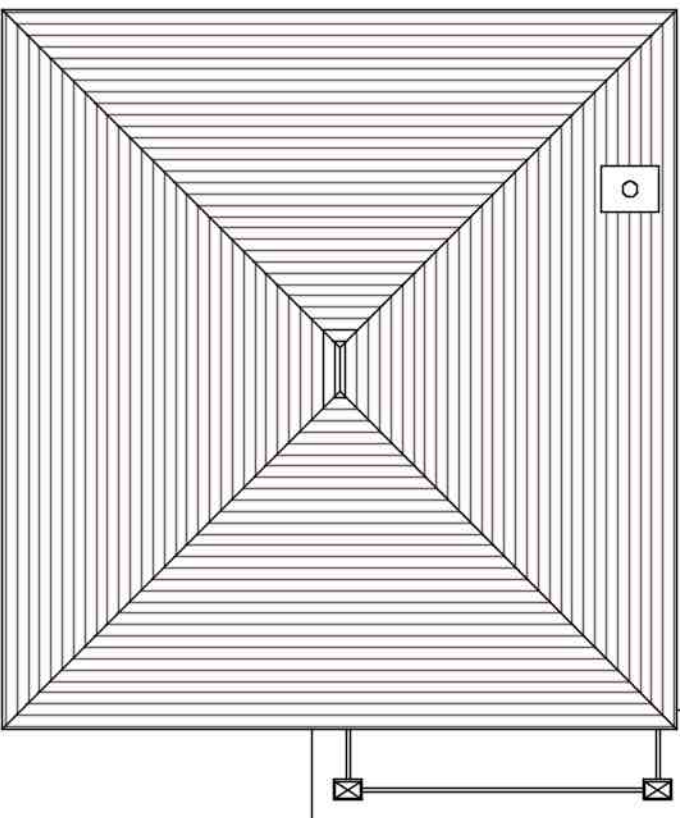

GROUND FLOOR PLAN

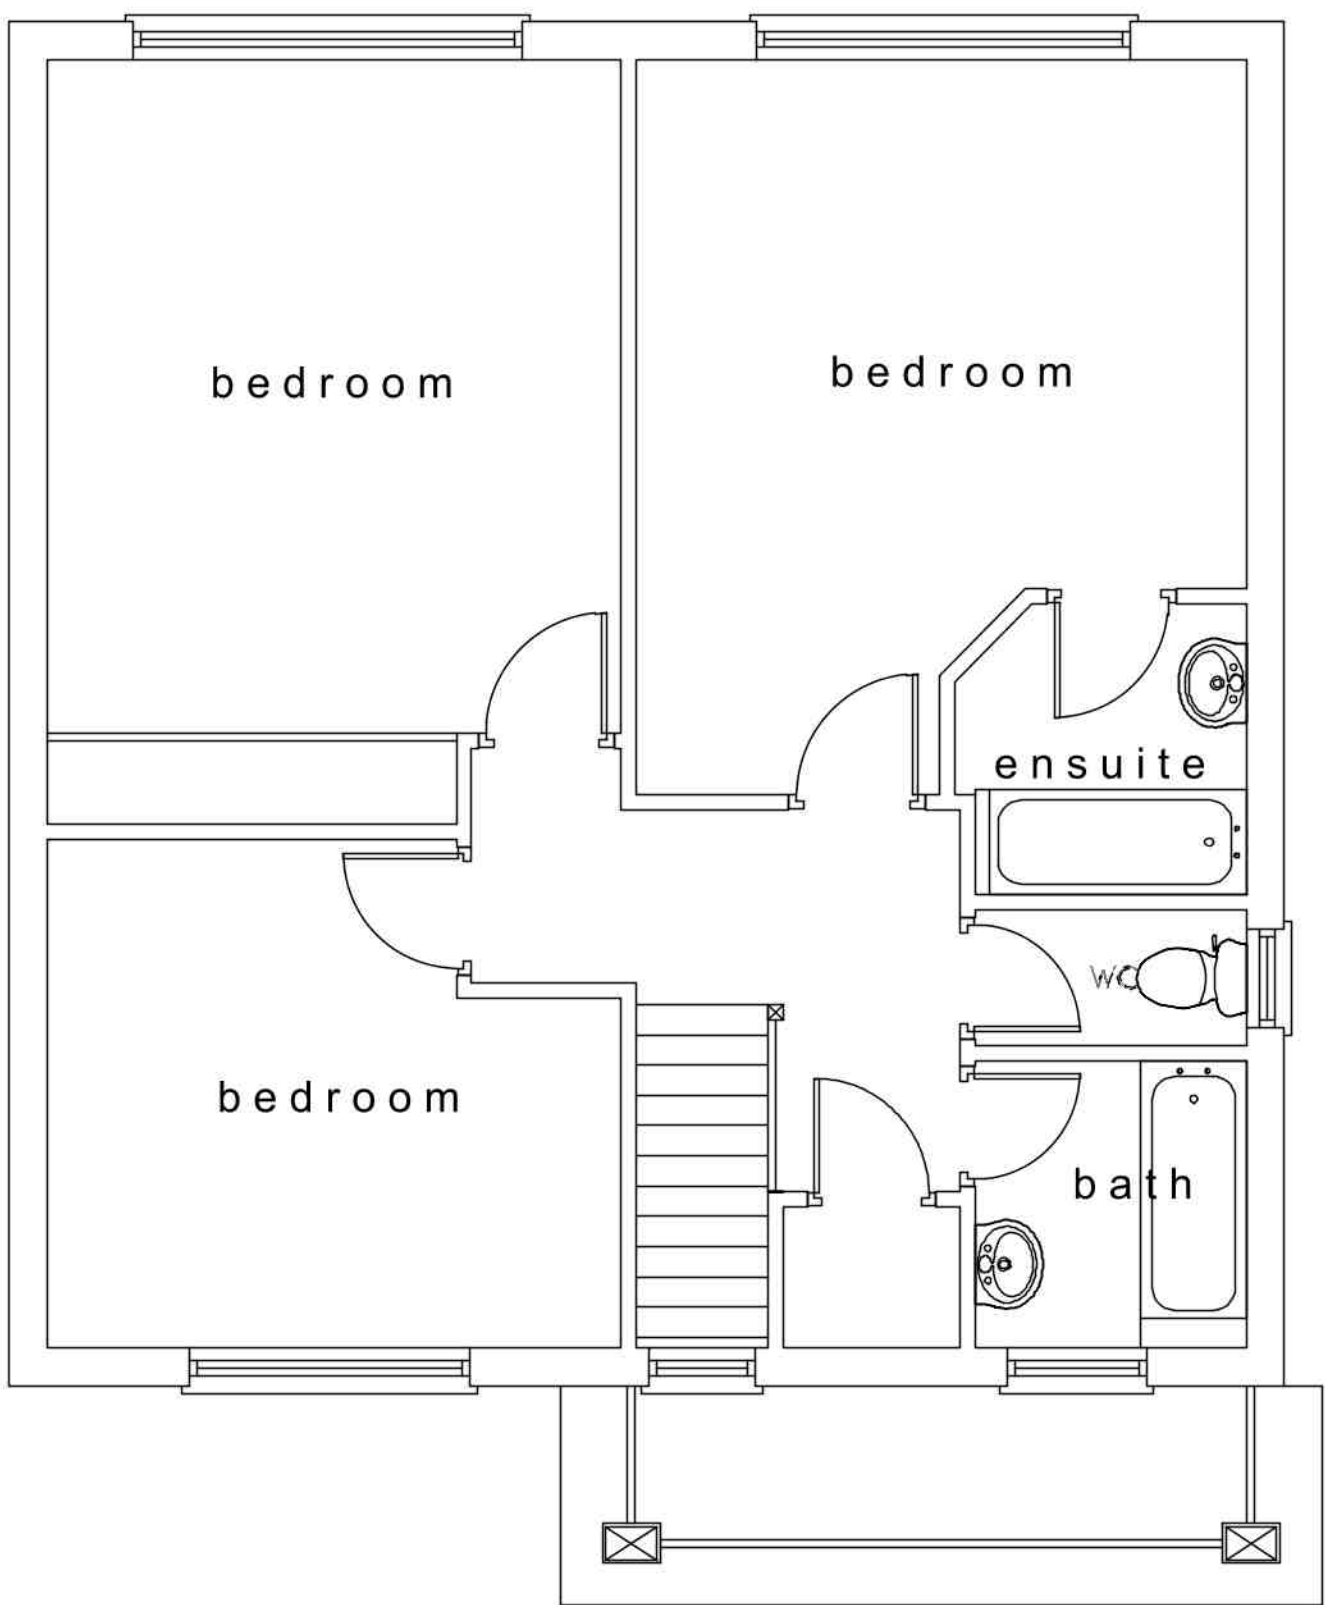

FIRST FLOOR PLAN



BLOCK PLAN 1:500

PROJECT TITLE				124b Green Lane HA6 1AW				P A D							
DRAWING TITLE				Existing Plans and Elevations											
DWG STATUS				Planning Approval											
DRAWN				FILE				DATE		May 2019		REVISION			
CHECKED				JOB NO				SCALE		1/50 and 1/100		DWG NO		GL - 2019/001	