



FRONT ELEVATION




REAR ELEVATION

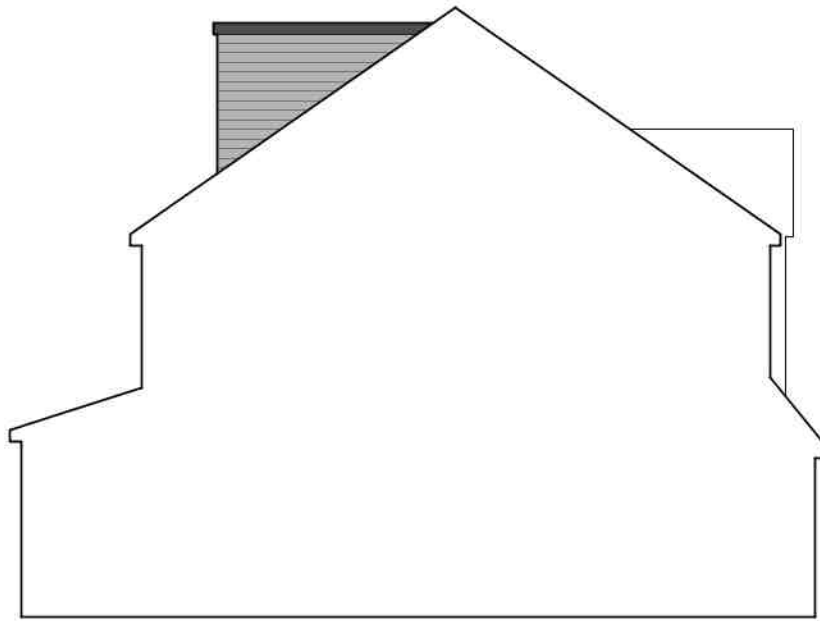


SIDE ELEVATION

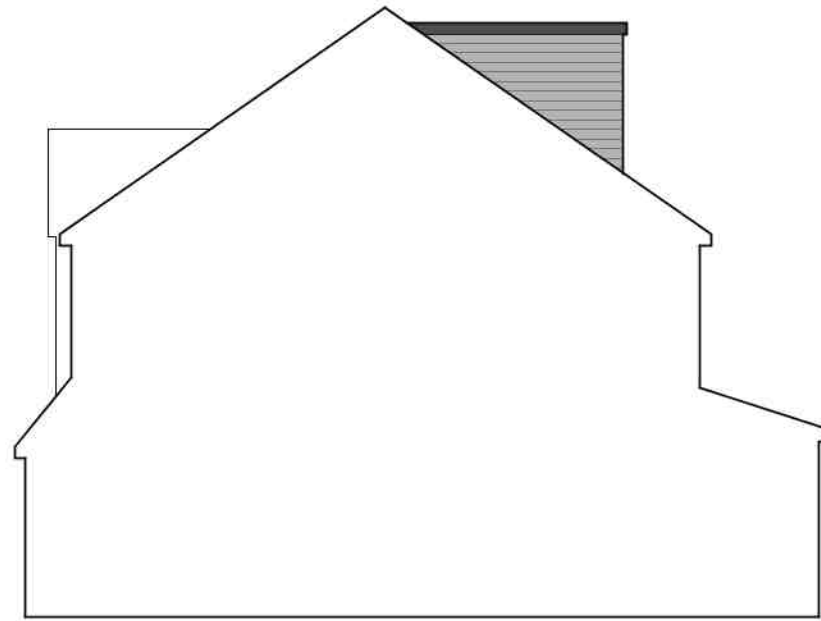


SIDE ELEVATION

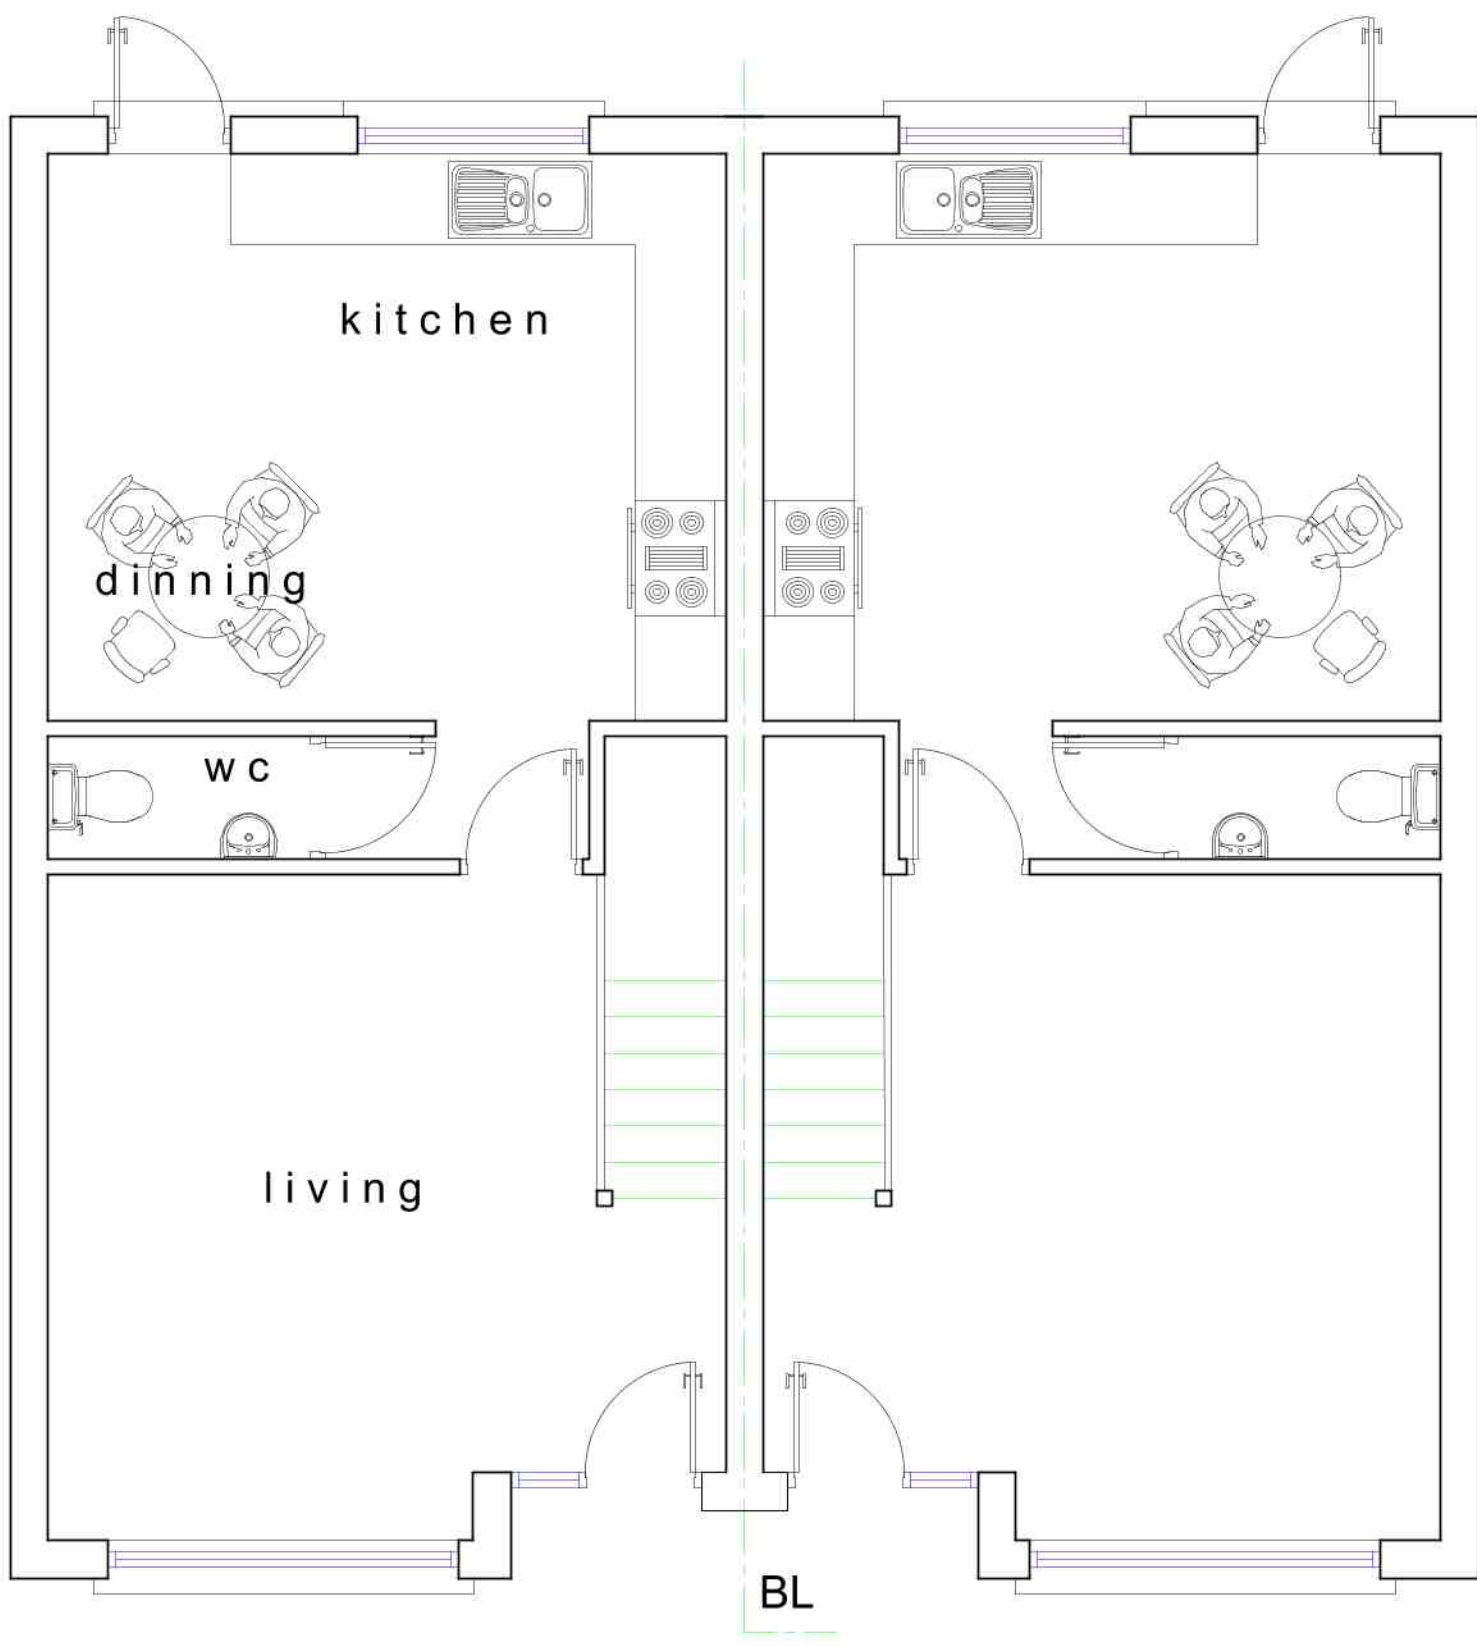


GROUND FLOOR PLAN

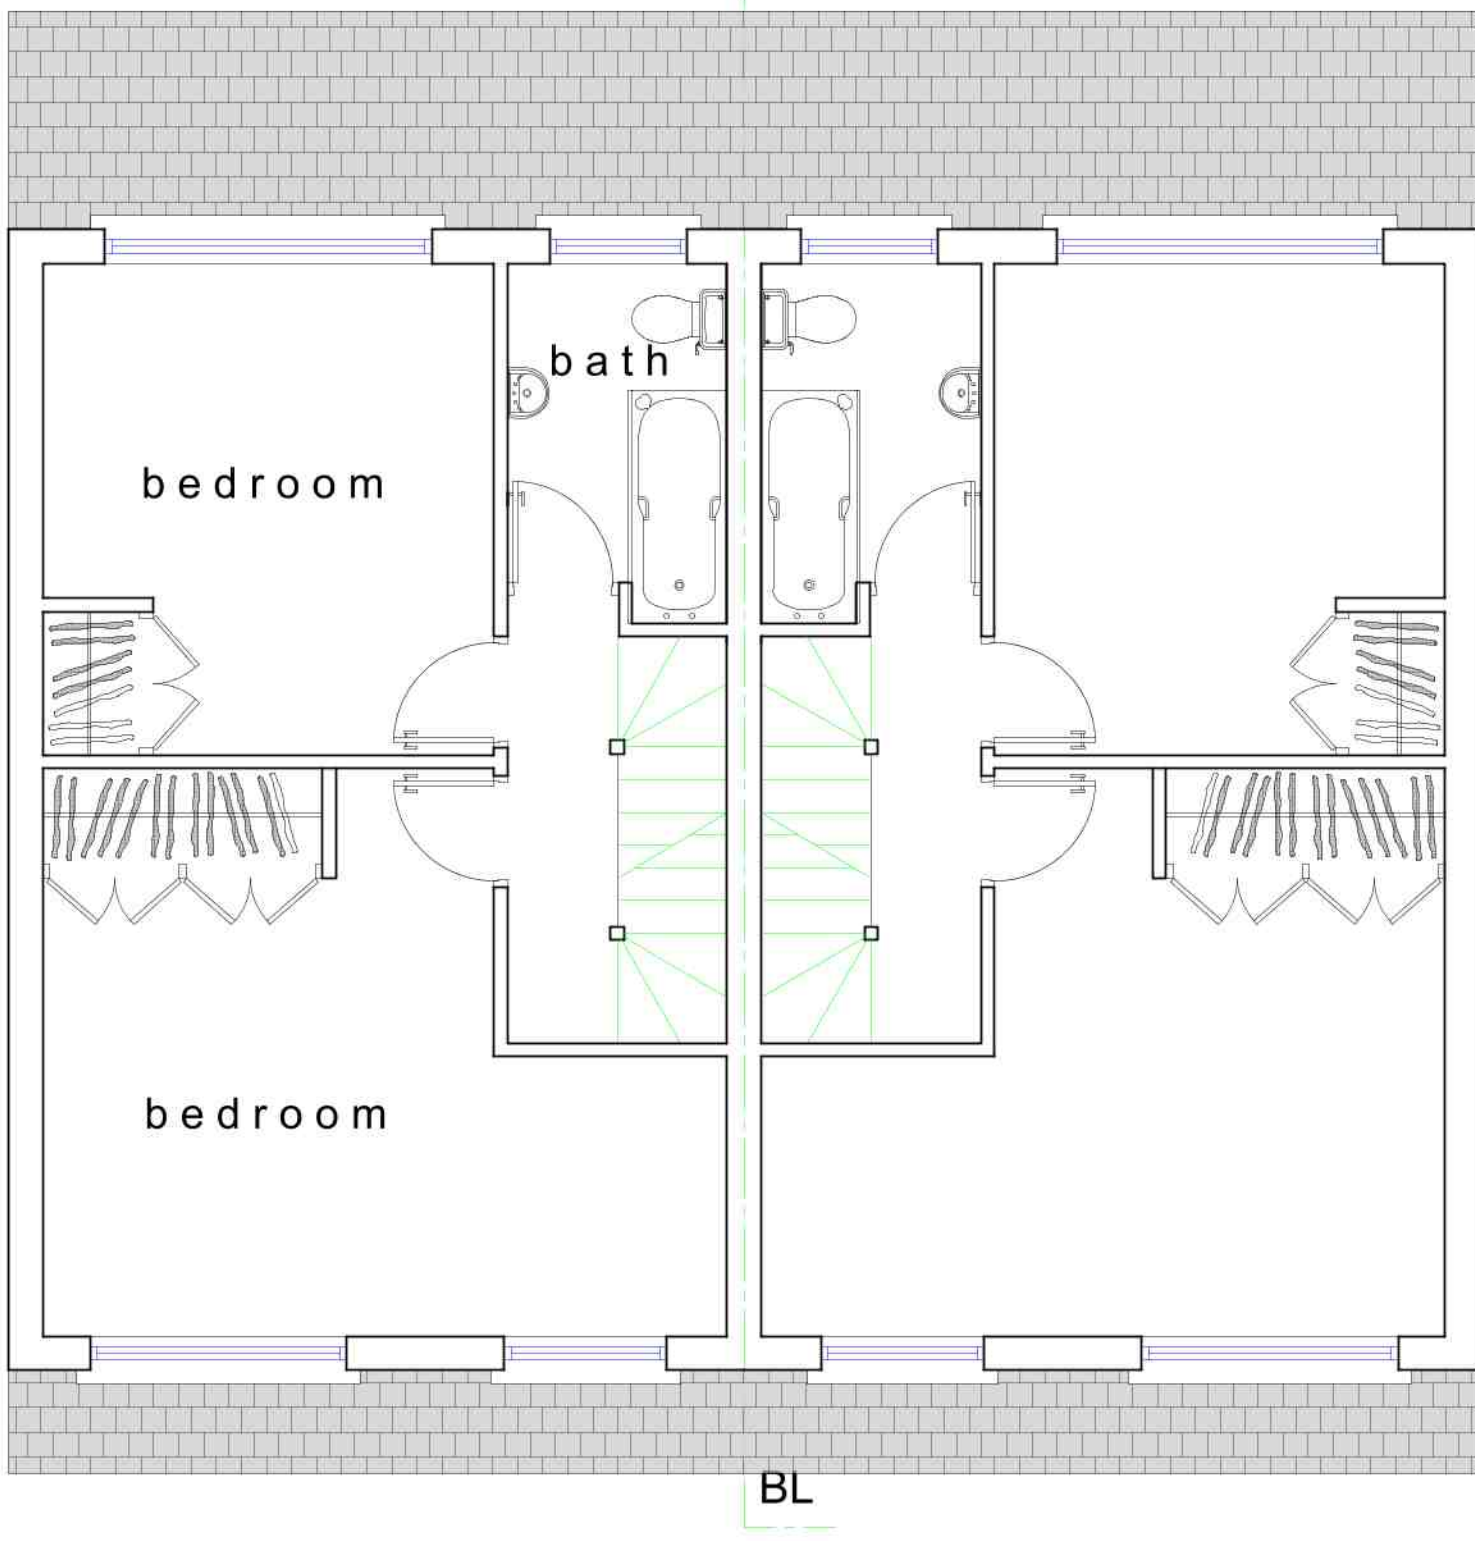

FIRST FLOOR PLAN

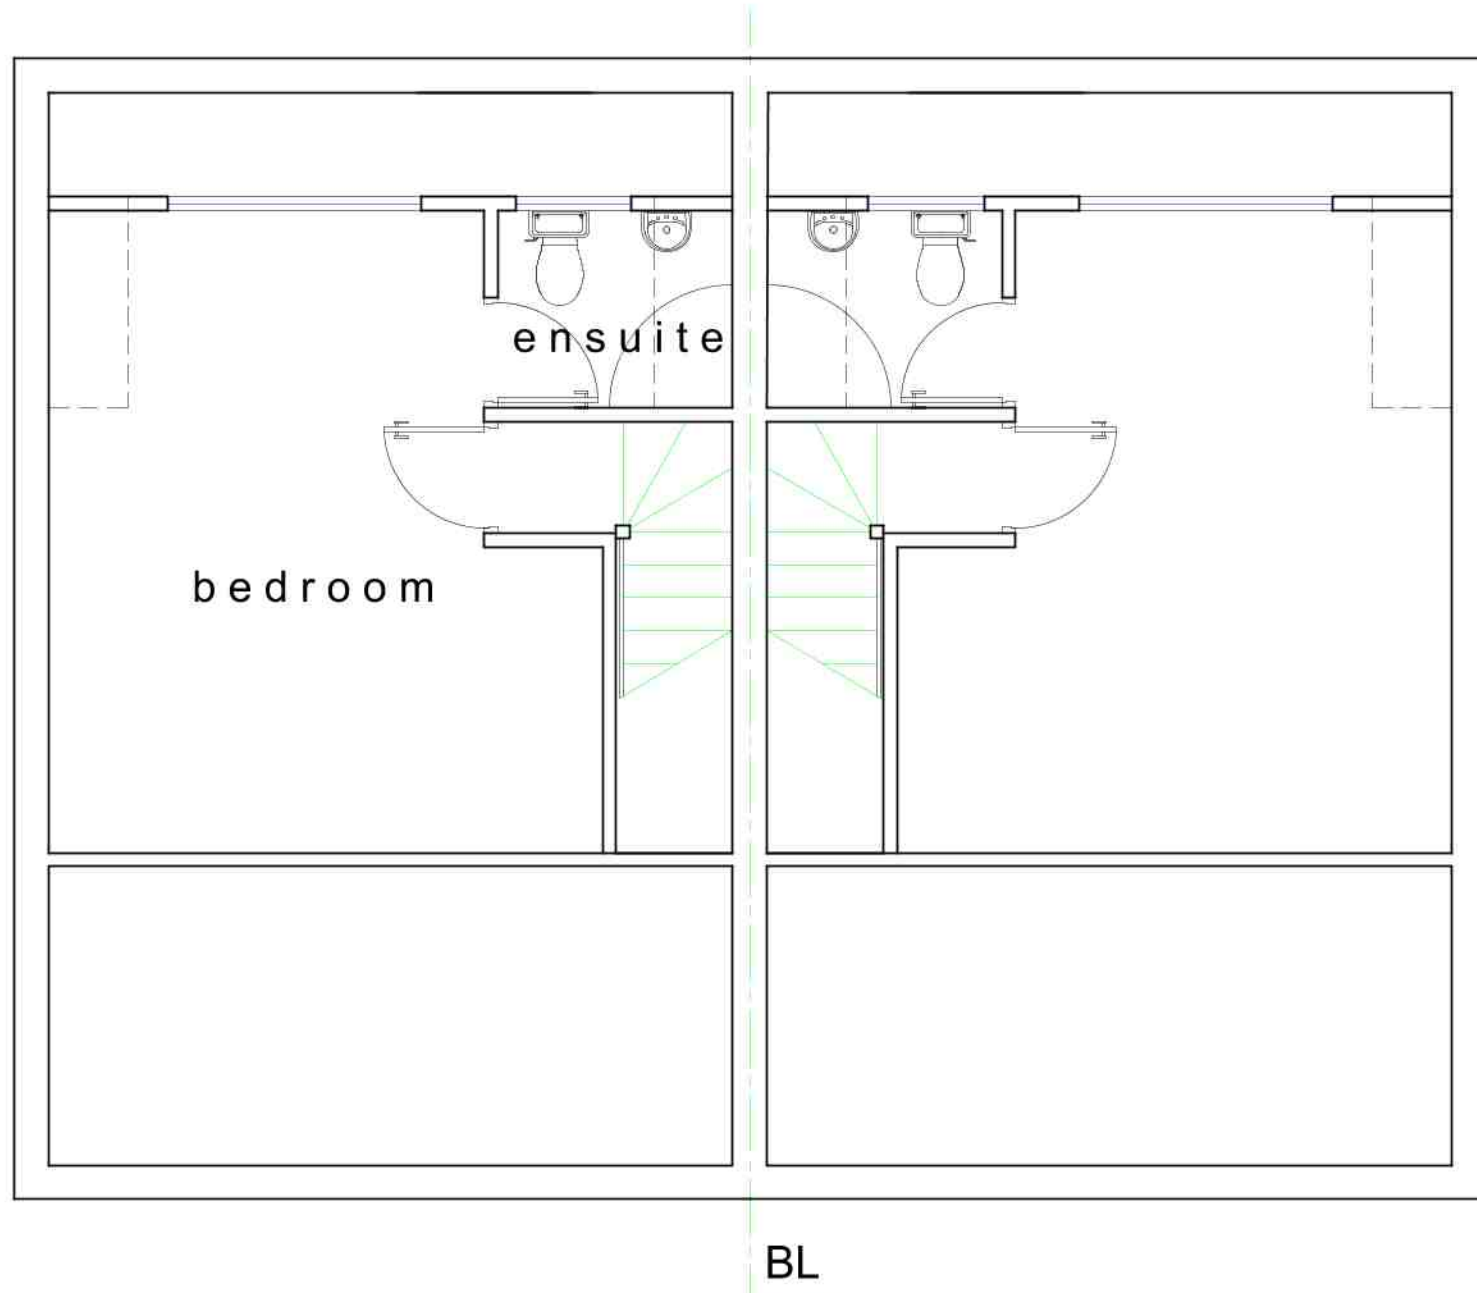

SECOND FLOOR PLAN

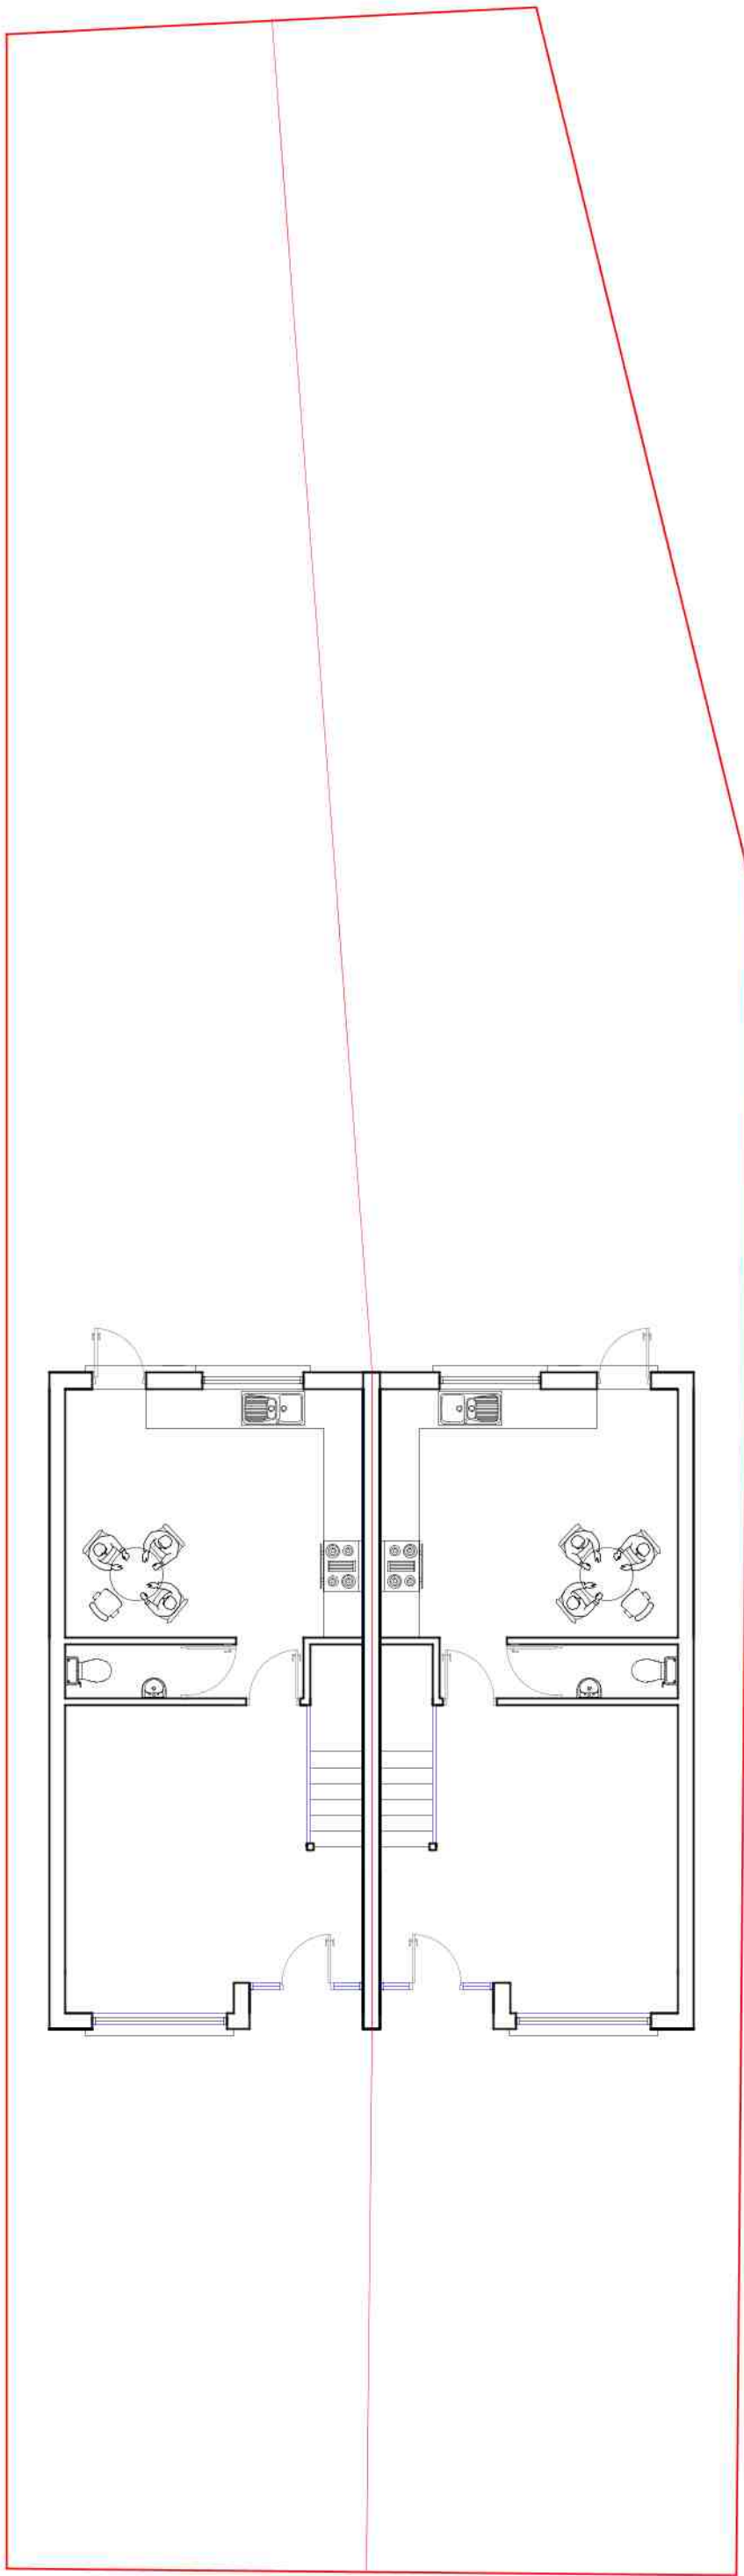

BLOCK PLAN 1:100

PROJECT TITLE				124b Green Lane HA6 1AW				P		A		D			
DRAWING TITLE				Proposed Plans and Elevations											
DWG STATUS				Planning Approval											
DRAWN				FILE				DATE		May 2019		REVISION			
CHECKED				JOB NO				SCALE		1/50 and 1/100		DWG NO		GL - 2019/002	