




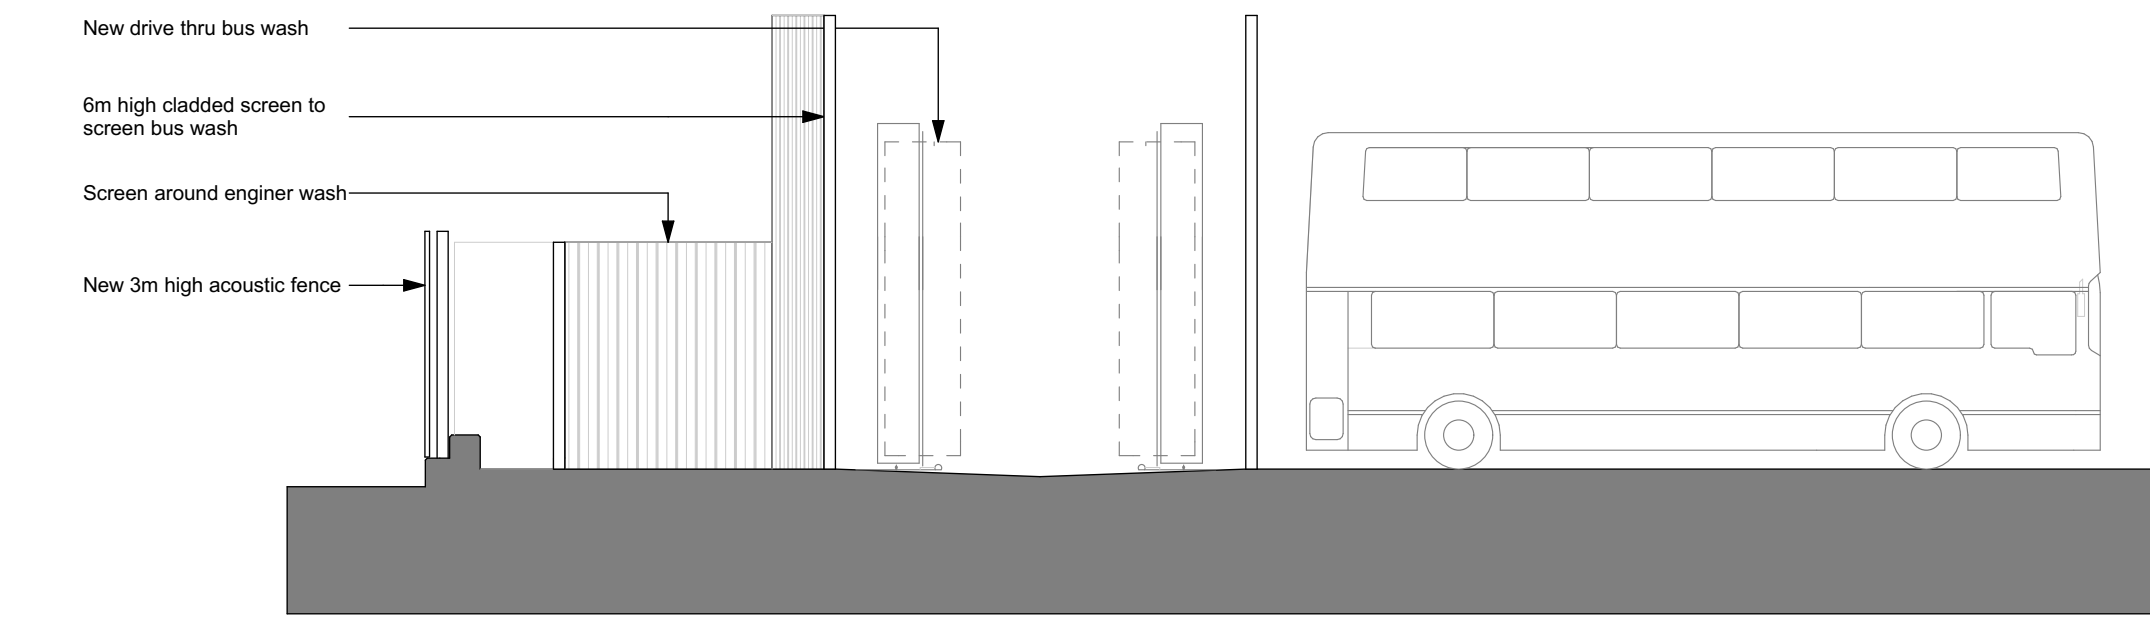


Fueling Area - West Elevation
Scale 1:100

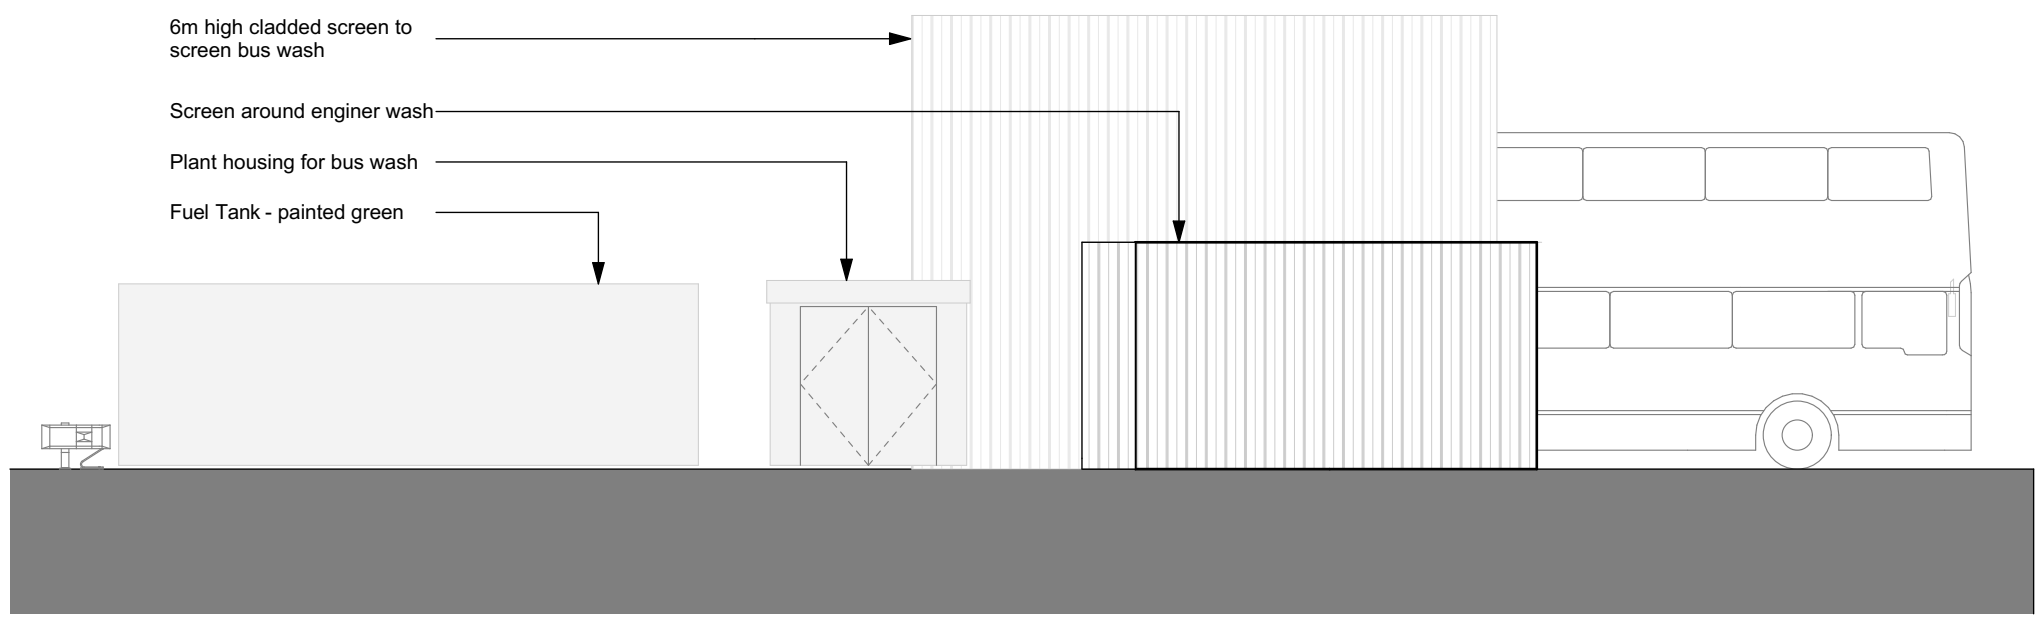


Fueling Area - North Elevation
Scale 1:100

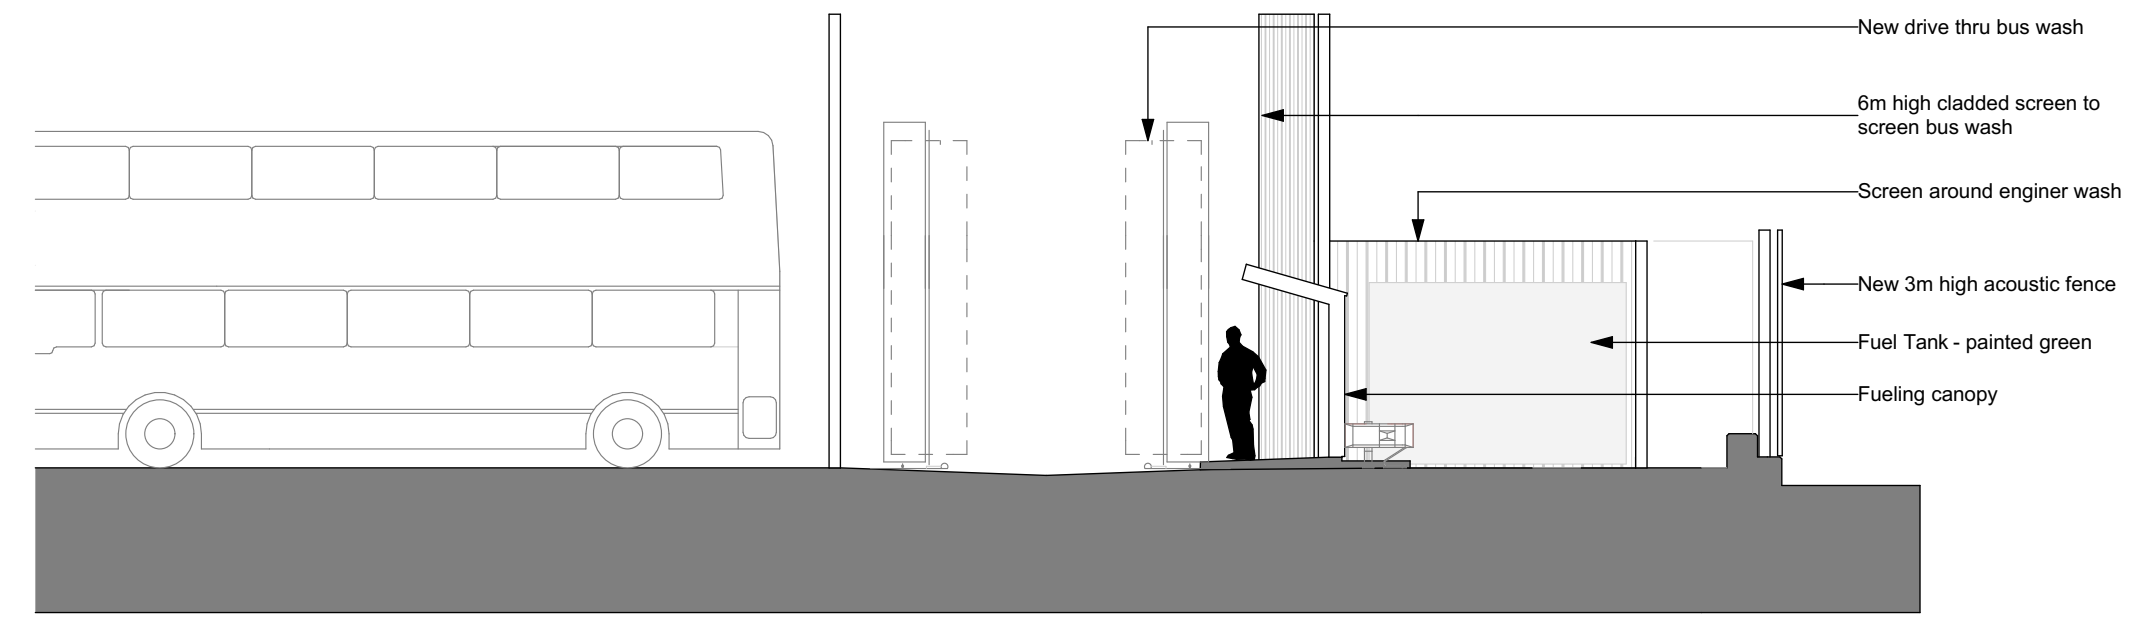

Fueling Area - East Elevation
Scale 1:100

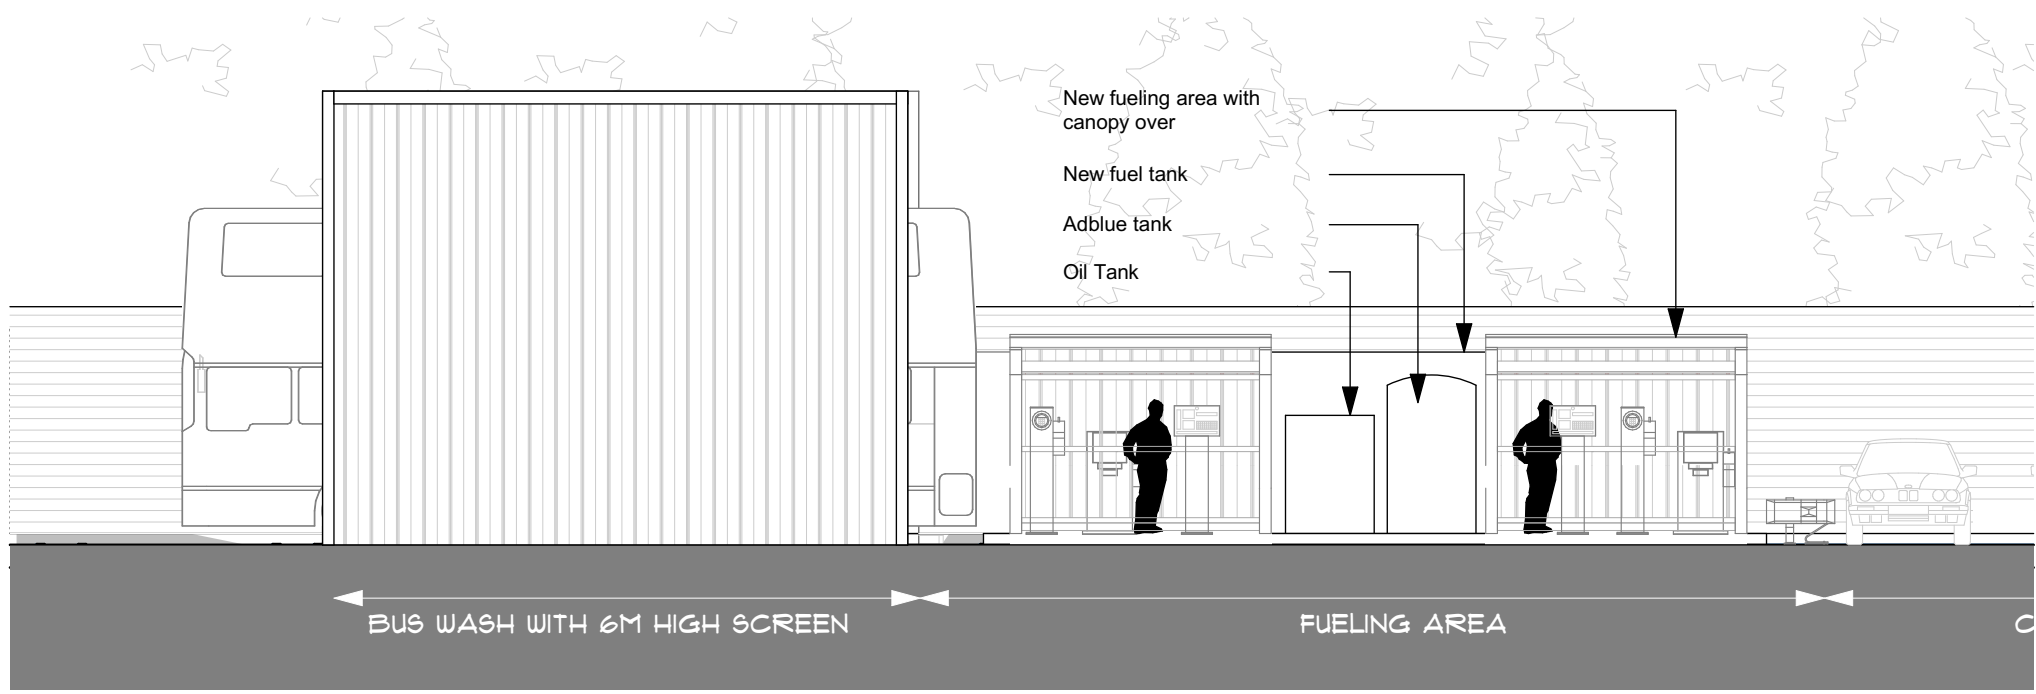

Southern Elevation
Scale 1:100

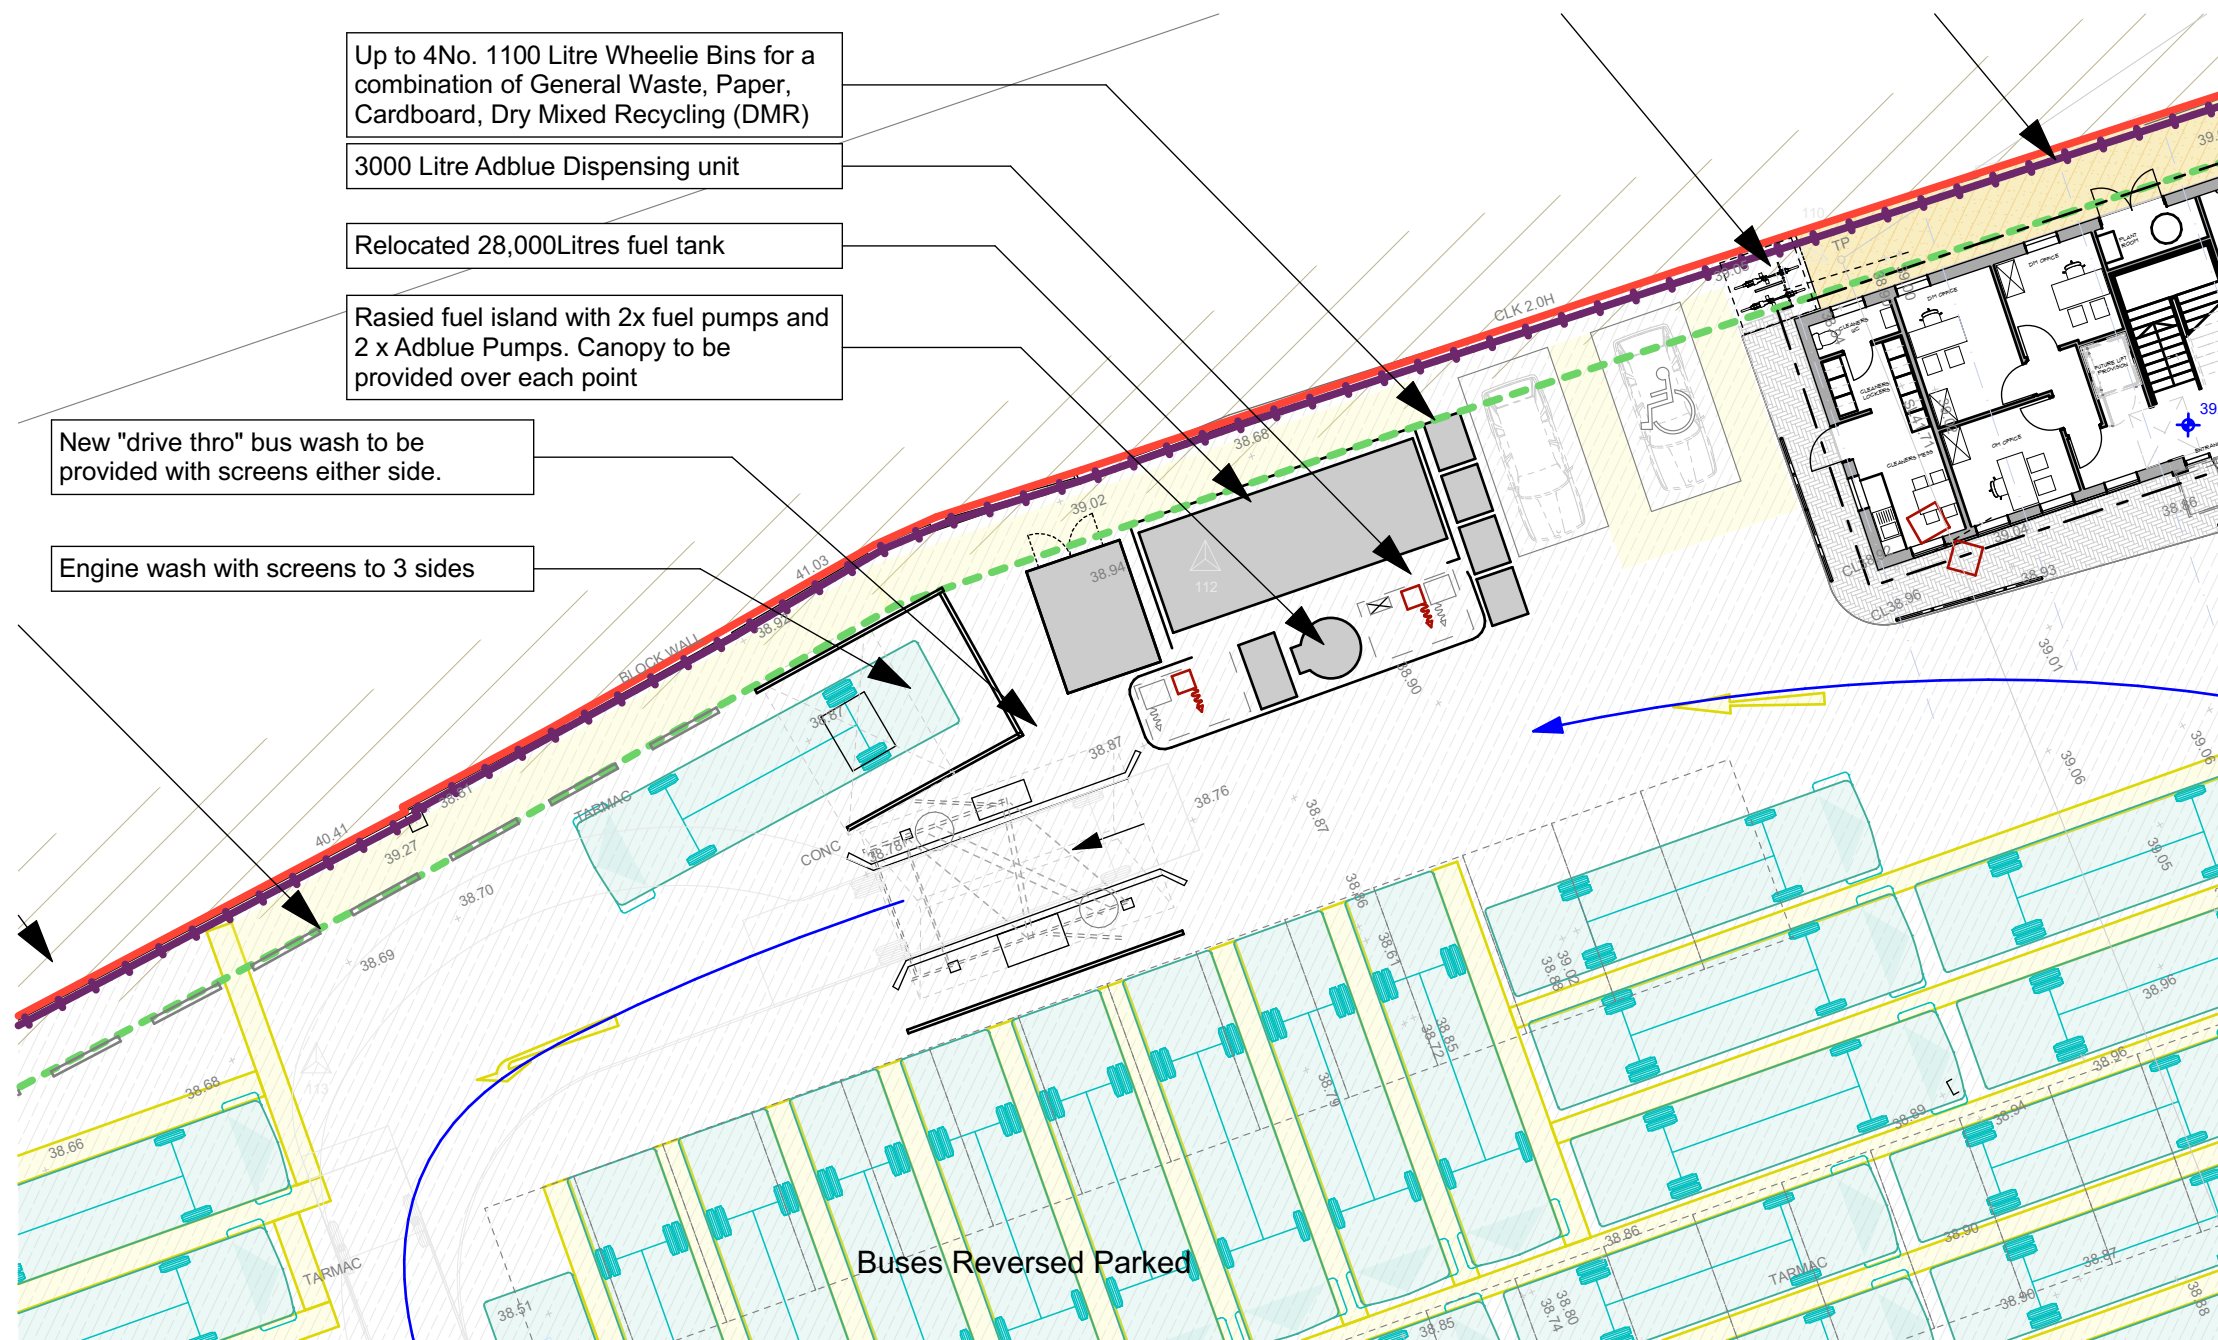

Proposed Site Plan
Scale 1:200

Note:
All existing information is taken from agent information - Red Line boundary & Entrance configuration is to be confirmed.
All schemes are subject to full measured, structural and Services Surveys.
All proposals are subject to statutory approvals, locations of any Fuel tanks, bus washes and vehicle parking are shown for comment only at this stage.
All tracking is carried out with a 10.5m long vehicle
All areas of existing buildings taken from OS Data only

Revision	Description	Date
Rev A	Amended to suit main site plan	17.12.20

Client

abellio

Project

Proposed Depot for Abellio London
Dawley Road Hayes -
Hayes
UB3 1EF

Drawing Title

Dawley Road Fueling Area Details

JANUS
ARCHITECTURE

Gateway Studio, 83 Bradford Road, Idle, Bradford, BD10 9JL
Tel: 01274 424884 Fax: 01274 424885
E-mail: info@janusarchitecture.co.uk
Website: www.janusarchitecture.co.uk

ARCHITECTURAL DESIGN PROJECT MANAGEMENT
PRINCIPAL DESIGNER BIM / 3D RENDERING

Drawing Status			
PLANNING			
Scales	Size	Date	
1:100, 1:200	A1	SEPT 20	
Drawing Number	Revision		
1051 - 060	A		