




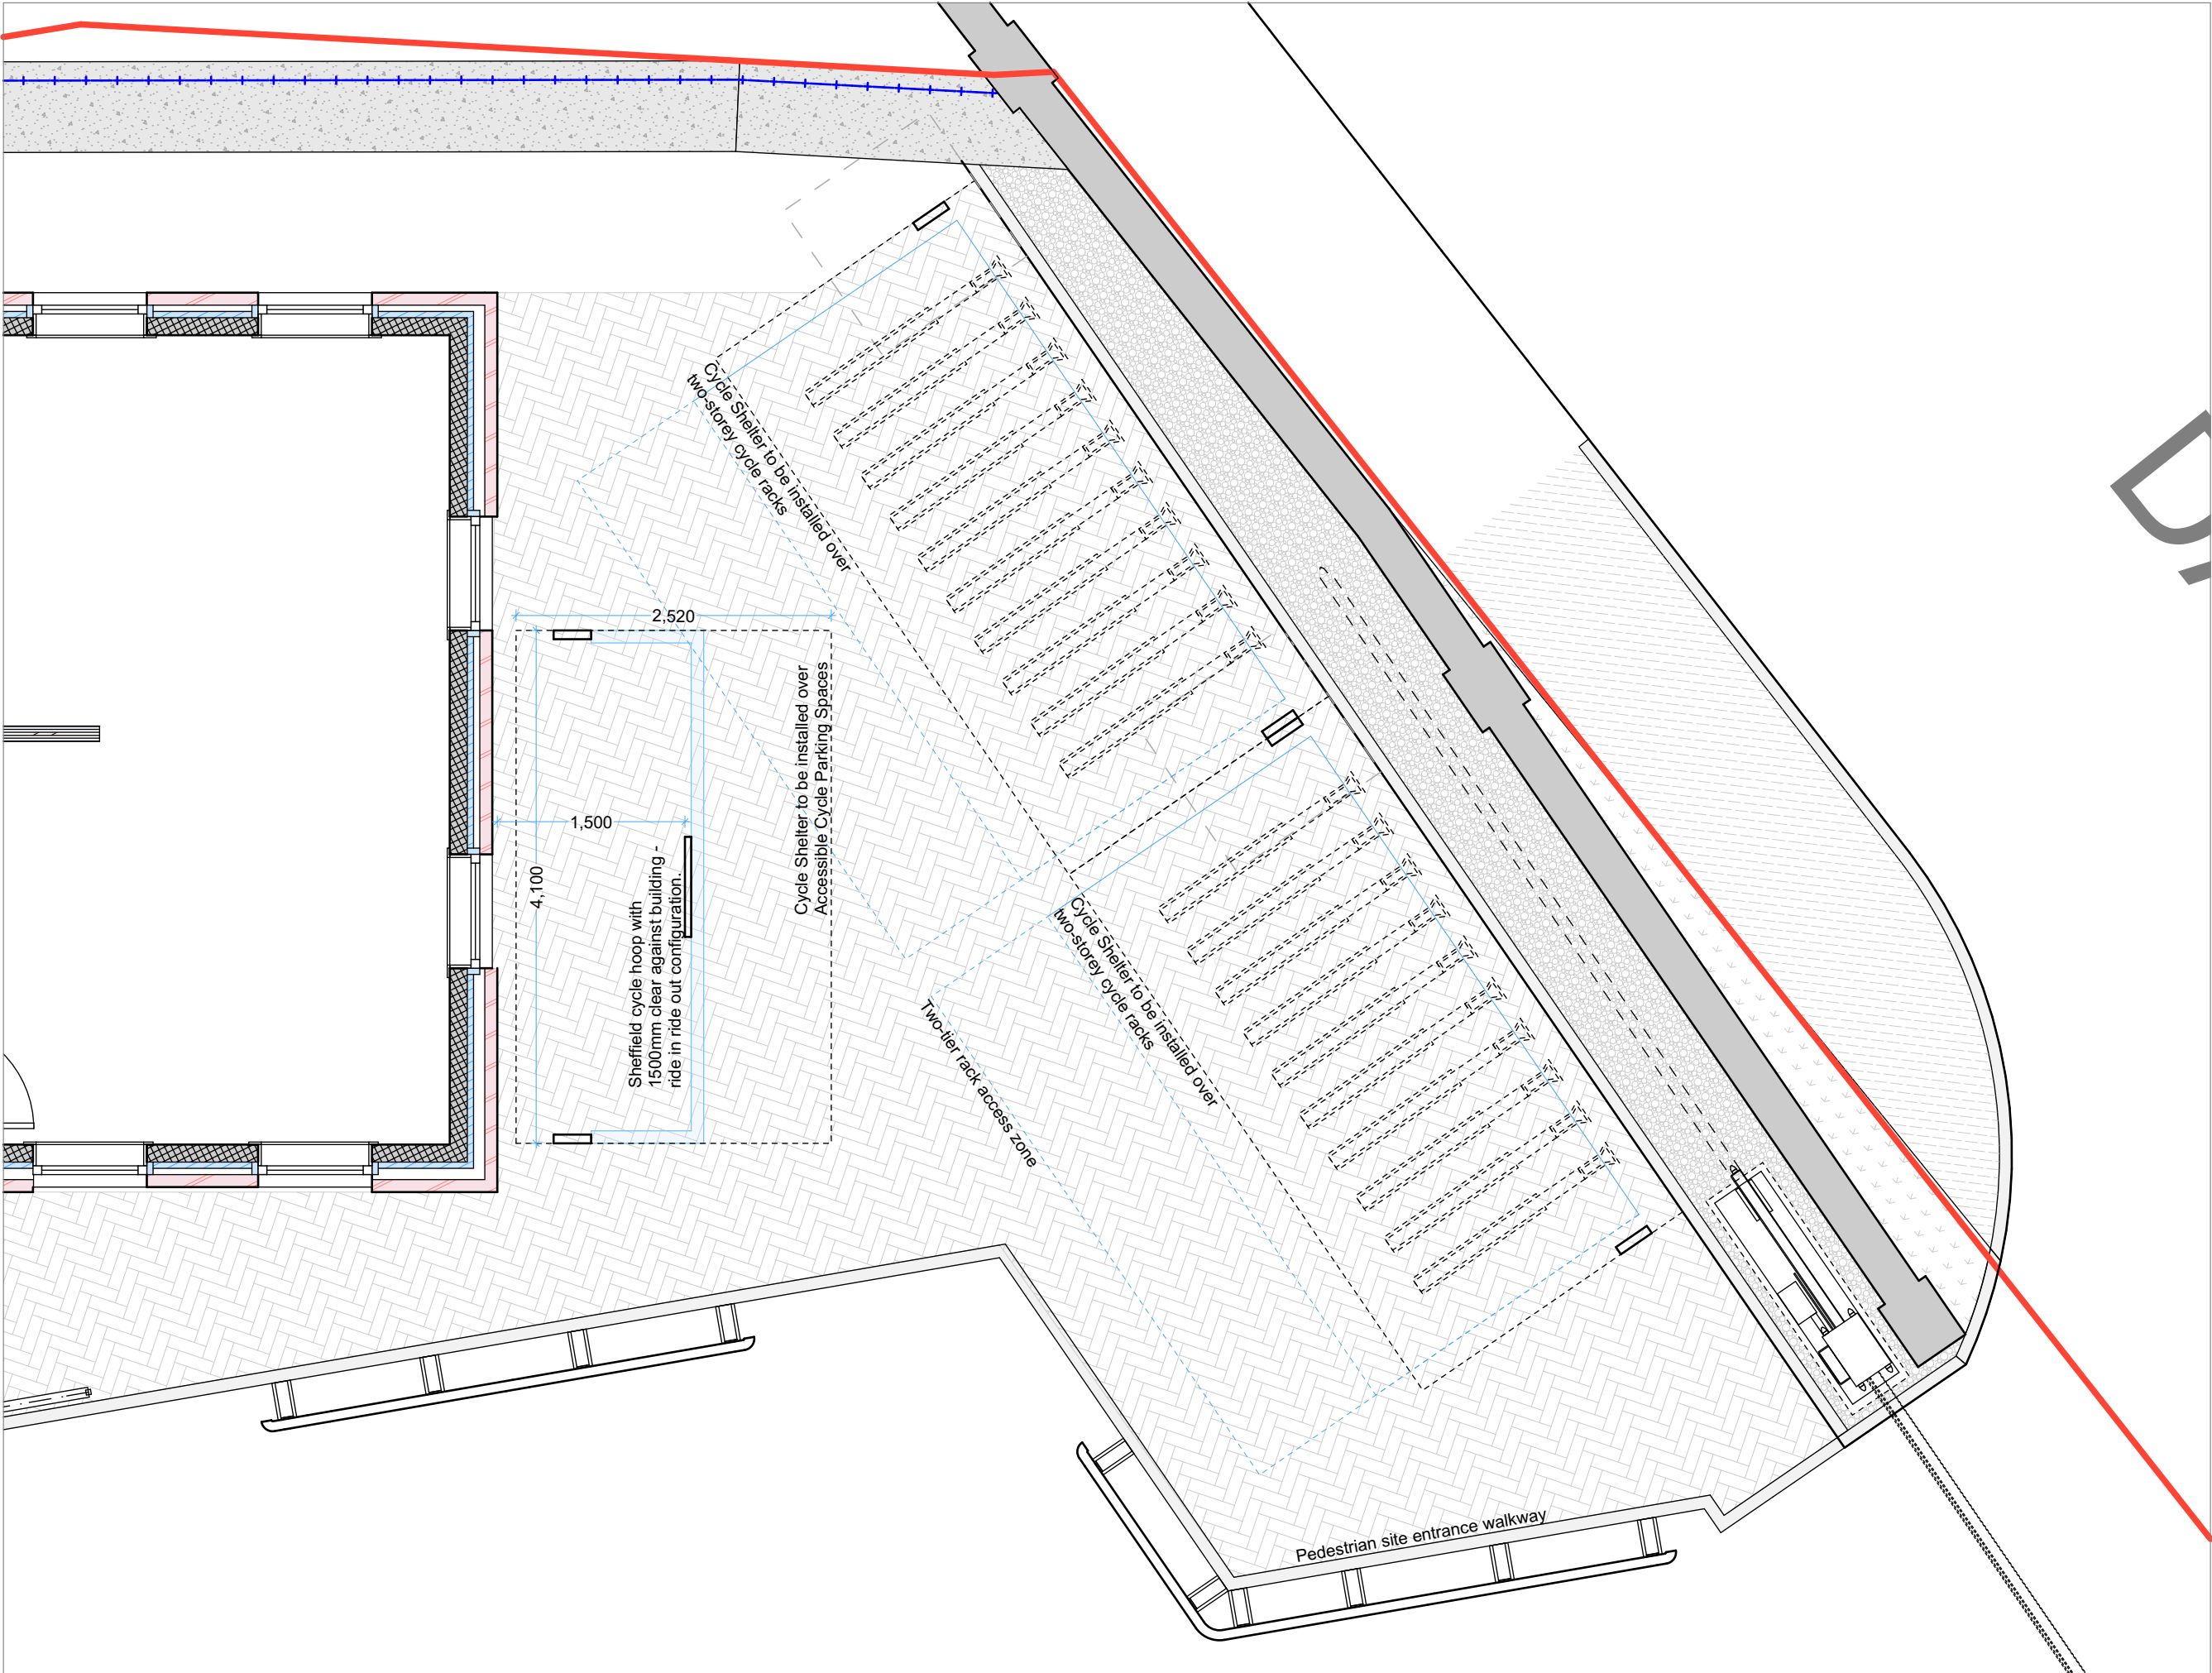

Proposed Site Plan
Scale 1:50

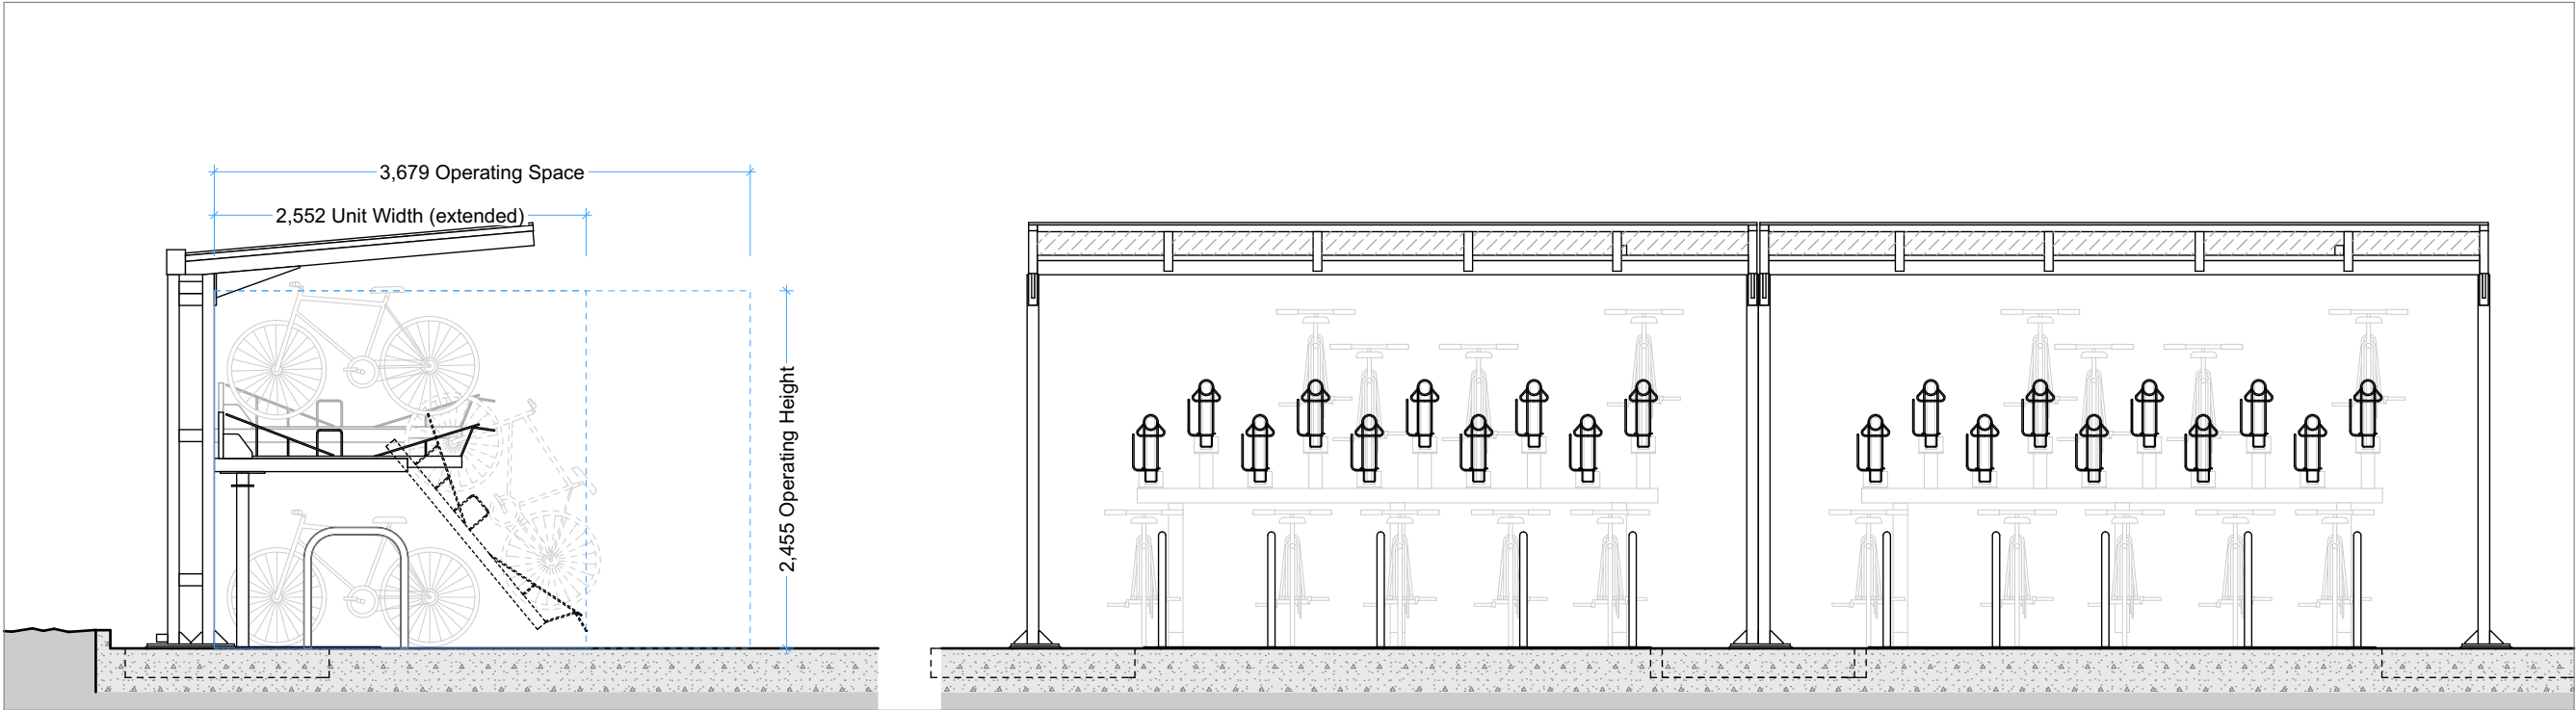

Cycle Shelter
Scale 1:50

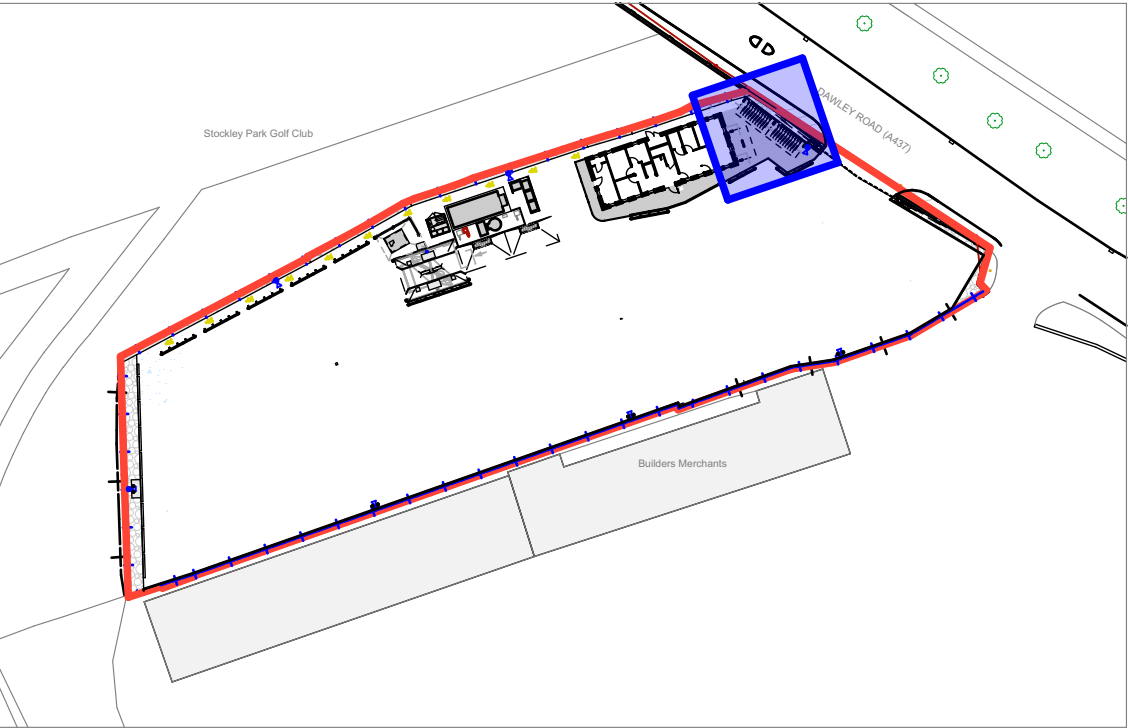

Location Plan
Scale 1:1000

Cycle Shelter Specification
STANDARD

Broxap Coventry Cantilever Two-Tier Cycle Shelter to be installed.
BXMW/COV/CAN-TWO-TIER
Length: 10m (2x5m) long to accommodate 40No cycles.
Width: 2516mm
Height: 2890mm

- > Surface mounted baseplates
- > Integral Guttering and Rainwater Pipe
- > Hot Dipped Galvanized to BS EN ISO 1461:2009

Cycle Rack Specificaion

2No Broxap Easi-Riser 2-Tier Cycle Storage System, with gas strut mechanism.
BXMW/EASI-RISER

Construction:
Height: 1824mm from FFL to highest point
Width: 3679mm (including the 'loading' bike length)
Operating Head Clearance: 2455mm minimum (subject to cycle type)
Frame Work Finish: Galvanized
Lower Cycle Rack Finish: Galvanized
Upper Troughs/Runners Finish: Galvanized
(N.B. 20kg weight limit).

Cycle Shelter Specification
ACCESSIBLE

Broxap Coventry Cantilever Cycle Shelter to be installed.
BXMW/COV/CAN
4.1m long.

- > Robust modular construction
- > Welded end frames and purlin section made from heavy-duty box section assembled with anti-tamper high strength bolts
- > Anti-climb end frames
- > Submerged Baseplates
- > Hot dipped galvanized to BS EN ISO 1461:2009
- > 16mm Structured Multiwall Polycarbonate Roof Cladding

Cycle Stand Specificaion
ACCESSIBLE

2No Broxap Sheffield Cycle Stand with Tapping Bar
BXMW/GSO-TB
Root Fixed

Width: 715mm
Height: 800mm
Diameter: 48.3mm

Installed with 1m clear between stands.

Galvanised to BS EN ISO 1461:2009

Rev A.	Walkway amended	26.07.21
Revision	Description	Date

Client



Project

Proposed Depot for Abellio London
Dawley Road
Hayes, UB3 1EF

Drawing Title

Cycle Storage



Gateway Studio, 83 Bradford Road, Idle, Bradford. BD10 9JL
Tel: 01274 424884 Fax: 01274 424885
E-mail: info@janusarchitecture.co.uk
Website: www.janusarchitecture.co.uk

ARCHITECTURAL DESIGN PROJECT MANAGEMENT
PRINCIPAL DESIGNER BIM / 3D RENDERING

Drawing Status		Planning	
Scales	1:50, 1:1000	Size	Date
		A2	Feb' 21
Drawing Number		Revision	
1051 - 072		A	