





EXISTING FRONT ELEVATION



EXISTING REAR ELEVATION

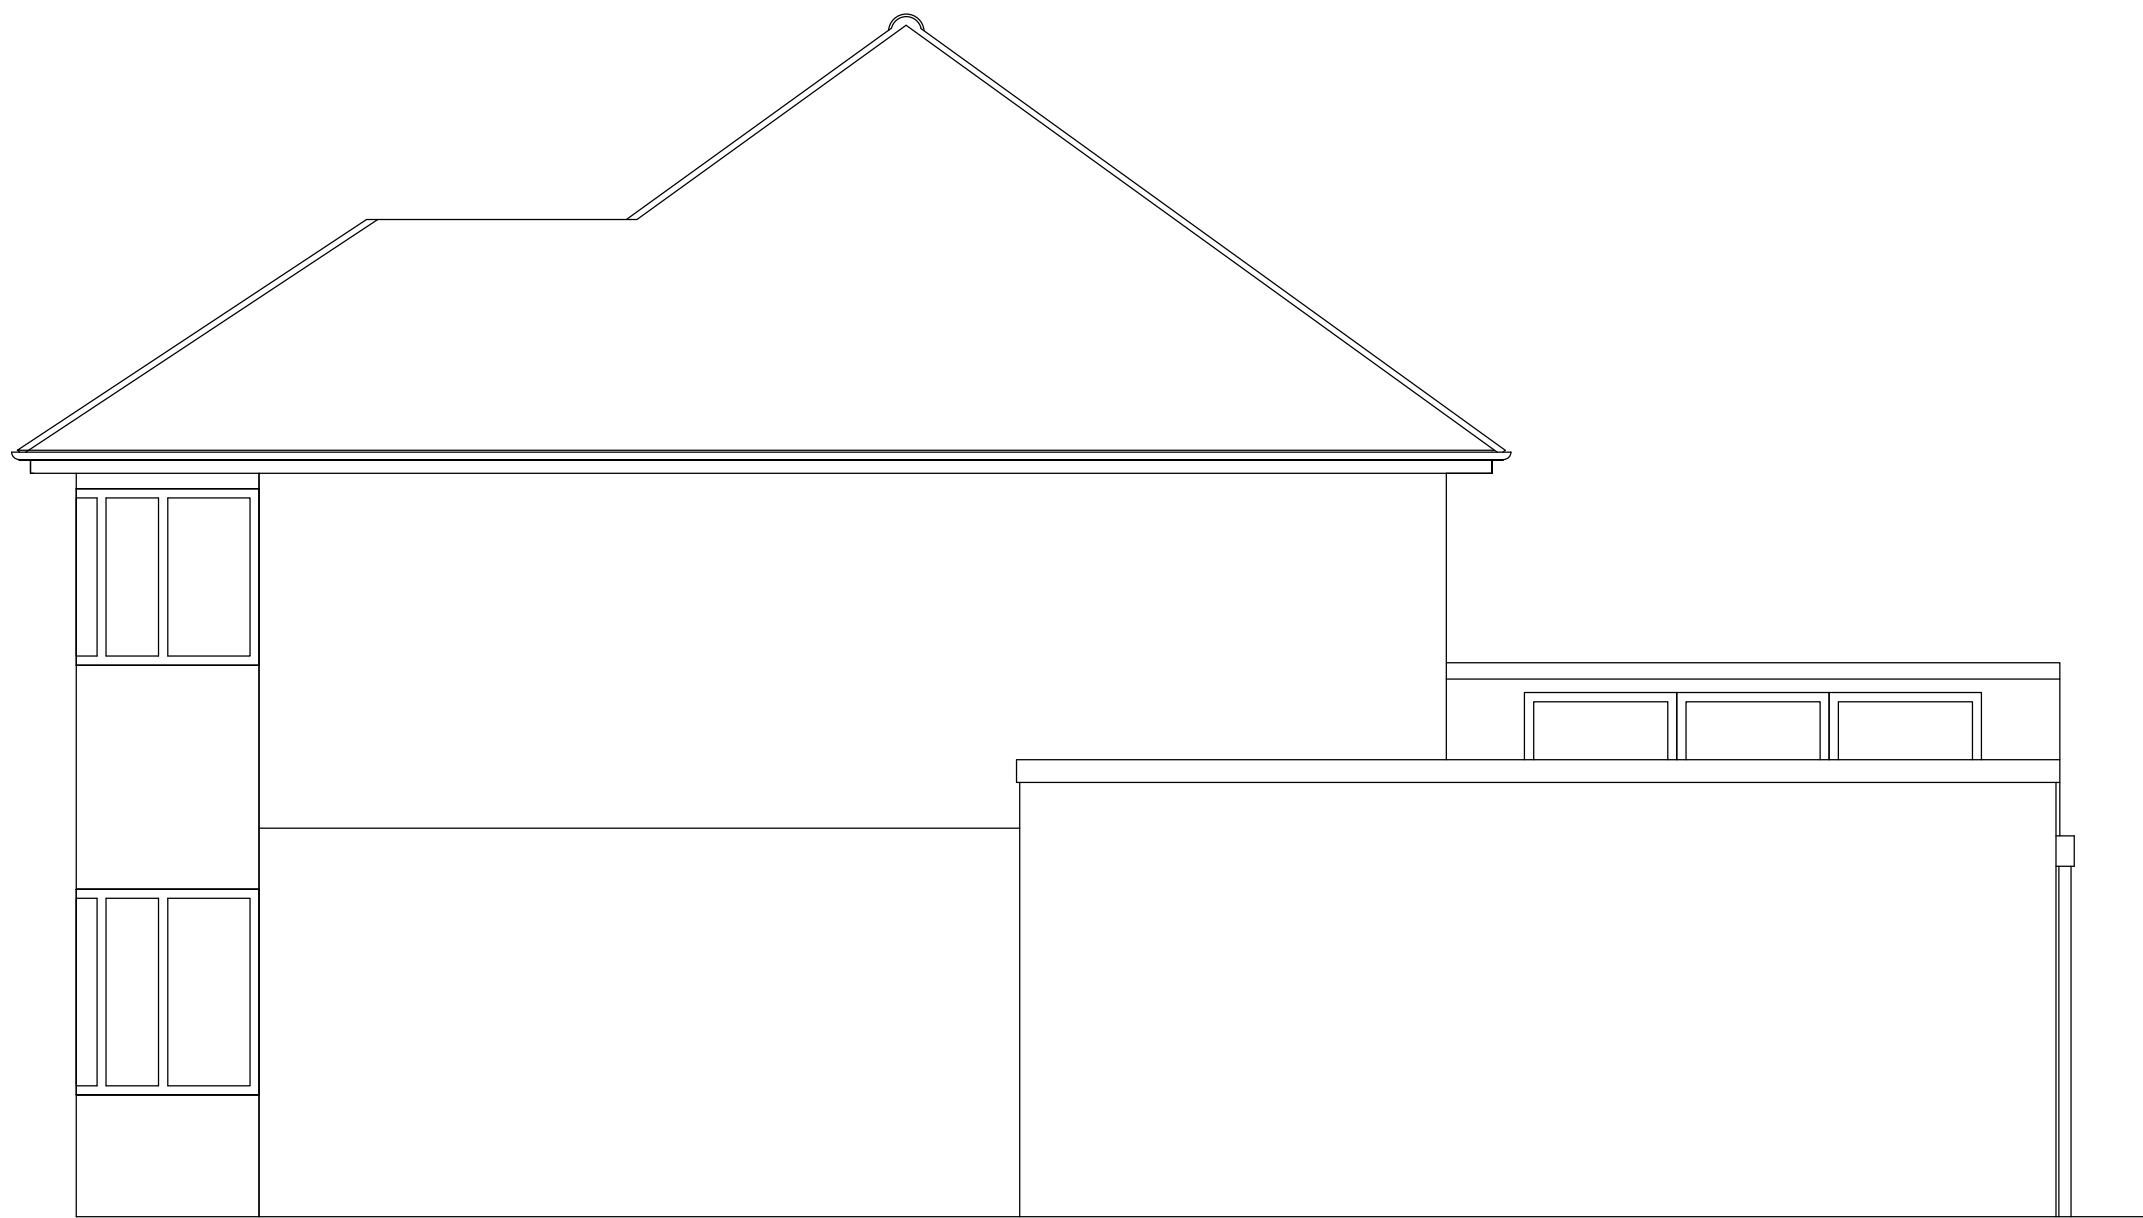

EXISTING SIDE ELEVATION

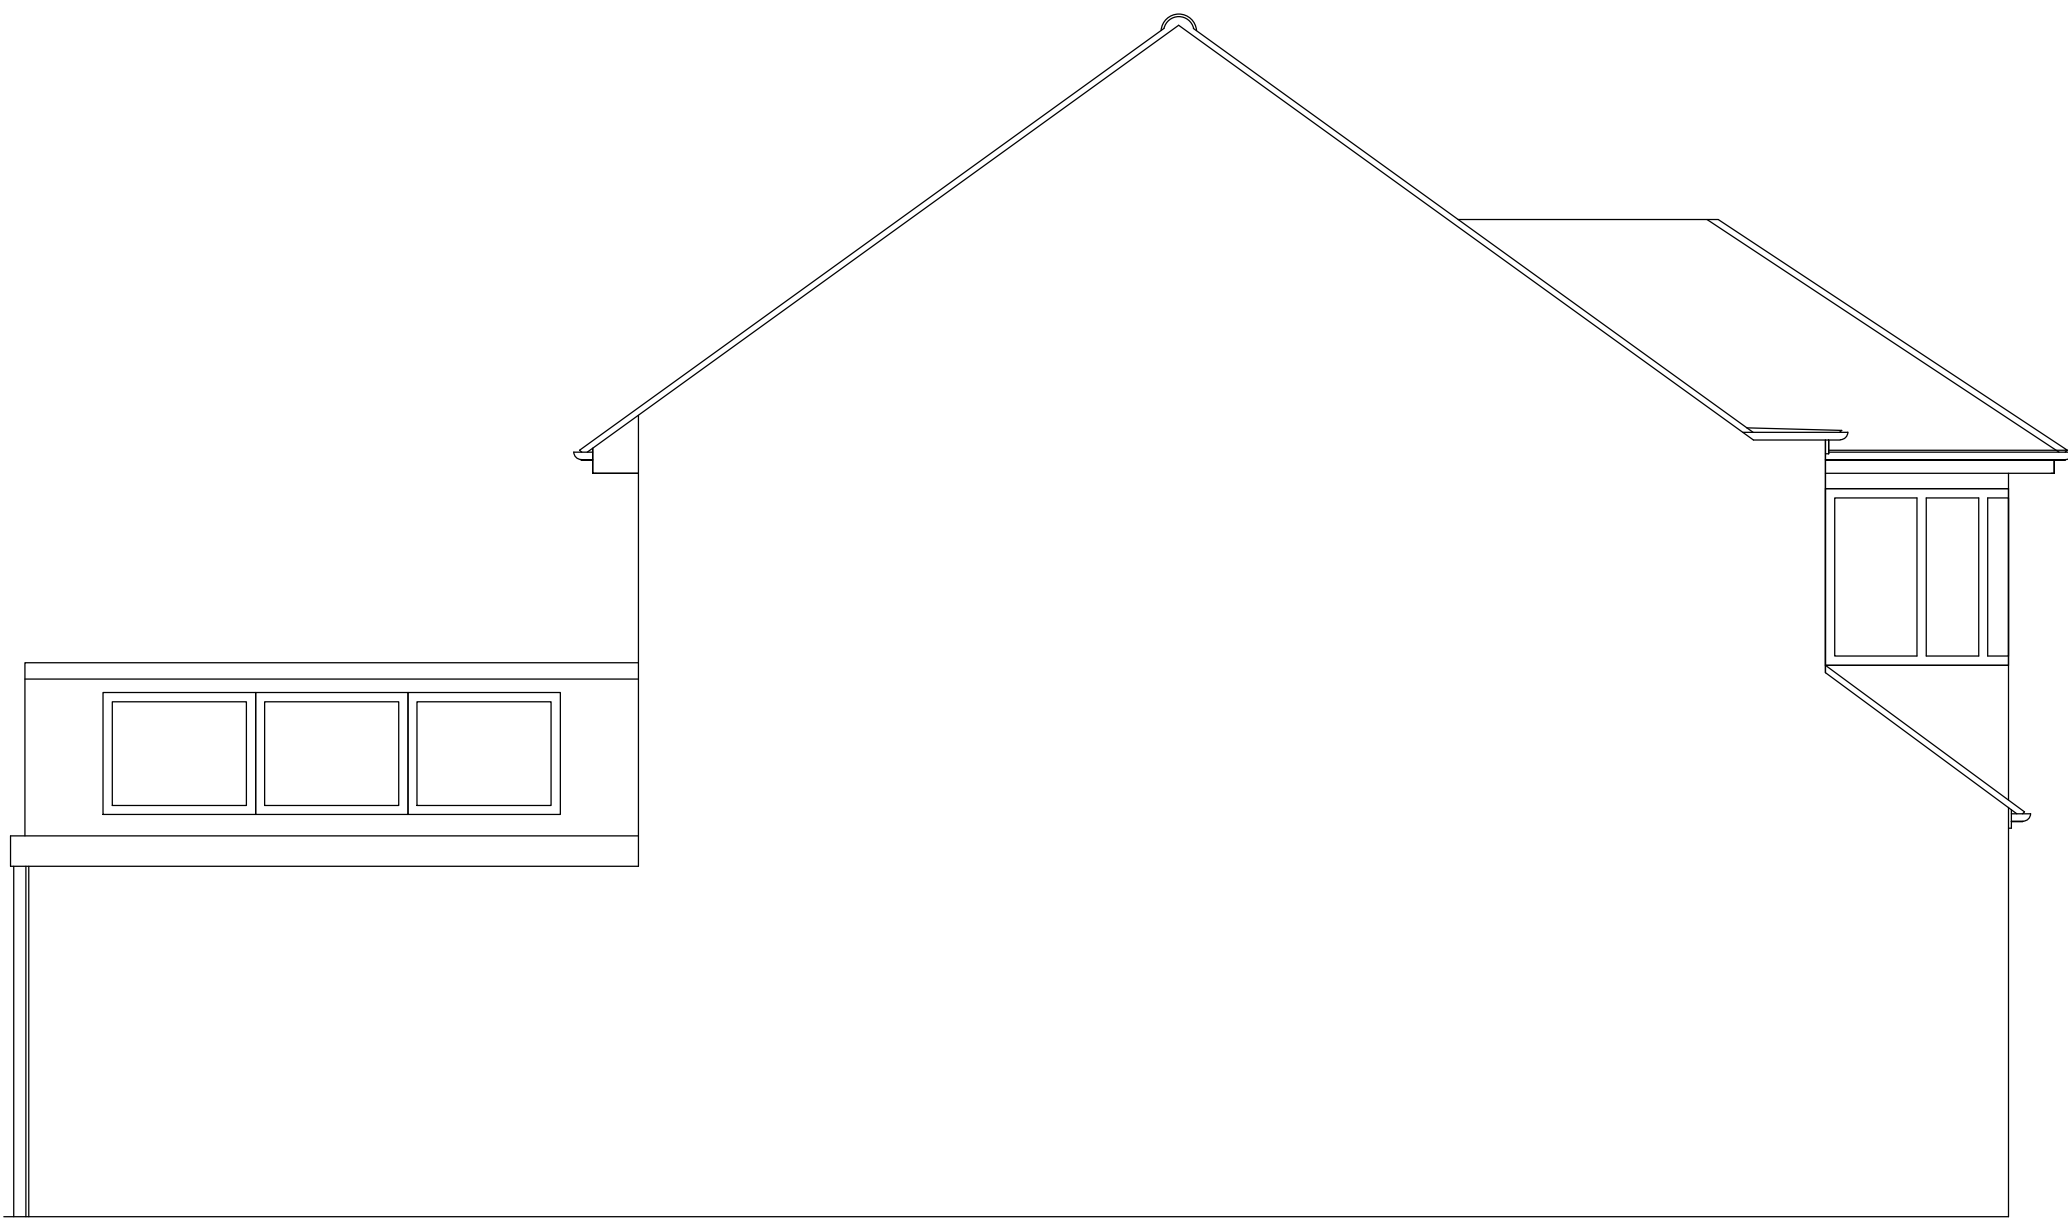

EXISTING SIDE ELEVATION

0m 0.5m 1m 5m

Client: Mr	Site Address: 113 Deane Croft Rd
Job Title: Proposed loft conversion	
Drawing Title: Existing Elevations	
Scale: 1:50 & 1:100 @ A1	
Date: 01/21	
Drawing No. 2	Rev: