




PROPOSED FRONT ELEVATION




PROPOSED REAR ELEVATION

Hip to Gable
 $\frac{W\ 3.9 \times H\ 2.6 \times D\ 3.5}{3} = 11.8m3$
Rear Dormer
 $\frac{W\ 5.9 \times D\ 3.5 \times H\ 2.5}{2} = 25.8m3$
Total Volume = 37.6m3

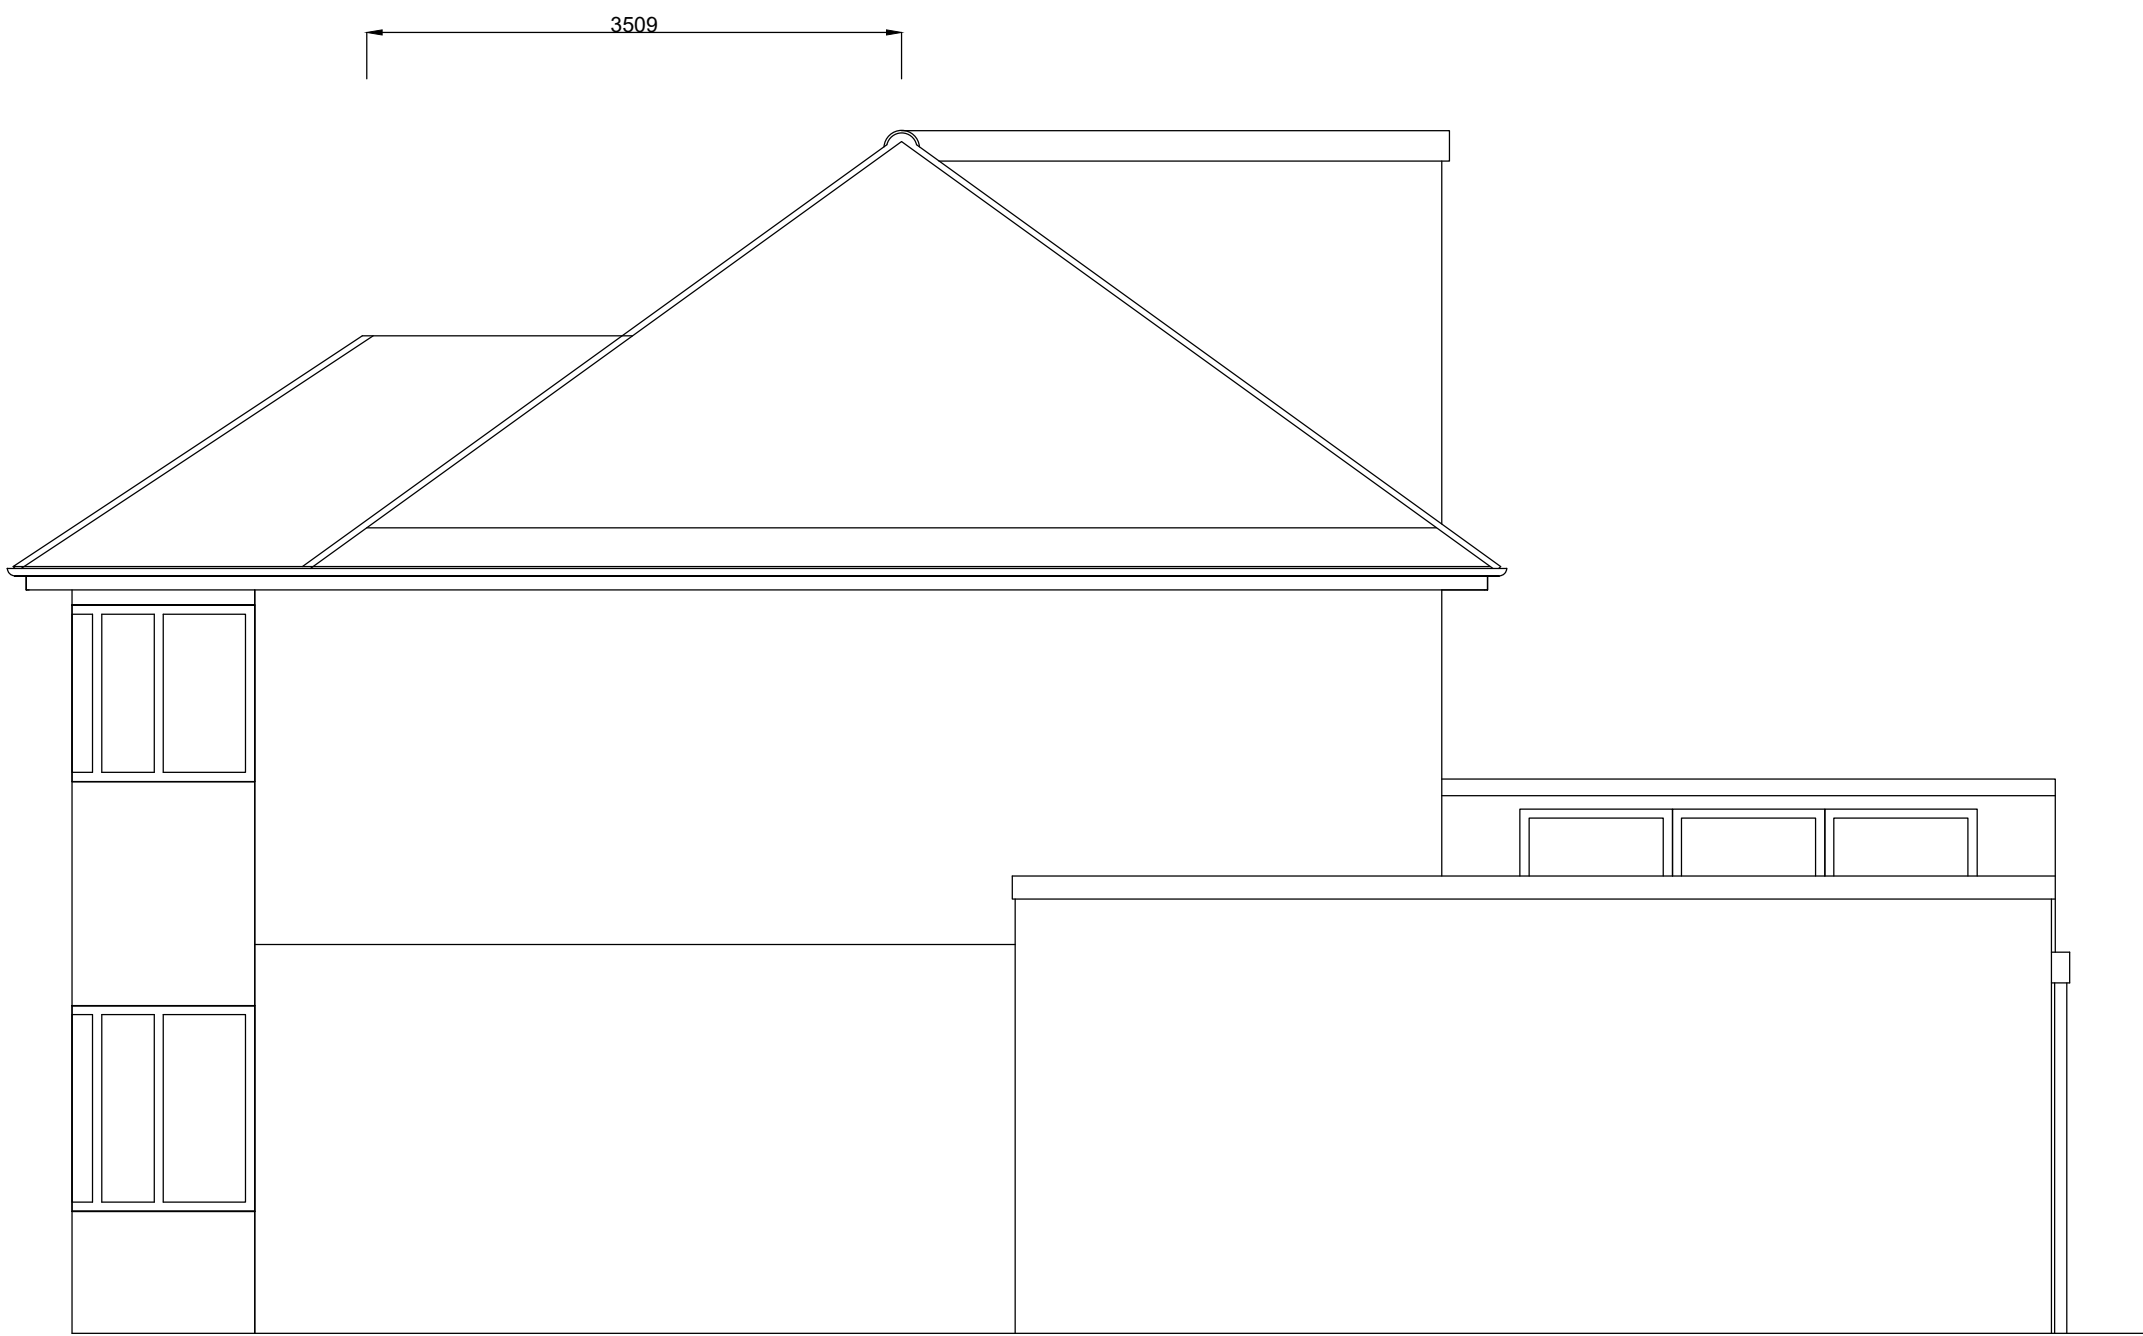

PROPOSED SIDE ELEVATION

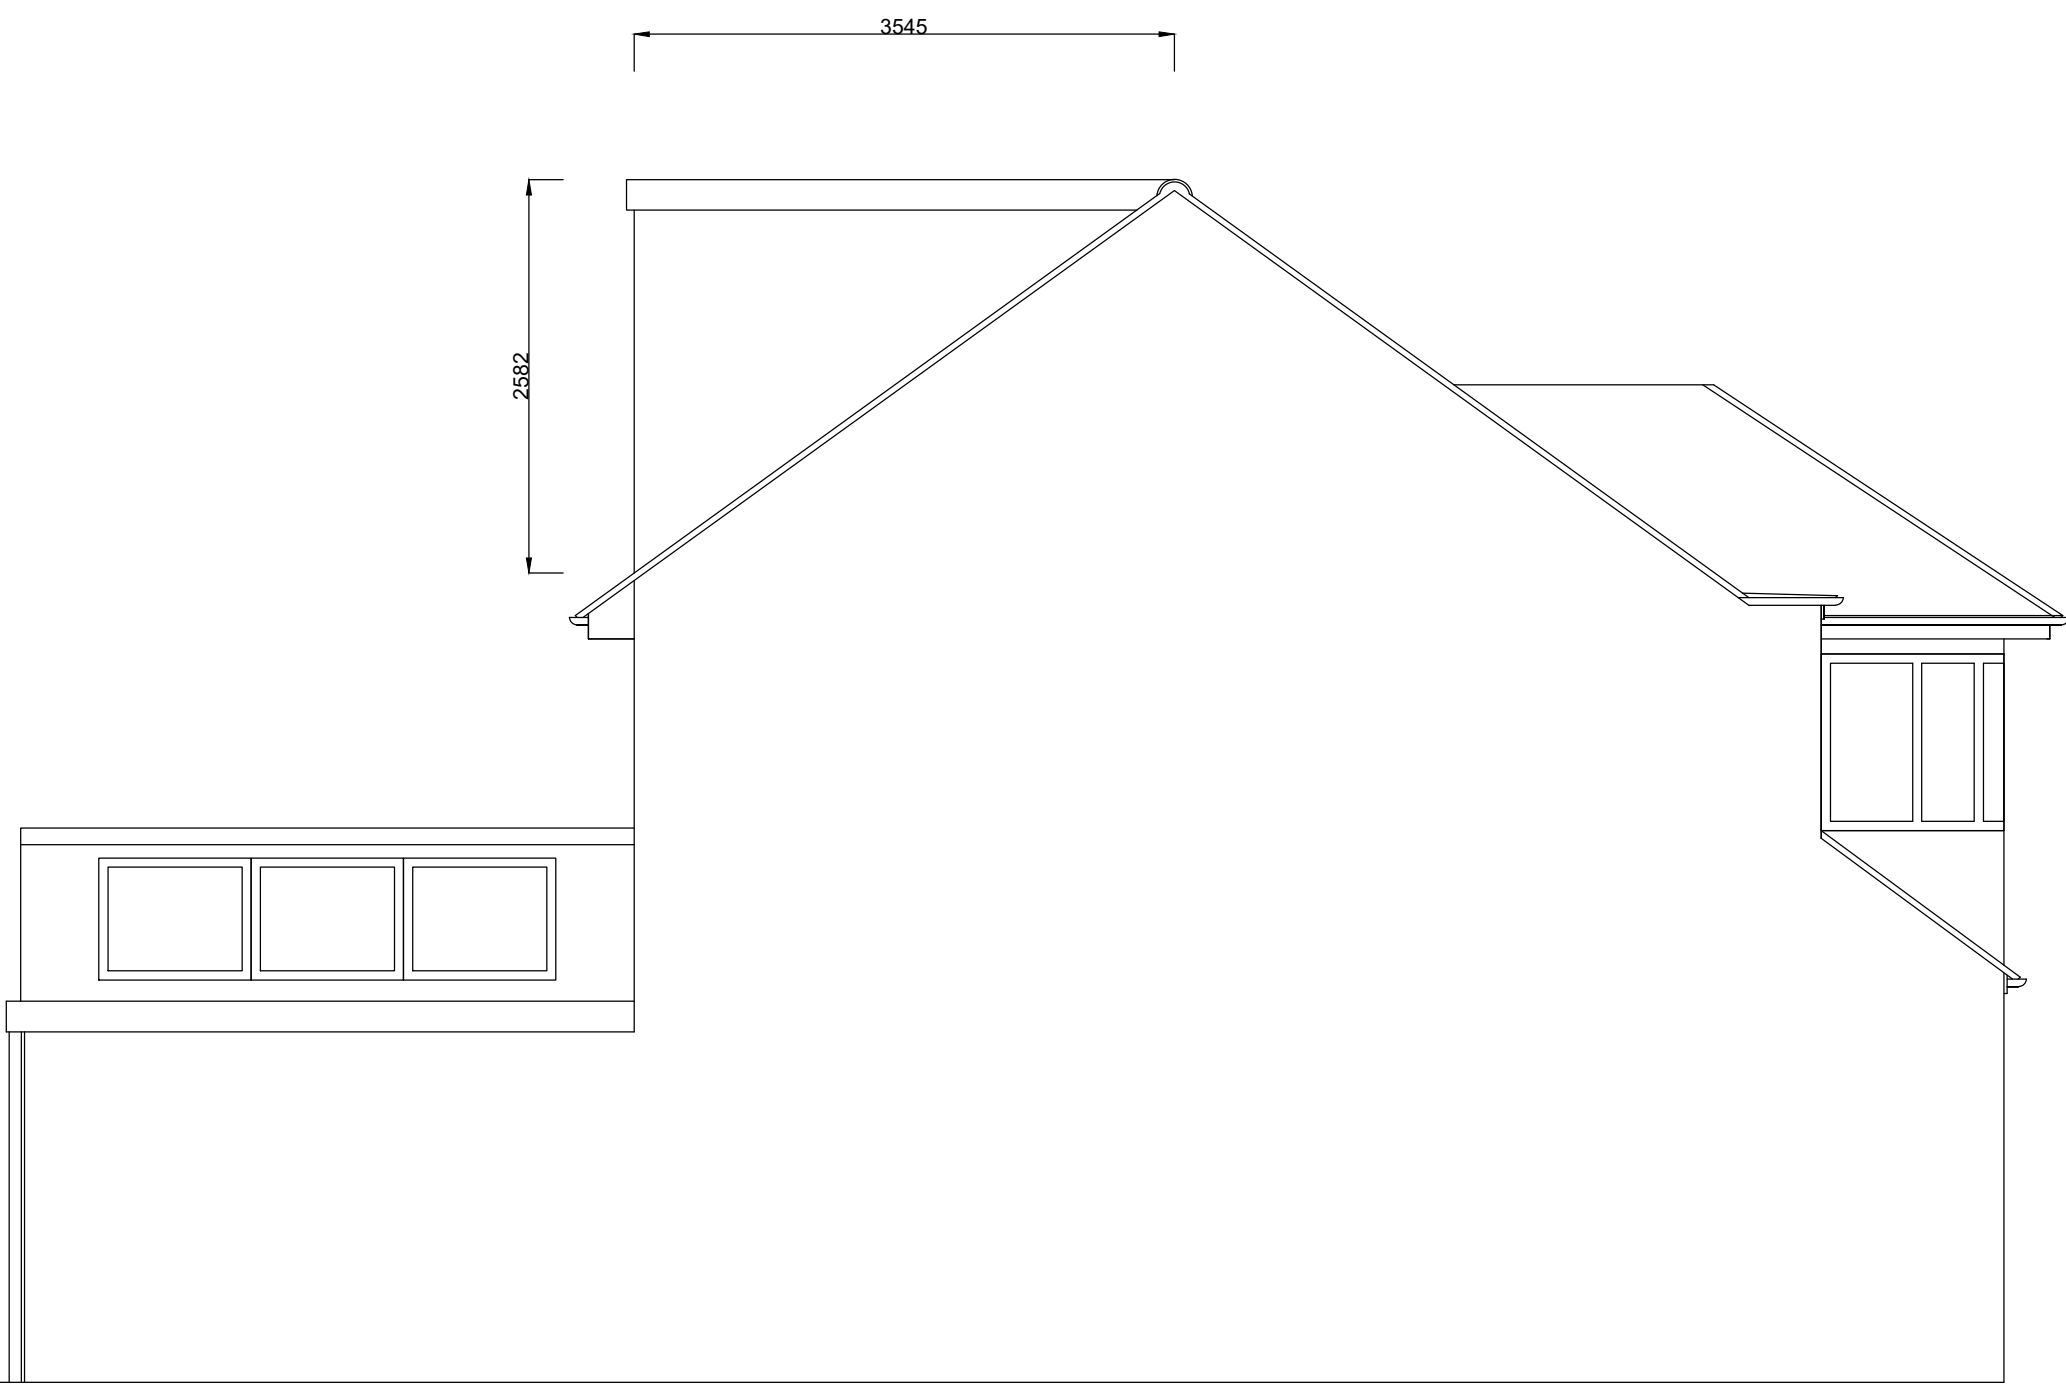

PROPOSED SIDE ELEVATION



Client: Mr	Site Address: 113 Deane Croft Rd
Job Title: Proposed loft conversion	
Drawing Title: Proposed Plans & Elevations	
Scale: 1:50 & 1:100 @ A1	
Date: 01/21	
Drawing No. 4	Rev: