



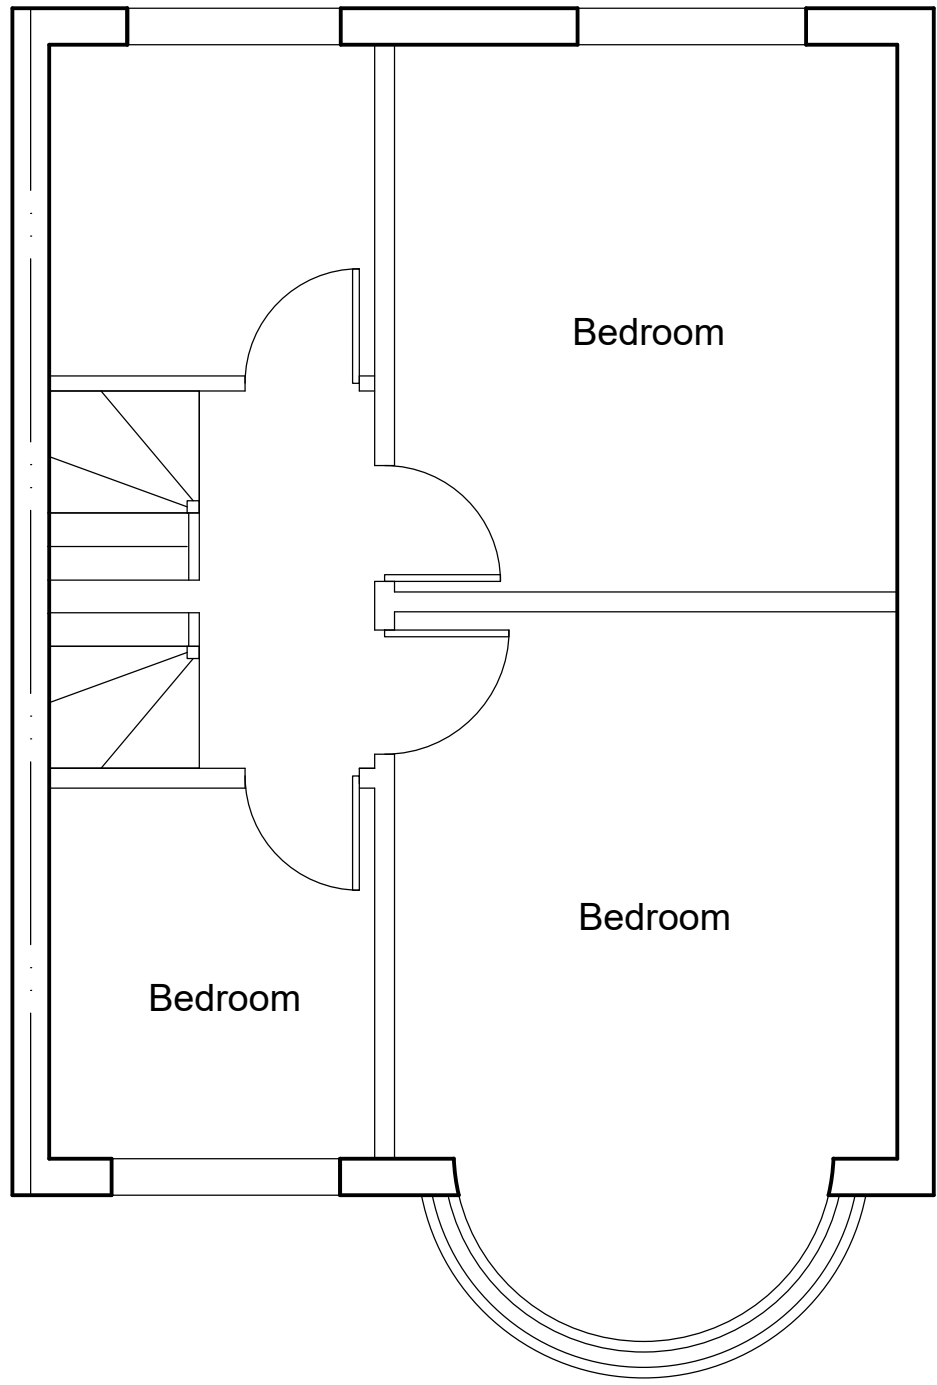

PROPOSED FIRST FLOOR PLAN

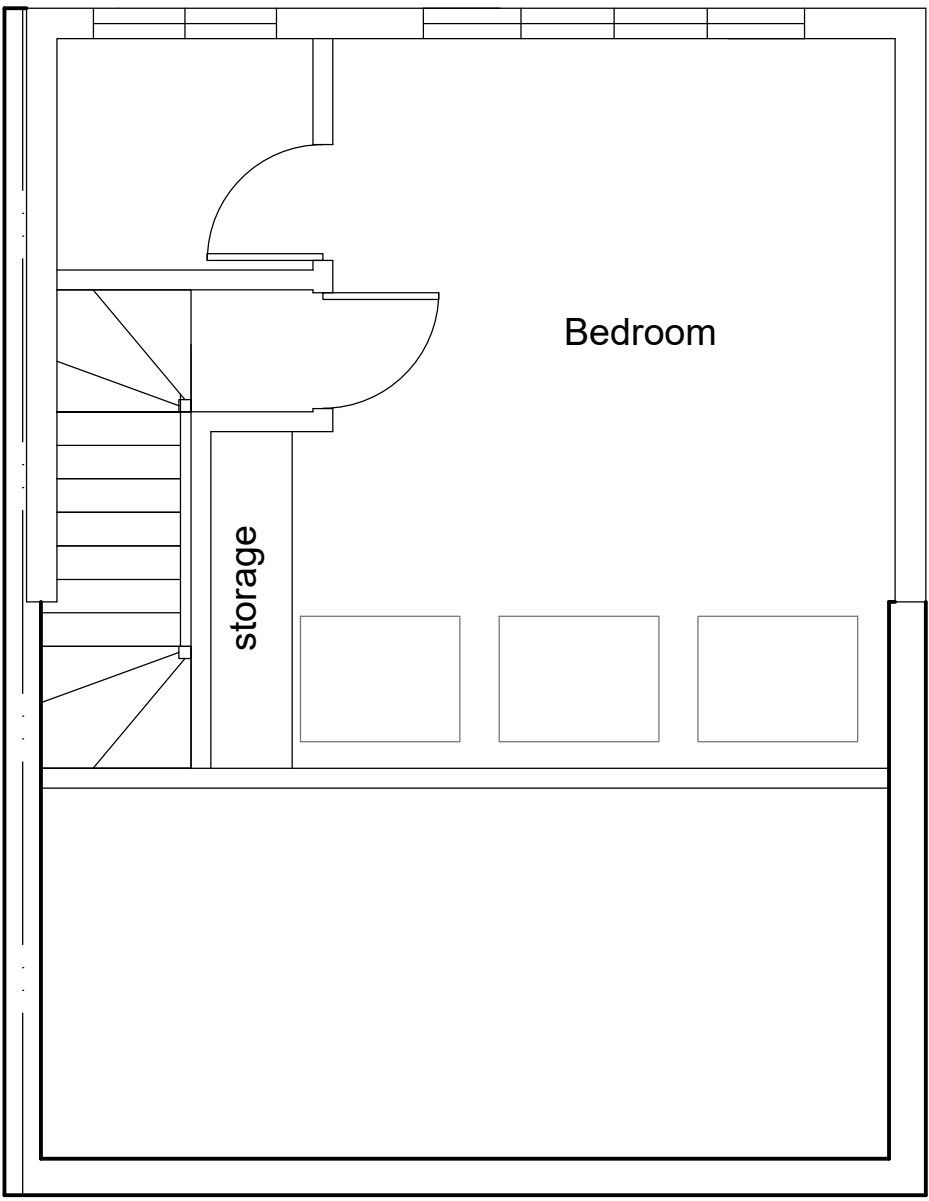

PROPOSED SECOND FLOOR PLAN



Client: Mr	Site Address: 113 Deane Croft Rd
Job Title: Proposed loft conversion	
Drawing Title: Proposed Plans	
Scale: 1:50 & 1:100 @ A1	
Date: 01/21	
Drawing No. 3	Rev: