




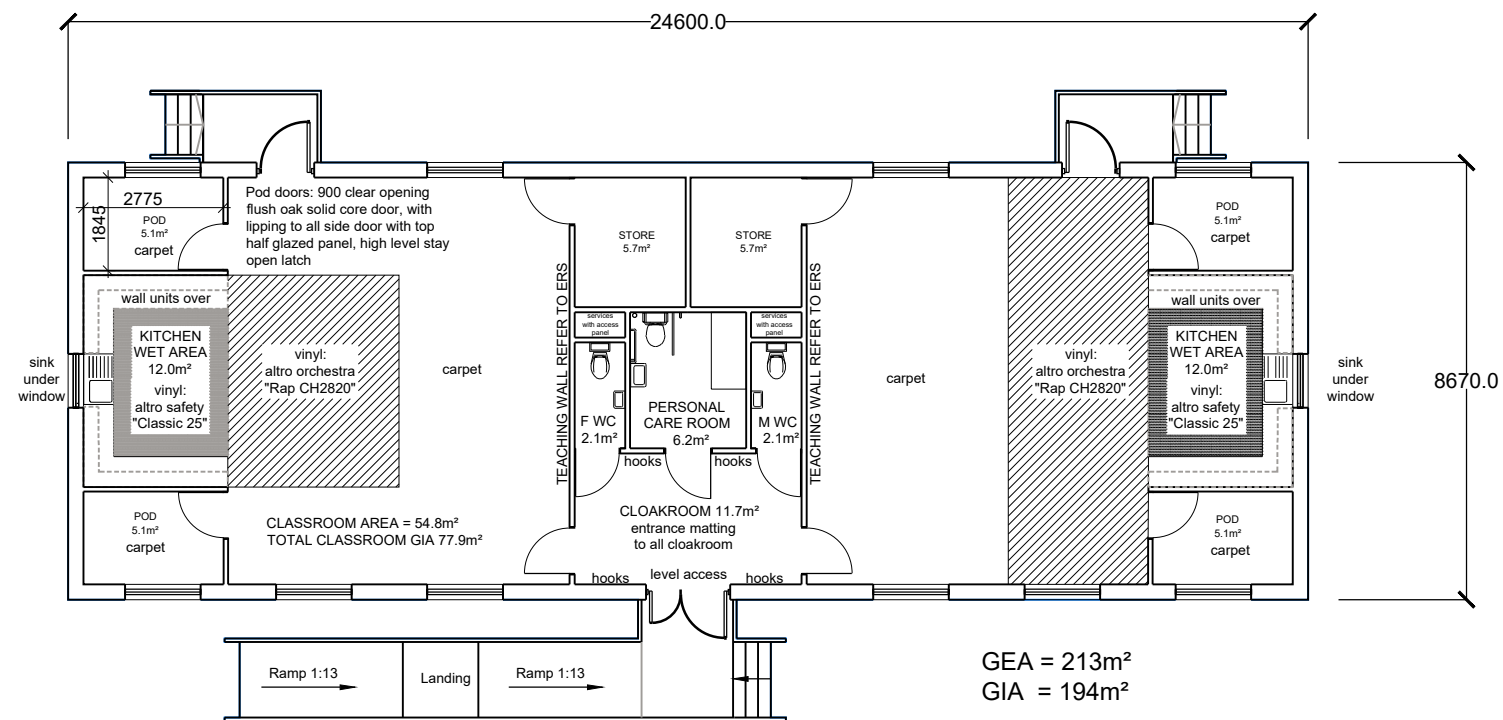

PLAN

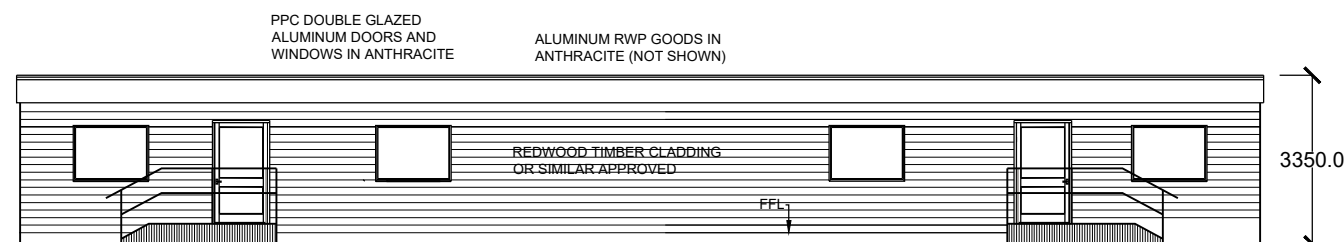


FRONT ELEVATION

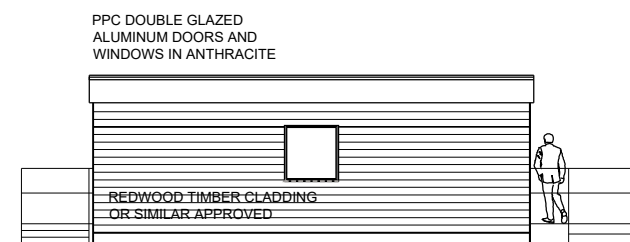


SIDE ELEVATION (WEST)



FRONT ELEVATION

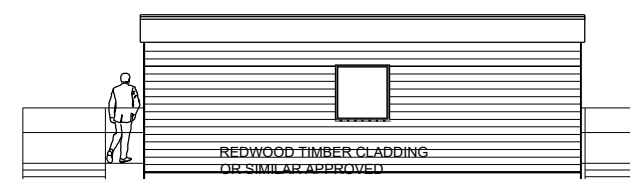

SIDE ELEVATION (EAST)

 

NOTES

Rev	Revision notes	Initials	Date
 HILLINGDON LONDON			
CAPITAL PROGRAMME WORKS SERVICE RESIDENTS SERVICES 2E/10, CIVIC CENTRE, UXBRIDGE, MIDDLESEX, UB8 1UW Tel: 01895 250 111 Fax: 01895 277 224			
PROJECT HEDGEWOOD SPECIAL SCHOOL WEYMOUTH ROAD, HAYES, UB4 8NF			
DESCRIPTION PROPOSED PLAN AND ELEVATIONS			
SCALE 1:150 @ A3	DRAWN BY DB	CHECKED BY DB	DATE 29.04.21
DRAWING No. 2021/D296/P1/04			REV.