


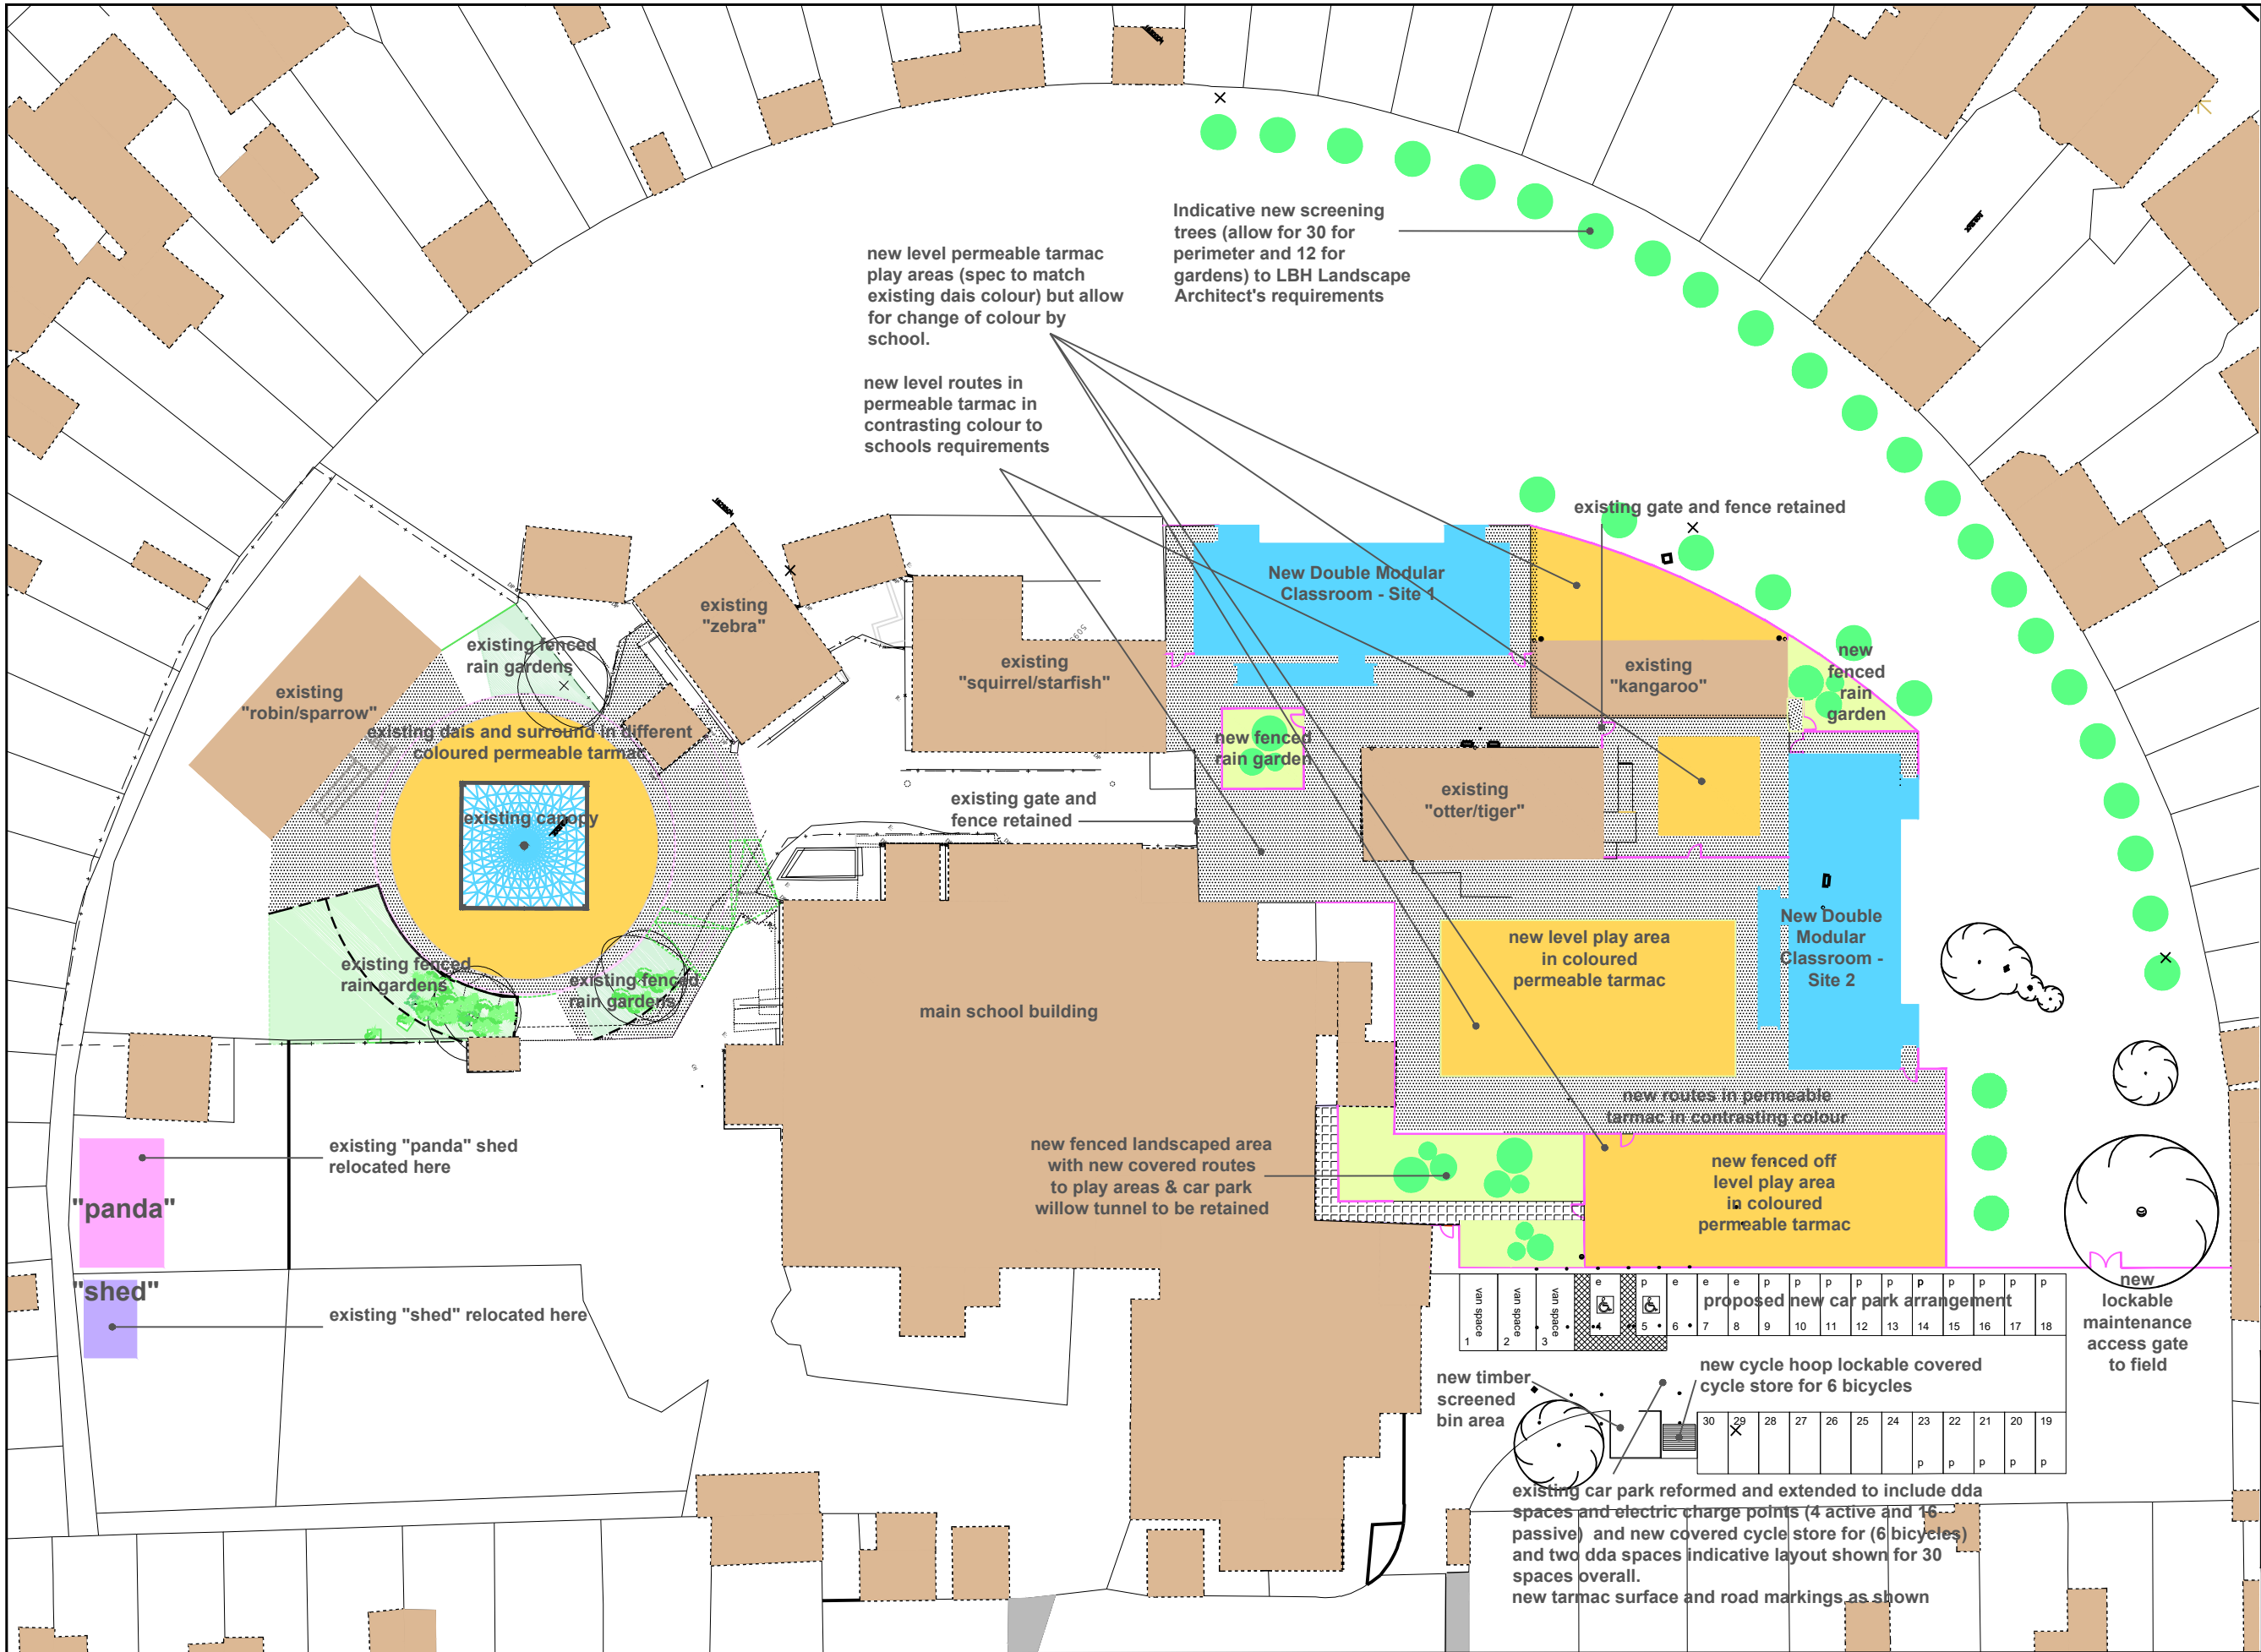

NOTES:

- 1) All new fencing to be 1.8m high park railings with hoop top to match existing rain gardens. new and old fences shown in magenta
- 2) existing fencing and gates to carefully taken down and be re-used as directed by CA shown in dashed red line.
- 3) existing hard surfaces to be removed ready for new permeable tarmac
- 4) car park area annotated "e" for electric charge point and "p" for passive electric provision
- 5) Existing small / temporary structures are to be carefully taken down for re-siting to CA instructions.
- 6) Temporary structures to be re-sited as direct by school include :
 - a) 2 x spider swings
 - b) climbing house and slide
 - c) wooden tunnel
 - d) 4 pole canopy and hood
 - e) 2 x planters by "shed"

Allow for any required new footings in re-siting in items 6 above .

Rev	Revision notes	Initials	Date

HILLINGDON
LONDON

RESIDENTS SERVICES
CAPITAL PROGRAMME WORKS SERVICE
2E/10, CIVIC CENTRE, UXBRIDGE, UB8 1UW
Tel: 01895 250 111 Fax: 01895 277 224

PROJECT
HEDGEWOOD SPECIAL SCHOOL
WEYMOUTH ROAD, HAYES, UB4 8NF

DESCRIPTION
PROPOSED SITE PLAN
NOT SHOWING REMOVED / RE-SITED
TEMPORARY STRUCTURES AND TREES

SCALE 1:500@A3	DRAWN BY DB	CHECKED BY	DATE MAY 2021
DRAWING No. 2021/D296/P1/05		REV.	