






Front Elevation

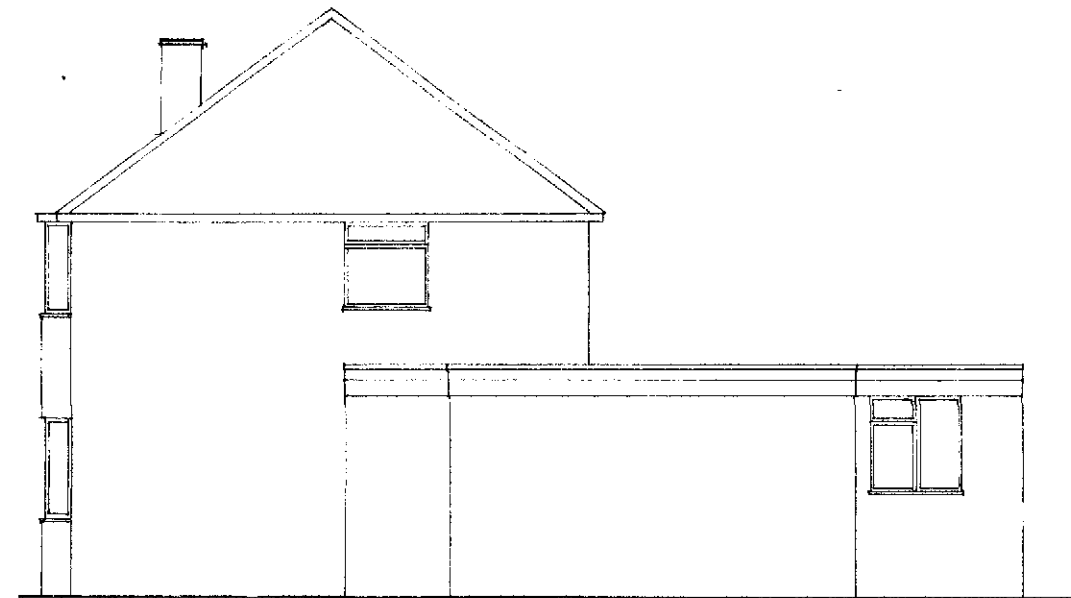


Side Elevation

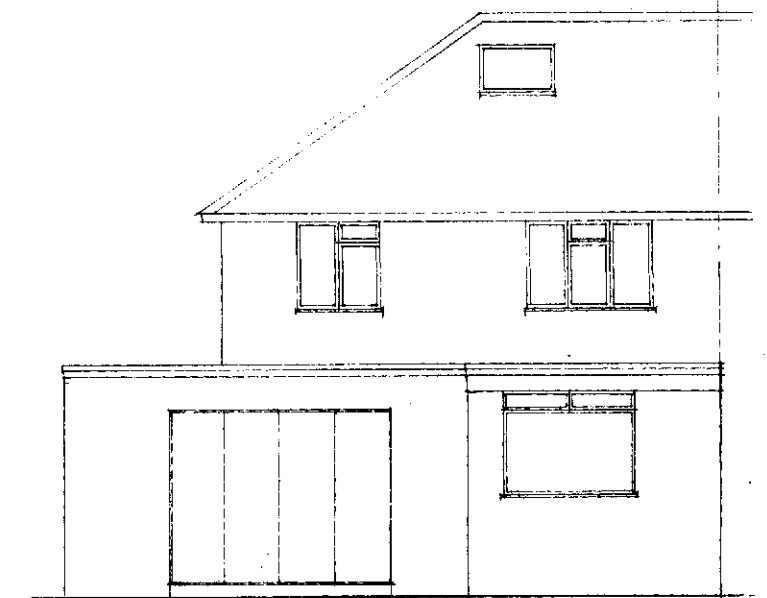


Rear Elevation

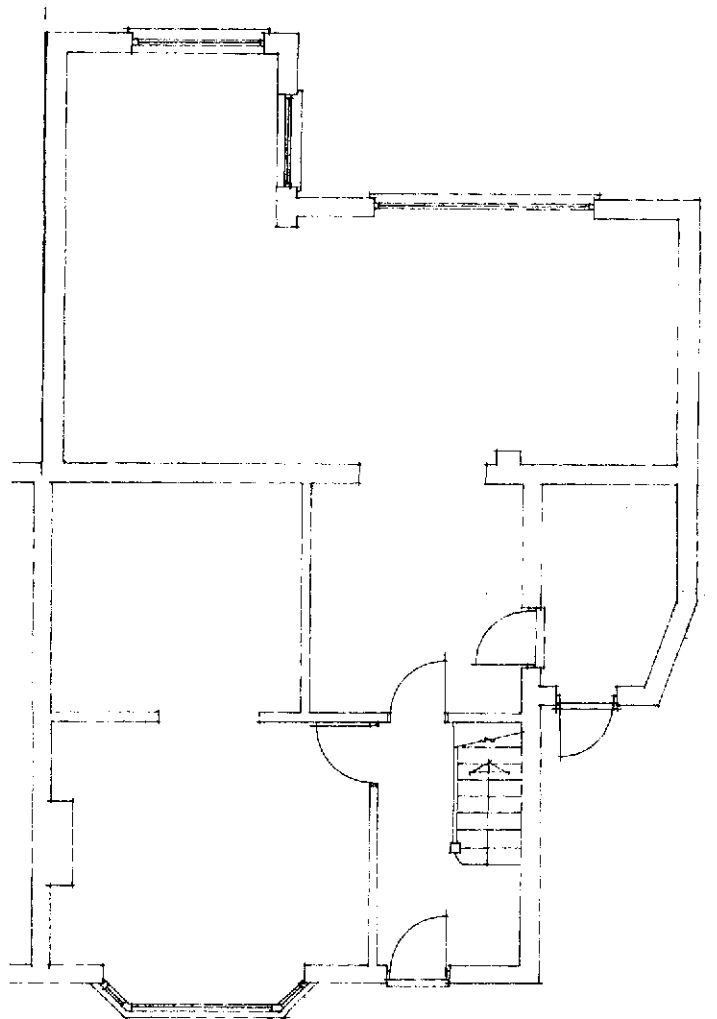


Ground Floor Plan

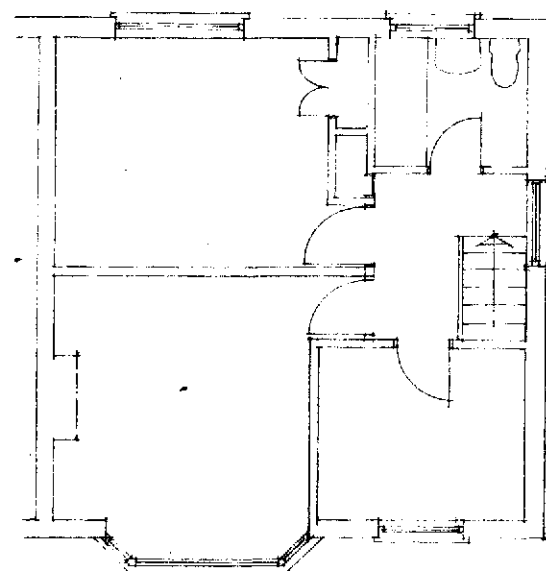

First Floor Plan

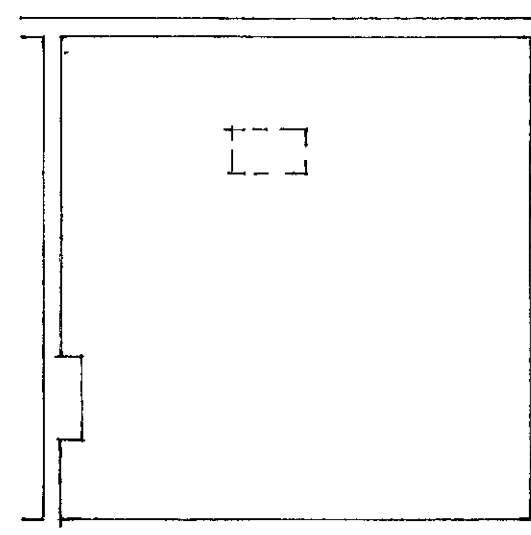

Loft Plan

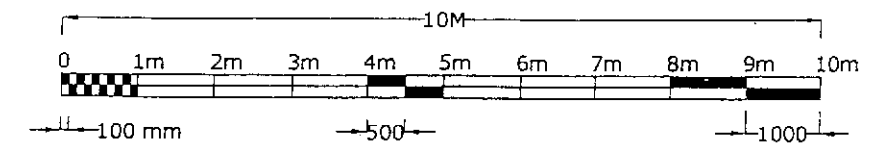

 david silverman architectural consultant 70 woodland drive, watford, herts wd17 3bz mobile: 07941 306 146	
SITE 43 Morello Avenue Uxbridge Middx UB8 3ES	
CLIENT	
DETAIL EXISTING	
DATE	DRAWING NUMBER
SCALE 1:100	21/105/1
DRAWN BY	