



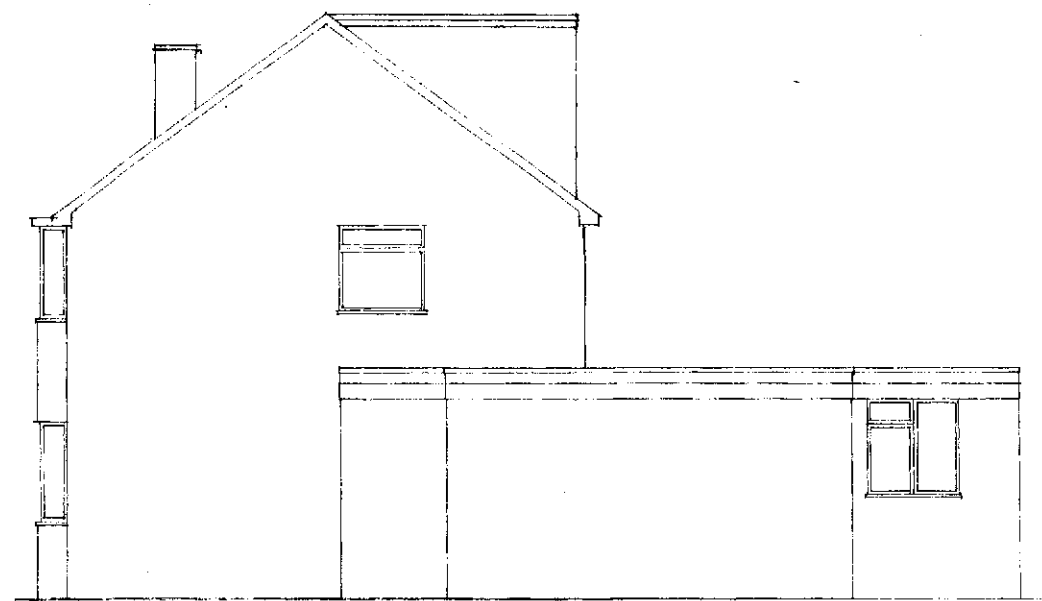

Front Elevation



First Floor Plan

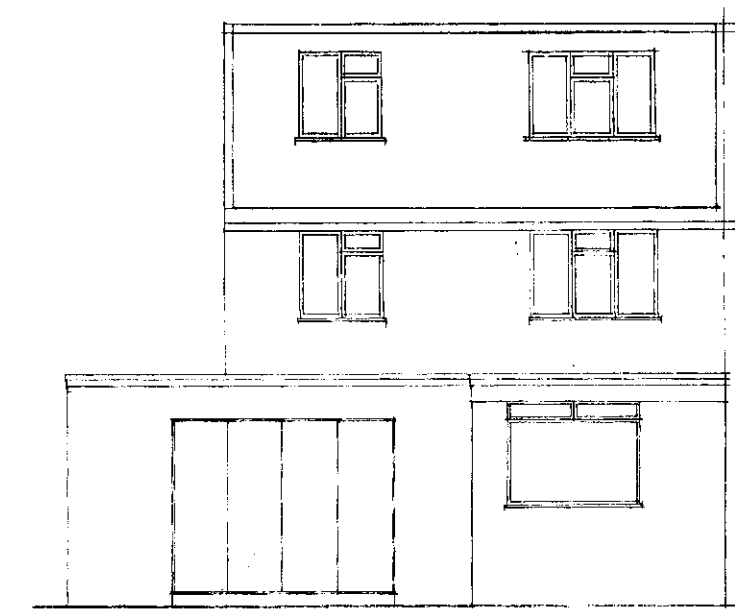



Rear Elevation

Outriggers to be a minimum of 200mm
Velux windows must not exceed
150mm above roofline
All new materials to match existing


$$\text{GABLE: } \frac{3.40 \times 2.40 \times 6.70}{6} = 9.11\text{m}^3$$

$$\text{DORMER: } \frac{6.40 \times 2.40 \times 3.30}{2} = 25.34\text{m}^3$$

TOTAL 34.45m³.

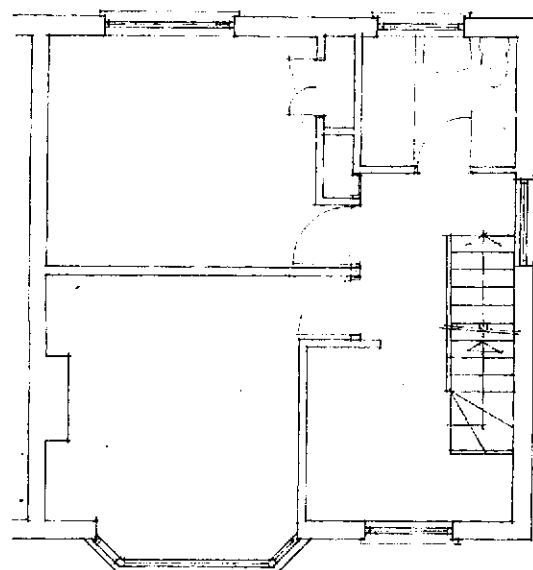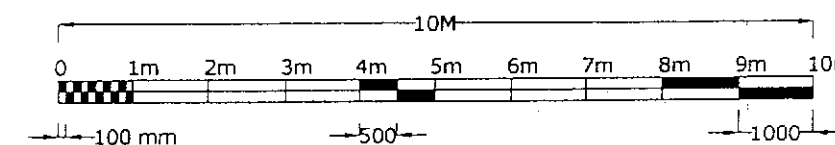

First Floor Plan

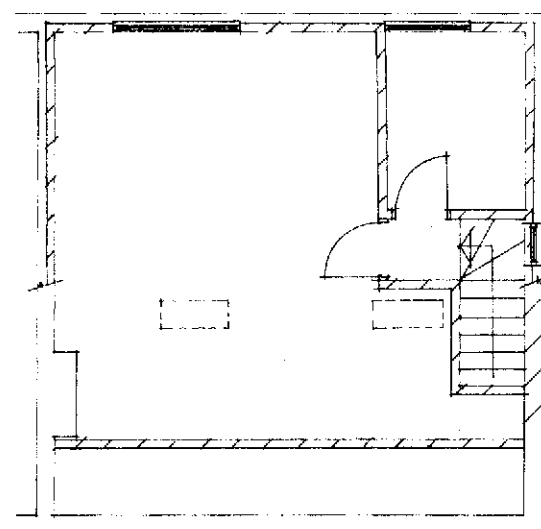

Loft Plan

 david silverman architectural consultant 70 woodland drive, watford, herts wd17 3bz mobile: 07941 306 146	
SITE 43 Morello Avenue Uxbridge Middx UB8 3ES	
CLIENT	
DETAIL PROPOSED	
DATE	DRAWING NUMBER
SCALE 1:100	21/105/2
DRAWN BY	