
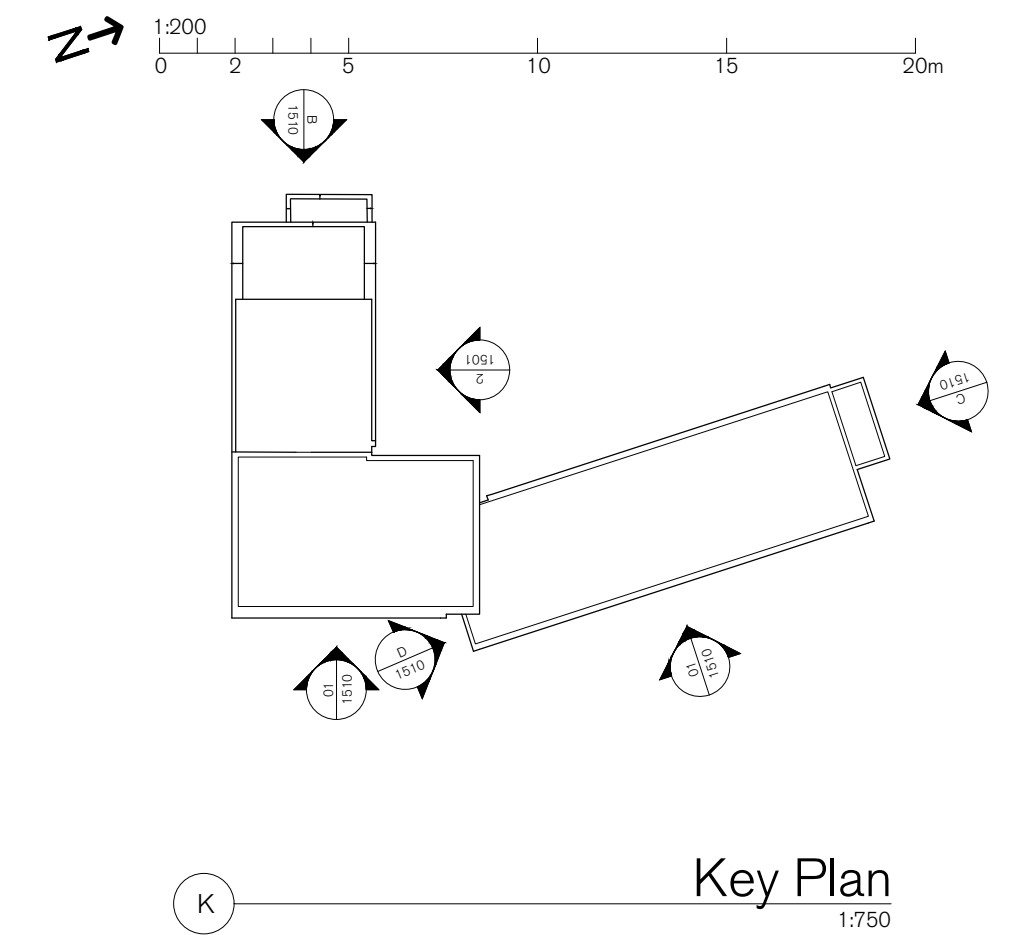
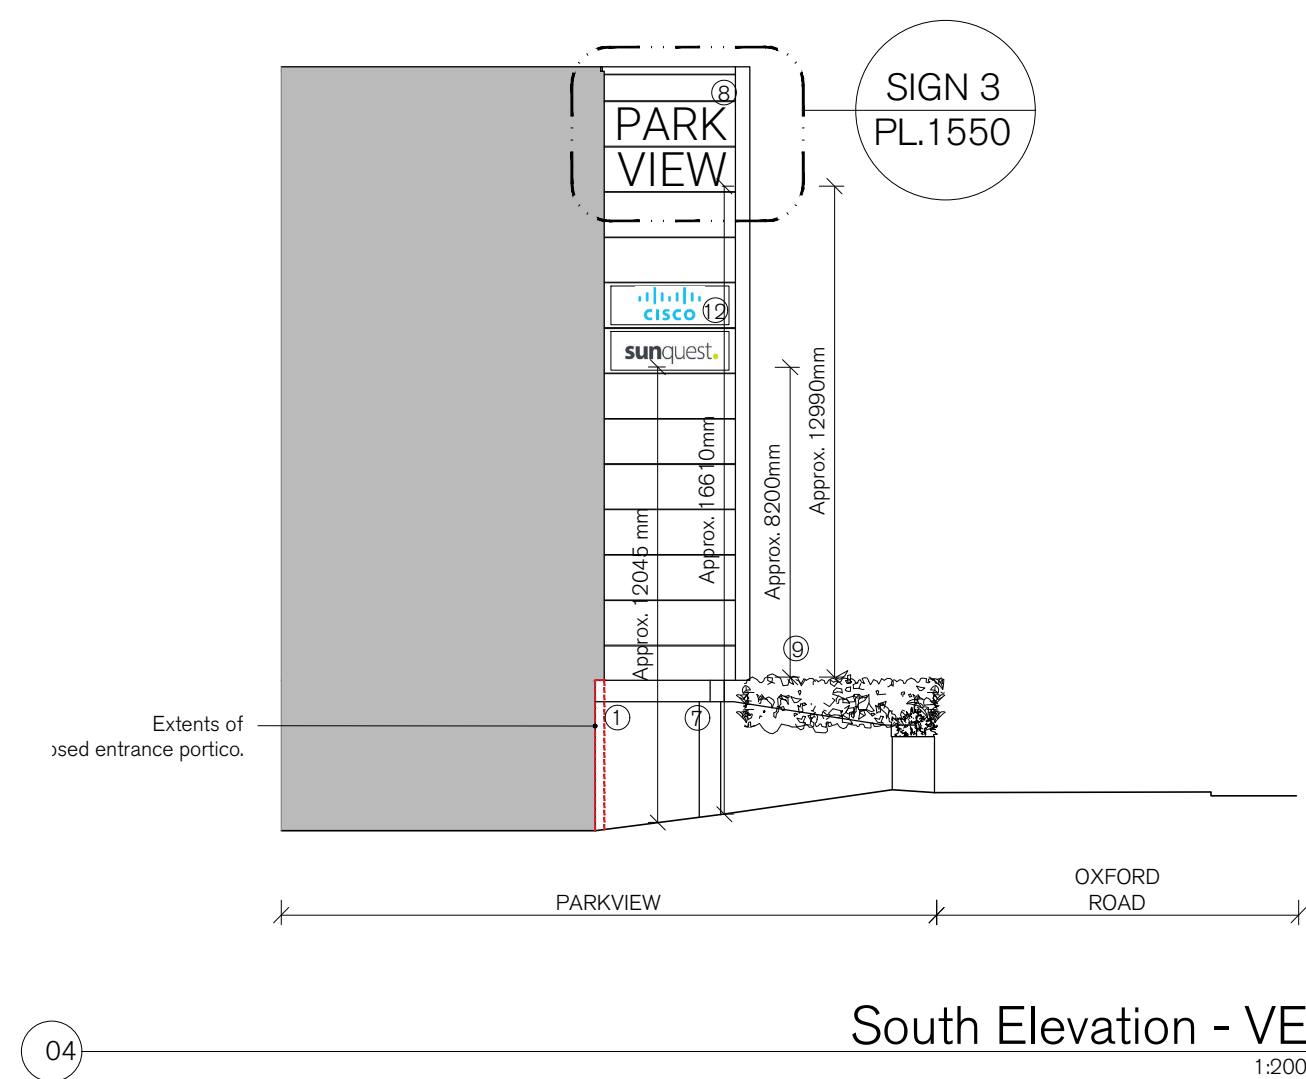
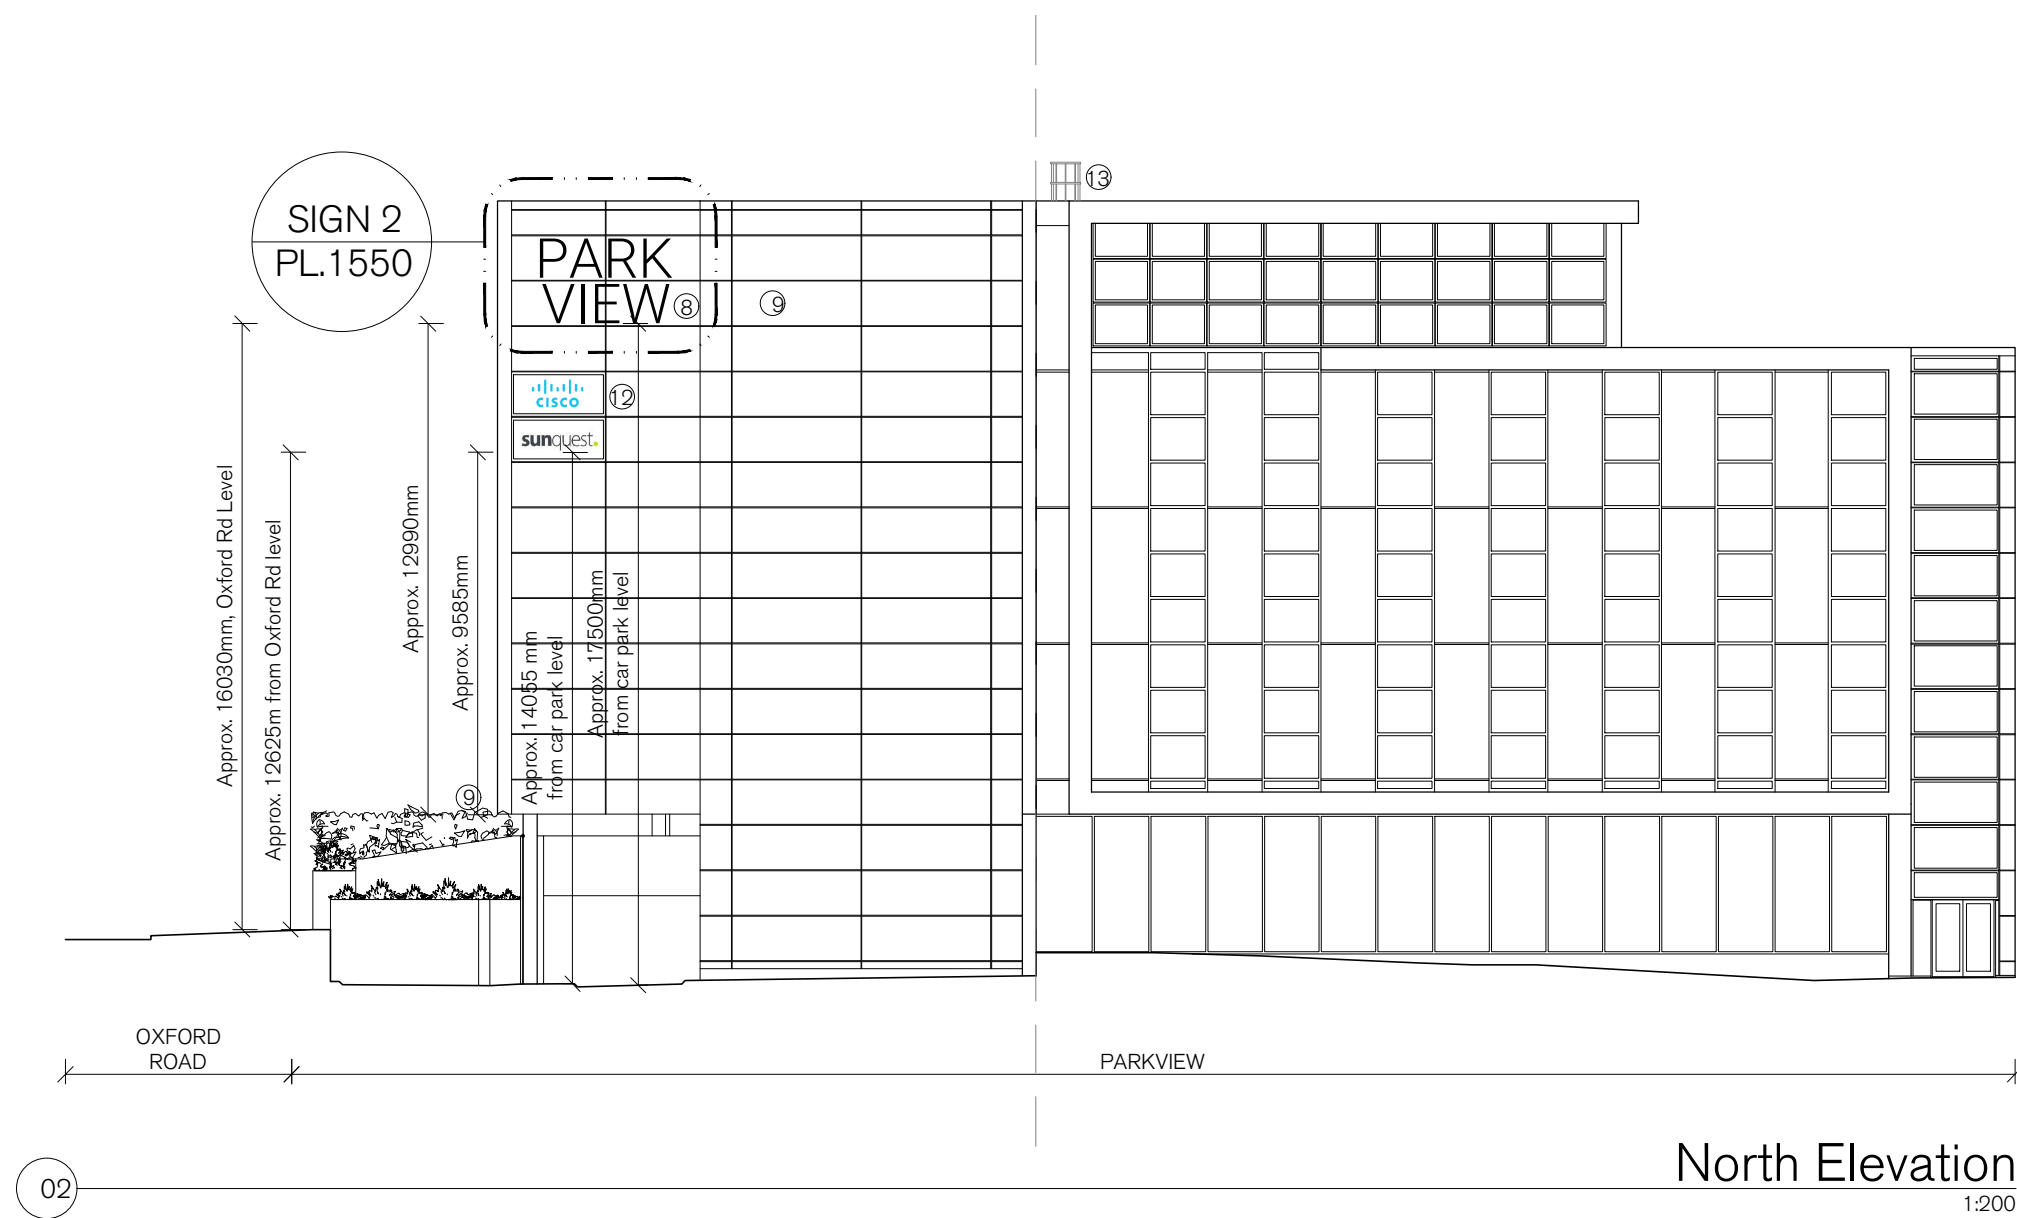


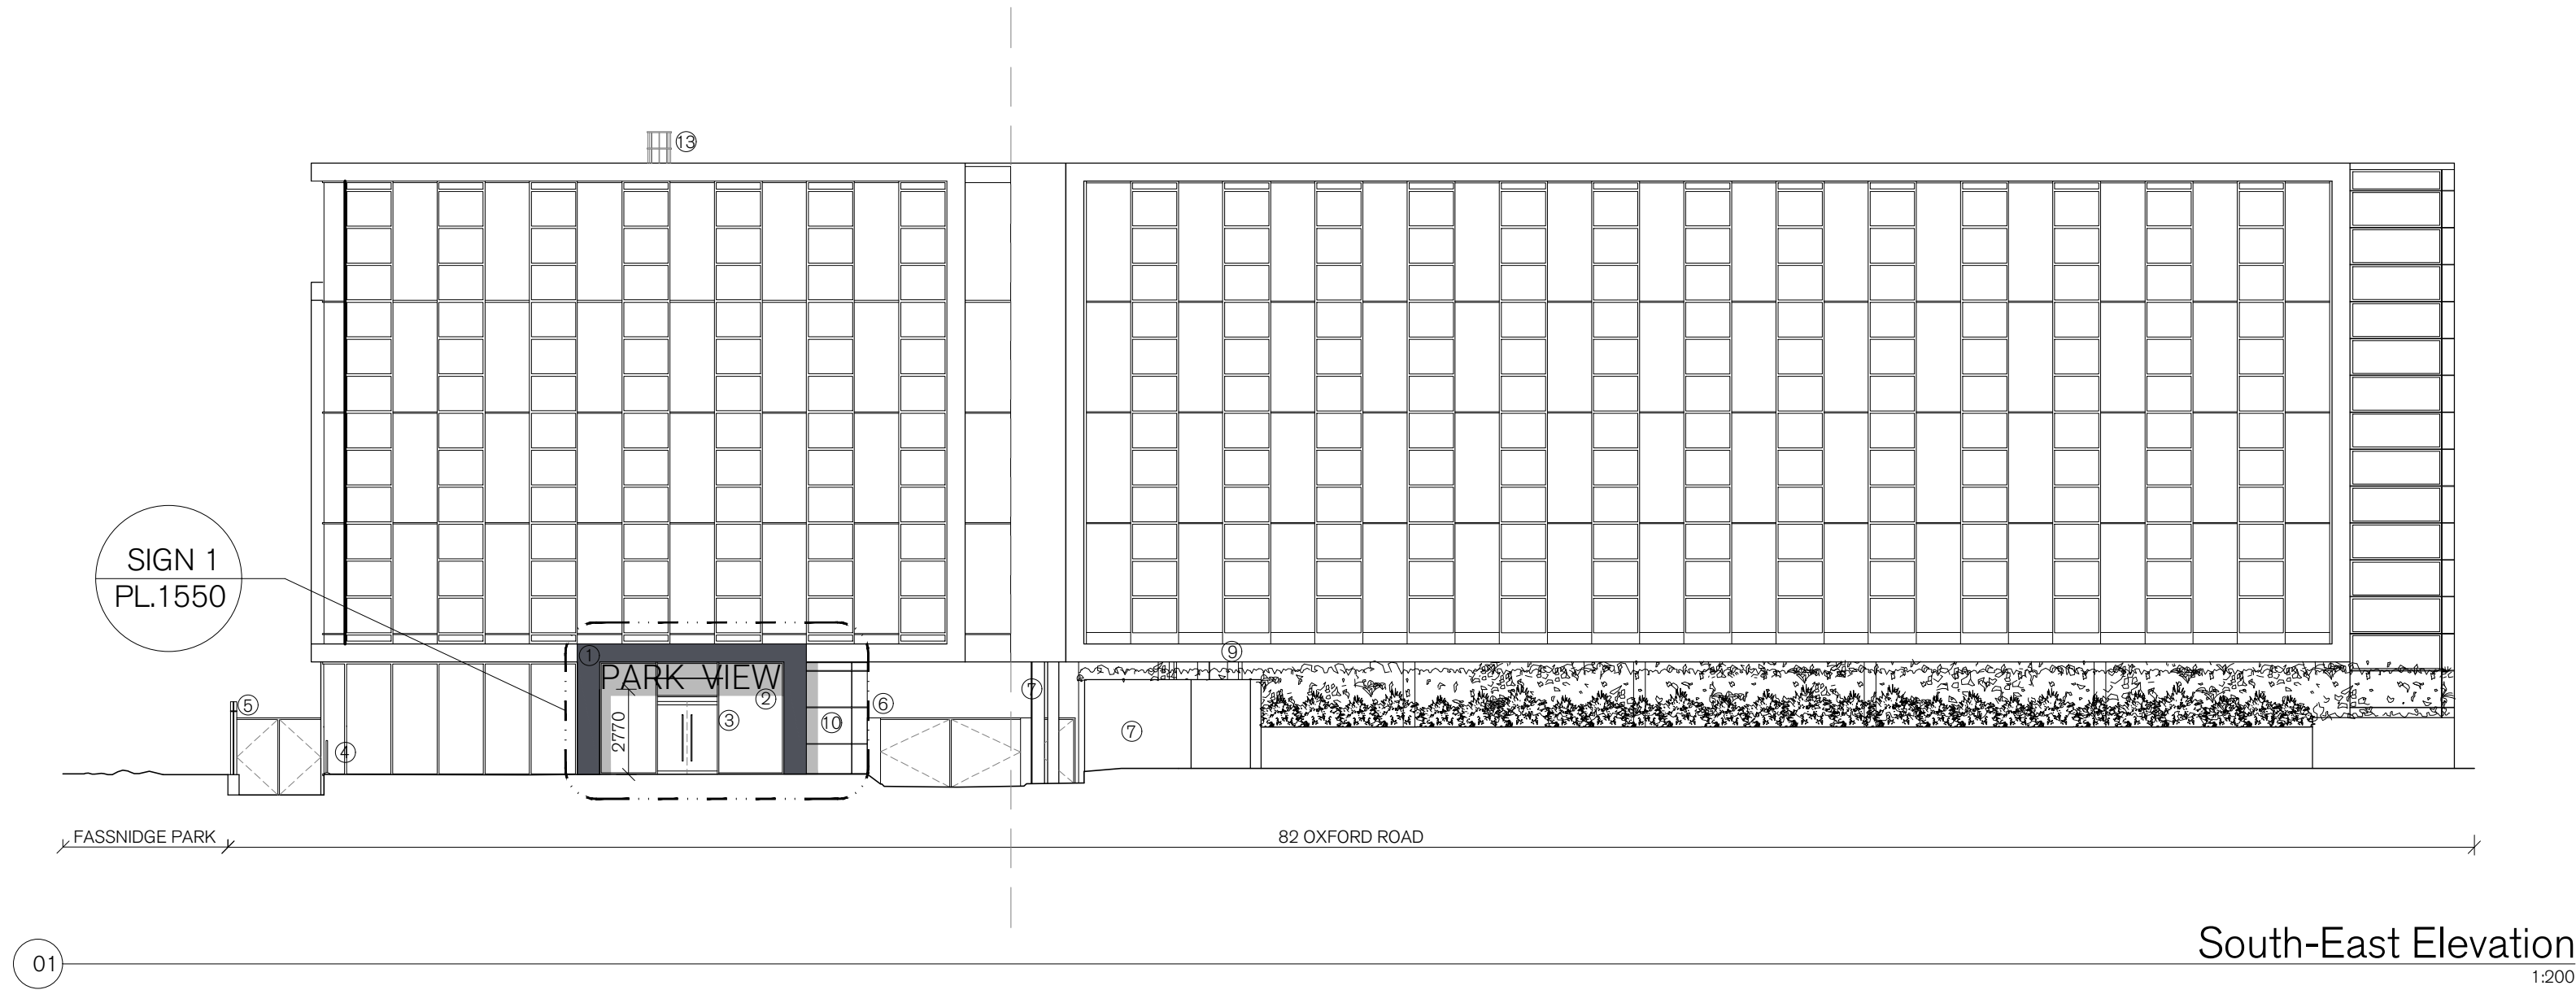

General Notes:

- 1) Minor reconfiguration to existing cladding to create a portico framing the entrance doorset. PPC Metal Cladding in dark grey finish.
- 2) New non-illuminated building name sign.
- 3) New entrance doorset in same position as existing.
- 4) New paint finish to existing balustrade.
- 5) Decorations to existing gates and fencing. Paint finish in dark grey in line with the new colour scheme.
- 6) Decorations to existing gates. Paint finish in dark grey in line with new colour scheme.
- 7) Decorations to existing columns and walls to match with new colour scheme.
- 8) New non-illuminated high level sign.
- 9) Removal of existing advertisement sign.
- 10) Removal of existing building name sign.
- 11) New metal casement glass door.
- 12) Relocation of existing tenant advertisement signs.
- 13) Proposed new cat ladder to access upper roof. Mill aluminium finish.

ALL FLOOR PLAN AND ELEVATION DRAWINGS ARE BASED ON MEASURED SURVEY INFORMATION CARRIED OUT BY CLOUD10 LTD ON 18TH FEBRUARY 2019.
ALL DIMENSIONS ARE INDICATIVE ONLY.

C	09/12/19	Issued for Planning	VS	-
B	04/12/19	Issued for Planning	VS	-
A	20/11/19	Comments following 20/11/19 DTM	VS	-
REV.	ISSUED	DESCRIPTION	DRAWN	CHECKED
PROJECT				
ParkView, 82 Oxford Road, Uxbridge			DATE	
UB8 1UX			SCALE AT A1	
DESCRIPTION			JOB NO	
Proposed			NOV. 2019	
Elevations			1:200	
CLIENT			18.754	
M&G			DRAWING NO	
			PL.1510	
			STATUS	
			Planning	
			DRAWN	
			CHECKED	
			REV	
			C	
			JP	
			VS	