

Job No.	Type.	Dwg No	Rev
J519	P	101	P1

NOTES:

Figured dimensions only are to be taken from this drawing. All dimensions are to be credited on the section any work is put in hand. If in doubt, ask.

This drawing must be read in conjunction with all other Architects drawings and specifications. No part of this drawing shall be copied, in whole or in part without the prior written permission of the Architect.


All new works to comply with current building regulations. Dimensions are in millimetres and are to be credited on site. All work shall be completed and to be credited on site prior to any work commencing.

Client to serve party wall notices under the act 1998 etc. before work commences.

All work to be carried out & supervised by competent persons. The Architect shall not be responsible for any work carried out on site & checked by competent person to confirm drawings. Where structural Engineer advice relating to elements contraries Architect's drawings & spec, the Engineer's information prevails.


© Copyright Temple Bar Design

Rev	Description	Date
P1	Planning Issue	08.04.15

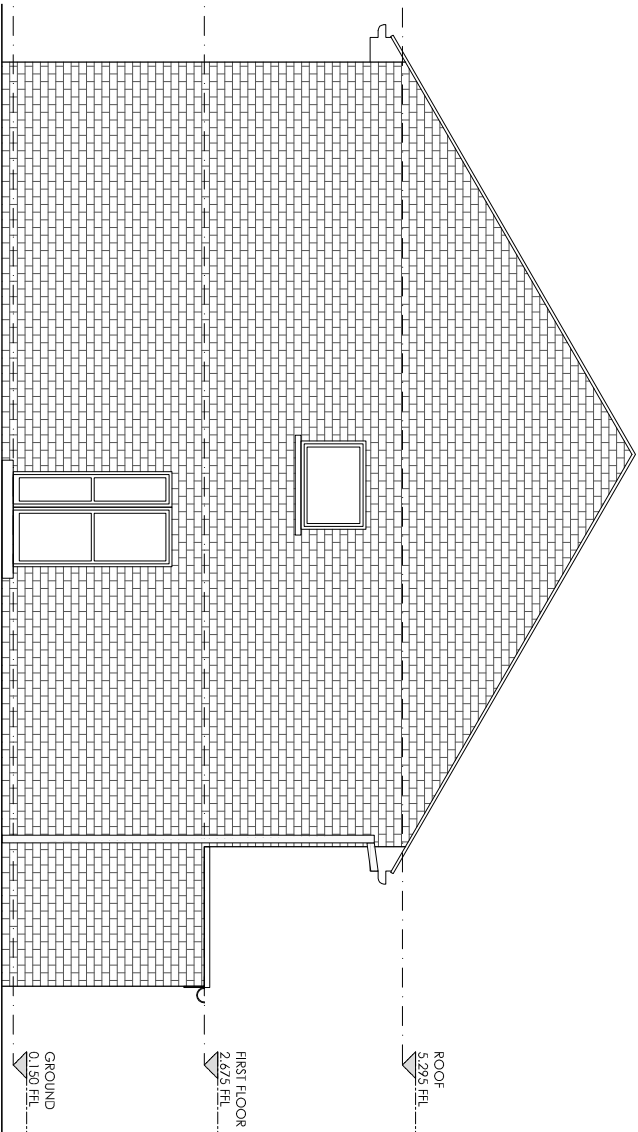


EXISTING SIDE ELEVATION

Scale 1:100

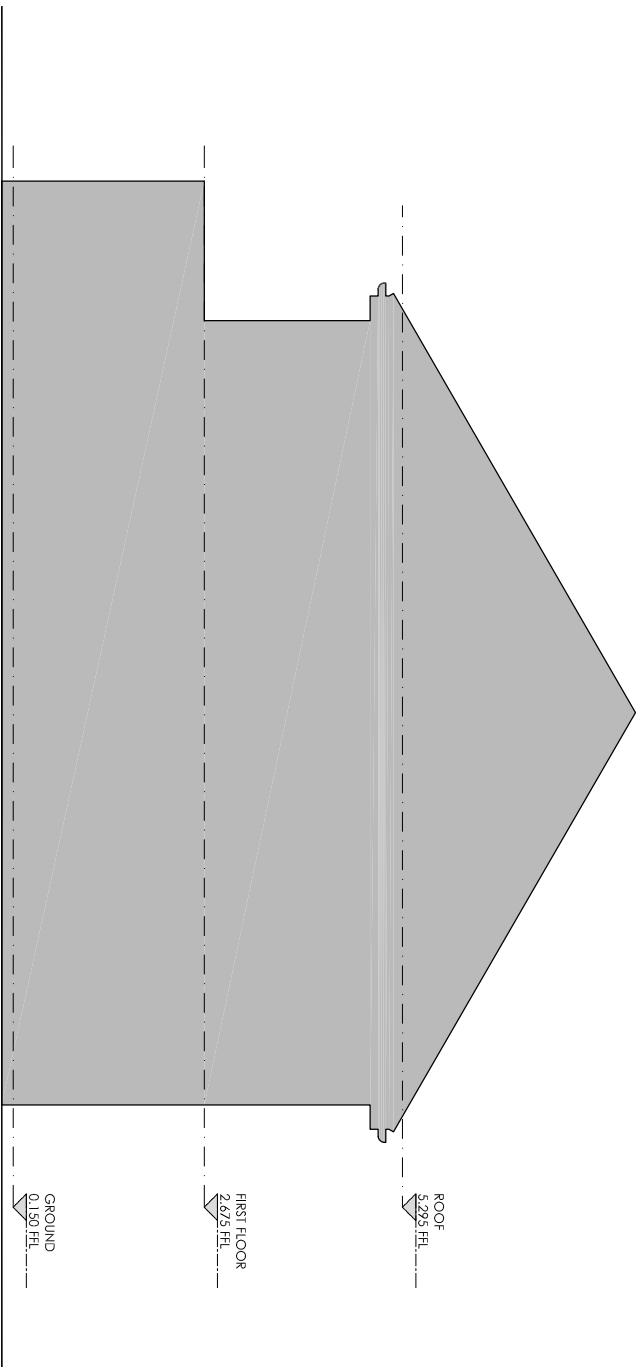


EXISTING FLANK ELEVATION

Scale 1:100

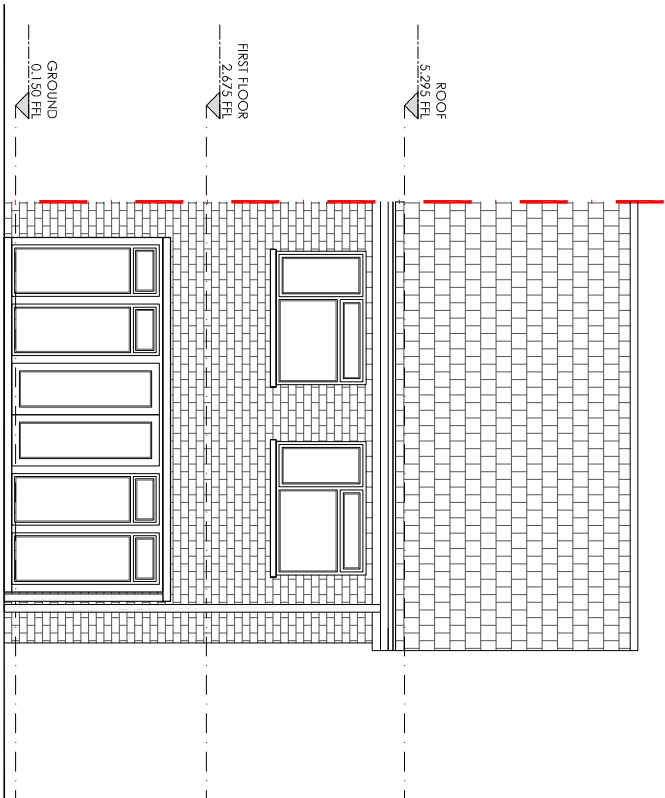

EXISTING REAR ELEVATION


Scale 1:100

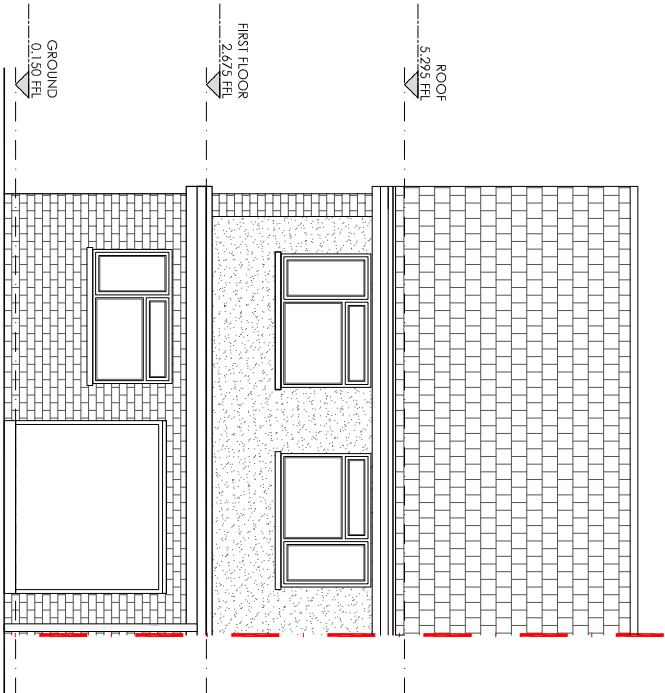

EXISTING FRONT ELEVATION

Scale 1:100

NOTE:
PROPOSED NEW RWDP & SVP DISCHARGE
ROUTES TO ENGINEERS & CONTRACTORS
DETAILS AND SPECIFICATIONS.

 

Drawing Title			
Existing Elevations			
Project			
2A Highfield Road			
Northwood			
HA6 1ET			
Client			
Mr. Kirankumar Shetty			
Planning Permission			
Building Control			
Interior Design			
Email: info@TempleBarDesign.com			
Tel: 07739 760 171			
Scale	Date		
A3 @ 1:100	June '15		
Drawn	Checked		
BM	MH		
Basic Status			
PLANNING			
Job No.	Type.	Dwg No	Rev
J519	P	101	P1