


BOUNDARY LINE

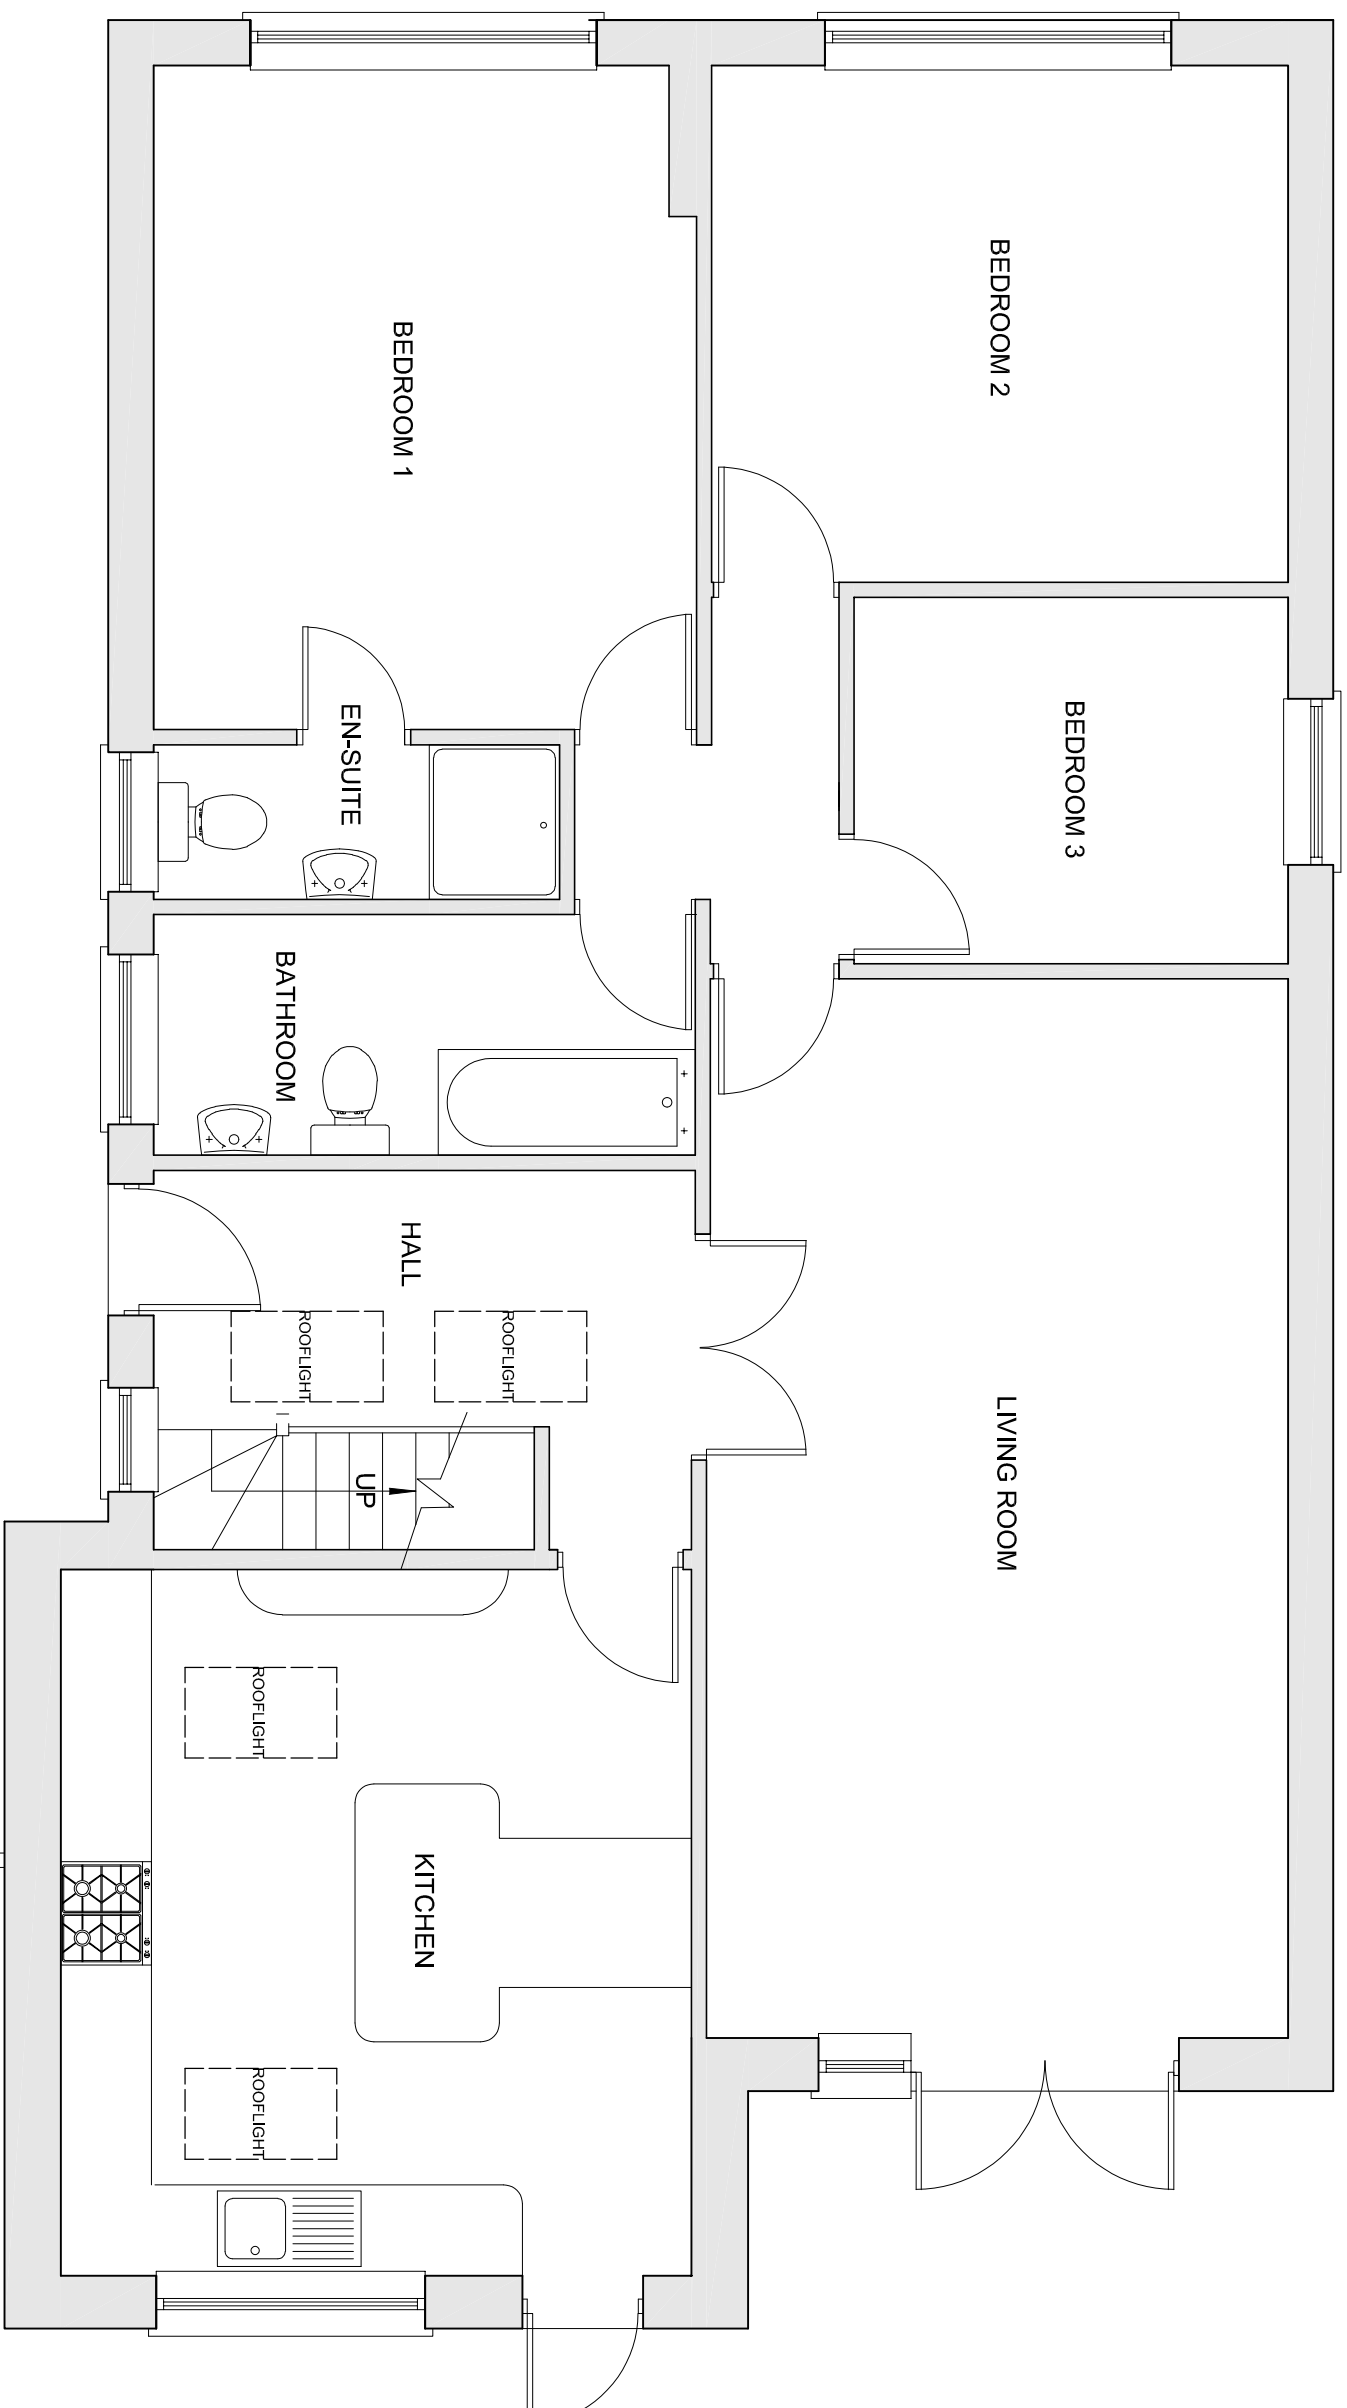

BOUNDARY LINE

CLIENT
ASH RATHOD


DRAWING
EXISTING GROUND FLOOR PLAN

SCALE	1:50 @ A3	DRAWING NUMBER	RE
DATE	SEP 2020	1137-2	
DRAWN	BM		

bernard murray design
chartered architect

www.bmuirraydesign.co.uk
78 BRIDGE ROAD, UXBRIDGE, MIDDLESEX UB82QW
TEL: 07958 471714 EMAIL: BMUIRRAYDESIGN@YAHOO.CO.UK

PROJECT
70 THE CHASE
ICKENHAM
UB10 8ST

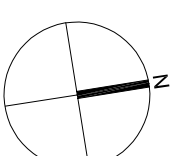

AMENDMENTS	DATE	REV.
Dimensions, areas and levels where given are only approximations and subject to site survey. All dimensions and/or levels shall be checked on site. Figure dimensions only are to be taken from the drawing. This drawing is to be checked in conjunction with all relevant documents and/or specific specialist drawings/documents and any discrepancies or variations are to be notified to the architect before starting work commences. This drawing is copyright and remains the property of the Architect.		

