





EXISTING  
FRONT ELEVATION




PROPOSED  
FRONT ELEVATION

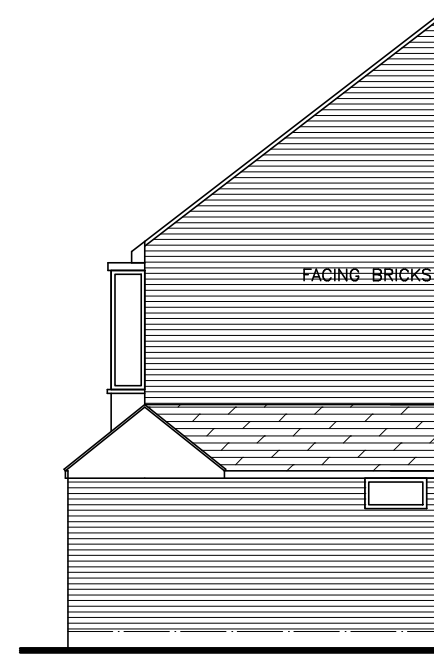


PROPOSED  
SIDE ELEVATION

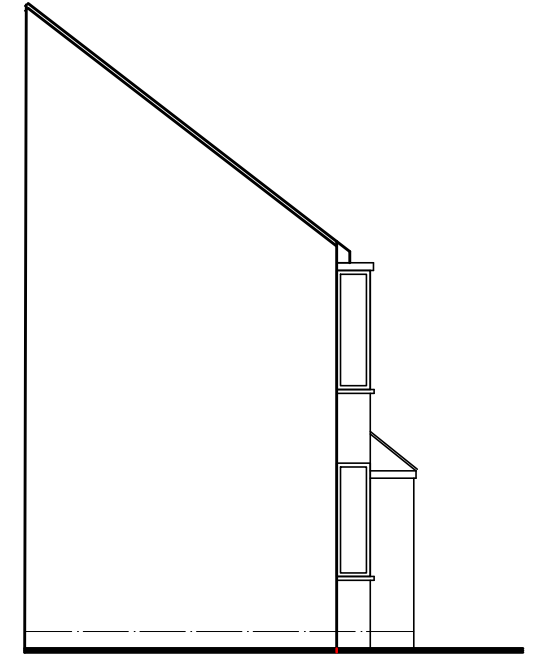


PROPOSED OTHER  
SIDE ELEVATION

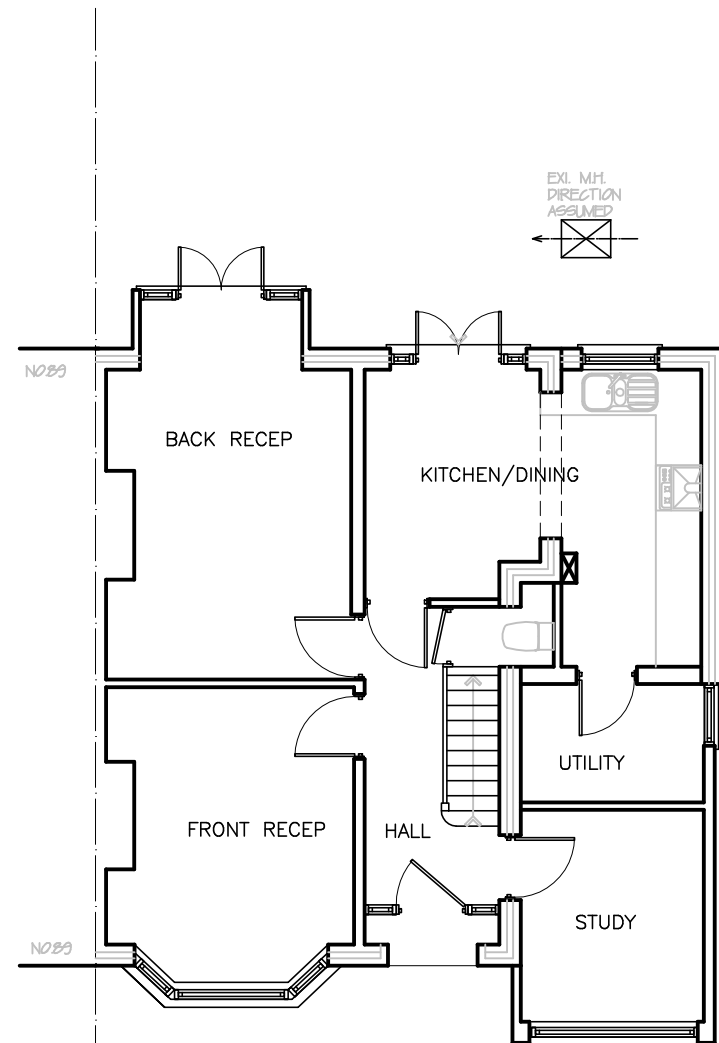

EXISTING  
GROUND FLOOR PLAN

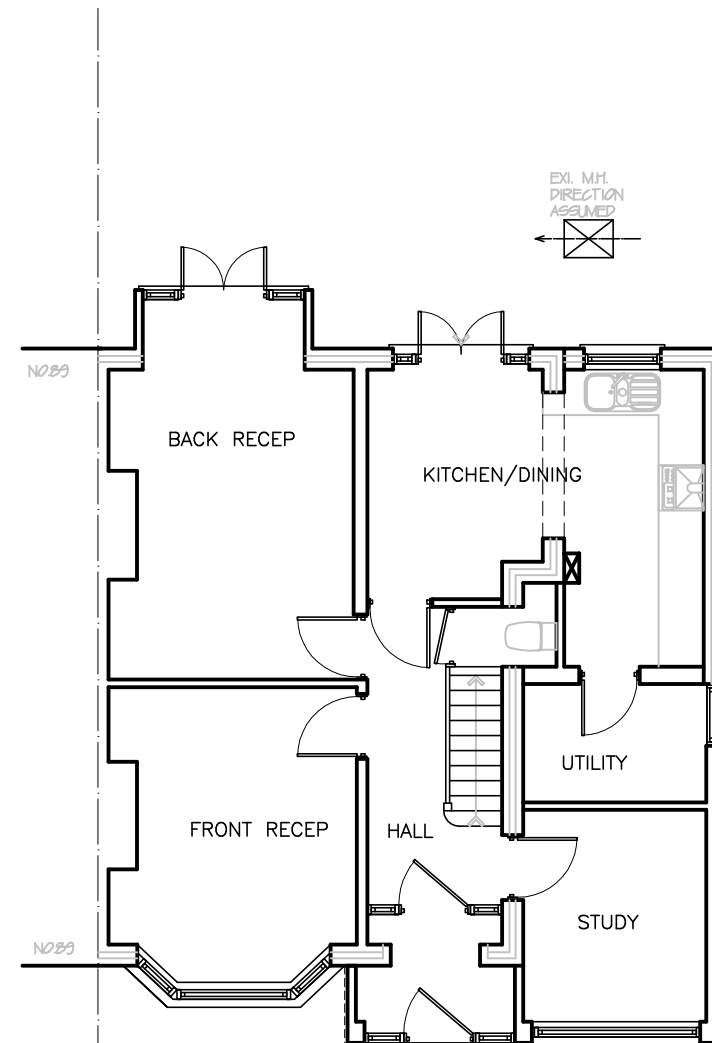

PROPOSED  
GROUND FLOOR PLAN

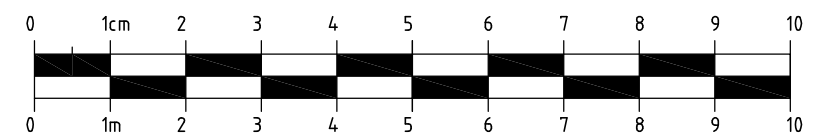

Project:  
**PROPOSED FRONT PORCH AT  
91 ELM AVENUE, RUISLIP HA4 8PG**

Drg.title:  
**EXISTING & PROPOSED PLANS AND ELEVATIONS**

Scale: 1:100 @A3  
Date: JULY 2018

Drg. No.  
**KP/LC18/100**