


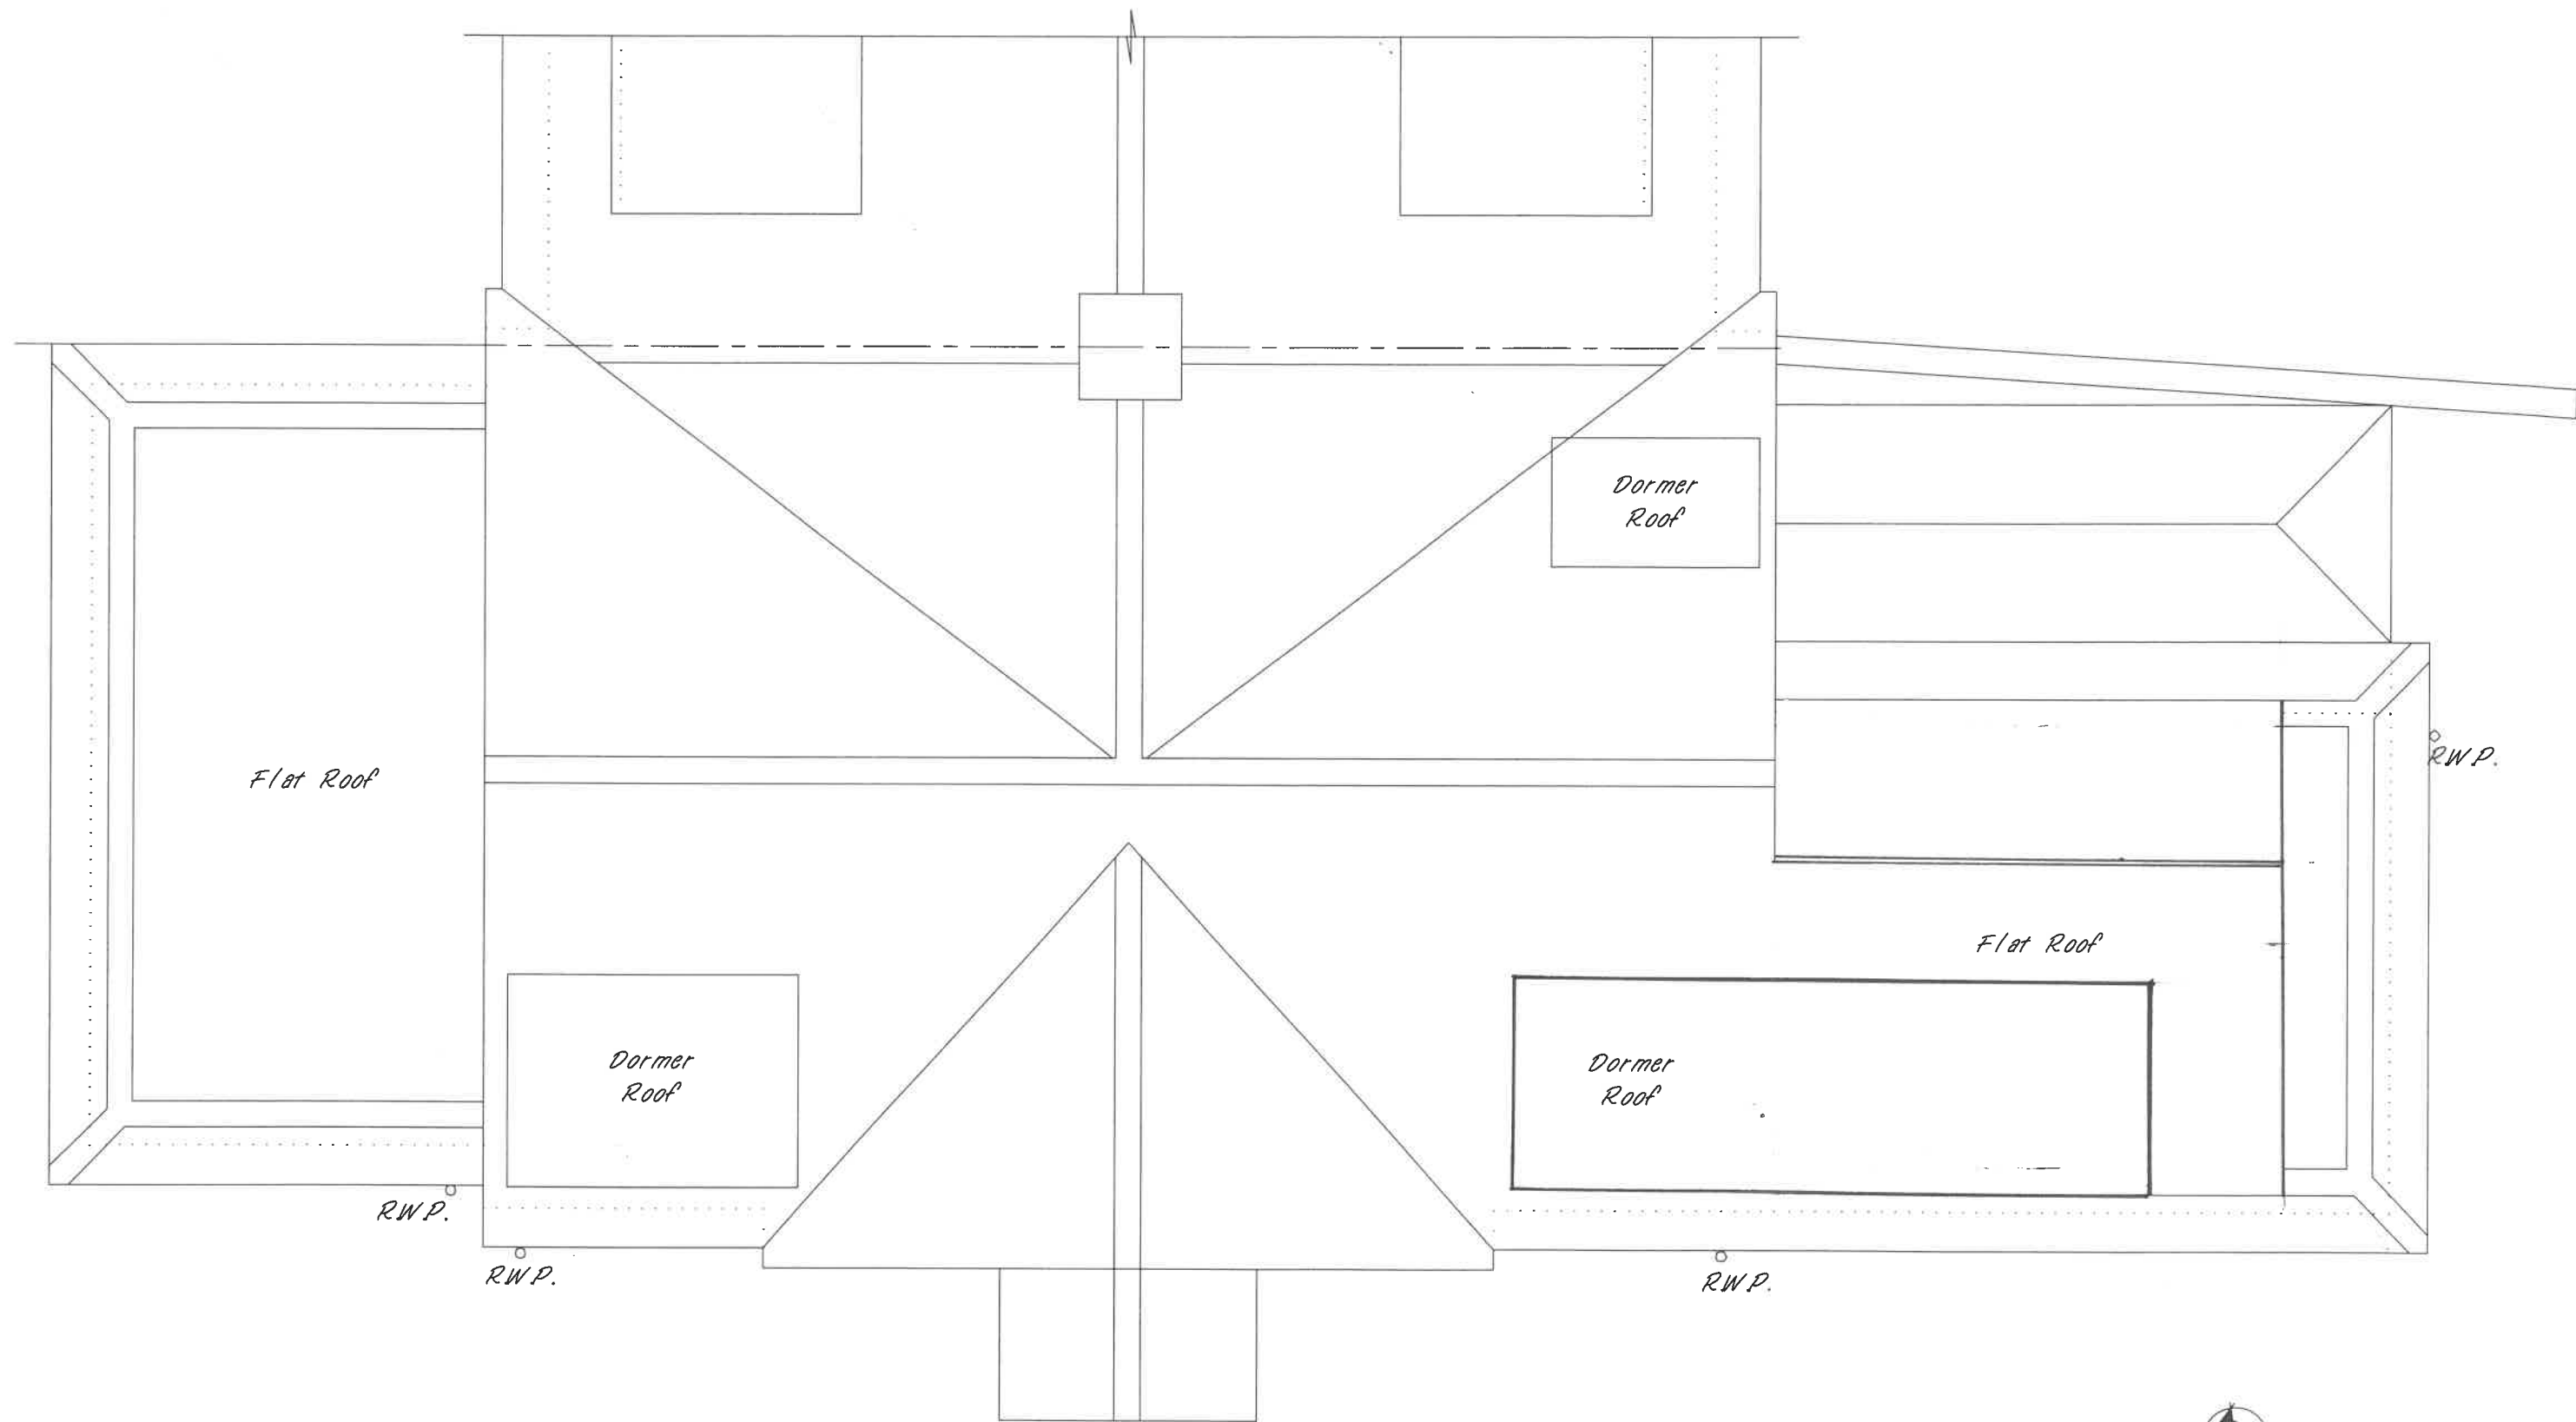

Proposed Roof Plan



THIS DRAWING SHOULD BE READ IN
CONJUNCTION WITH THE SPECIFICATION.
IT REMAINS THE COPYRIGHT OF THE DESIGNER AND MUST NOT
BE USED, ALTERED OR COPIED WITHOUT PERMISSION

**Proposed First Floor
Front Extension.**

SITE: 6 Hoylake Crescent,
Ickenham,
Uxbridge. UB10 8JD



PROPERTY SERVICES
Architectural Designers
& Surveyors
Newbury (01635) 864956

DRAWN: AMF	SCALE: 1 : 50 @ A3	DATE: April '20
DRAWING NO: 20/242/030		REV: