




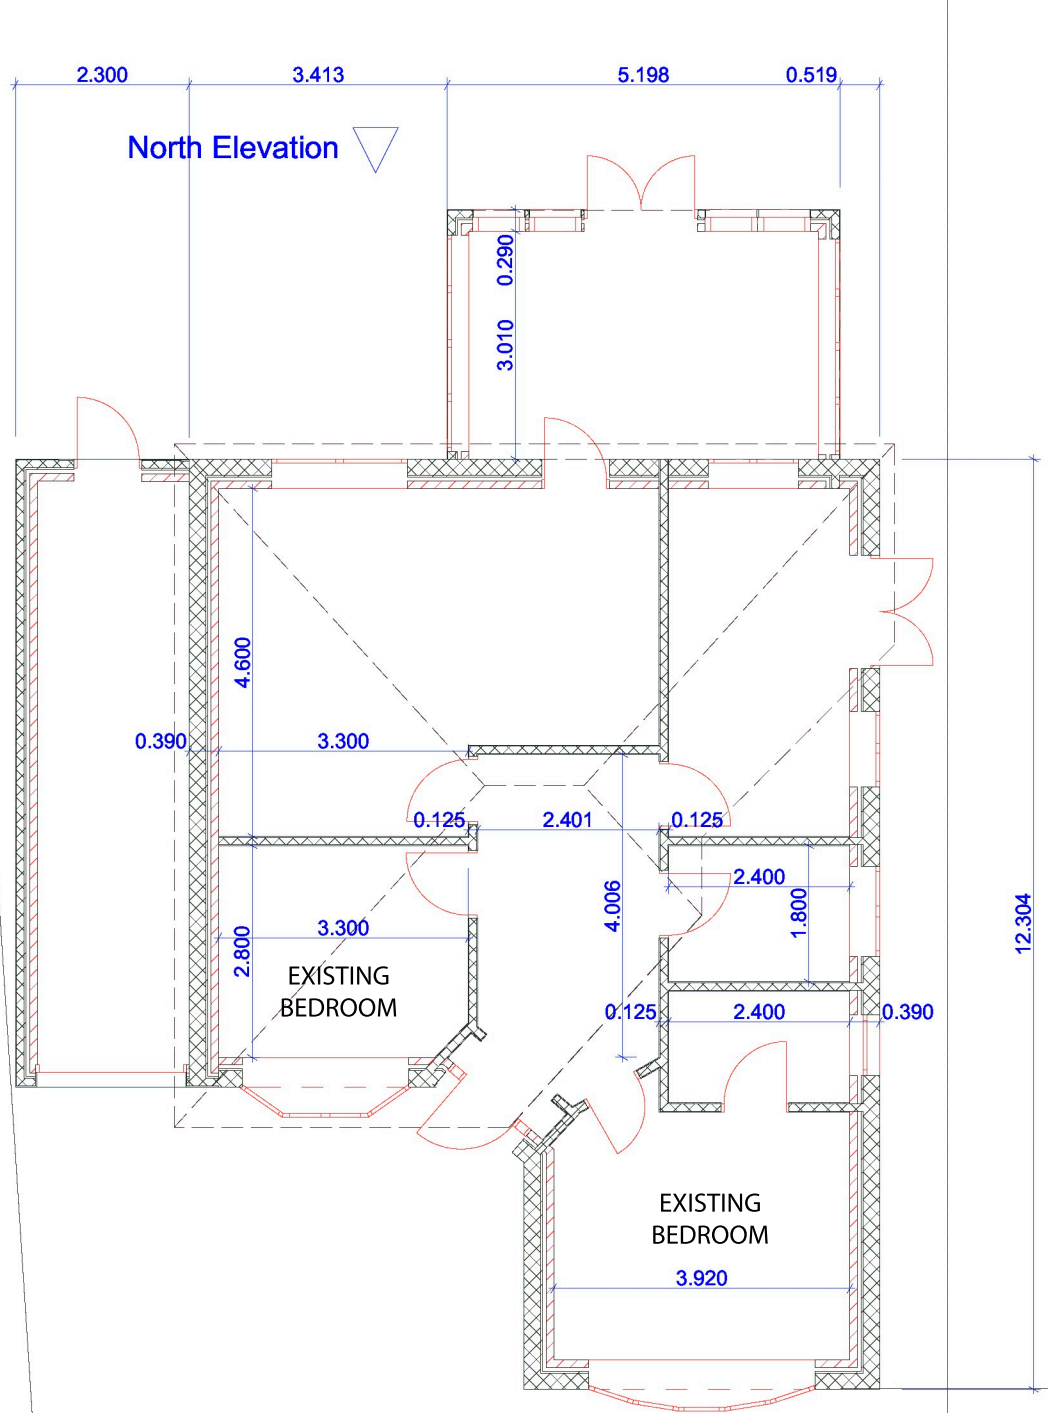


Existing Ground Floor Plan

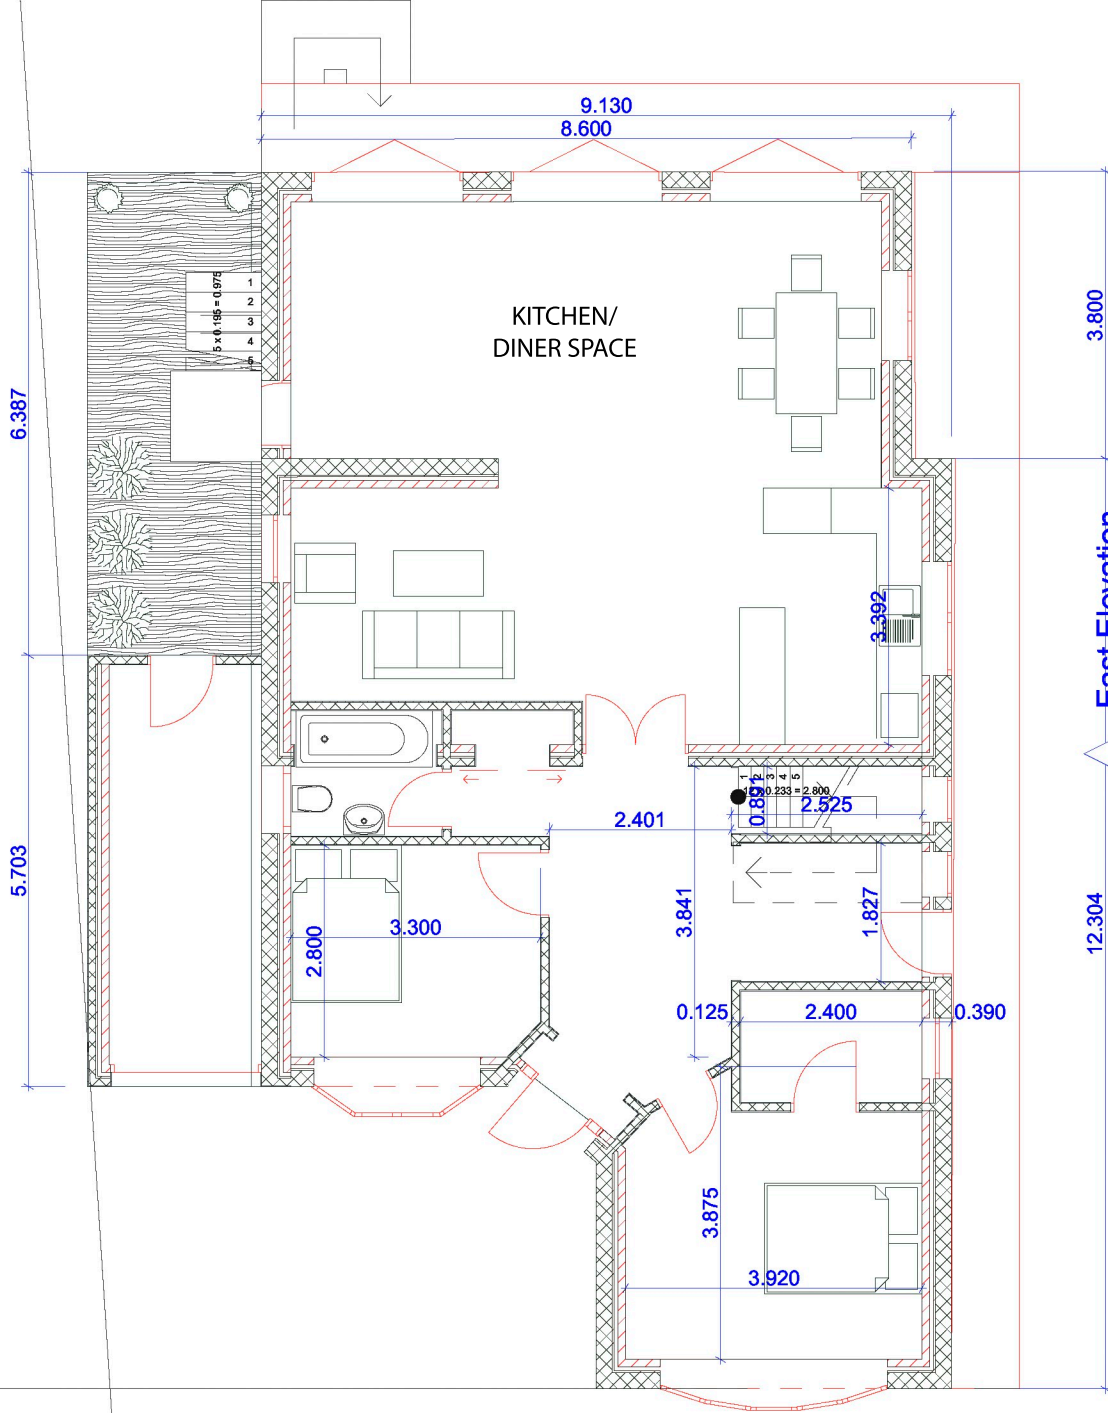


Proposed Ground Floor Plan

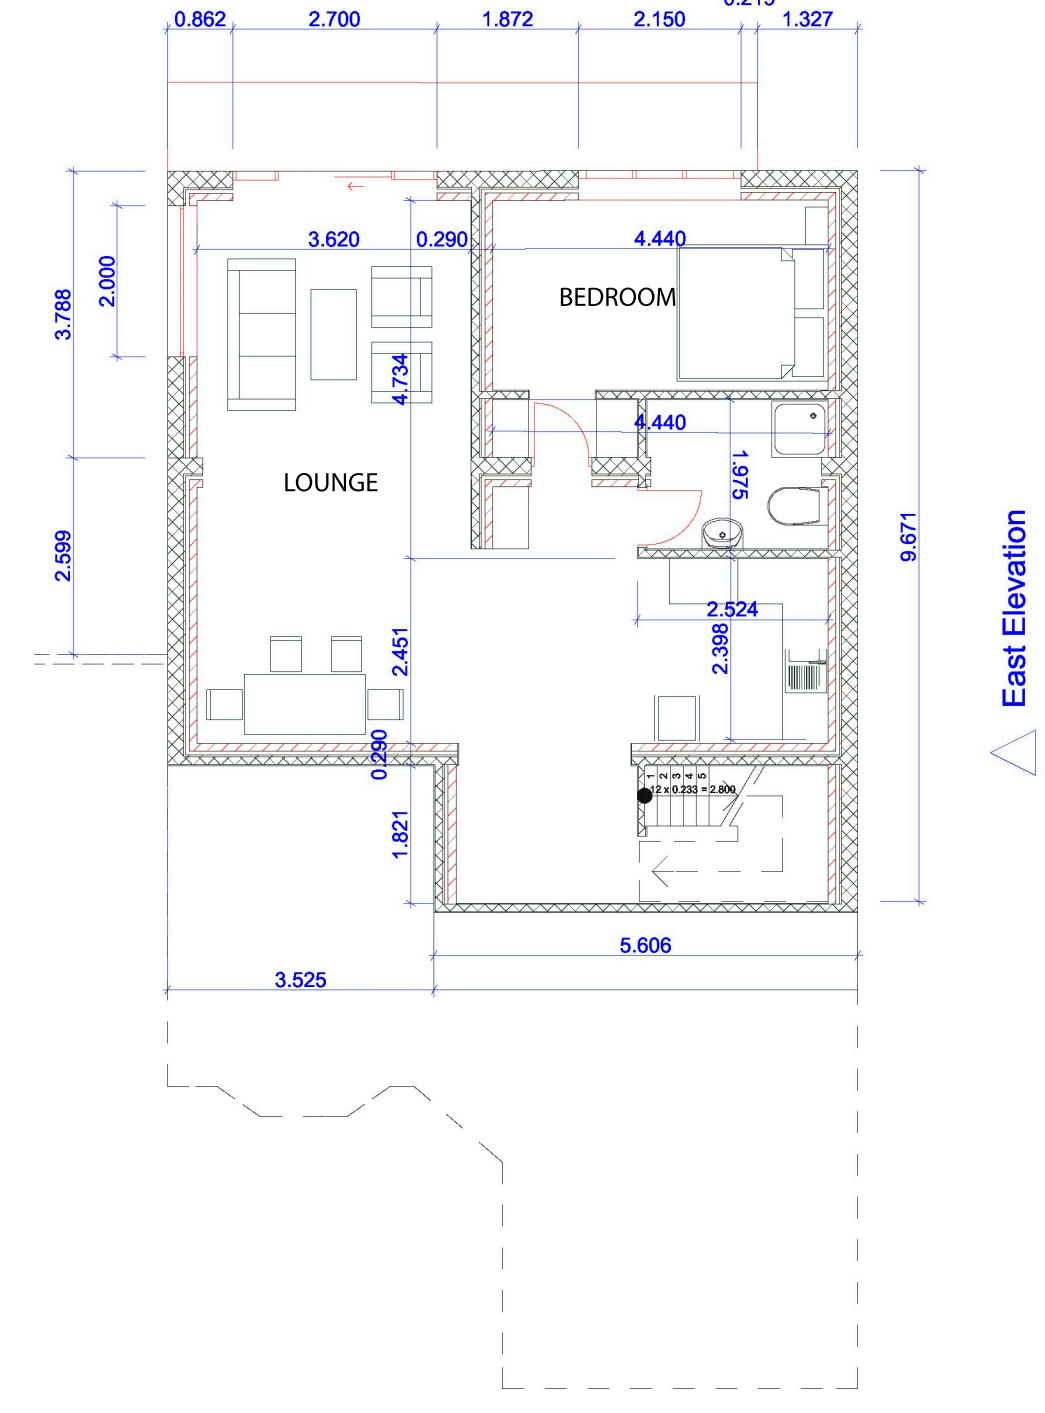

Proposed Basement Floor Plan

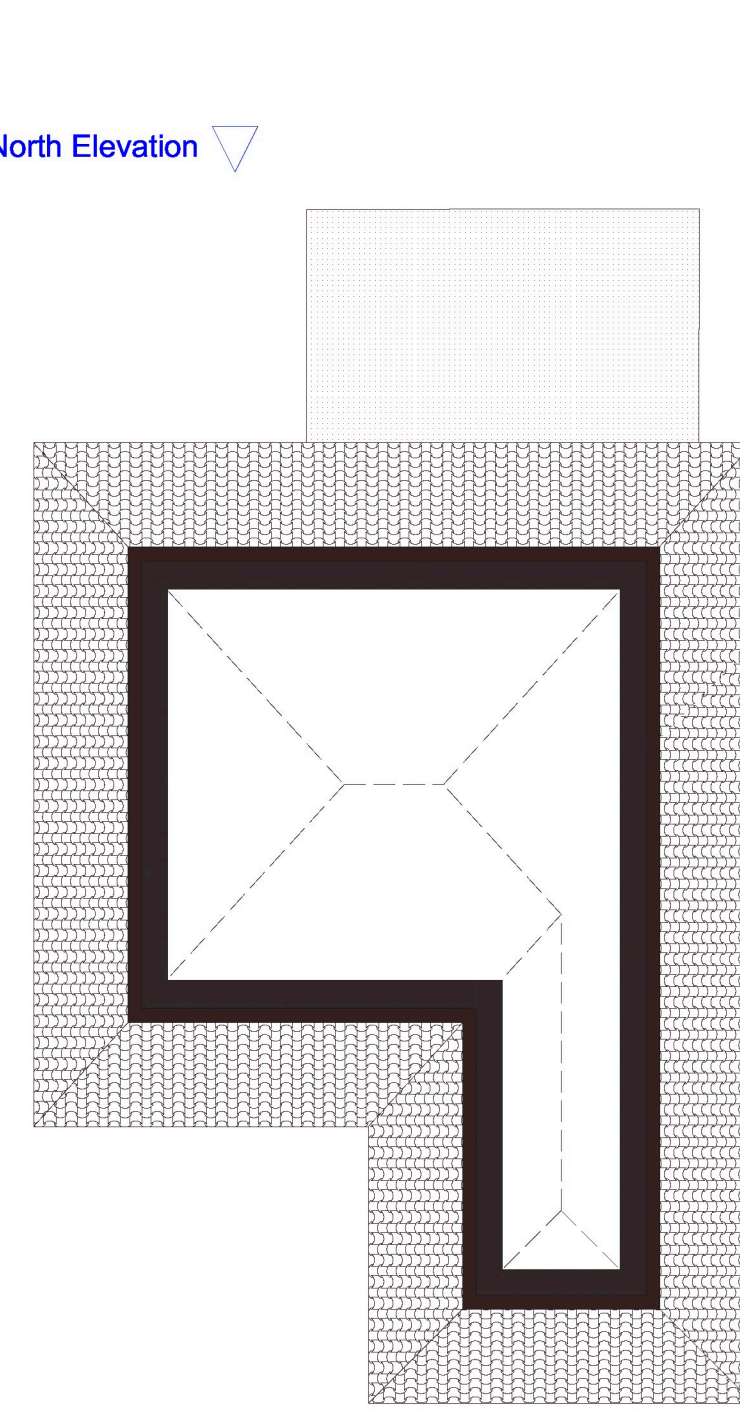

Existing Loft Plan and Roofline

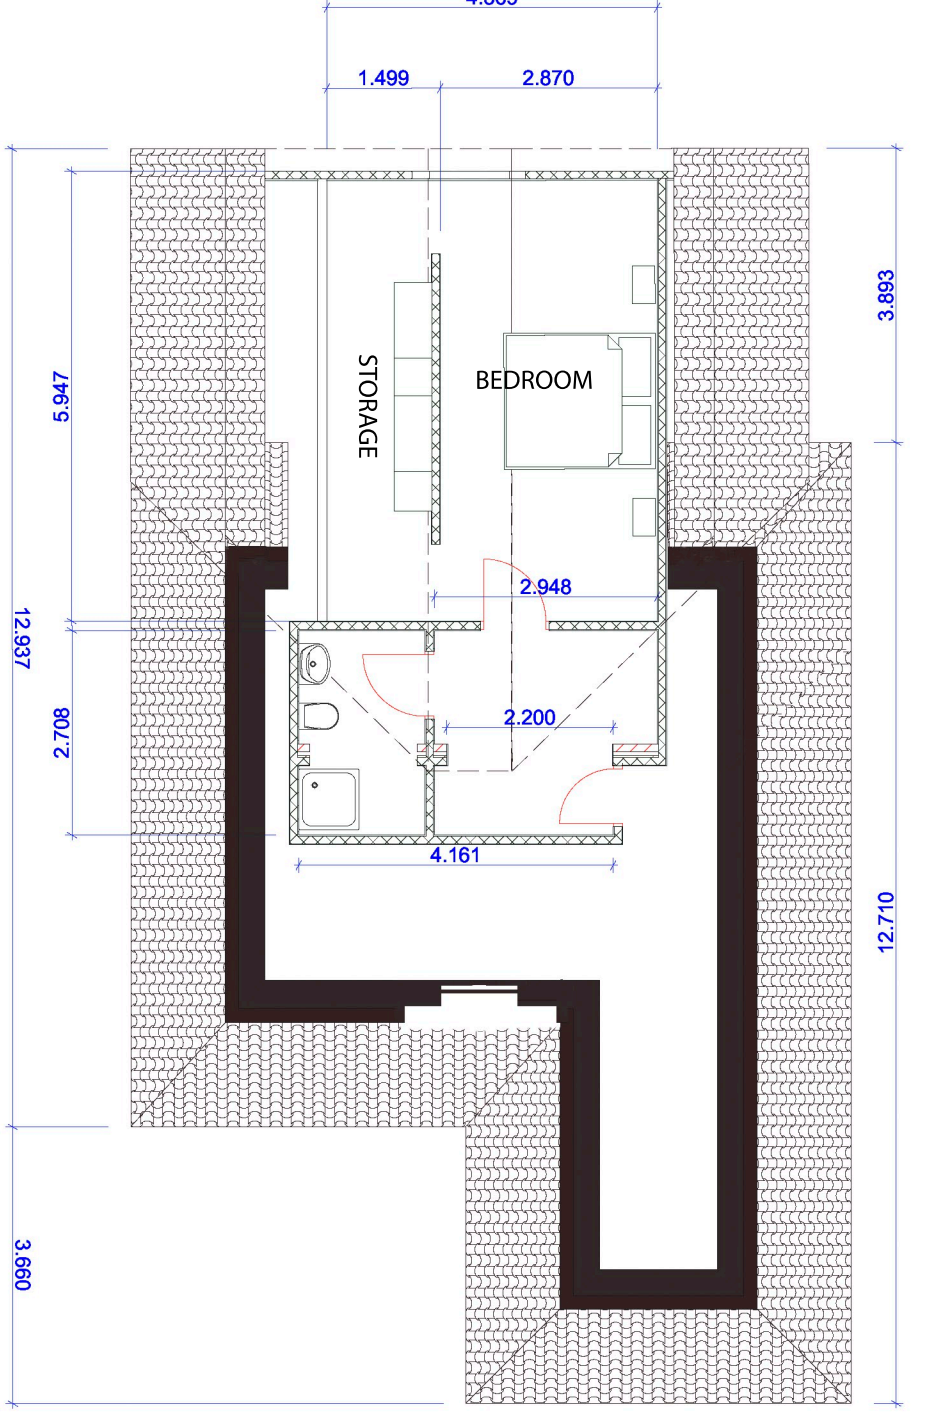

Proposed Loft Plan

ik ARCHITECTS GROUP LTD

Watford Studio / Mr Samie Kayani

architect@ikarchitectsgroup.com

01923 549 040 / 07510050100

11 Hillside Rise, Northwood.

HA6 1 AR

Drawing Name

Proposed development of family home. New loft space with rear extension and basement level

Drawing Status

For Submission

Modified by

Mr Samie, Kayani

01/ 06/ 2017

Drawing Scale

1:100

Layout ID

FULL/A1/13HILLSIDE

Notes:


- All side facing windows and doors to be opaque glass and fitted min. 1m above ground floor level.

- All new external brickwork to match existing and roof tiles to match existing


- Rear side existing conservatory to be removed completely

- Refuge and waste collection to be allocated at existing location to front side of home

- Front side dormer tiled finish with adequate roof slope. Materials to be matched to existing roof tile work

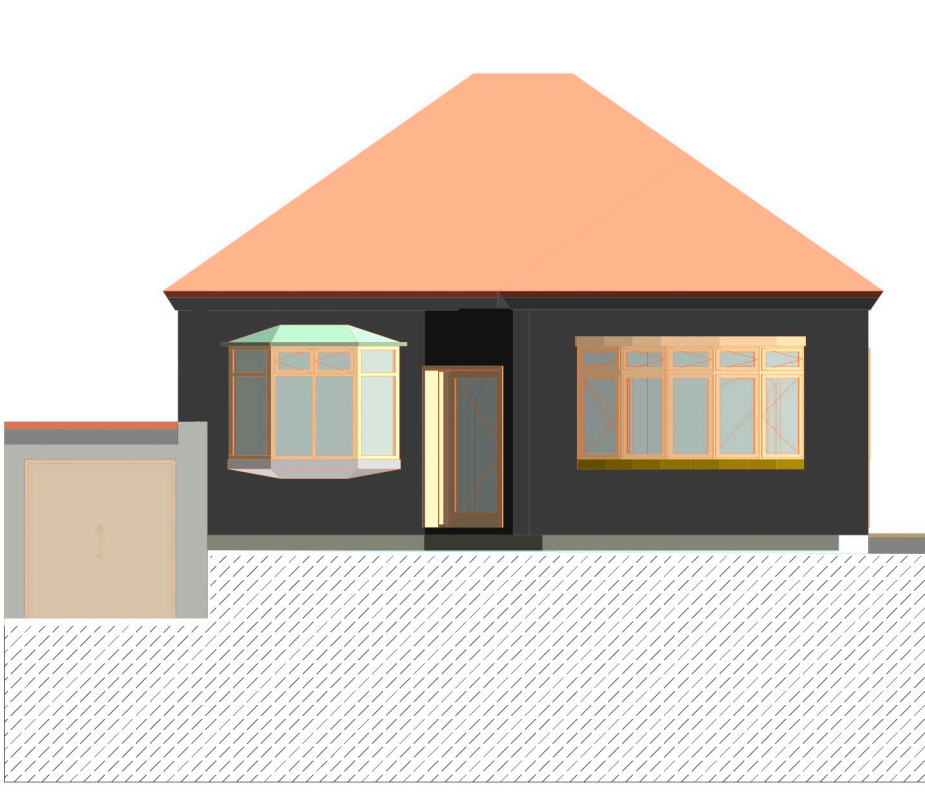


Existing Front Elevation

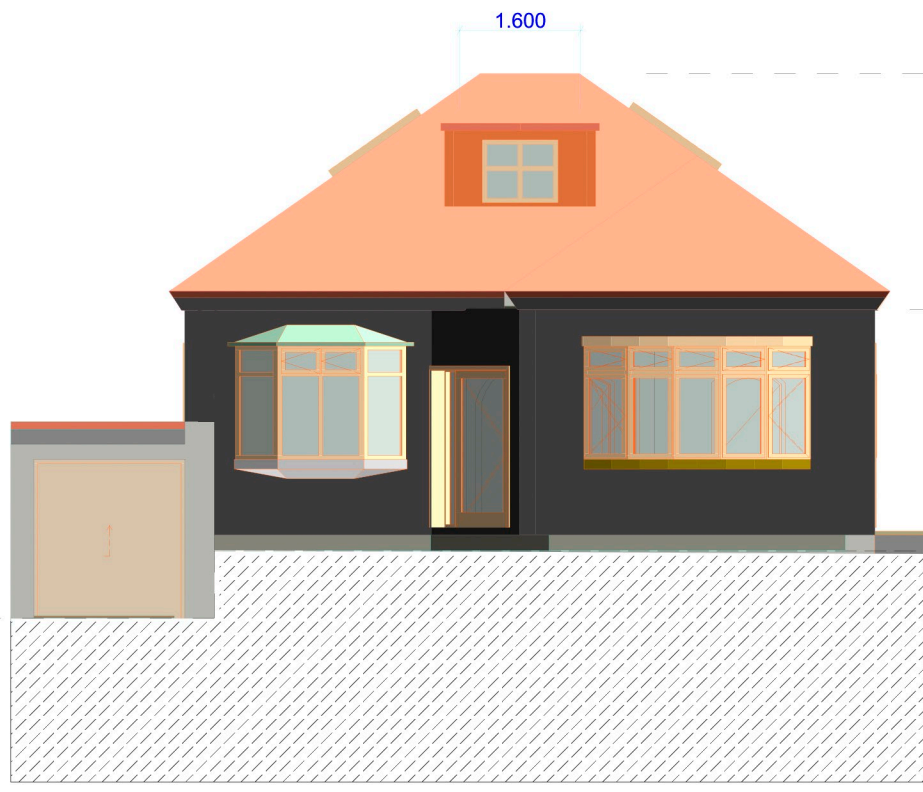


Proposed Front Elevation




Proposed Rear Elevation

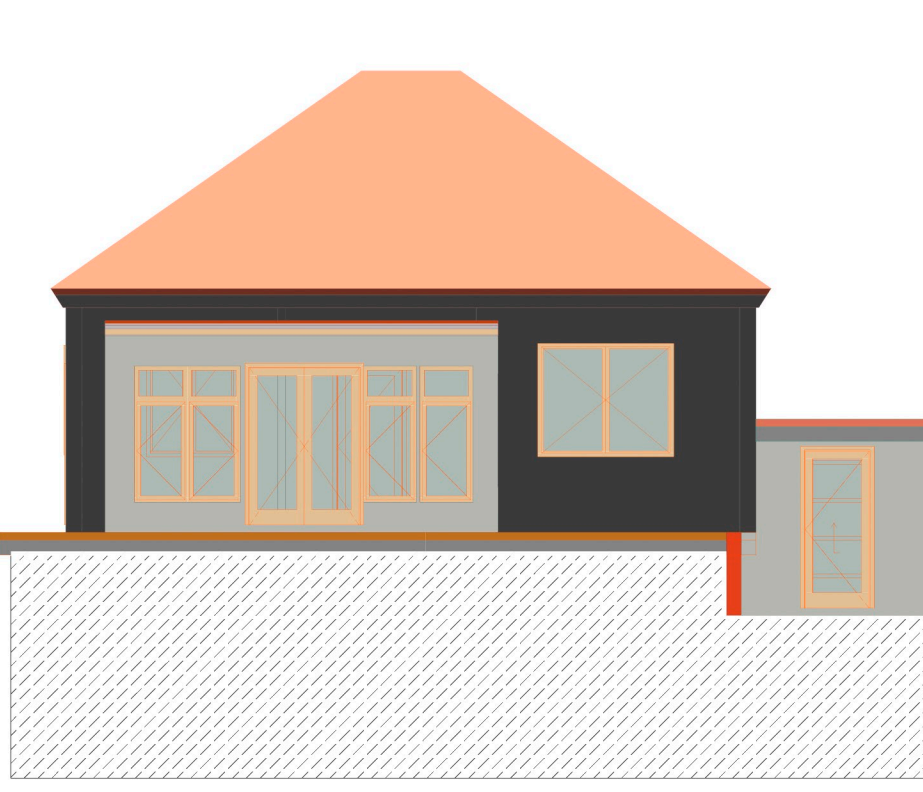


Existing Rear Elevation

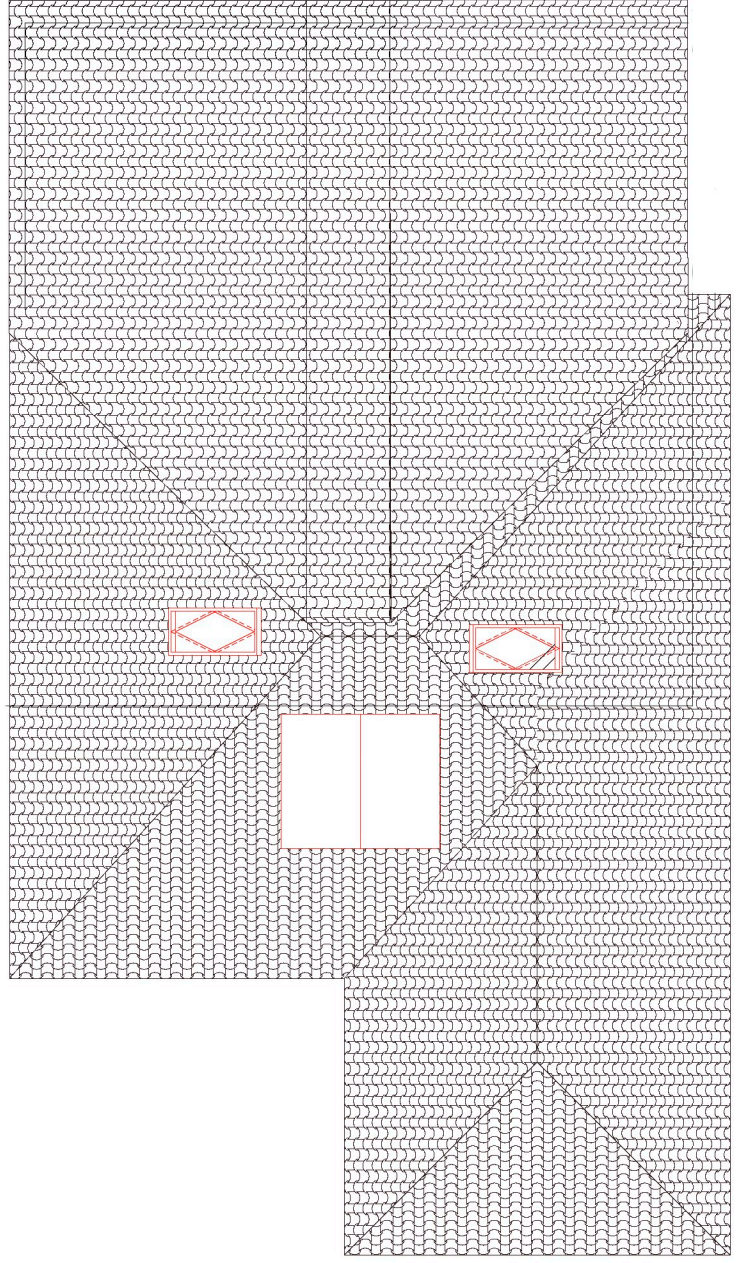


Proposed Roof Plan

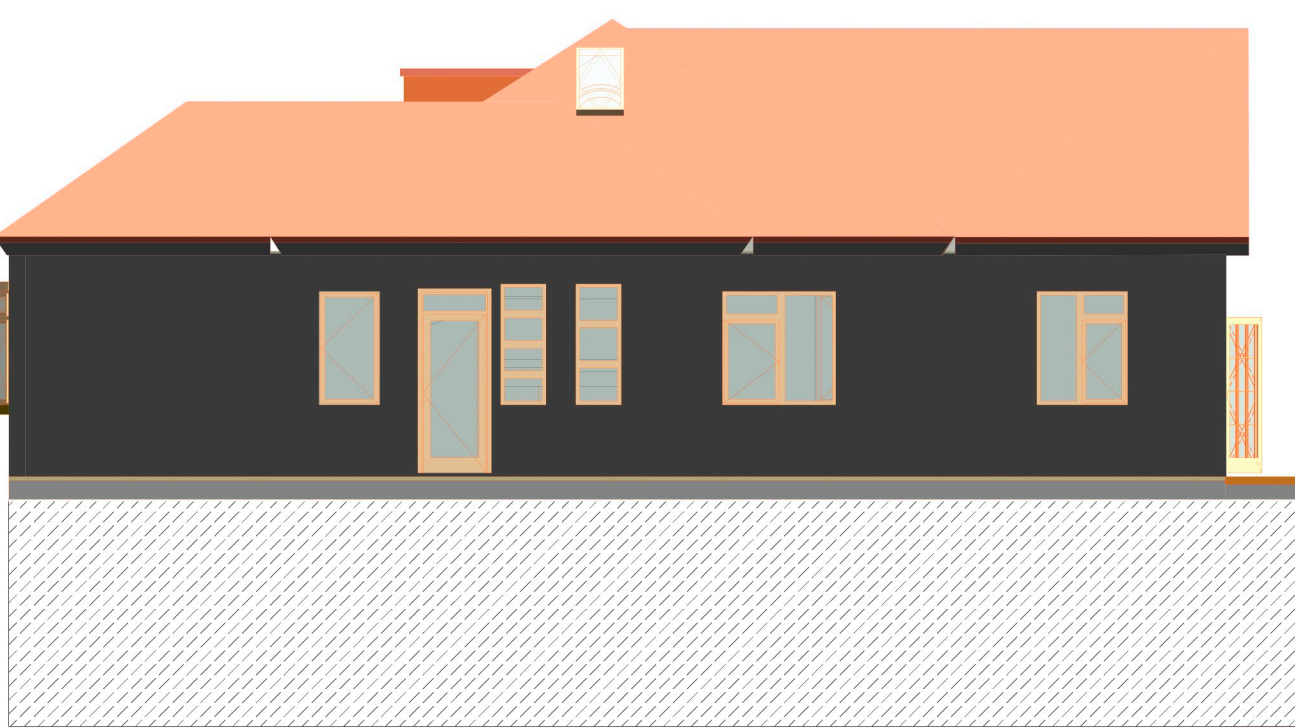

Proposed East Elevation

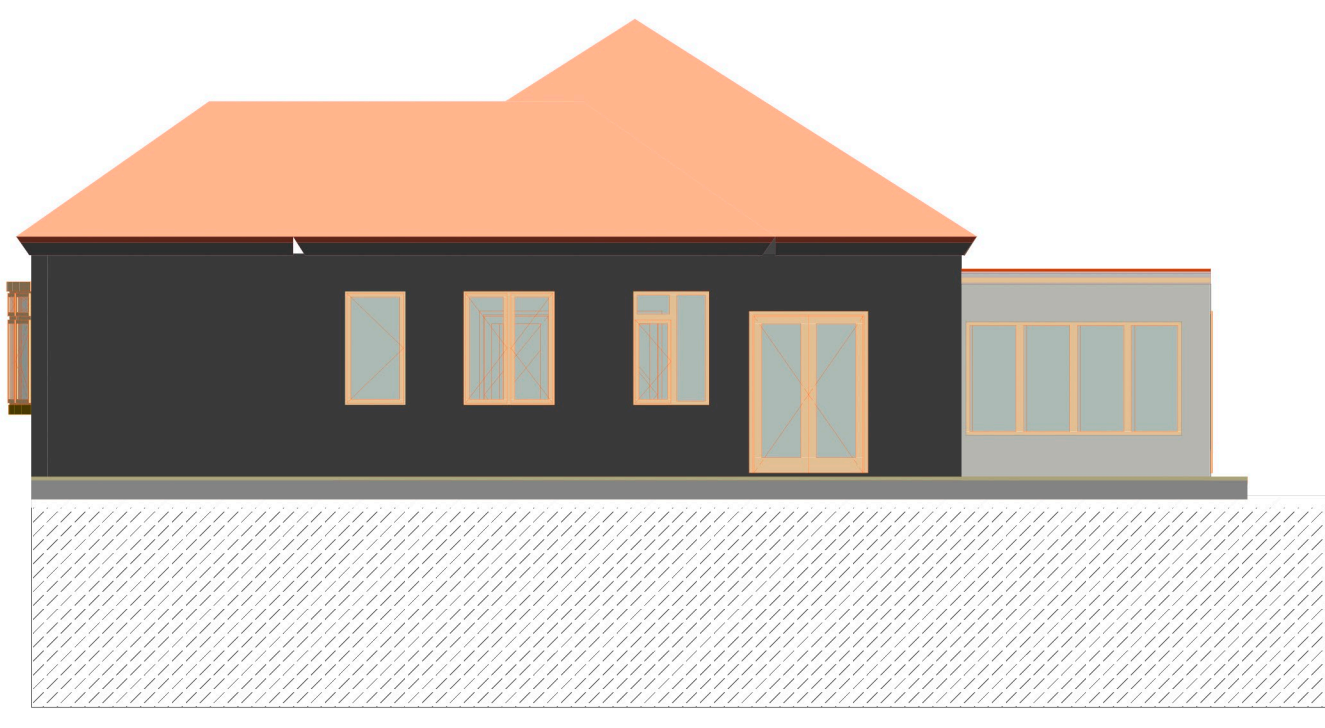

Existing East Elevation

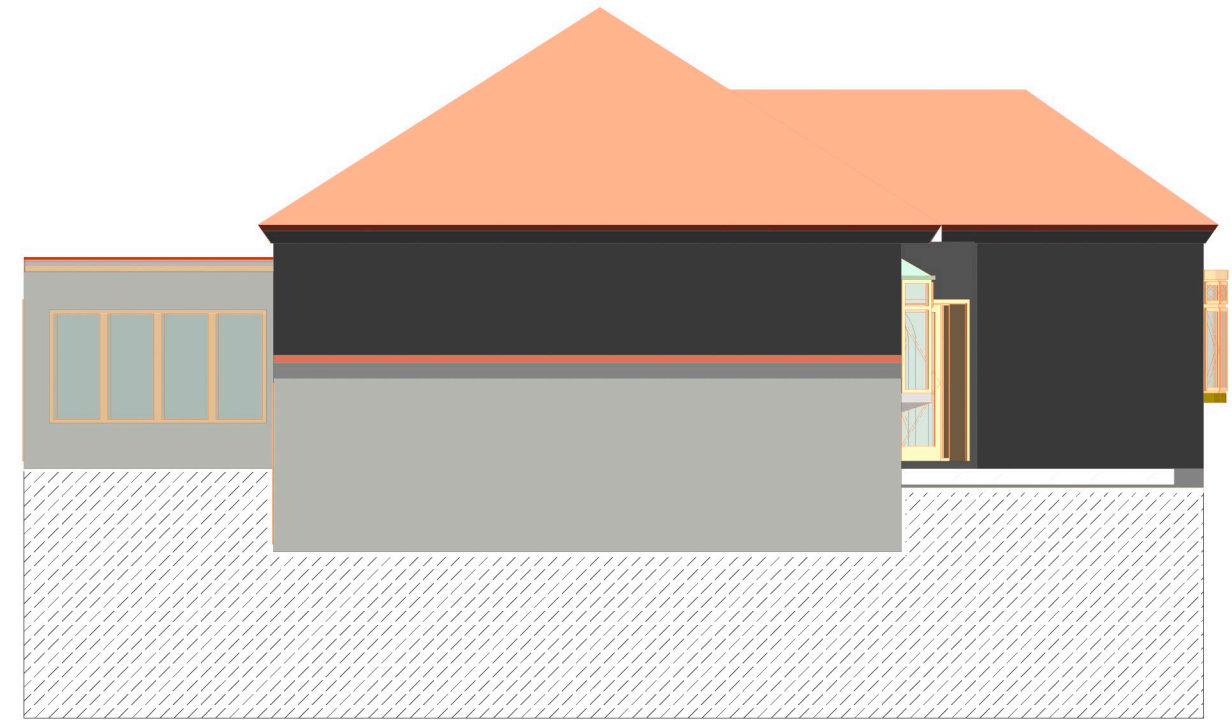

Existing West Elevation



Proposed West Elevation

0. Ground Floor 1:100 0. Ground Floor 1:100 -1. Basement 1:100 1. Story 1:100 1. Story 1:100

East Elevation 1:100 West Elevation 1:100