

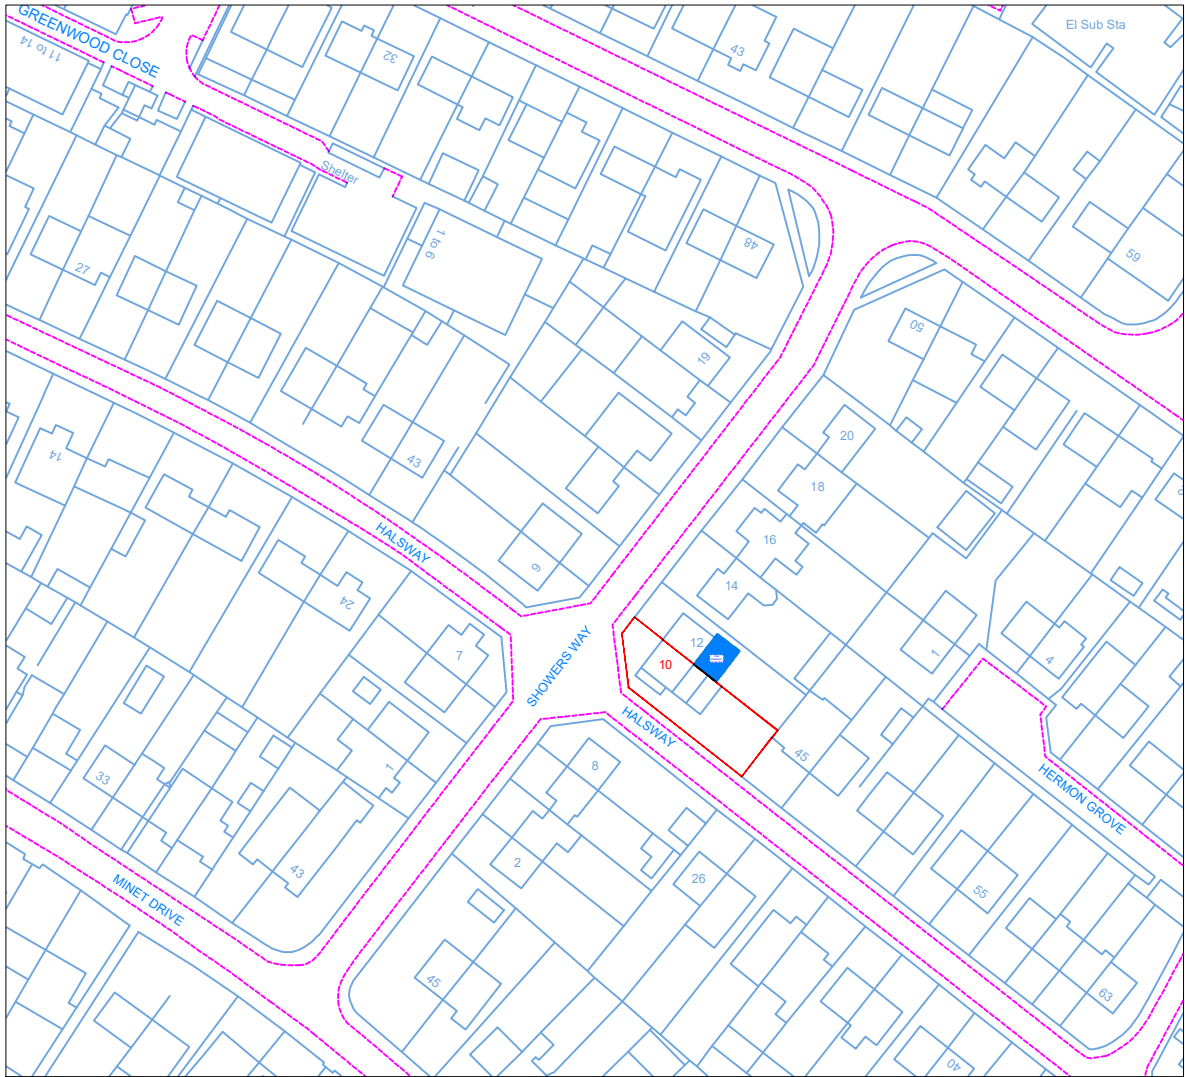


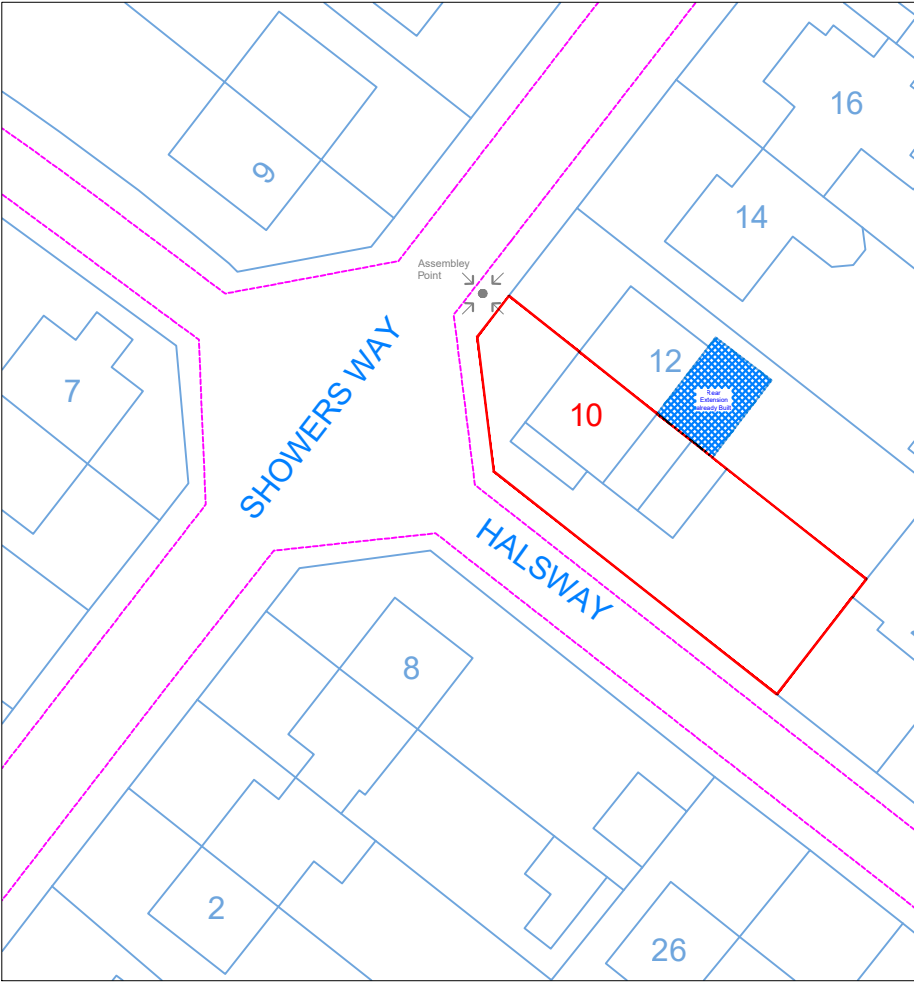

Location Plan

Scale: 1:1250

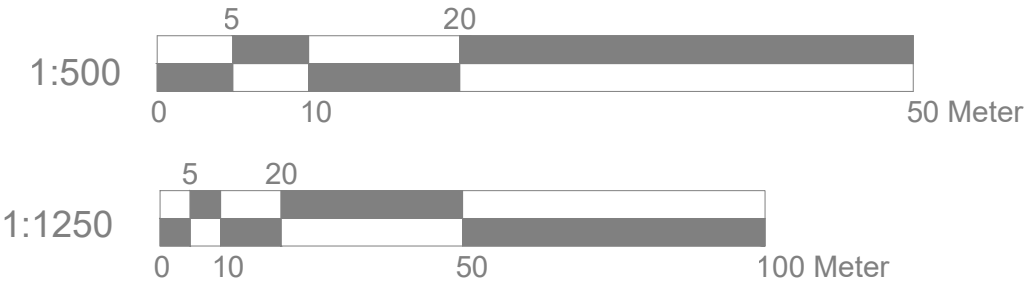

Block Plan

Scale: 1:500



Site Address

10 Showers way
Hayes
UB3 3JY

Scale: 1:500/1250@A4

Date: AUG 26



PN-01-6.0m-Location

Drawn By: RP

Revision Date:

e:mail - nisarg@hotmail.com
(M) +44 (0) 7951491310



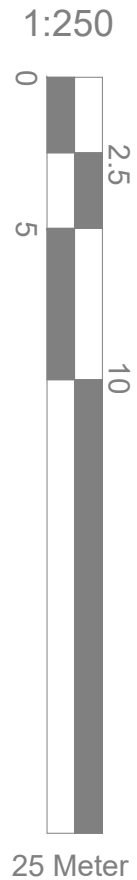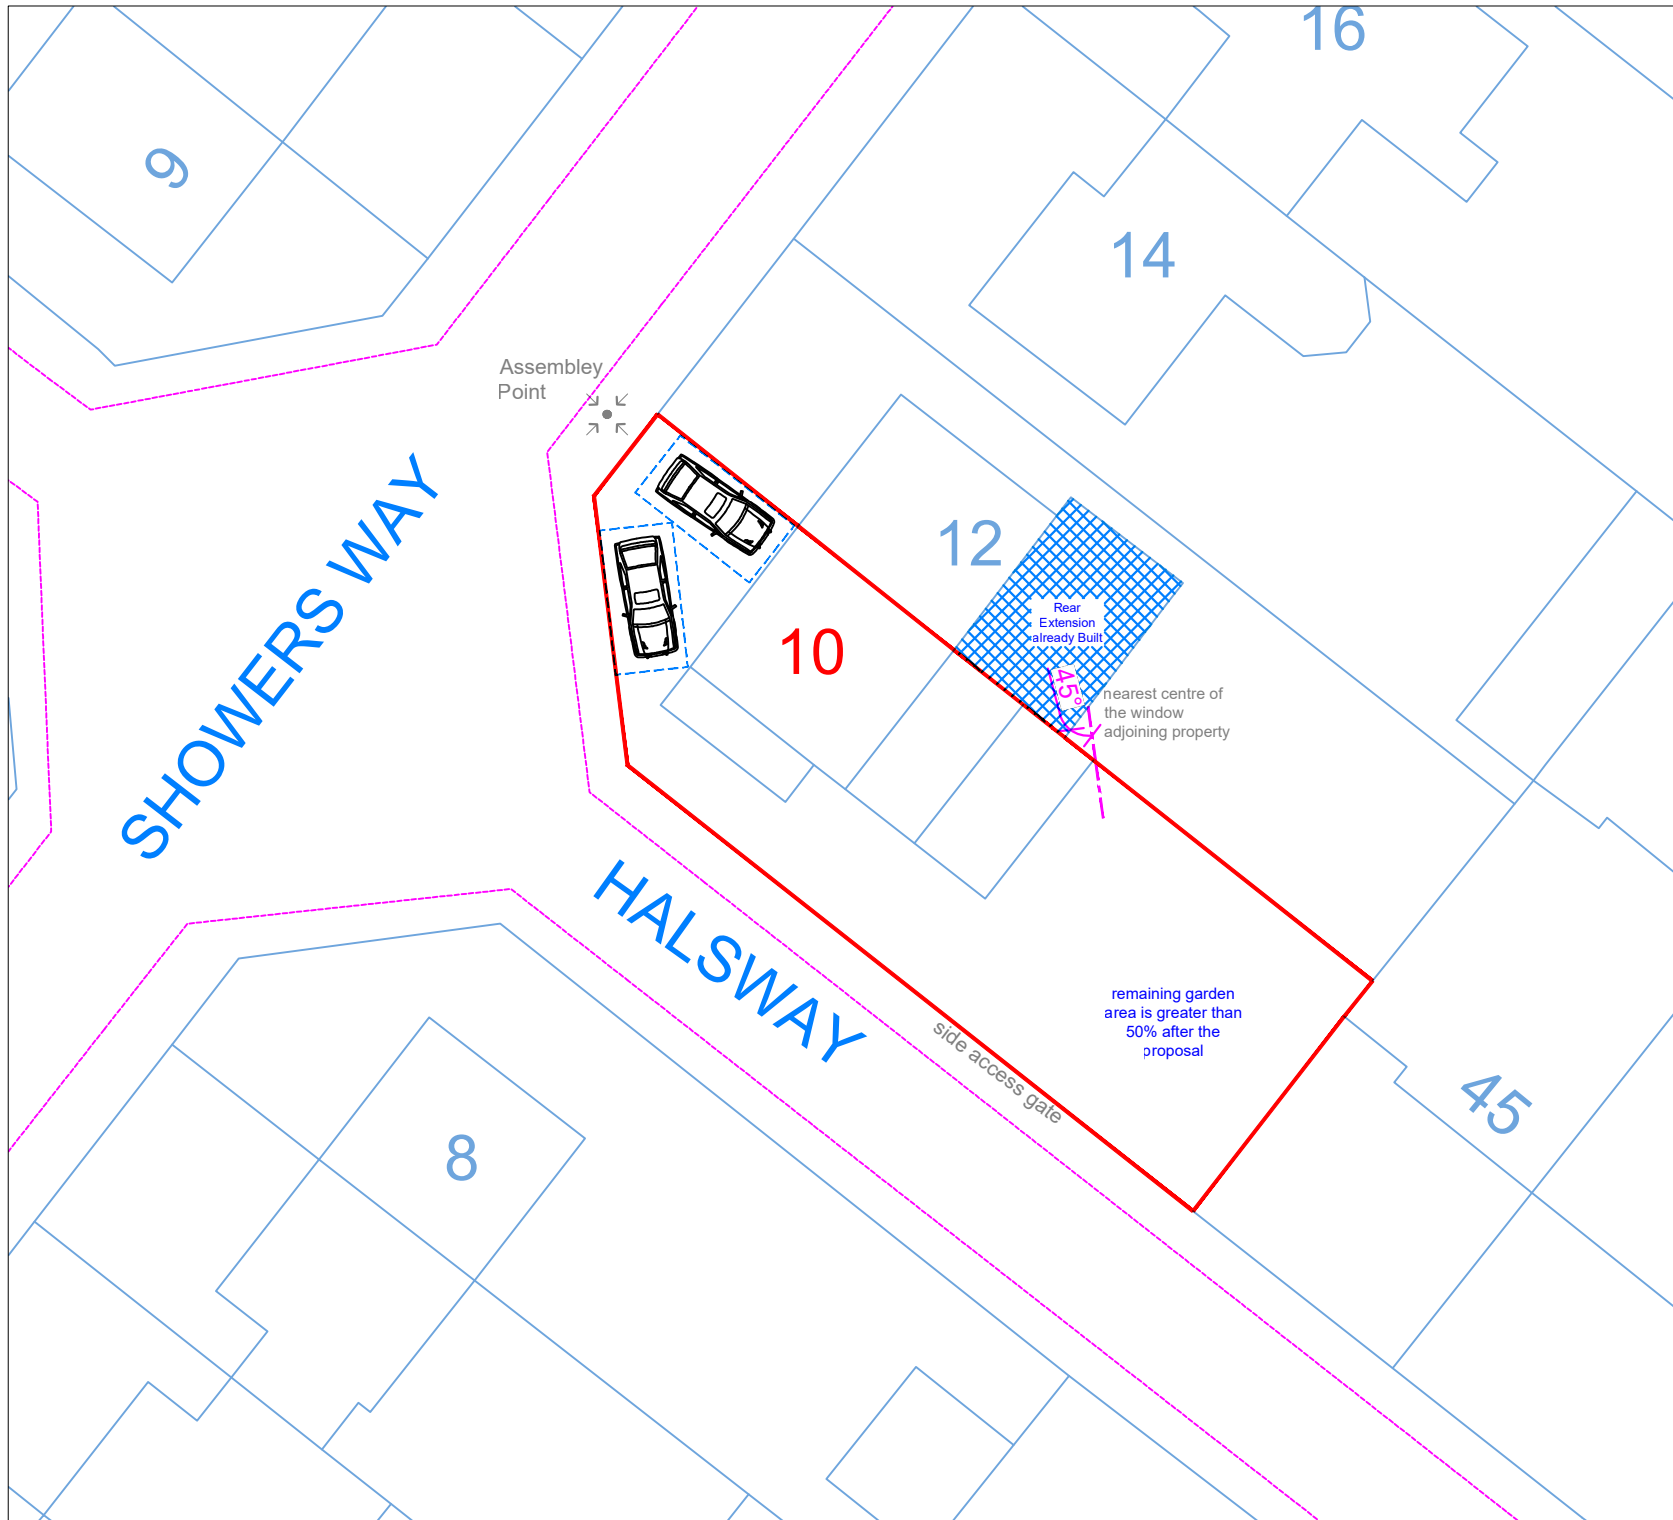

Site Plan
Scale: 1:250

Scale: 1:250@A4
Date: AUG 26
Drawing No.: PN-01-6.0m-Site
Drawn By: RP

Site Address

10 Showers way
Hayes
UB3 3JY

Revision Date:

e:mail - nisarg@hotmail.com
(M) +44 (0) 7951491310

