


# 1 Existing Ground Floor

1 : 50

## GENERAL NOTES:


1. DO NOT SCALE FROM THE DRAWINGS
2. ALL DIMENTIONS ARE IN MILLIMETER.
3. VERIFY ALL DIMENSIONS AND CONDITIONS BEFORE BUILDING OR STARTING CONSTRUCTION.
4. NOTIFY THE DESIGNER IMMEDIATELY OF ANY DISCREPANCY OR VARIATION.
5. ALL WORK TO COMPLY WITH CURRENT BUILDING REGULATIONS AND CODES OF PRACTICE.

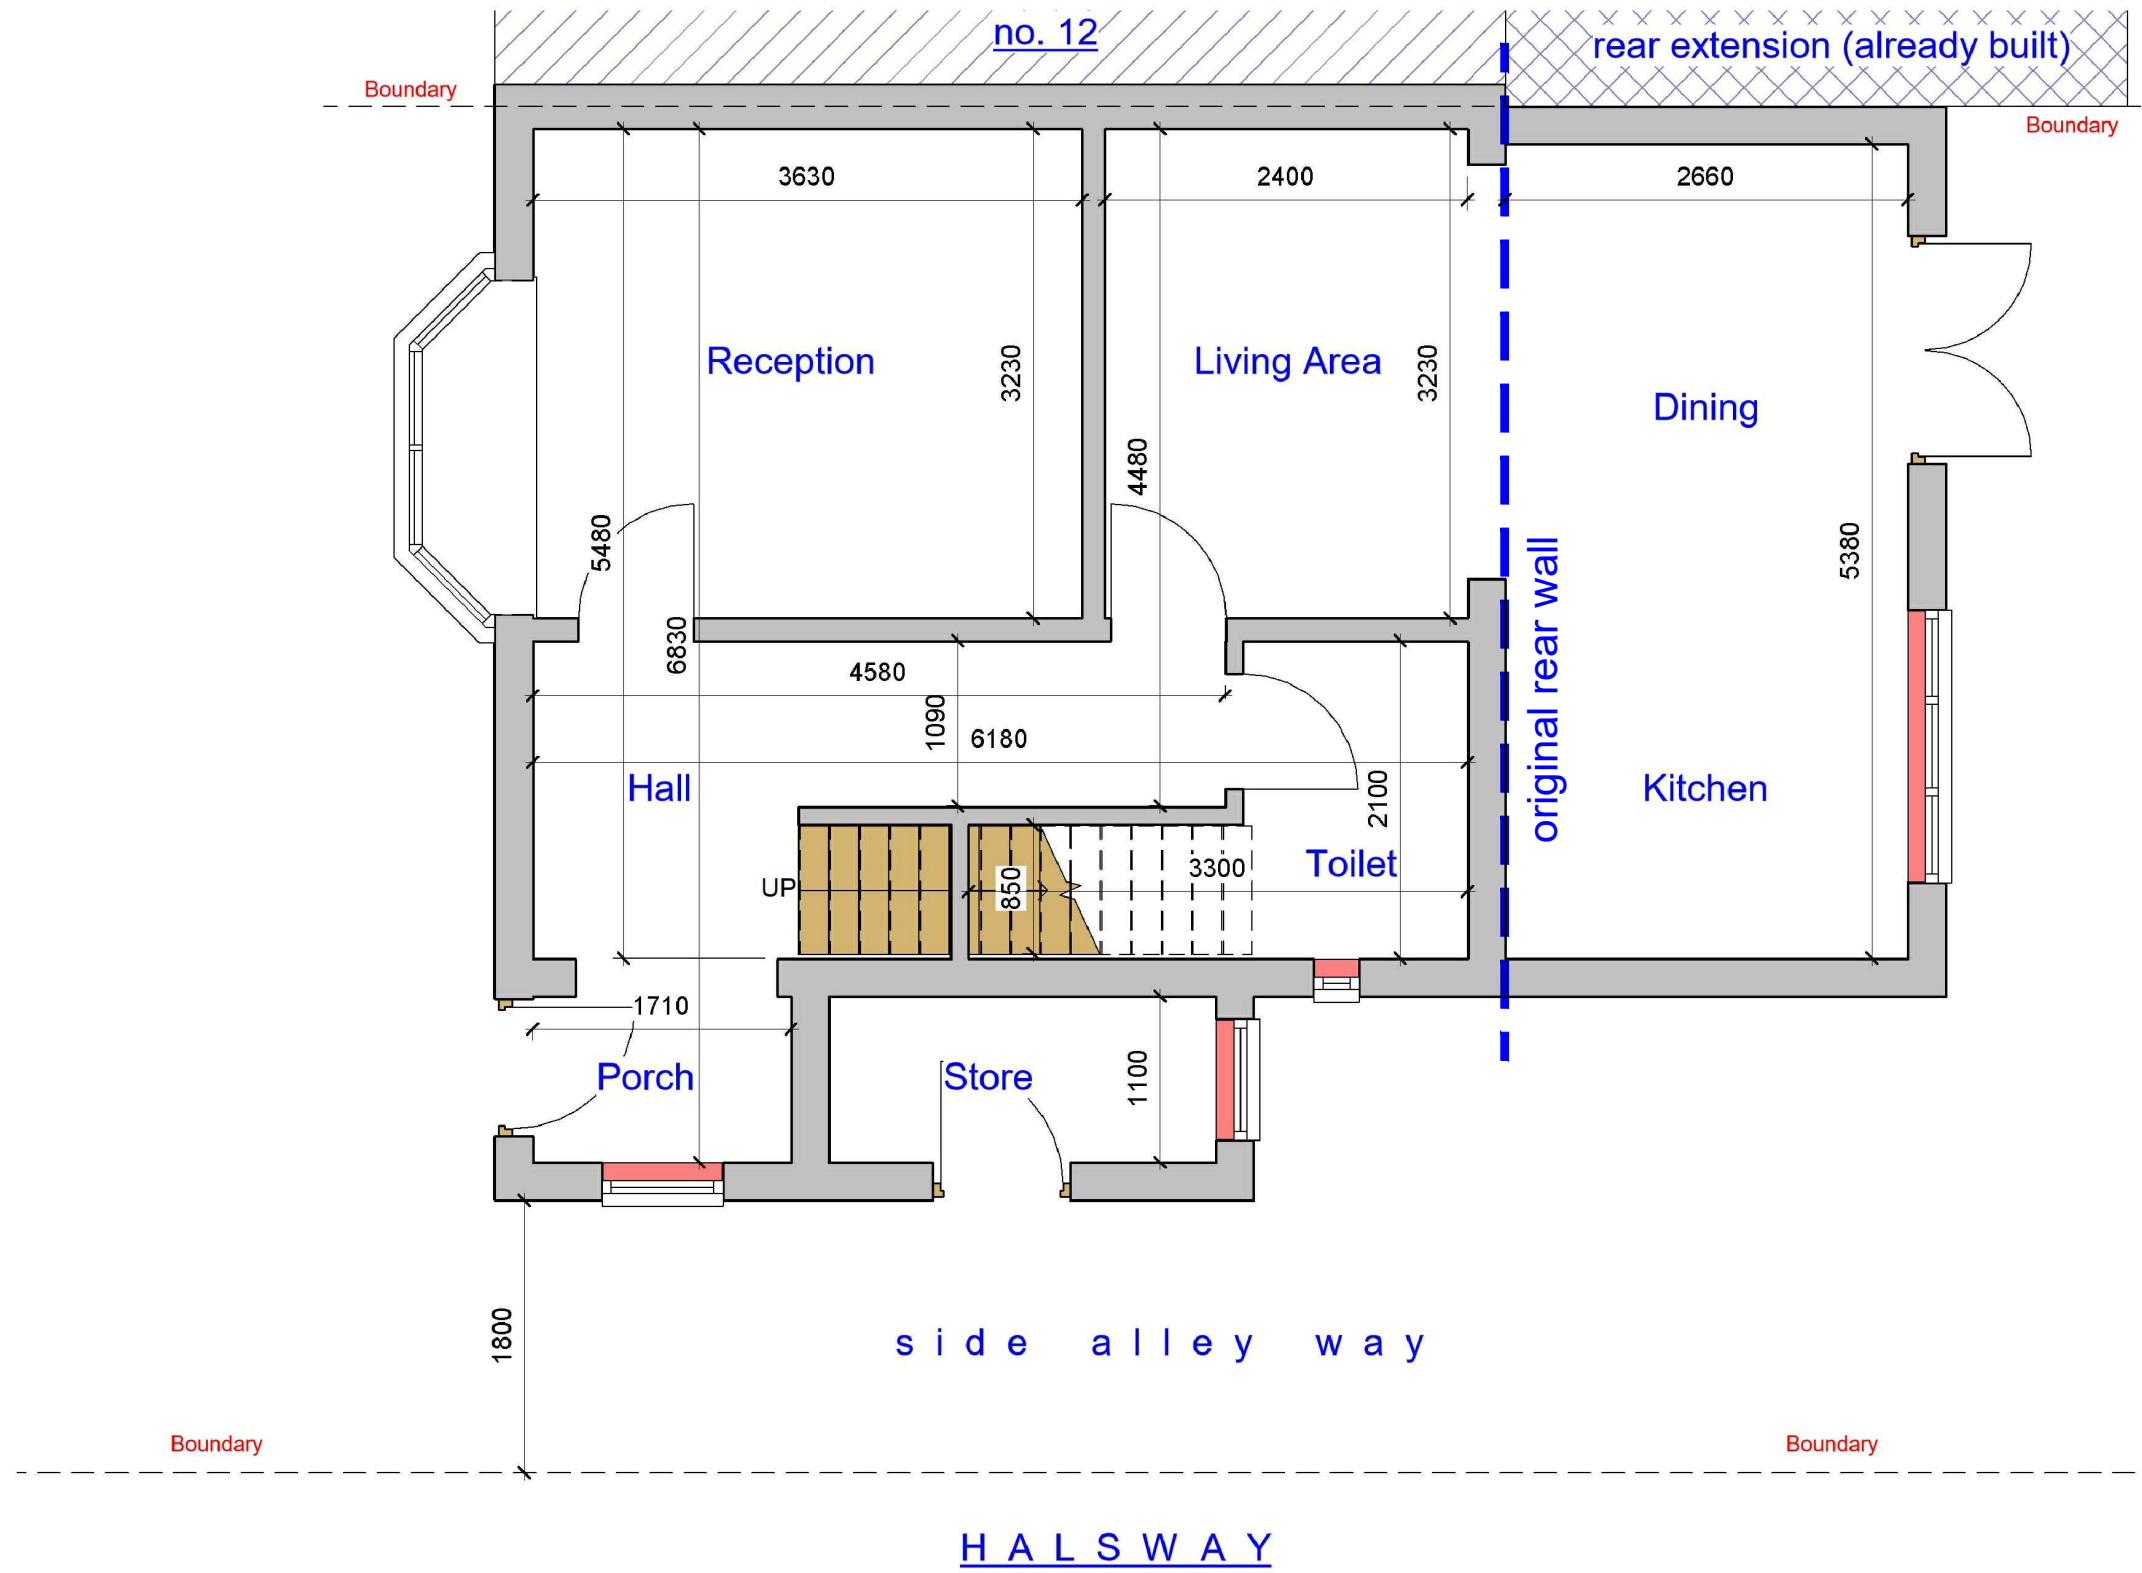


|                              |                            |                 |                |              |     |
|------------------------------|----------------------------|-----------------|----------------|--------------|-----|
| PROJECT                      |                            | CLIENT          |                |              |     |
| 10 Showers way Hayes UB3 3JY |                            | Mr Khum Garbuja |                |              |     |
| SHEET                        | Existing Ground Floor Plan | Date            | Project number | Scale (@ A3) |     |
|                              |                            | Issue Date      | Project Number |              |     |
|                              |                            | Drawn by        | DRWAING NUMBER |              | REV |
|                              |                            | Author          |                |              |     |
|                              |                            | Checked by      | A101           |              |     |
|                              |                            | Checker         |                |              |     |




**1 Existing Front\_Elevation**  
1 : 100

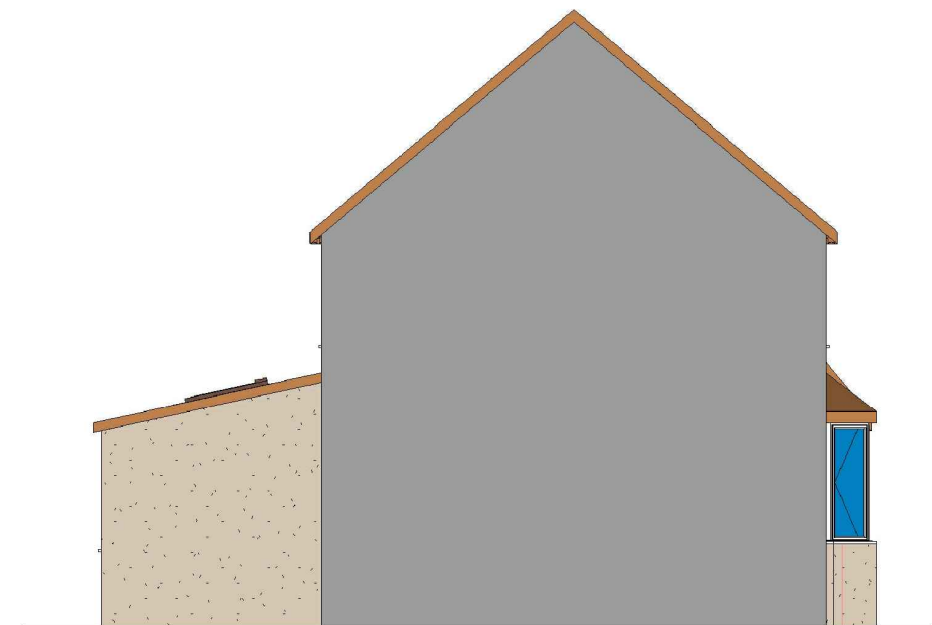

**2 Existing Side 01\_Elevation**  
1 : 100

 

VISUAL SCALE 1:100 @ A3

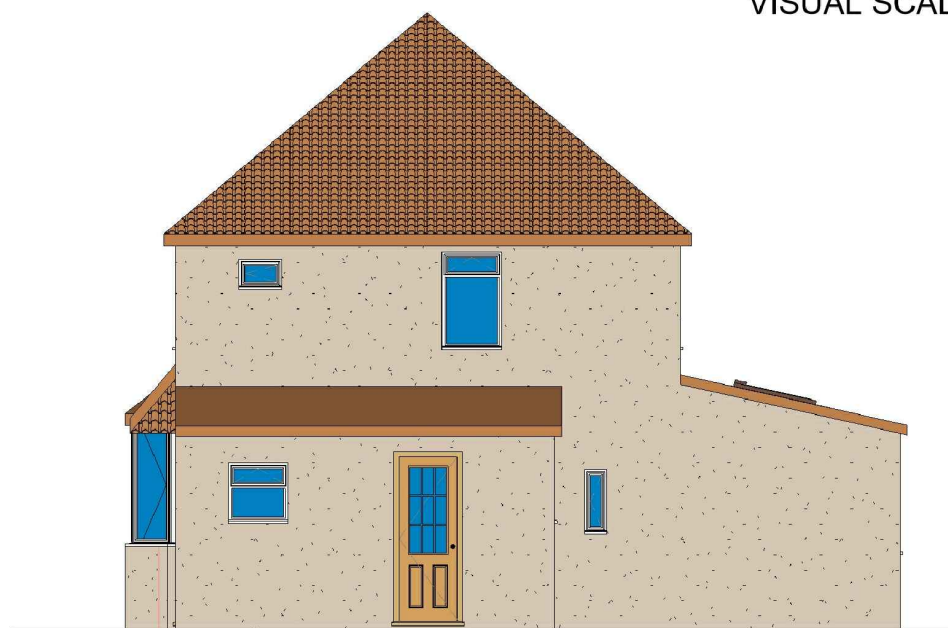

**4 Existing Side 02\_Elevation**  
1 : 100



**3 Existing Rear\_Elevation**  
1 : 100

**GENERAL NOTES:**

- DO NOT SCALE FROM THE DRAWINGS
- ALL DIMENSIONS ARE IN MILLIMETER.
- VERIFY ALL DIMENSIONS AND CONDITIONS BEFORE BUILDING OR STARTING CONSTRUCTION.
- NOTIFY THE DESIGNER IMMEDIATELY OF ANY DISCREPANCY OR VARIATION.
- ALL WORK TO COMPLY WITH CURRENT BUILDING REGULATIONS AND CODES OF PRACTICE.



Art @ Rooshika

NISARG@HOTMAIL.COM

+44 - 7951491310

PROJECT

10 Showers way Hayes UB3 3JY

SHEET

Existing Elevations

CLIENT

Mr Khum Garbuja

Date

Issue Date

Drawn by

Author

Checked by

Checker

Project number

Project Number

DRWAING NUMBER

A102


Scale (@ A3)

REV

1

# Proposed Ground Floor

1 : 50

 


VISUAL SCALE 1:50 @ A3

- Assembly Point
- Foam 6 litre foam spray
- Call Point
- Fire Alarm System comply with BS 5839:Part 1:2017
- FIRE EXIT Fire Exit Sign Comply with BS 5499
- CM Carbon Monoxide Detector
- Extract Vent

The existing partitions forming the protected staircase must provide half-hour fire resistance. They must be lined with 12.5mm plasterboard and skim

The doors to Bedrooms and any habitable rooms and the final exit door must not be fitted with a key on the inside. Thumb turns are acceptable

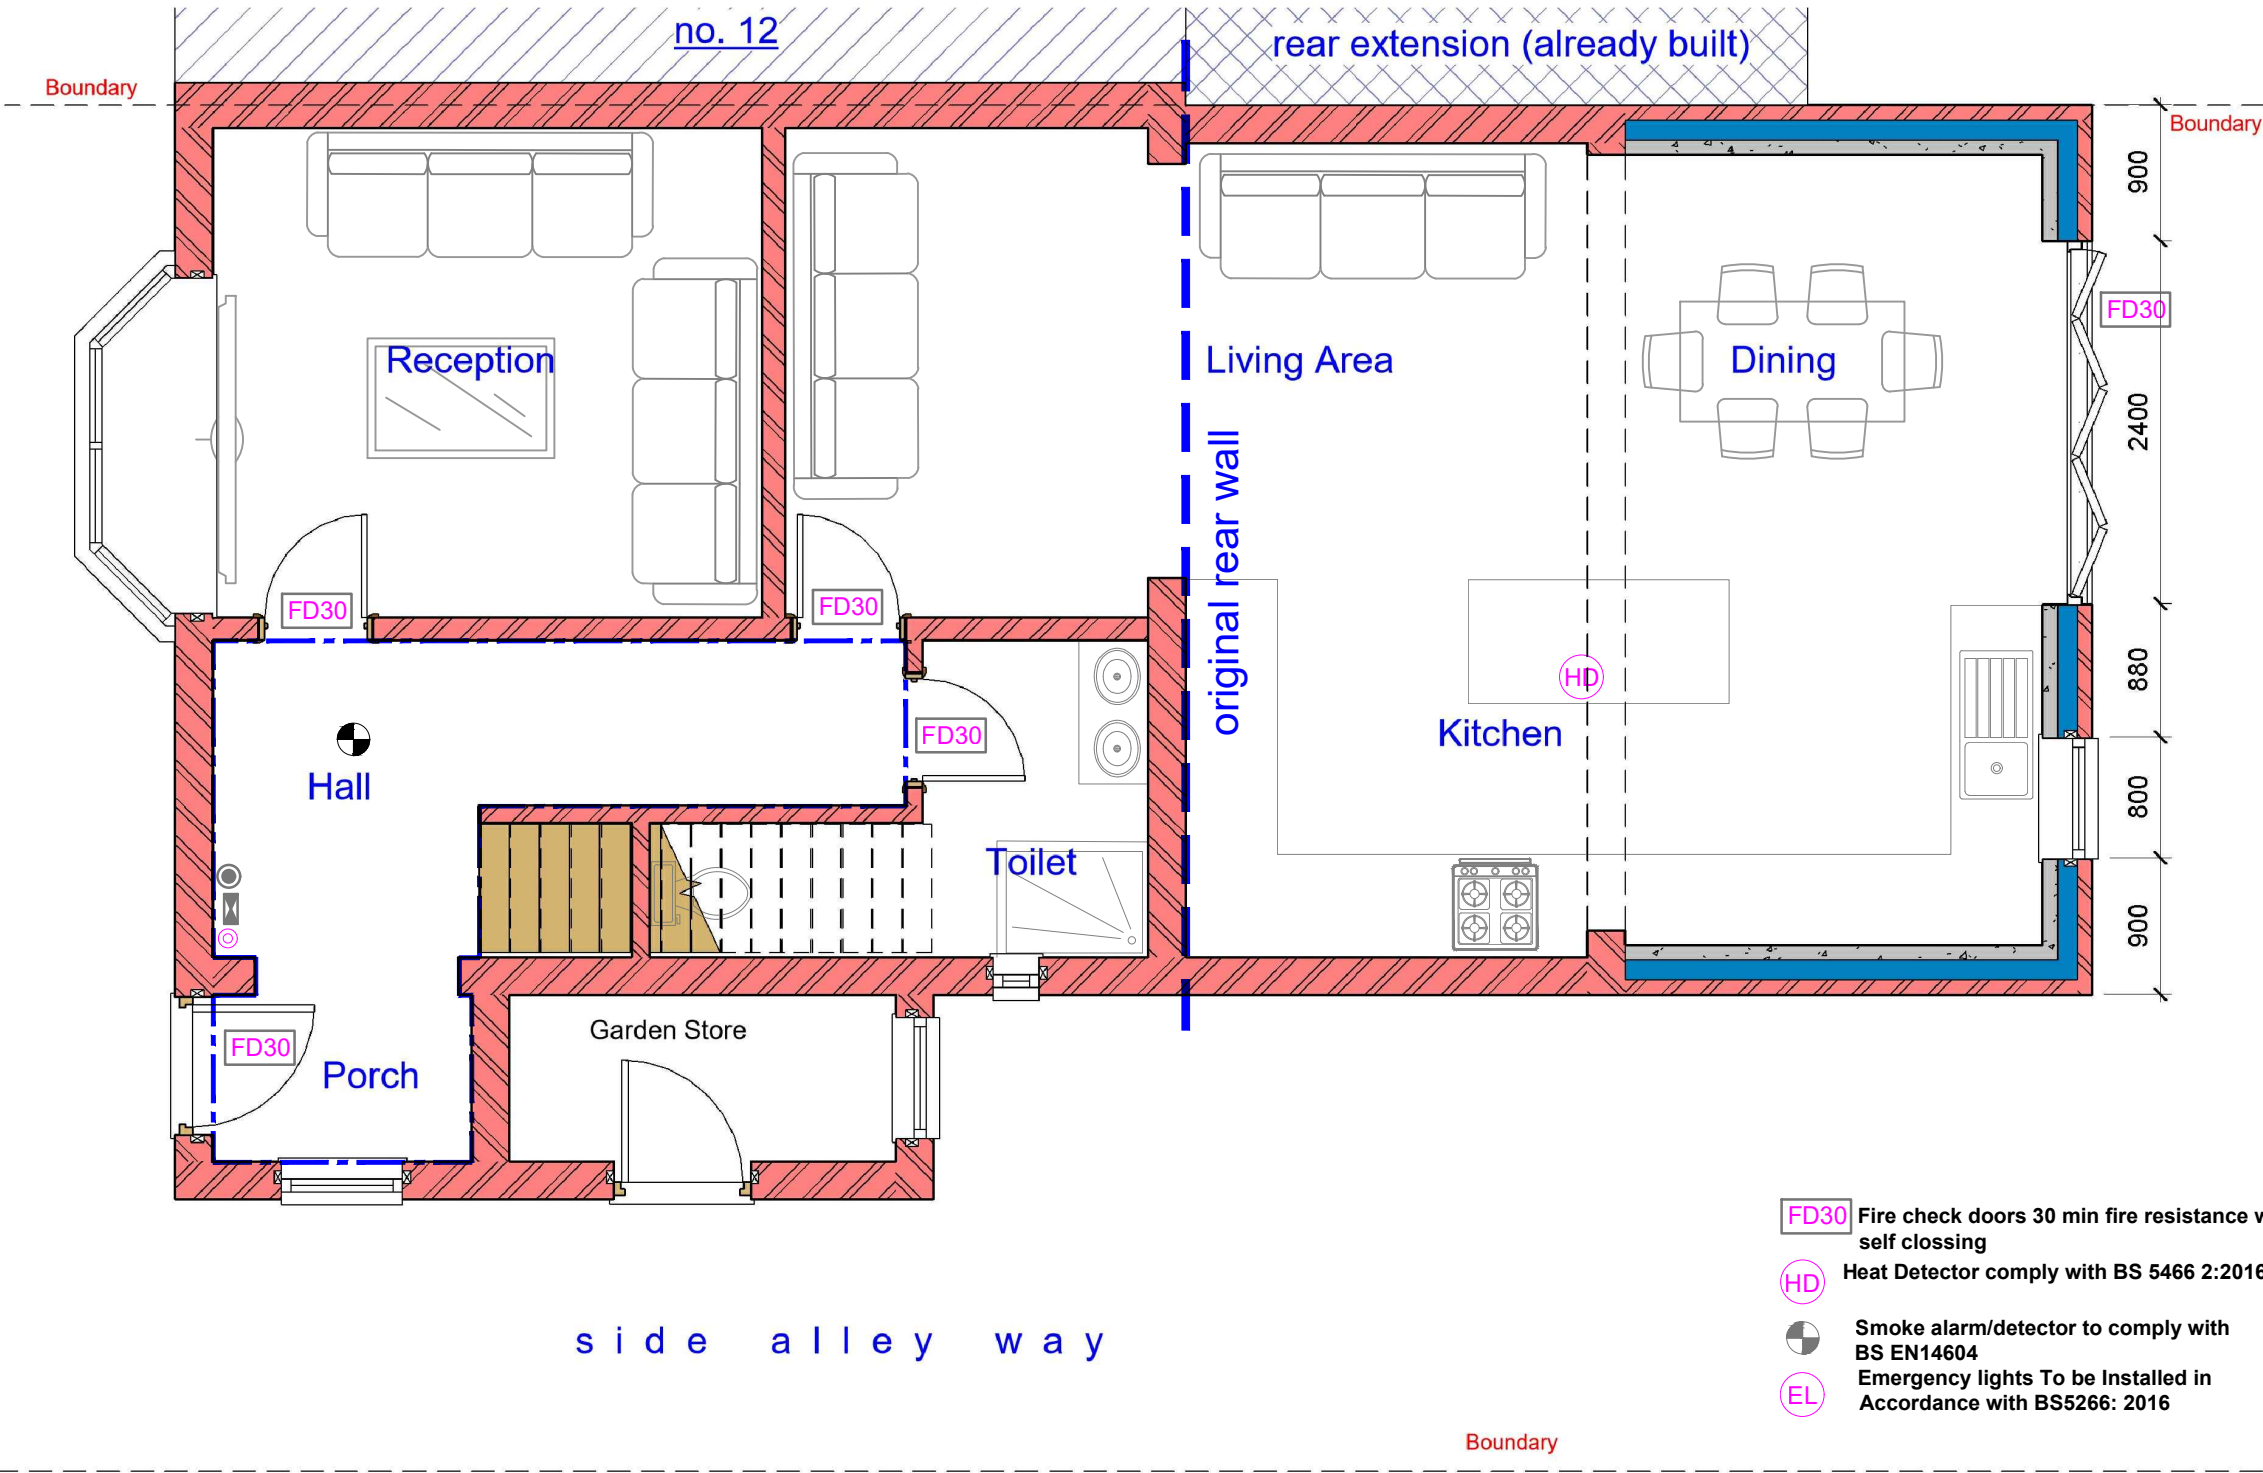

- FD30 Fire check doors 30 min fire resistance with smoke seal and self closing
- HD Heat Detector comply with BS 5466 2:2016
- Smoke alarm/detector to comply with BS EN14604
- EL Emergency lights To be Installed in Accordance with BS5266: 2016

## GENERAL NOTES:

- DO NOT SCALE FROM THE DRAWINGS
- ALL DIMENSIONS ARE IN MILLIMETER.
- VERIFY ALL DIMENSIONS AND CONDITIONS BEFORE BUILDING OR STARTING CONSTRUCTION.
- NOTIFY THE DESIGNER IMMEDIATELY OF ANY DISCREPANCY OR VARIATION.
- ALL WORK TO COMPLY WITH CURRENT BUILDING REGULATIONS AND CODES OF PRACTICE.



Art @ Rooshika

NISARG@HOTMAIL.COM

+44 - 7951491310

## PROJECT

10 Showers way Hayes UB3 3JY

## SHEET

Proposed Ground Floor Plan

## CLIENT

Mr Khum Garbuja

## Date

## Issue Date

## Drawn by

## Author

## Checked by

## Checker

## Project number


## Project Number

## DRWAING NUMBER

A103

## Scale (@ A3)

## REV

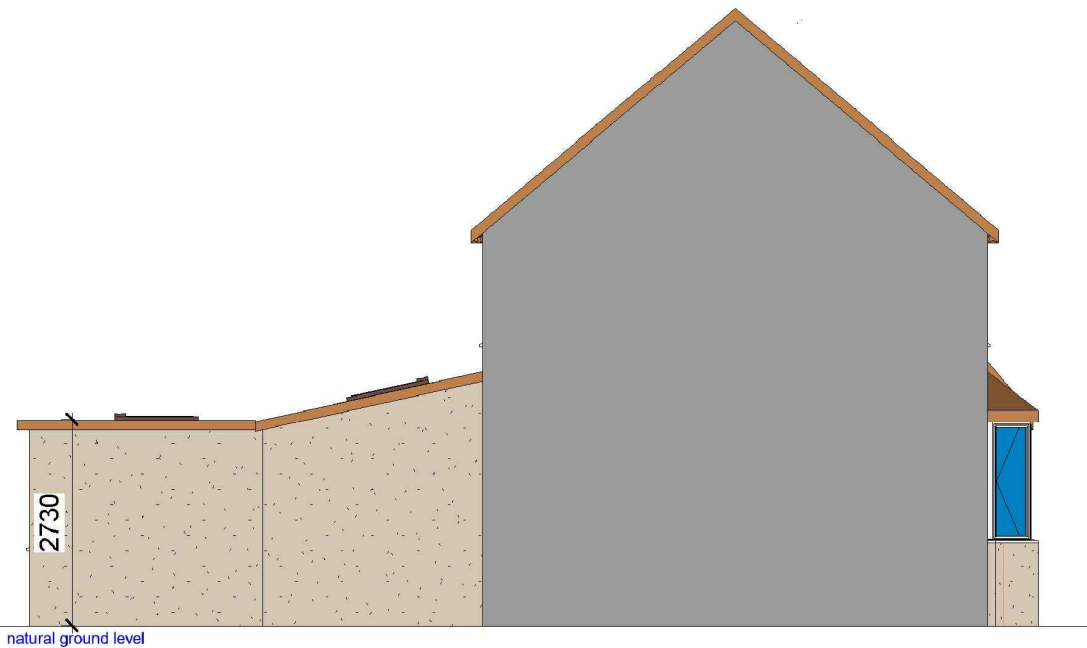

ALL PROPOSED MATERIALS/FINISHED  
TO MATCH WITH EXISTING.


**1** Proposed Side 01\_Elevation  
1 : 100



**2** Proposed Front\_Elevation  
1 : 100



VISUAL SCALE 1:100 @ A3

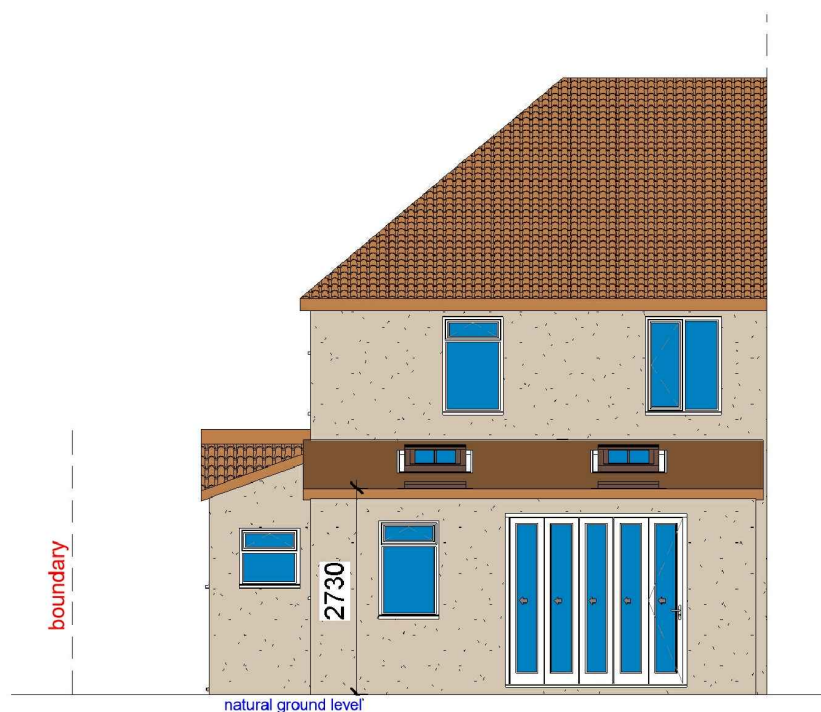

**3** Proposed Rear\_Elevation  
1 : 100



**4** Proposed Side 02\_Elevation  
1 : 100

**GENERAL NOTES:**

- DO NOT SCALE FROM THE DRAWINGS
- ALL DIMENSIONS ARE IN MILLIMETER.
- VERIFY ALL DIMENSIONS AND CONDITIONS BEFORE BUILDING OR STARTING CONSTRUCTION.
- NOTIFY THE DESIGNER IMMEDIATELY OF ANY DISCREPANCY OR VARIATION.
- ALL WORK TO COMPLY WITH CURRENT BUILDING REGULATIONS AND CODES OF PRACTICE.



Art @ Rooshika

NISARG@HOTMAIL.COM

+44 - 7951491310

PROJECT

10 Showers way Hayes UB3 3JY

SHEET

Proposed Elevations

CLIENT

Mr Khum Garbuja

Date

Issue Date

Drawn by

Author

Checked by

Checker

Project number




Project Number

DRWAING NUMBER

A104


Scale (@ A3)

REV

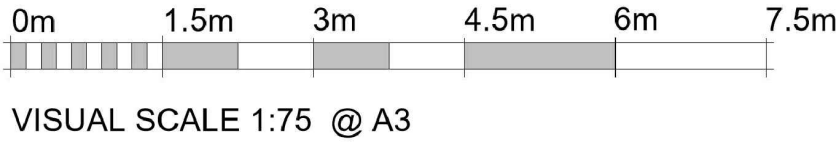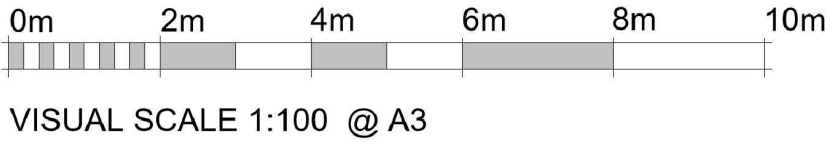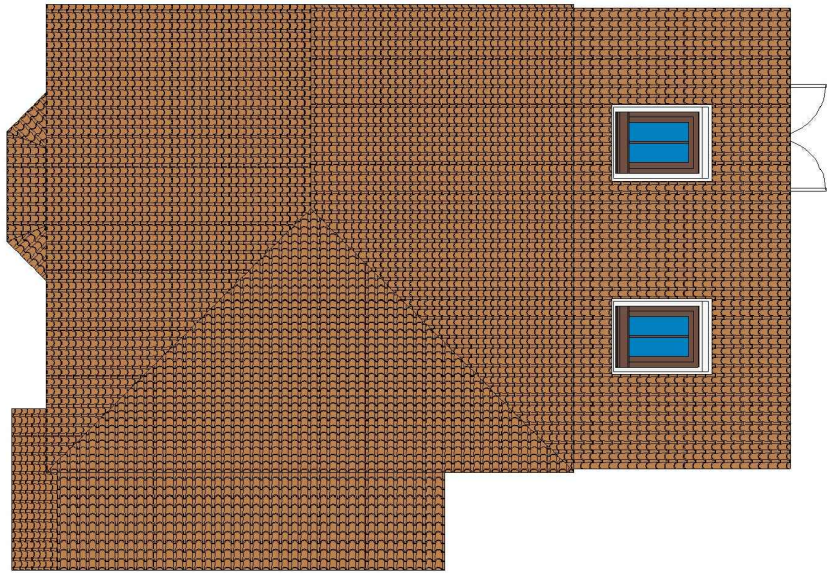

1 Existing Roof  
1 : 100

2 Proposed Roof  
1 : 75

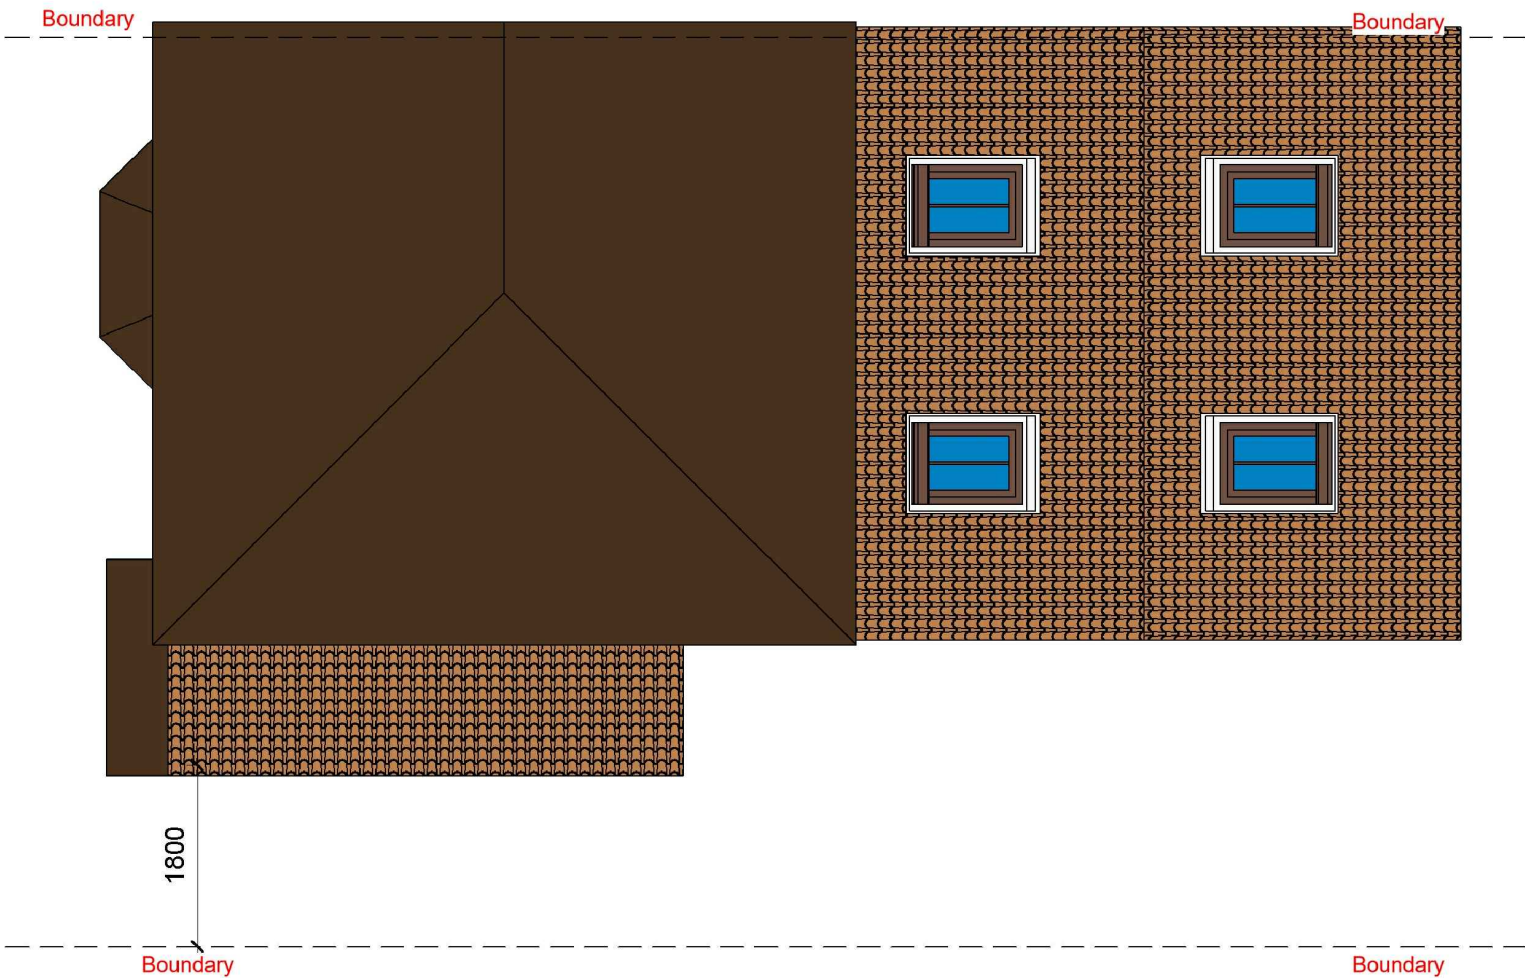

GENERAL NOTES:

1. DO NOT SCALE FROM THE DRAWINGS
2. ALL DIMENTIONS ARE IN MILLIMETER.
3. VERIFY ALL DIMENSIONS AND CONDITIONS BEFORE BUILDING OR STARTING CONSTRUCTION.
4. NOTIFY THE DESIGNER IMMEDIATELY OF ANY DISCREPANCY OR VARIATION.
5. ALL WORK TO COMPLY WITH CURRENT BUILDING REGULATIONS AND CODES OF PRACTICE.



Art @ Rooshika

NISARG@HOTMAIL.COM

+44 - 7951491310

PROJECT

10 Showers way Hayes UB3 3JY


SHEET

Existing & Proposed Roof Plan


CLIENT

Mr Khum Garbuja

|            |                |              |
|------------|----------------|--------------|
| Date       | Project number | Scale (@ A3) |
| Issue Date | Project Number |              |
| Drawn by   | DRWAING NUMBER | REV          |
| Author     |                |              |
| Checked by | A105           |              |
| Checker    |                |              |

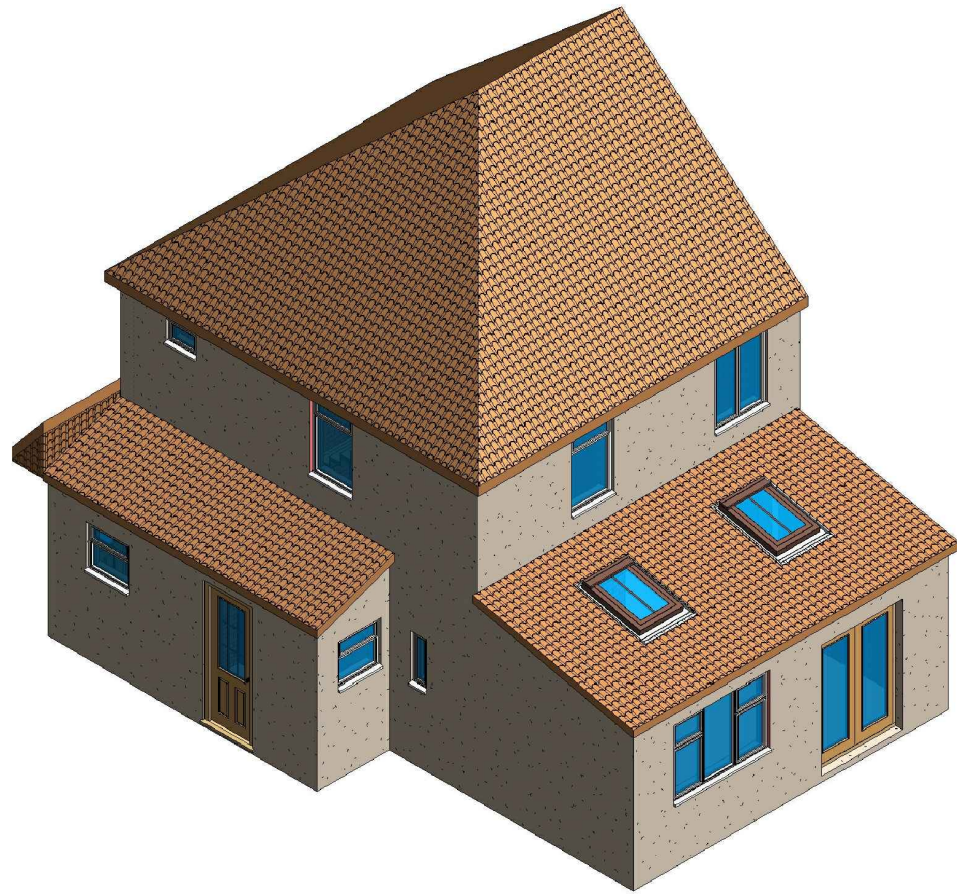

**1 3D View 01 Existing**

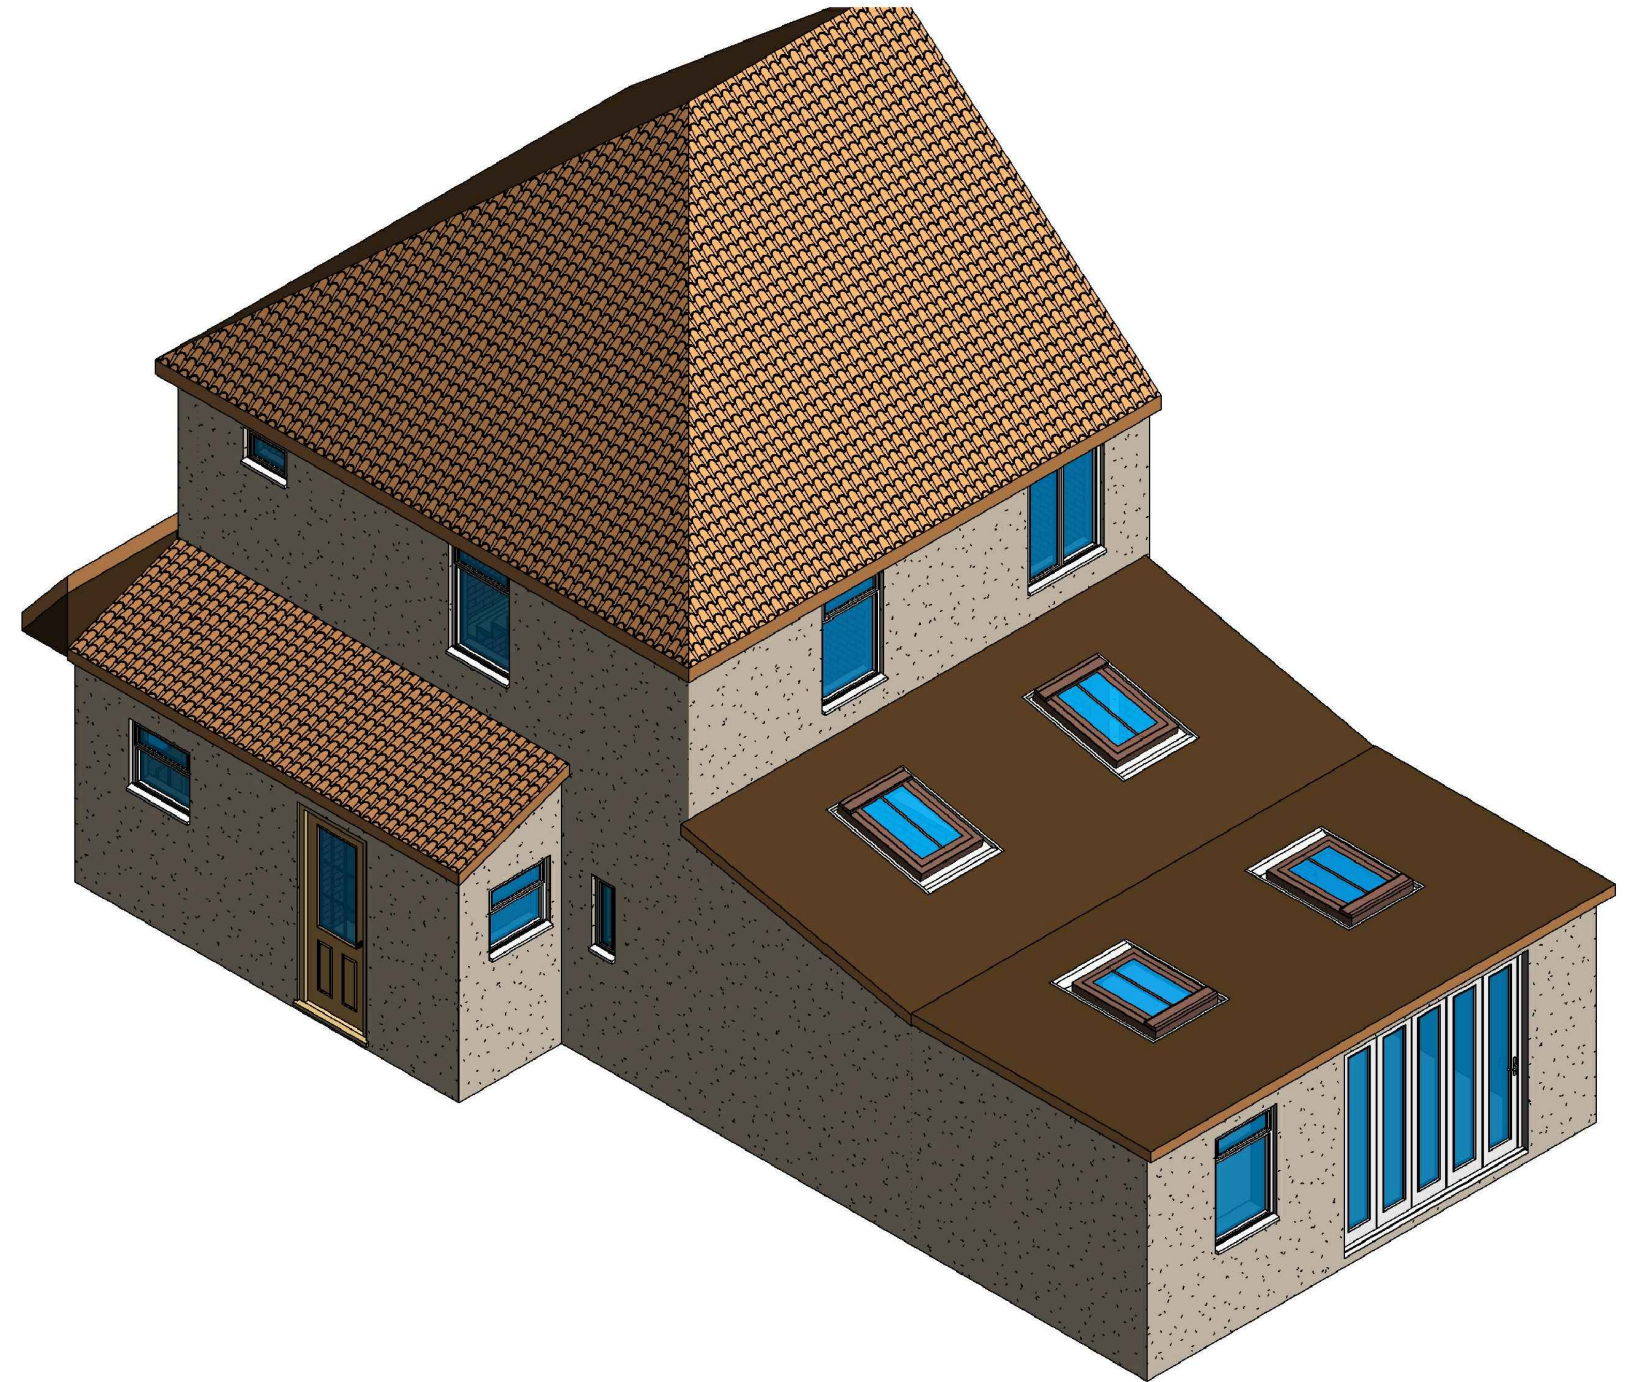

**2 3D View 01 Proposed**

**GENERAL NOTES:**

1. DO NOT SCALE FROM THE DRAWINGS
2. ALL DIMENSIONS ARE IN MILLIMETER.
3. VERIFY ALL DIMENSIONS AND CONDITIONS BEFORE BUILDING OR STARTING CONSTRUCTION.
4. NOTIFY THE DESIGNER IMMEDIATELY OF ANY DISCREPANCY OR VARIATION.
5. ALL WORK TO COMPLY WITH CURRENT BUILDING REGULATIONS AND CODES OF PRACTICE.



**Art @ Rooshika**

[NISARG@HOTMAIL.COM](mailto:NISARG@HOTMAIL.COM)

+44 - 7951491310

PROJECT  
10 Showers way Hayes UB3 3JY

SHEET  
3D View

CLIENT  
Mr Khum Garbuja

| Date       | Project number | Scale (@ A3) |
|------------|----------------|--------------|
| Issue Date | Project Number |              |
| Drawn by   | DRWAING NUMBER | REV          |
| Author     |                |              |
| Checked by | A106           |              |
| Checker    |                |              |