


PLANNING APPLICATION FOR GROUND FLOOR EXTENSION


no.2

no.1

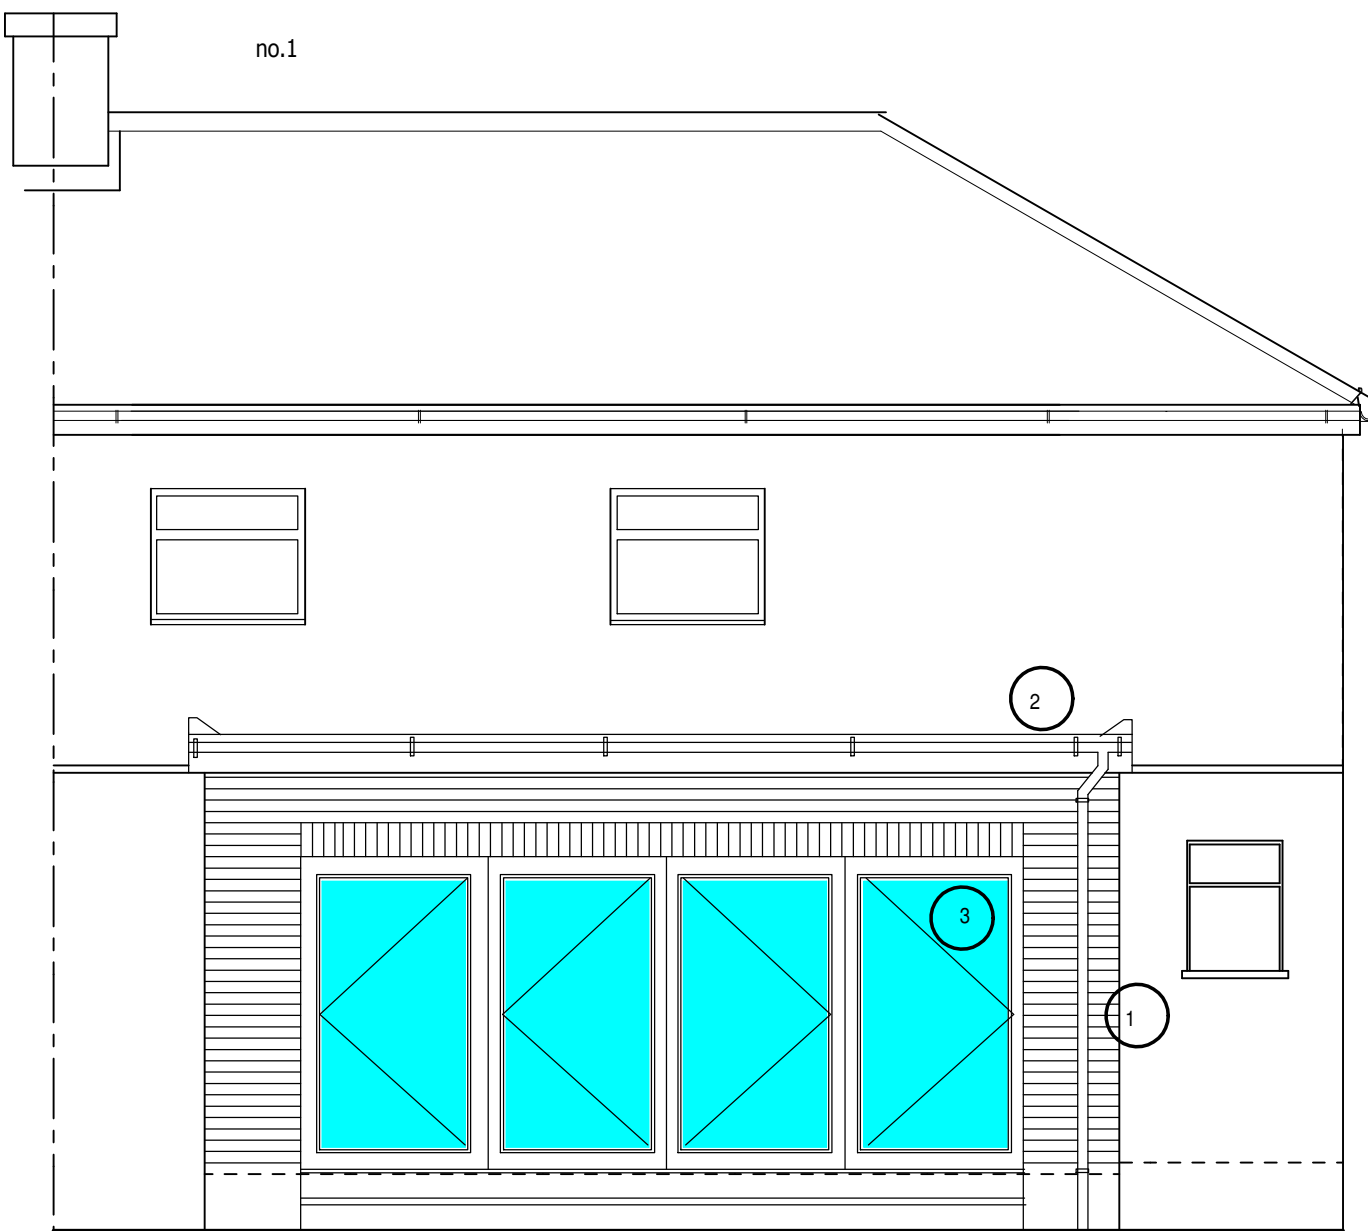


PROPOSED REAR ELEVATION


- 1 Cavity brickwork ground floor elevations to match existing
- 2 Flat single ply membrane roof
- 3 Powder coated bilfold doors

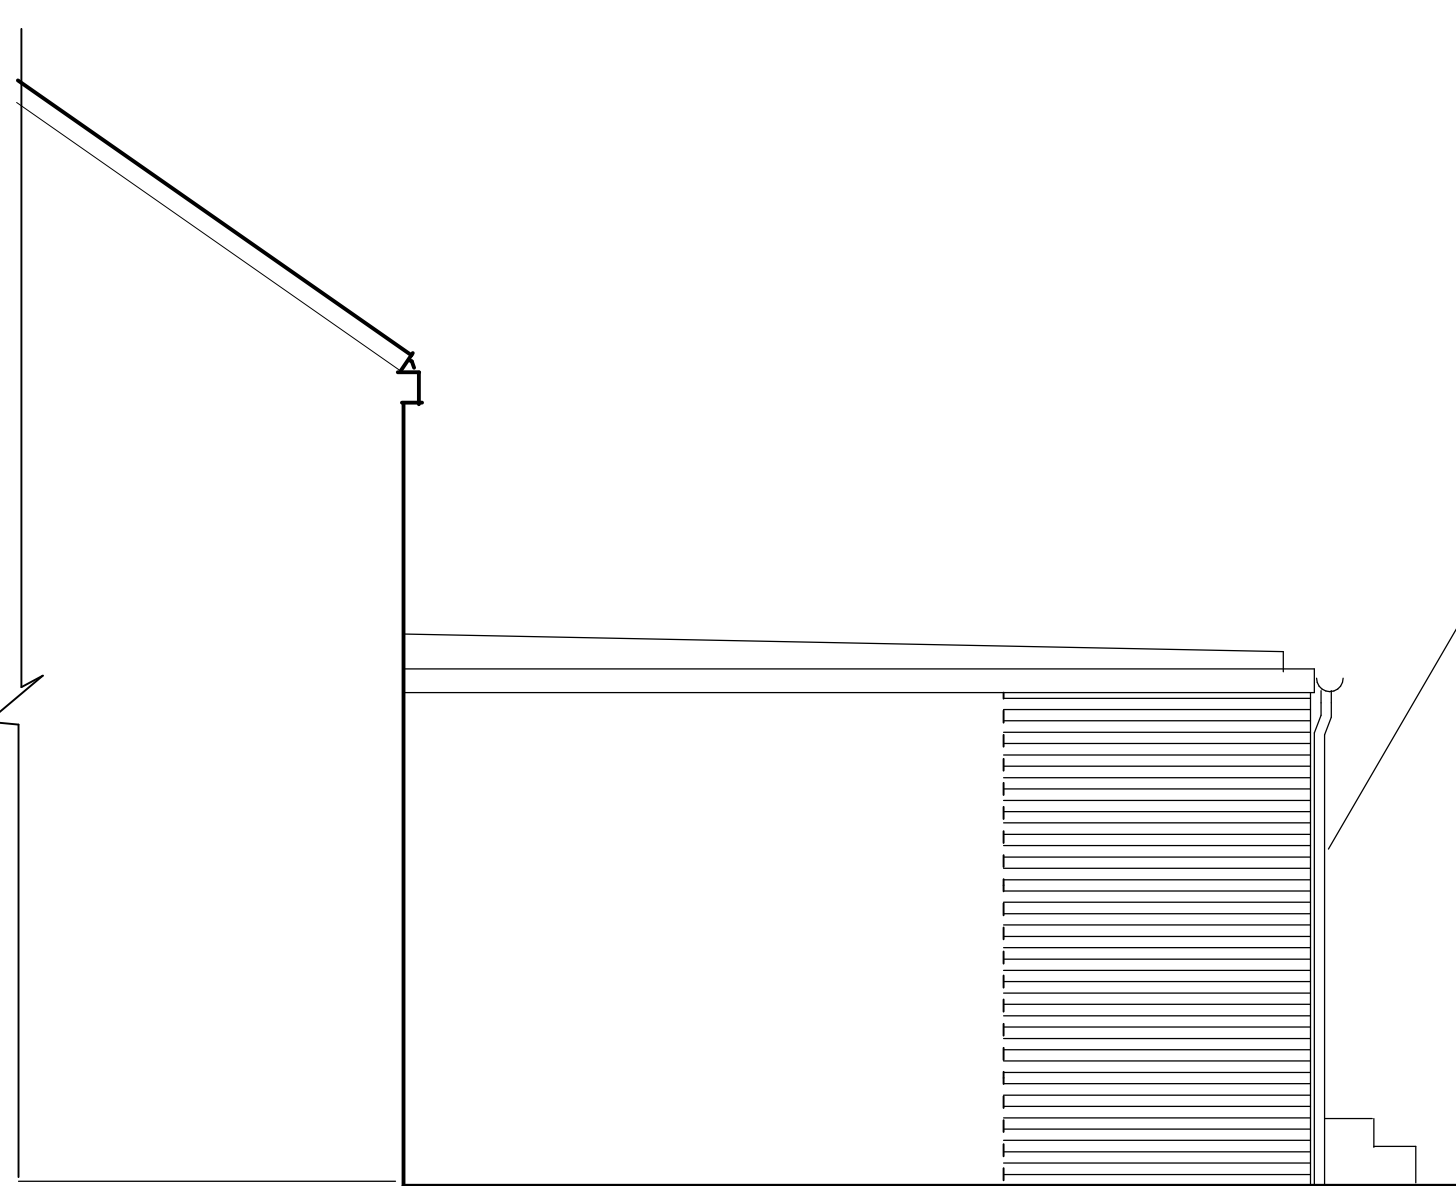


PROPOSED FLANK ELEVATION TO EXTENSION to No.1

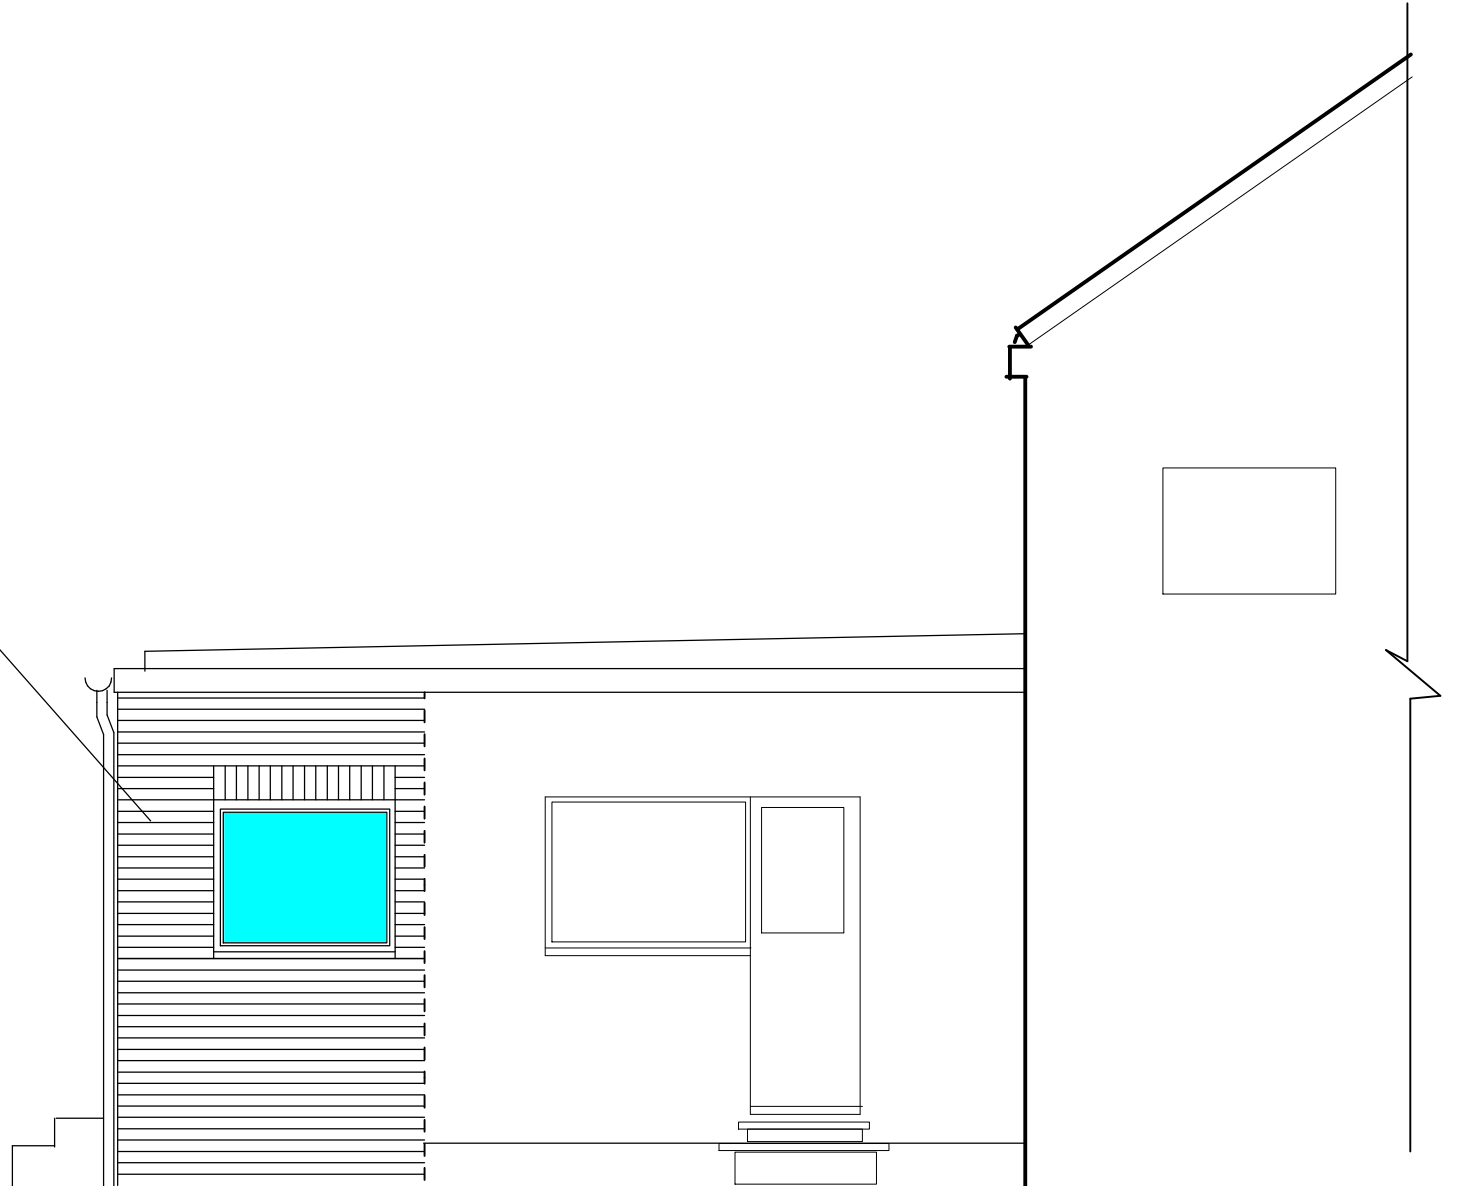

PROPOSED FLANK ELEVATION TO EXTENSION to No.1

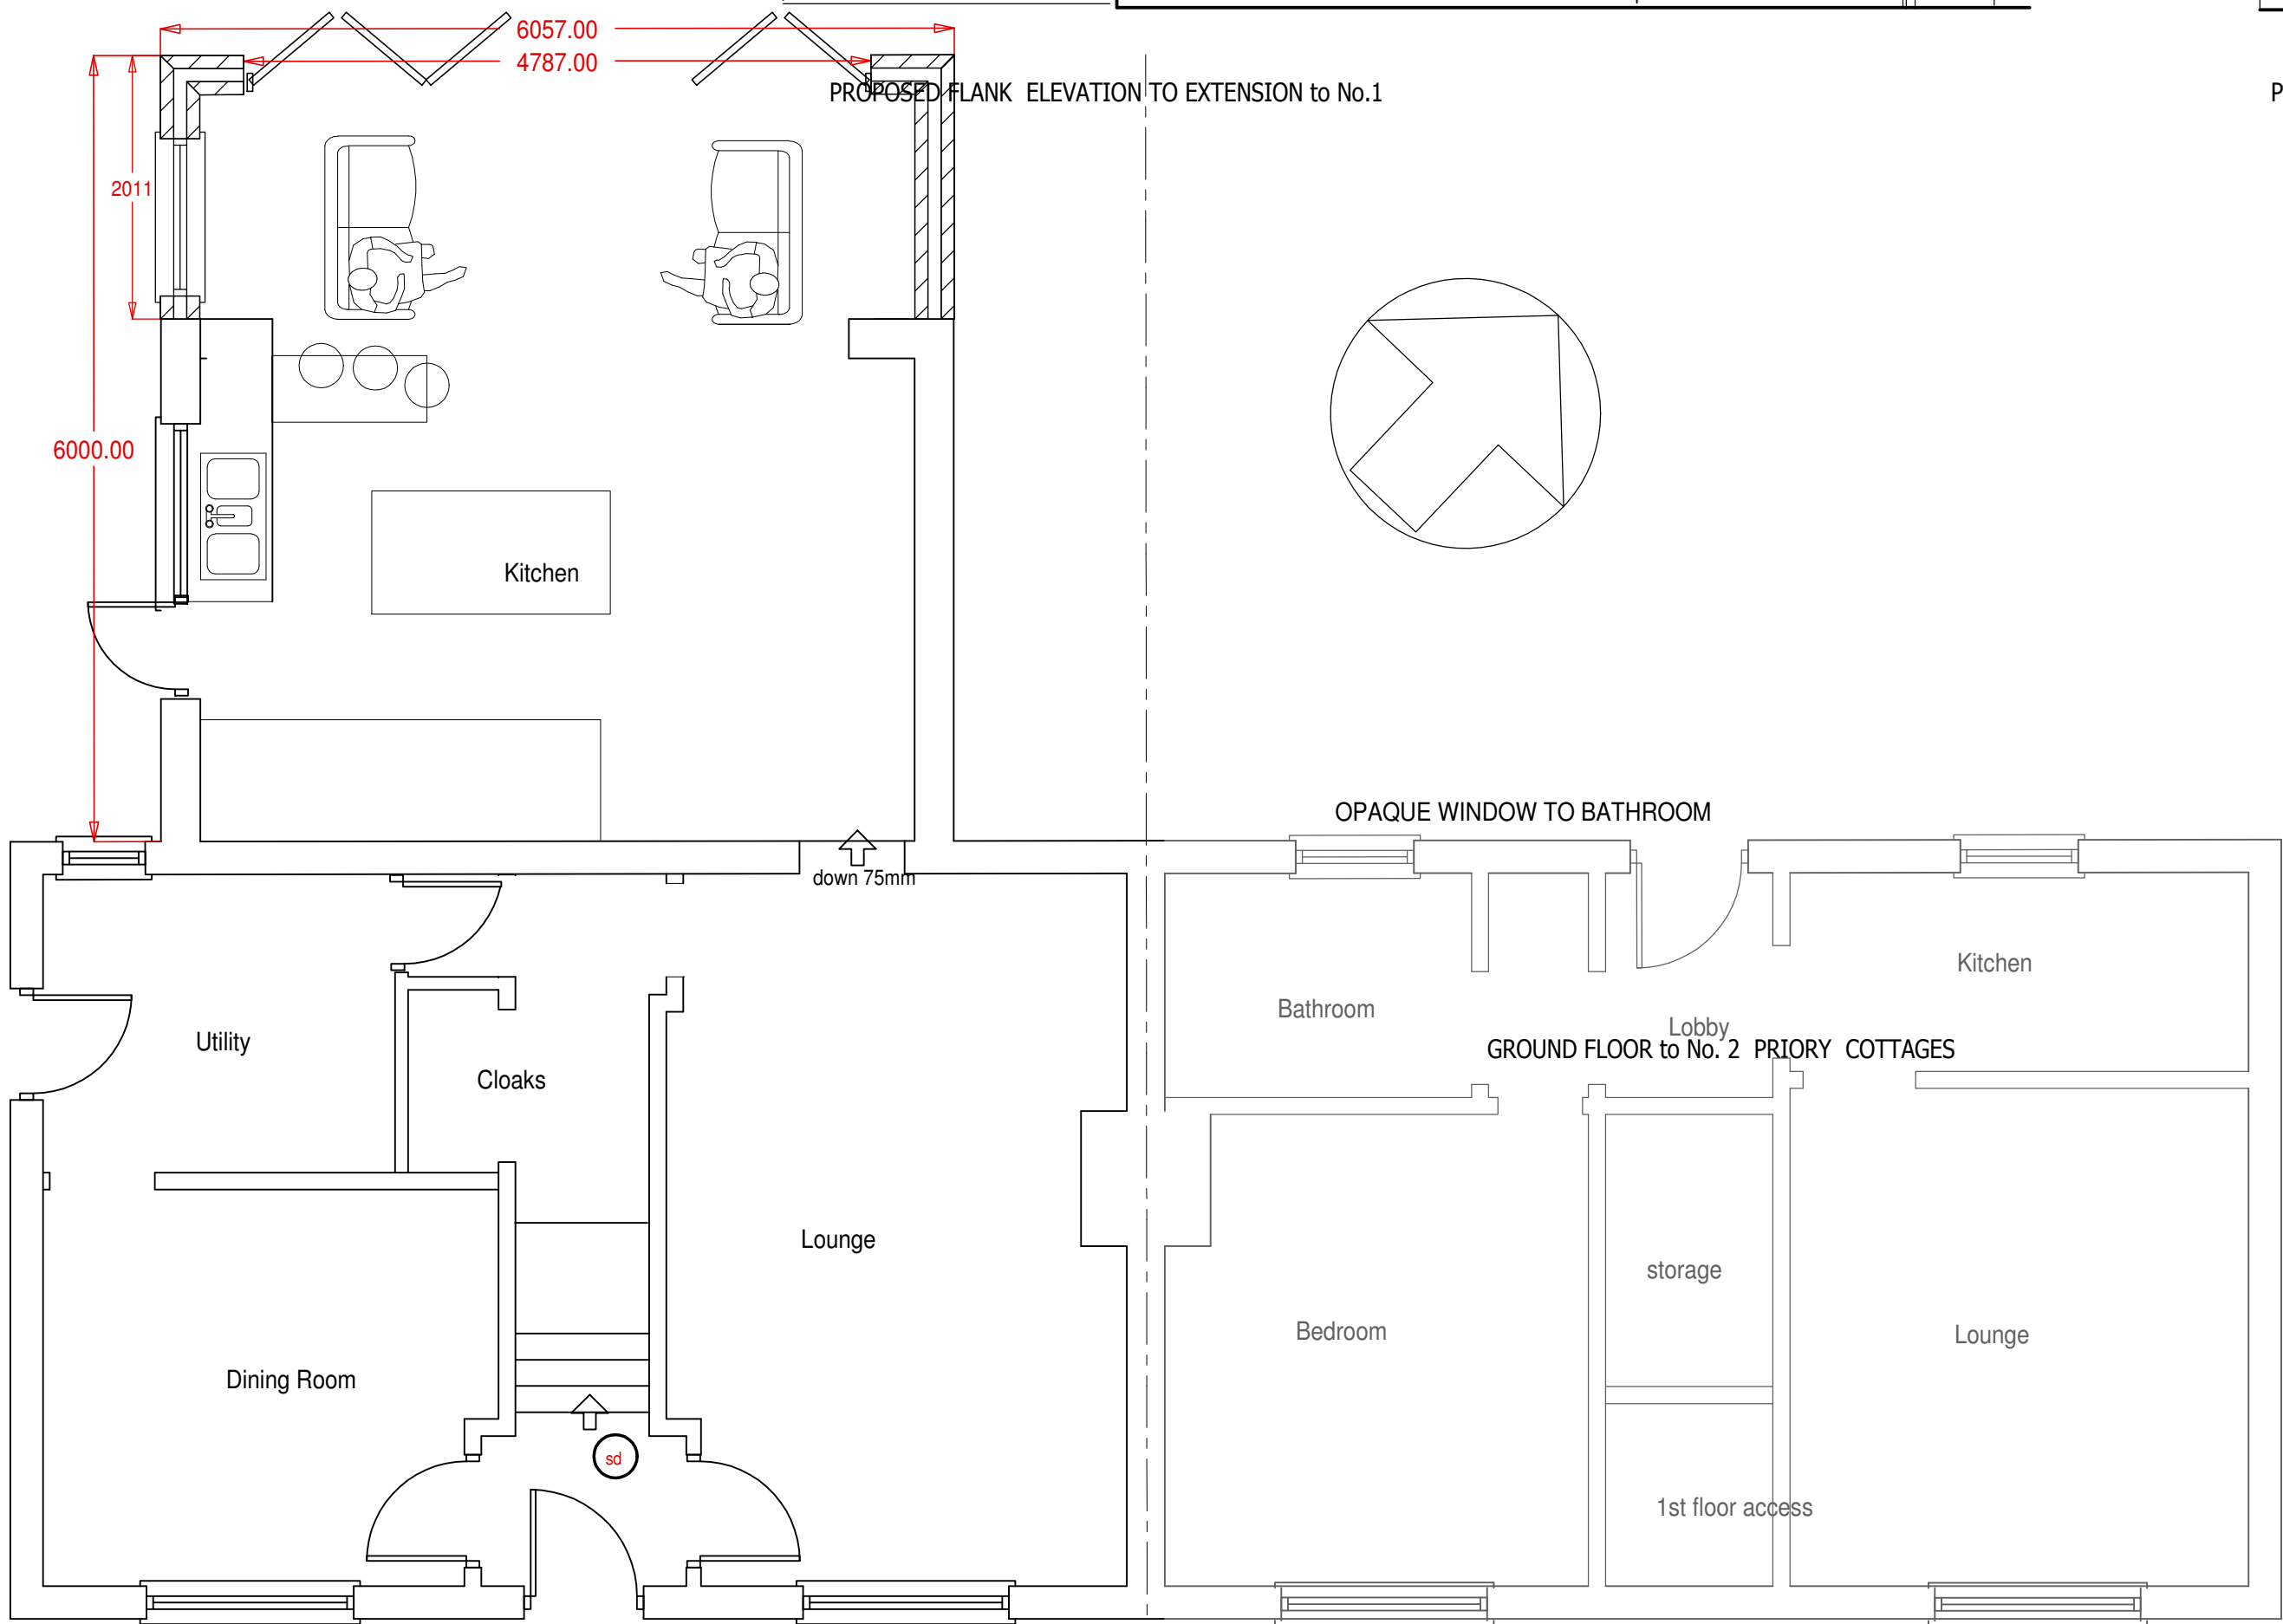

PROPOSED GROUND FLOOR to No. 1

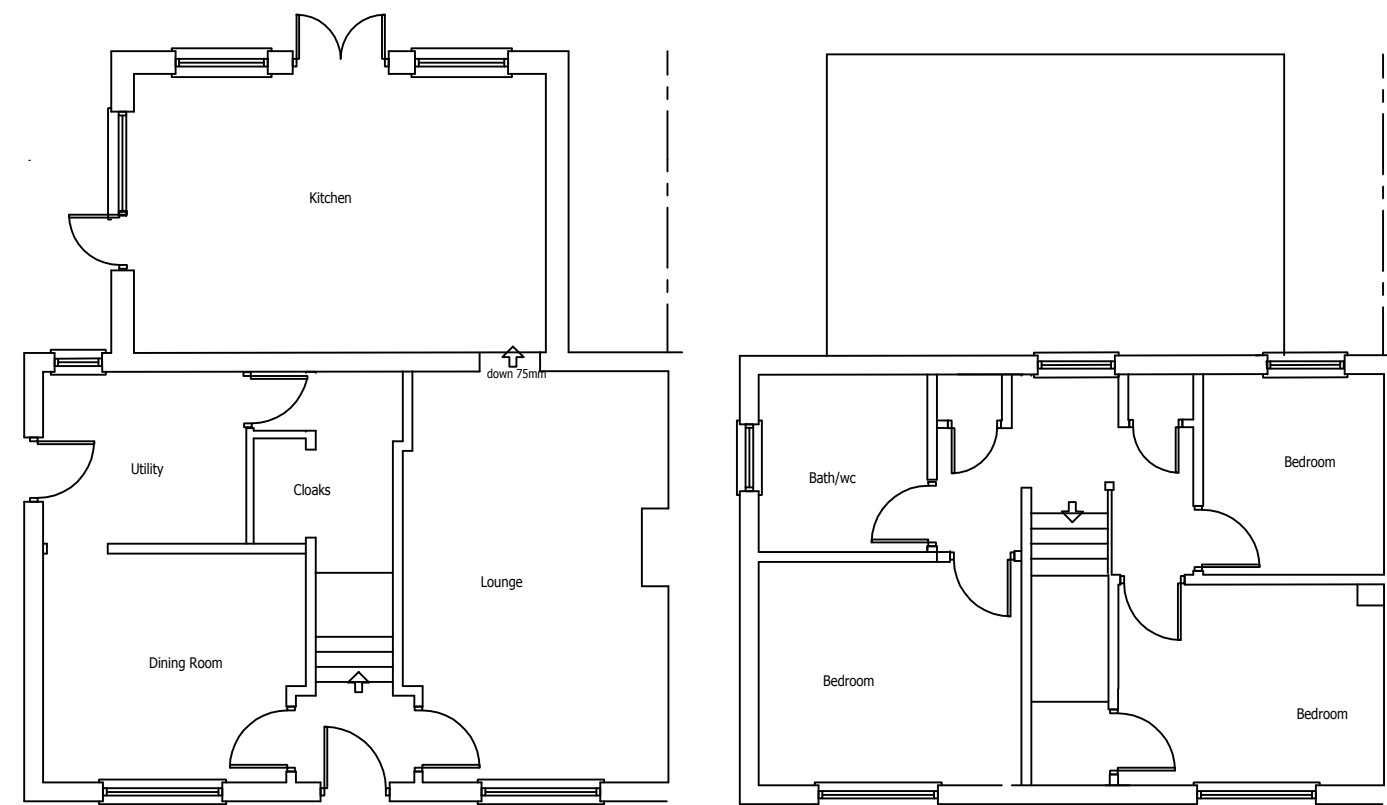

EXISTING GROUND FLOOR 1/100


EXISTING FIRST FLOOR 1/100

no.2


no.1




EXISTING REAR ELEVATION 1/100

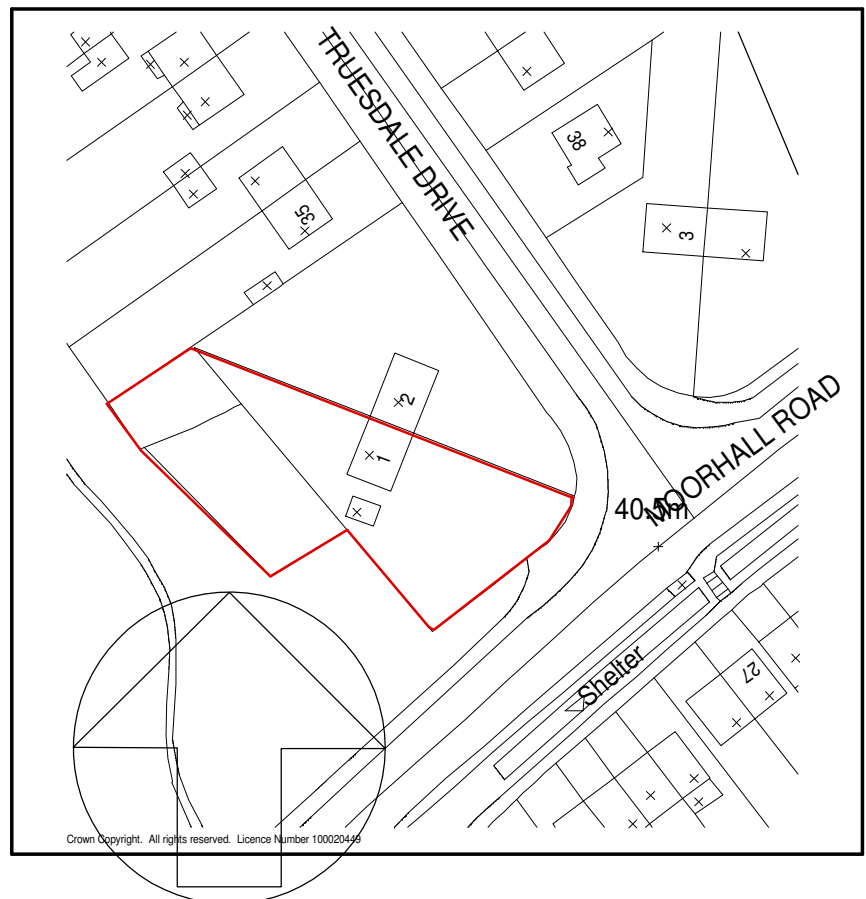

LOCATION PLAN 1/1250

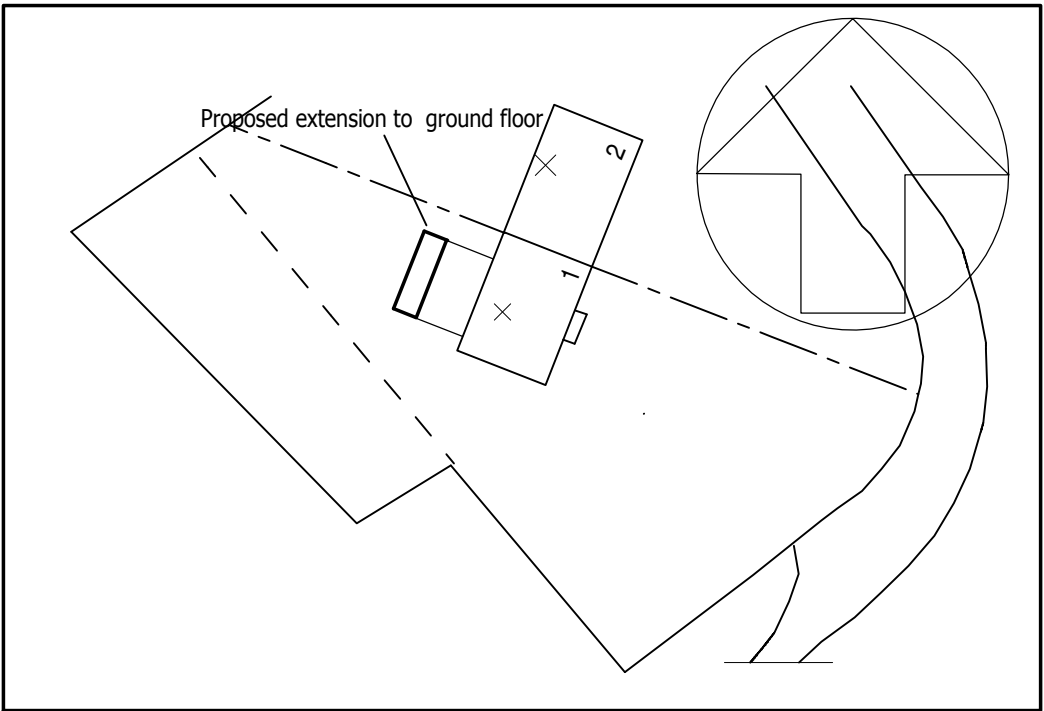

BLOCK PLAN 1/500

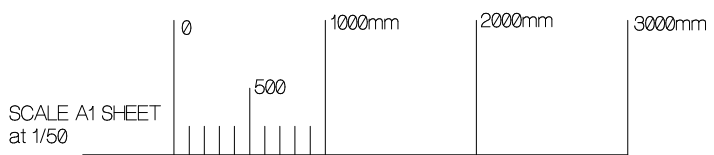

SCALE A1 SHEET
at 1/50

Project	1 Priory Cottages Moorhall Road Harefield Middlesex UB9 6AR	Architectural Design	Revision	Drawn PA
Drawing Title	Proposed Rear Ground Floor Extension	BUILDING DESIGN PLANNING	Date 21 02 2019	Scale 1/100, 1/50
Job no.			Drawing no.	1128.01