


York Road
Uxbridge, UB8 1QW




Existing North East Elevation
Scale 1:200 @ A1




Existing South West Elevation
Scale 1:200 @ A1

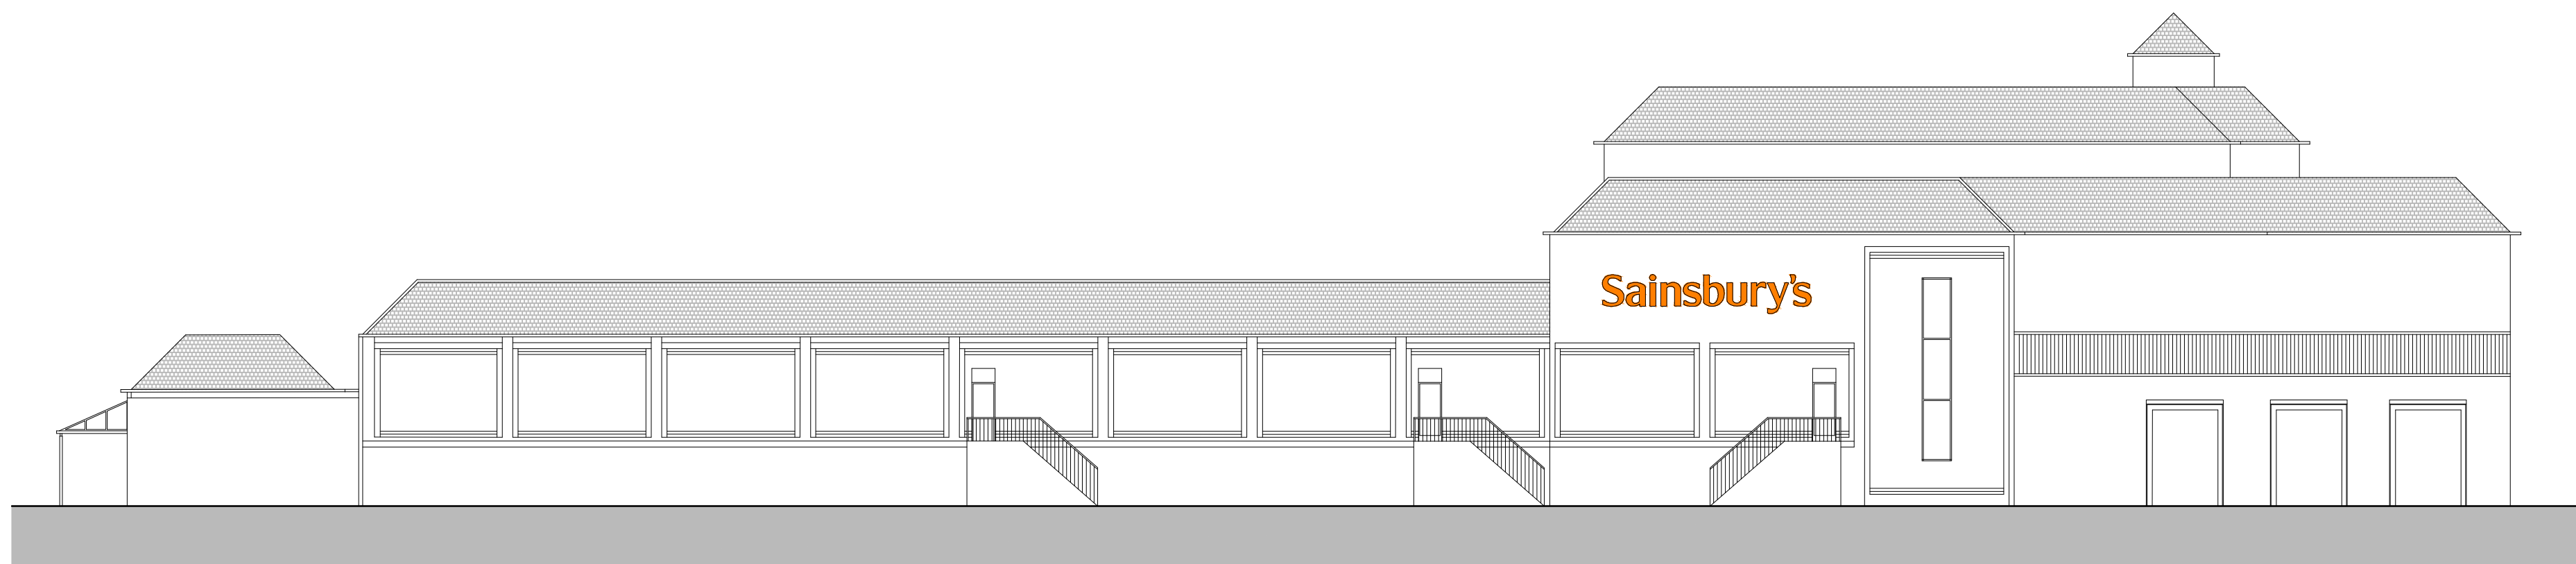

Existing South East Elevation
Scale 1:200 @ A1

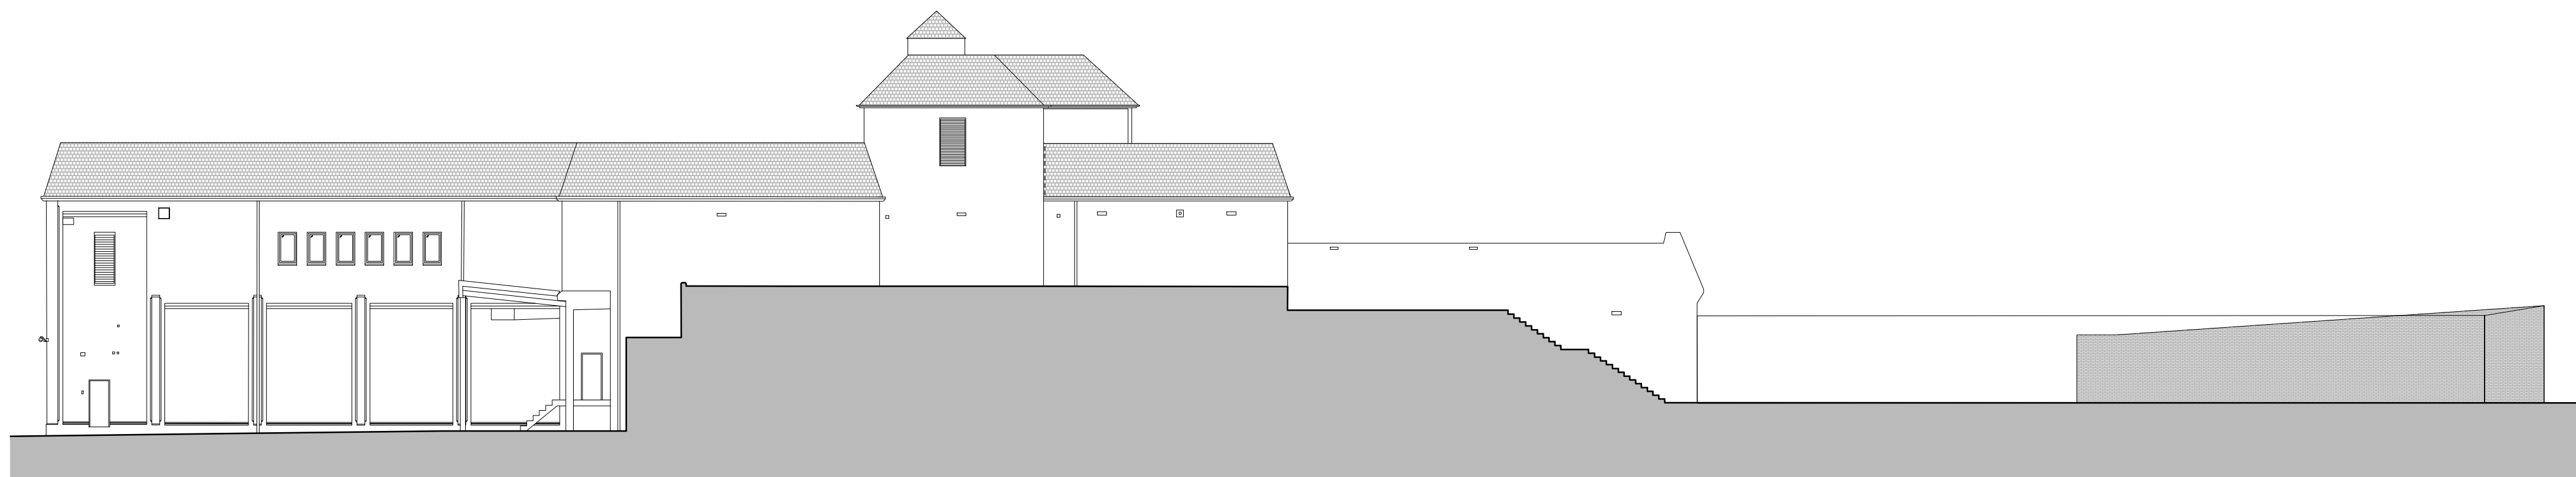

Existing South East Elevation
Scale 1:200 @ A1

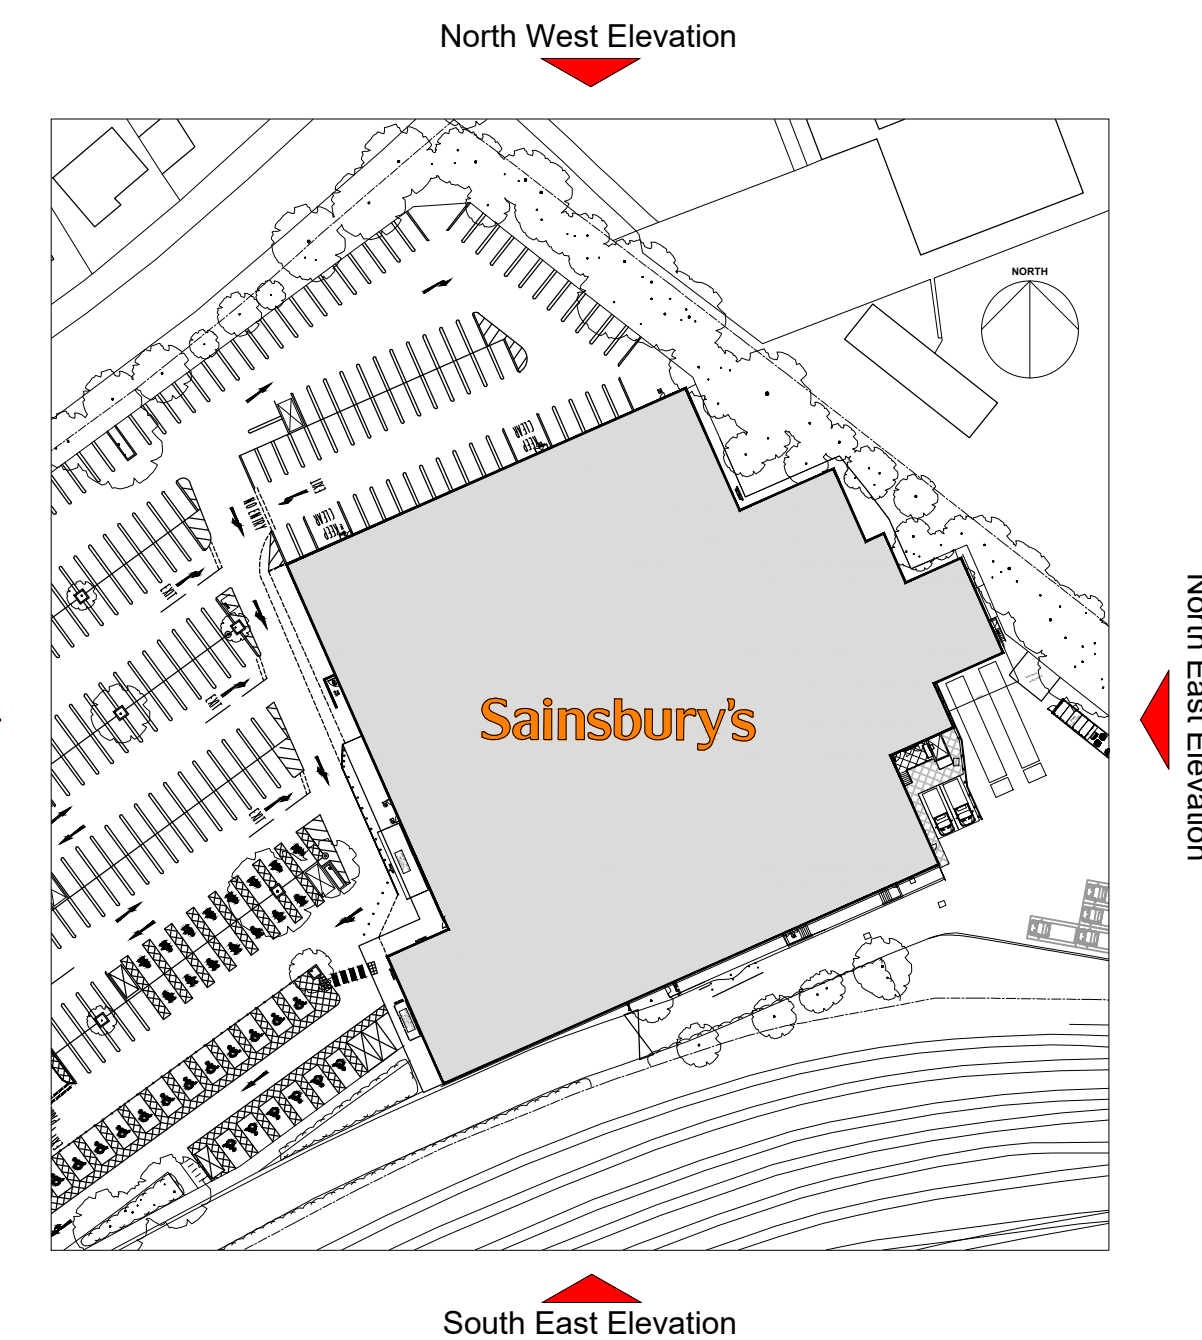

Key Plan
Scale 1:1000 @ A1

[illegible]