


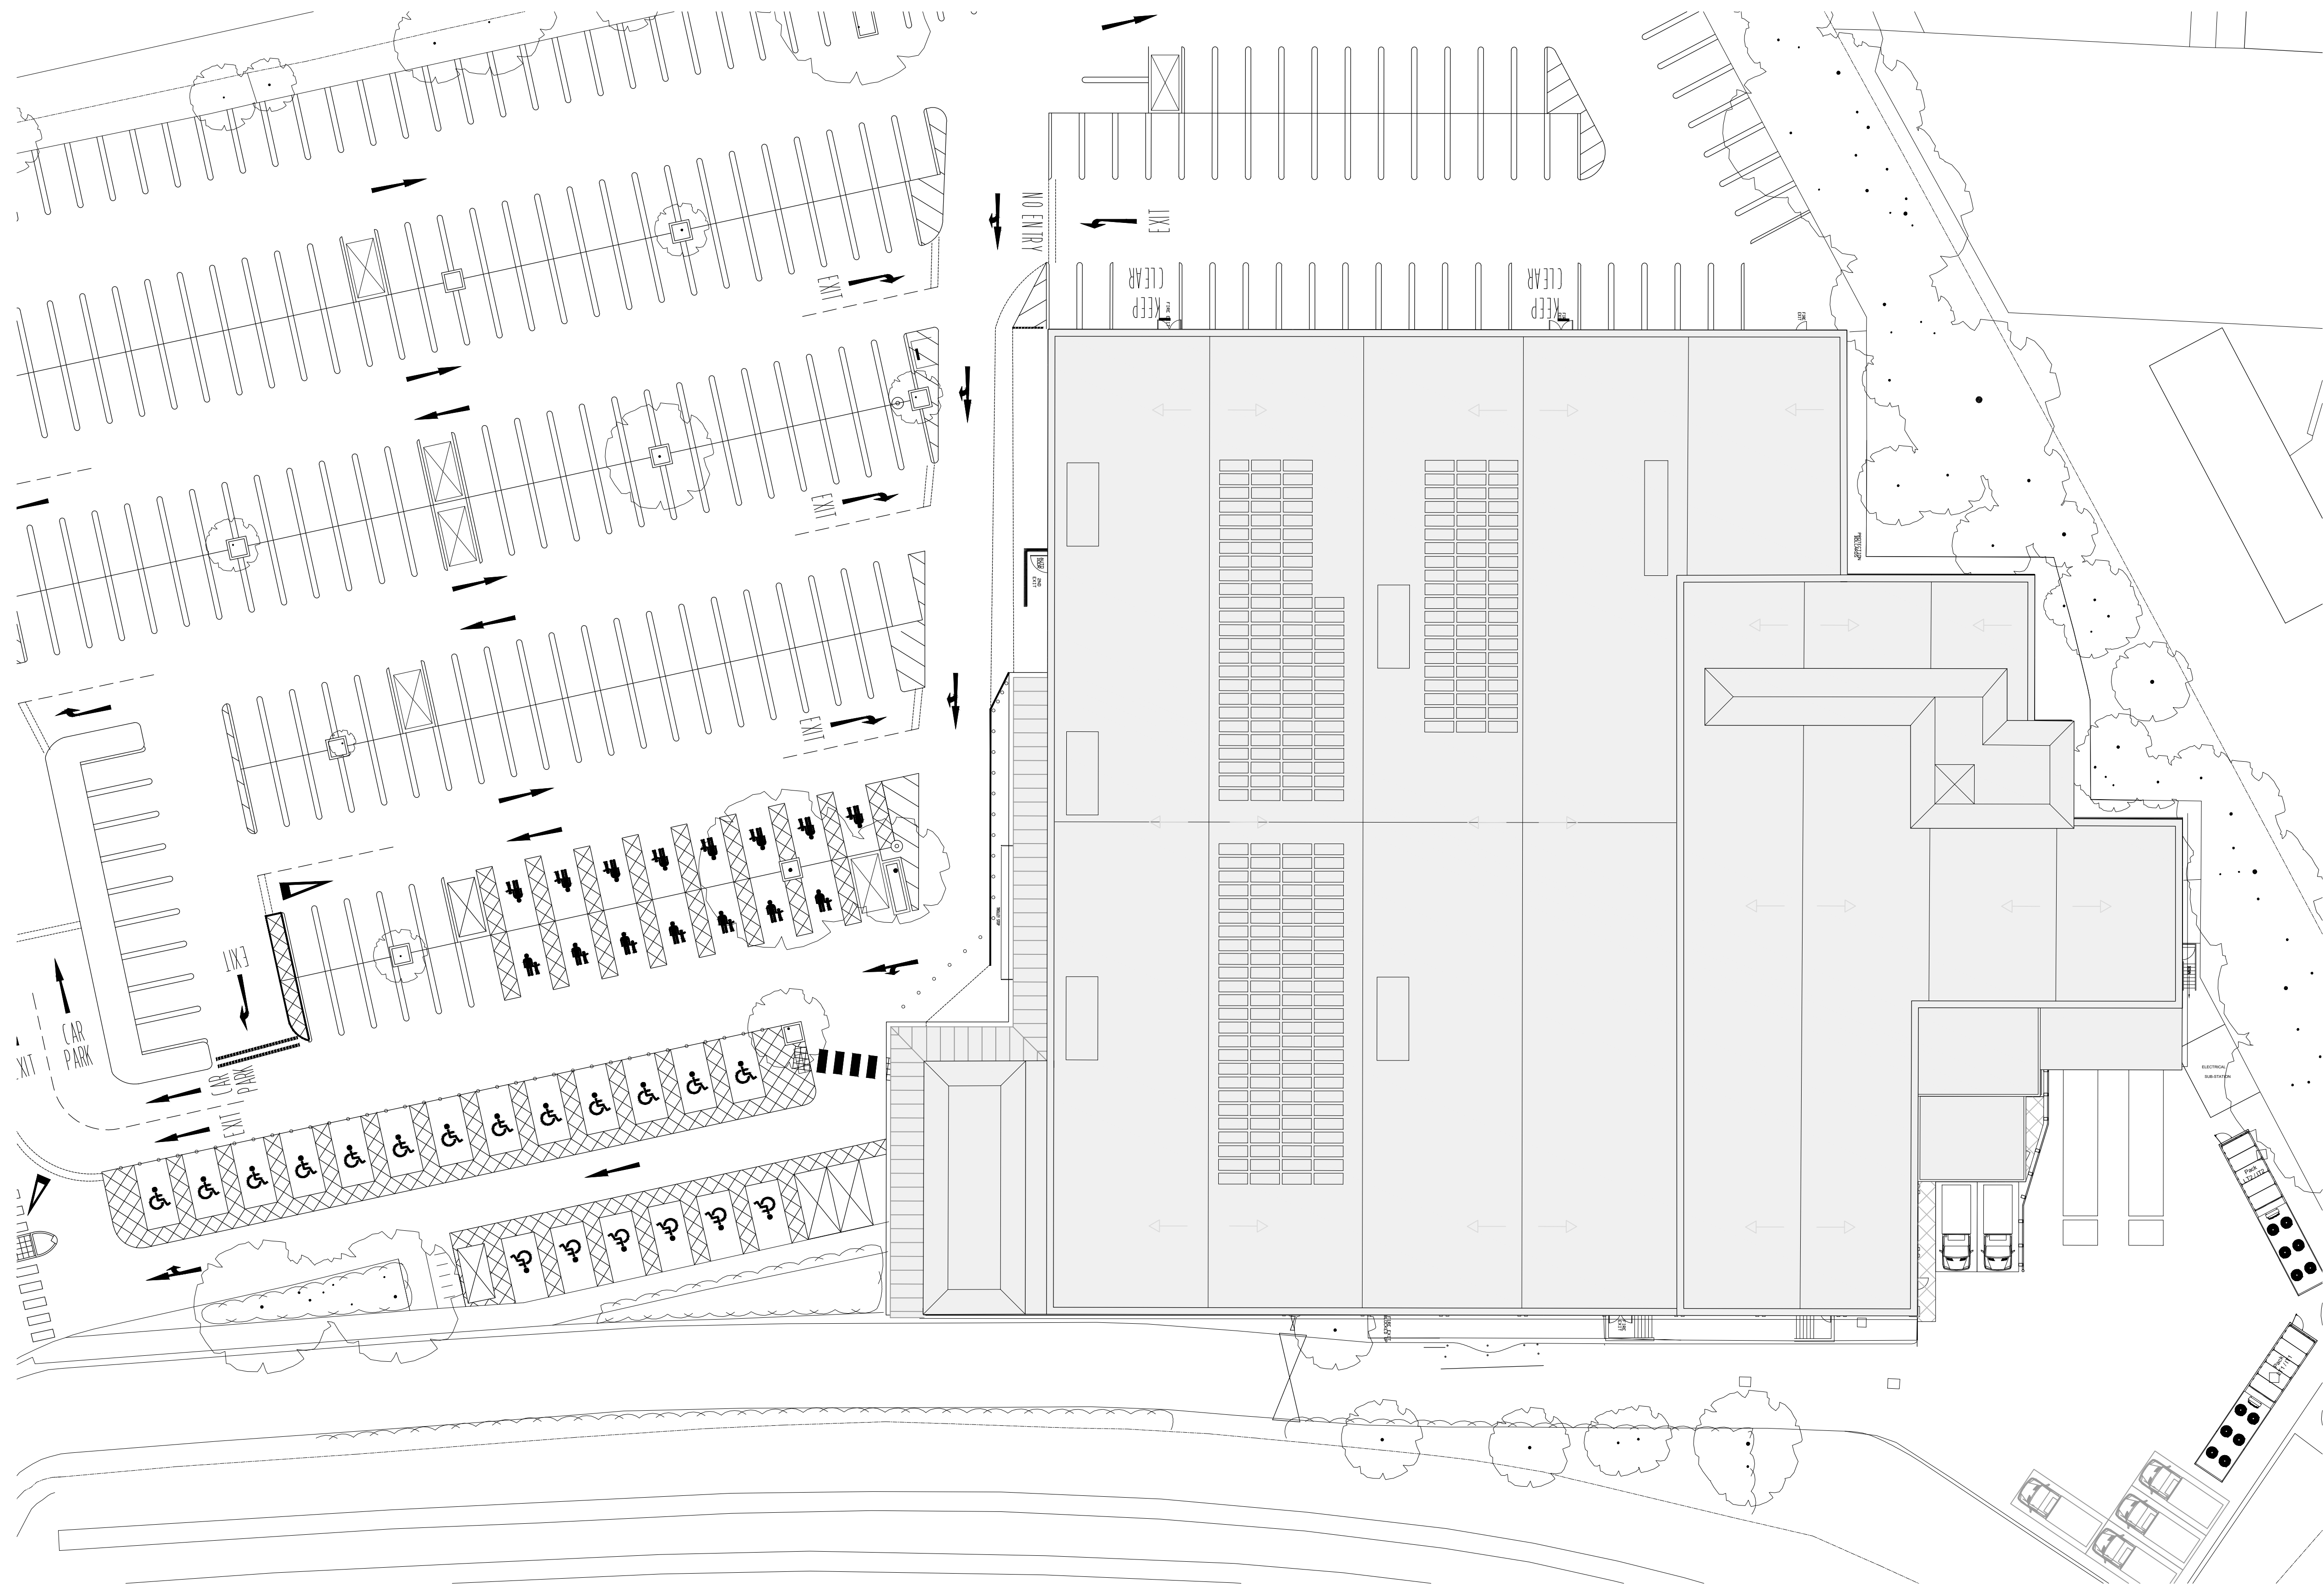

Existing Roof Plan
Scale 1:250 @ A1

REV. DESCRIPTION		DATE	INITIALS		 
1	Rev	11/11/14	xxx		
					PROJECT York Road, Uxbridge, UB8 3JW USE REFERENCE CHQ.20.15914 SCALE 1:250 @ A1 DR
PLANNING					Existing Roof Plan PROJECT USE AS-2133_0117 REVISION SSL ISSUED ZZ DATE PL-A-2004 REV ISO A1 Landscape