


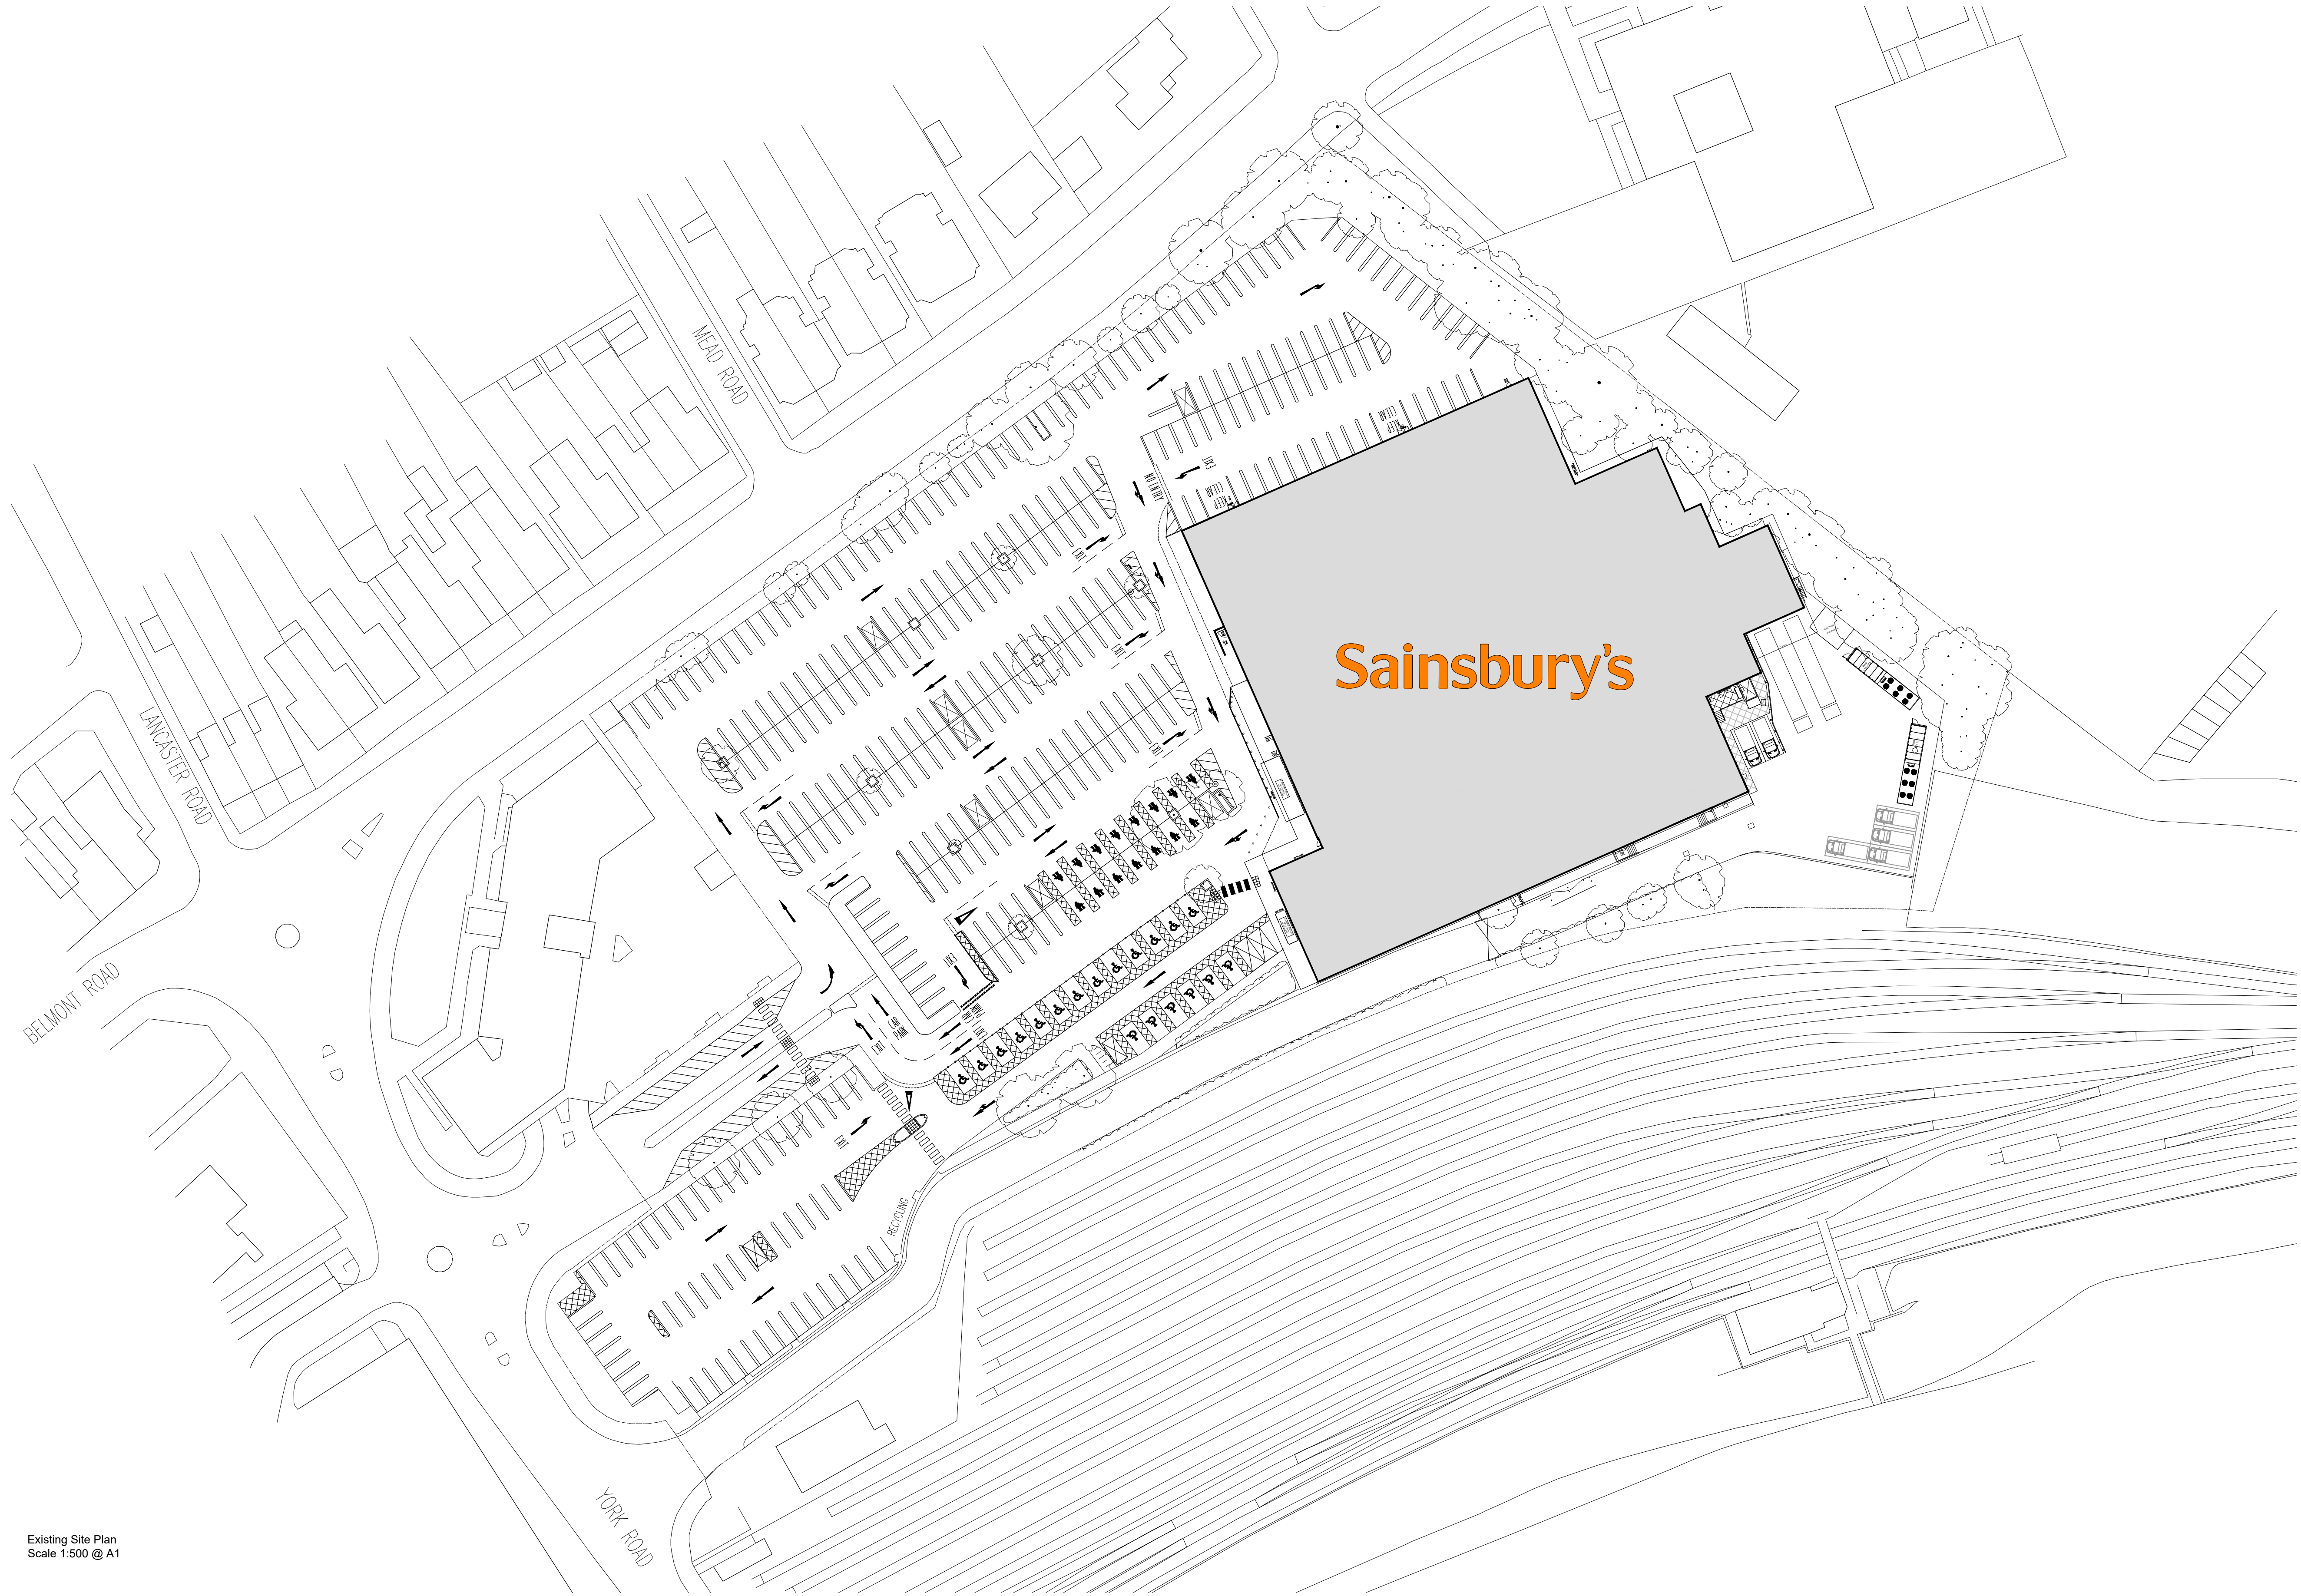

Existing Site Plan
Scale 1:500 @ A1

REV.	DESCRIPTION	DATE	BY
1	ISSUED	01/03/24	DR

PLANNING

Sainsbury's
Supermarkets Ltd.

CHQ
ARCHITECTS

PROJECT York Road, Uxbridge, UB8 1QW	CLIENT Sainsbury's Supermarkets Ltd.
DRAWING NO. CHQ.20.15914	SCALE 1:500 @ A1
DATE 01/03/24	
DRAWN DR	
CHECKED DR	
PROJECT CODE AS-2133_0117	
PROJECT NAME SSL Z07 GF PL-A-2002	
PROJECT LOCATION ISO A1 Landscape	