


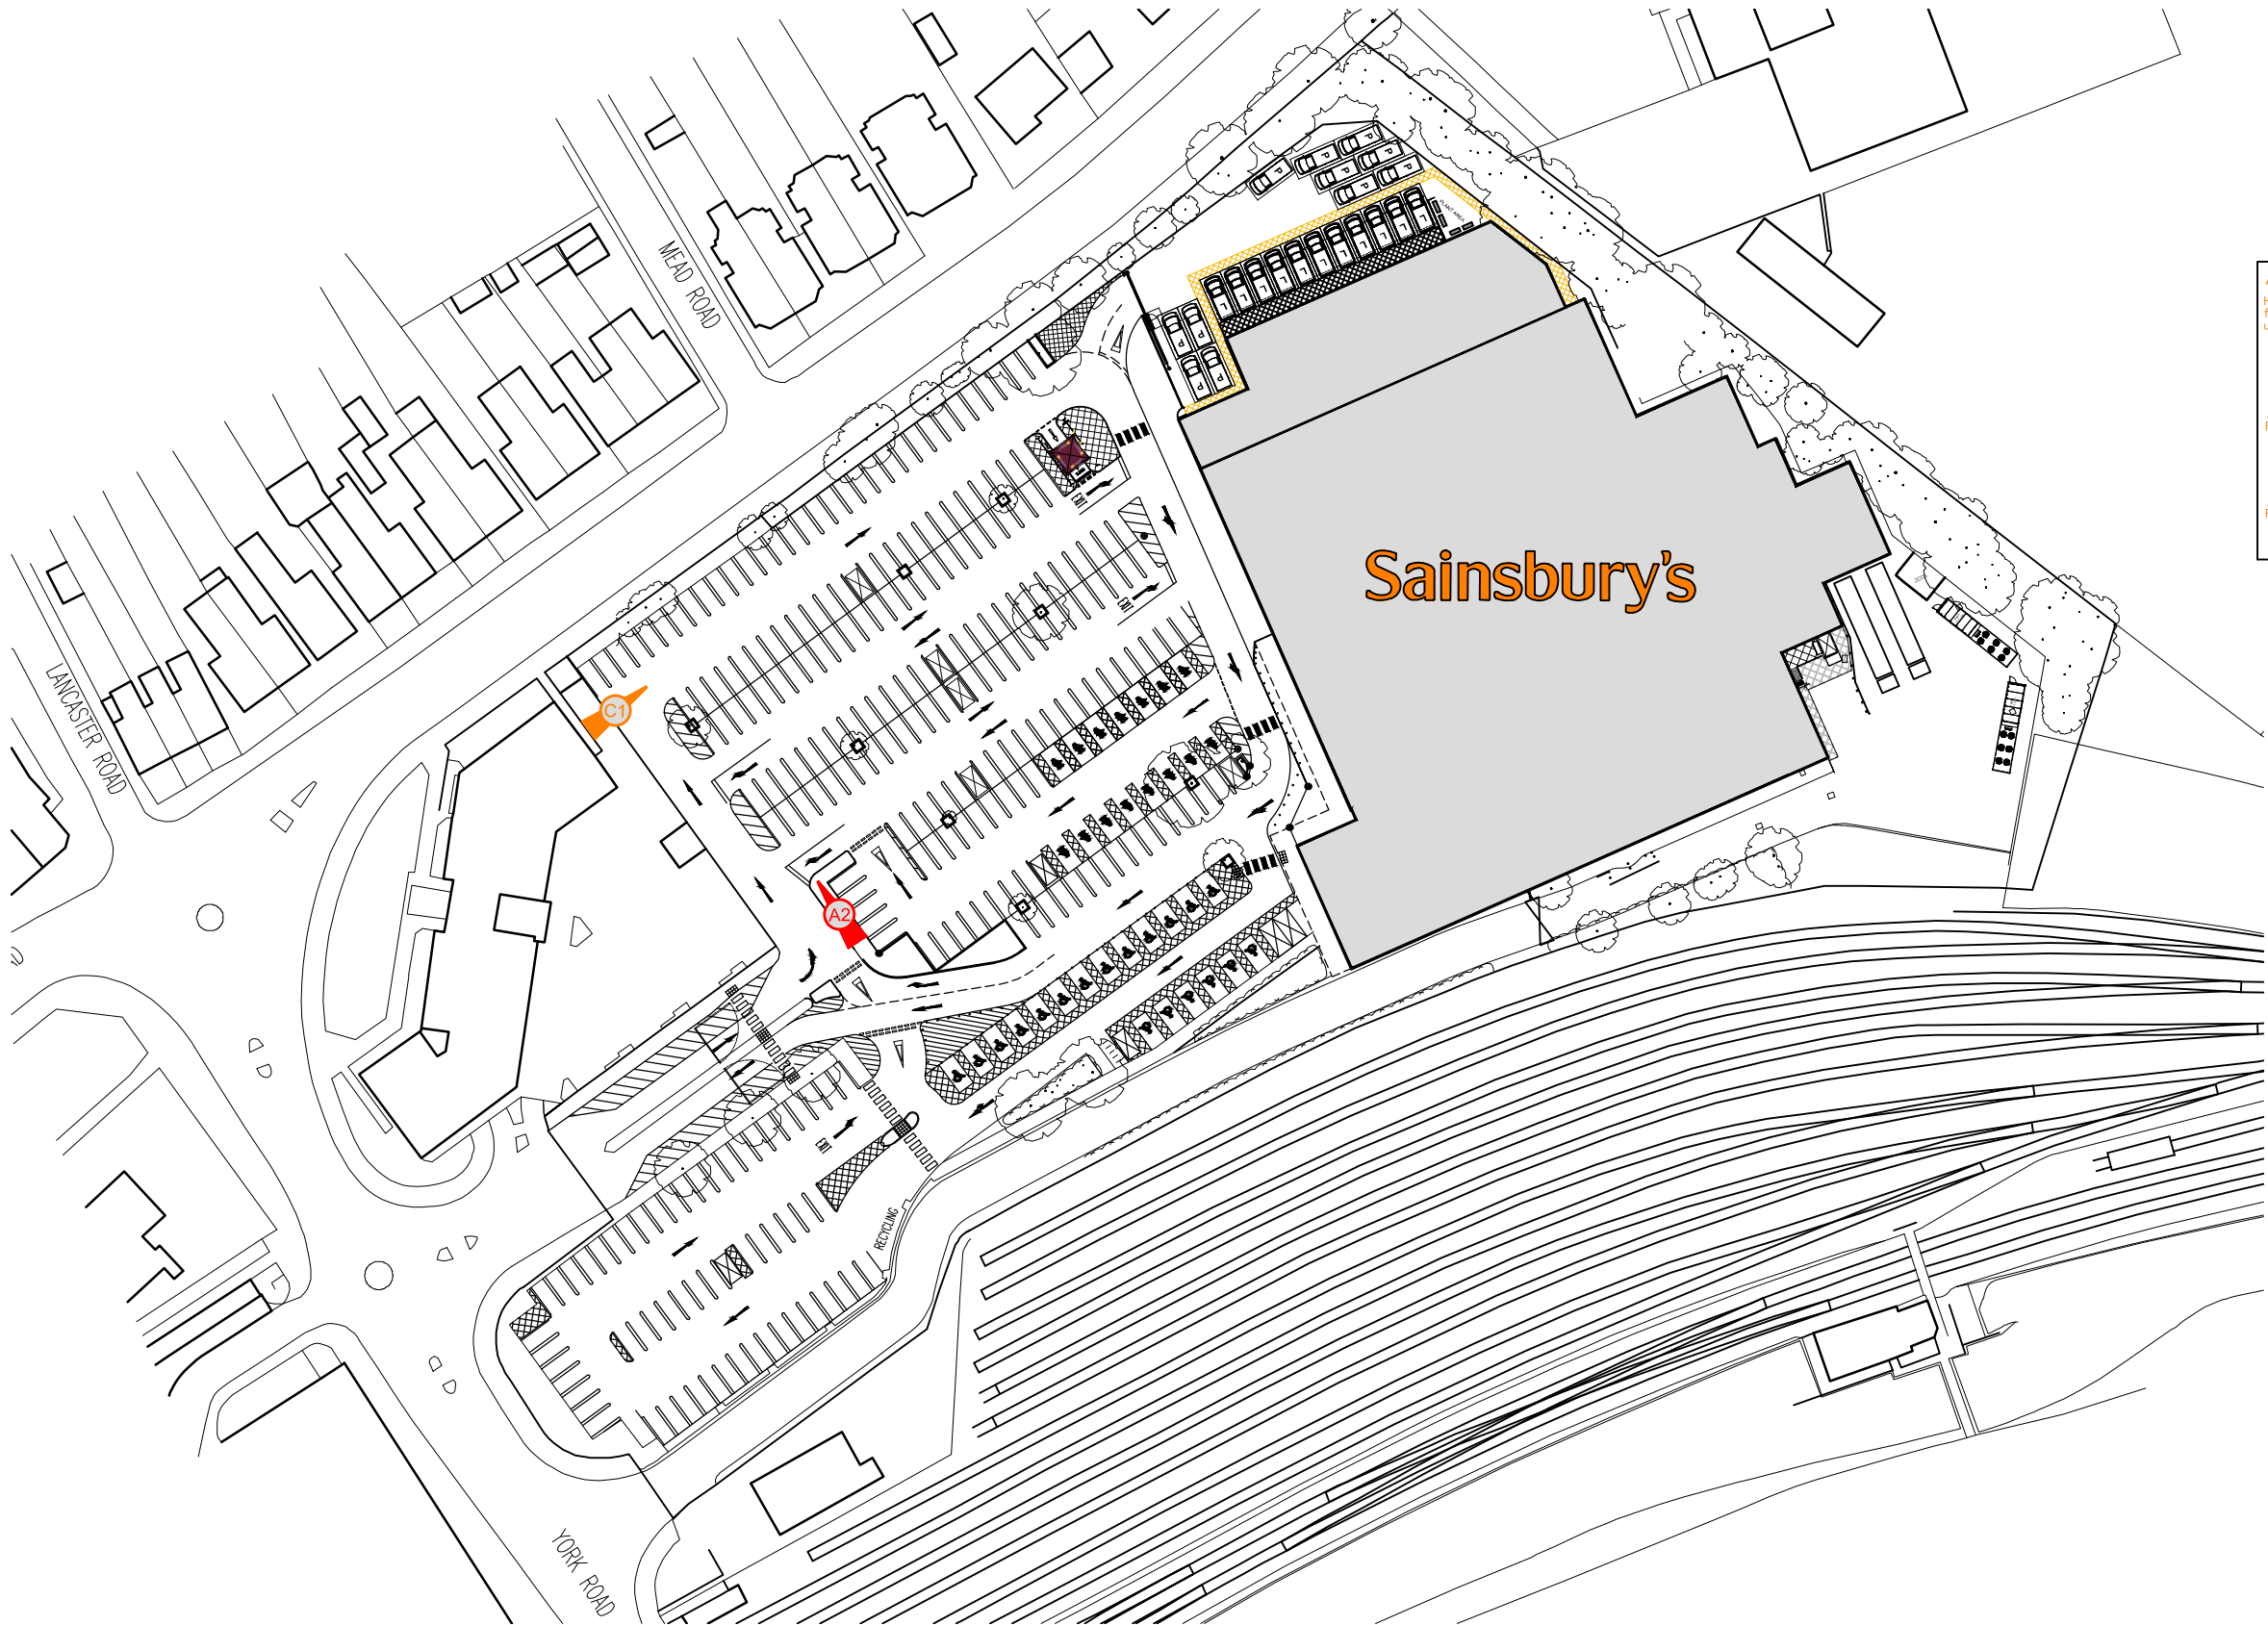

A2 - BANNER SIGN

Heavy duty PVC, double sided banner sign fixed to proposed new timber support frame unless otherwise noted on site plan.

Click & Collect Groceries Collection point

FRONT

REAR

C1- WAYFINDING SIGN

Double sided way finding sign fixed to proposed new pole unless otherwise noted on site plan.

Click & Collect Groceries

FRONT

REAR

NOTE:
All dimensions for signage shown on PL-A-2012

Car Park Signage Plan
Scale 1:1000 @ A3

	<table><tr><th>REV.</th><th>DESCRIPTION</th><th>DATE</th><th>INITIALS</th></tr><tr><td>A</td><td>Extension size reduced, Plan amended to suit.</td><td>28-04-2021</td><td>JW</td></tr></table>	REV.	DESCRIPTION	DATE	INITIALS	A	Extension size reduced, Plan amended to suit.	28-04-2021	JW	NORTH	<table><tr><td colspan="2">CLIENT</td><td colspan="2"> Sainsbury's Supermarkets Ltd. CHQ ARCHITECTS </td></tr><tr><td colspan="2">PROJECT</td><td colspan="2">CHQ Architects Ltd. The Mallings, 44 Whitehouse Street, Baldock, Hertfordshire SG7 6QQ Telephone: (01462) 895110 Email: design@chq-architects.co.uk www.chq-architects.co.uk</td></tr><tr><td colspan="2">CHQ REFERENCE</td><td>SCALE</td><td>DRAWN</td></tr><tr><td colspan="2">CHQ.20.15914</td><td>1:1000 @ A3</td><td>DR</td></tr><tr><td colspan="4">DRAWING</td></tr><tr><td colspan="4">Proposed Car Park Signage</td></tr><tr><td>PROJECT CODE</td><td>ORIGINATOR</td><td>DIVISION</td><td>LEVEL</td><td>DRG. NO.</td><td>REV</td></tr><tr><td>AS-2133_0117</td><td>CHQ</td><td>Z07</td><td>GF</td><td>PL-A-2013</td><td>A</td></tr></table>		CLIENT		Sainsbury's Supermarkets Ltd. CHQ ARCHITECTS		PROJECT		CHQ Architects Ltd. The Mallings, 44 Whitehouse Street, Baldock, Hertfordshire SG7 6QQ Telephone: (01462) 895110 Email: design@chq-architects.co.uk www.chq-architects.co.uk		CHQ REFERENCE		SCALE	DRAWN	CHQ.20.15914		1:1000 @ A3	DR	DRAWING				Proposed Car Park Signage				PROJECT CODE	ORIGINATOR	DIVISION	LEVEL	DRG. NO.	REV	AS-2133_0117	CHQ	Z07	GF	PL-A-2013	A
	REV.	DESCRIPTION	DATE	INITIALS	
A	Extension size reduced, Plan amended to suit.	28-04-2021	JW	
CLIENT		Sainsbury's Supermarkets Ltd. CHQ ARCHITECTS	
PROJECT		CHQ Architects Ltd. The Mallings, 44 Whitehouse Street, Baldock, Hertfordshire SG7 6QQ Telephone: (01462) 895110 Email: design@chq-architects.co.uk www.chq-architects.co.uk	
CHQ REFERENCE		SCALE	DRAWN	
CHQ.20.15914		1:1000 @ A3	DR	
DRAWING	
Proposed Car Park Signage	
PROJECT CODE	ORIGINATOR	DIVISION	LEVEL	DRG. NO.	REV	
AS-2133_0117	CHQ	Z07	GF	PL-A-2013	A	
All drawings are subject to full site survey. All dimensions are to be checked on site.	0m20m40m60m80m100m 1000 scale	PLANNING	