



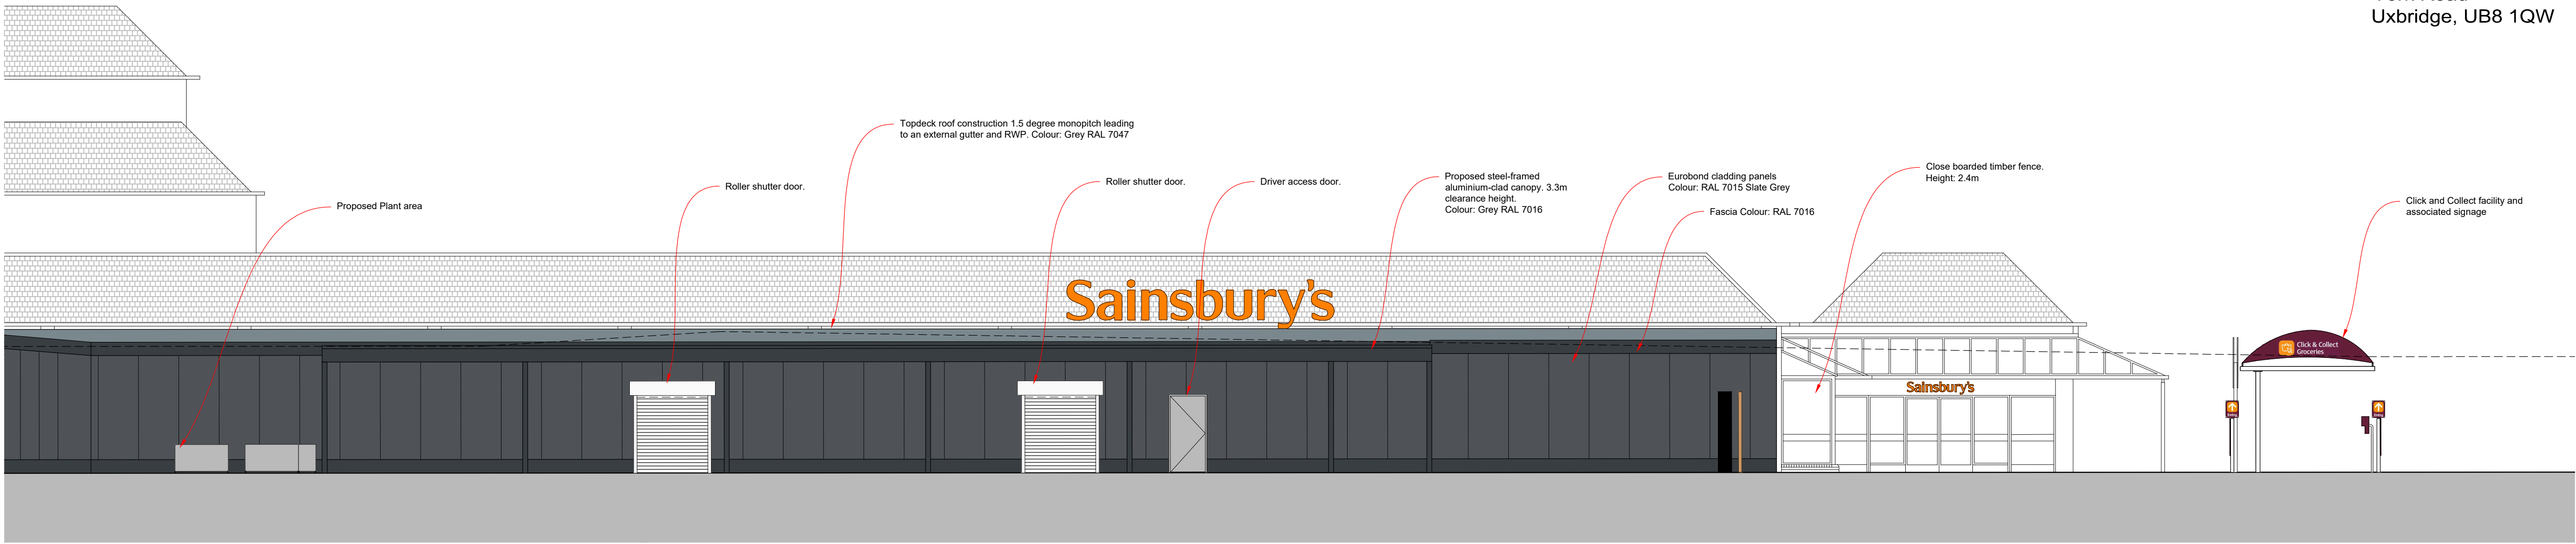


Proposed North West Elevation (Vans omitted for clarity)
Scale 1:100 @ A1

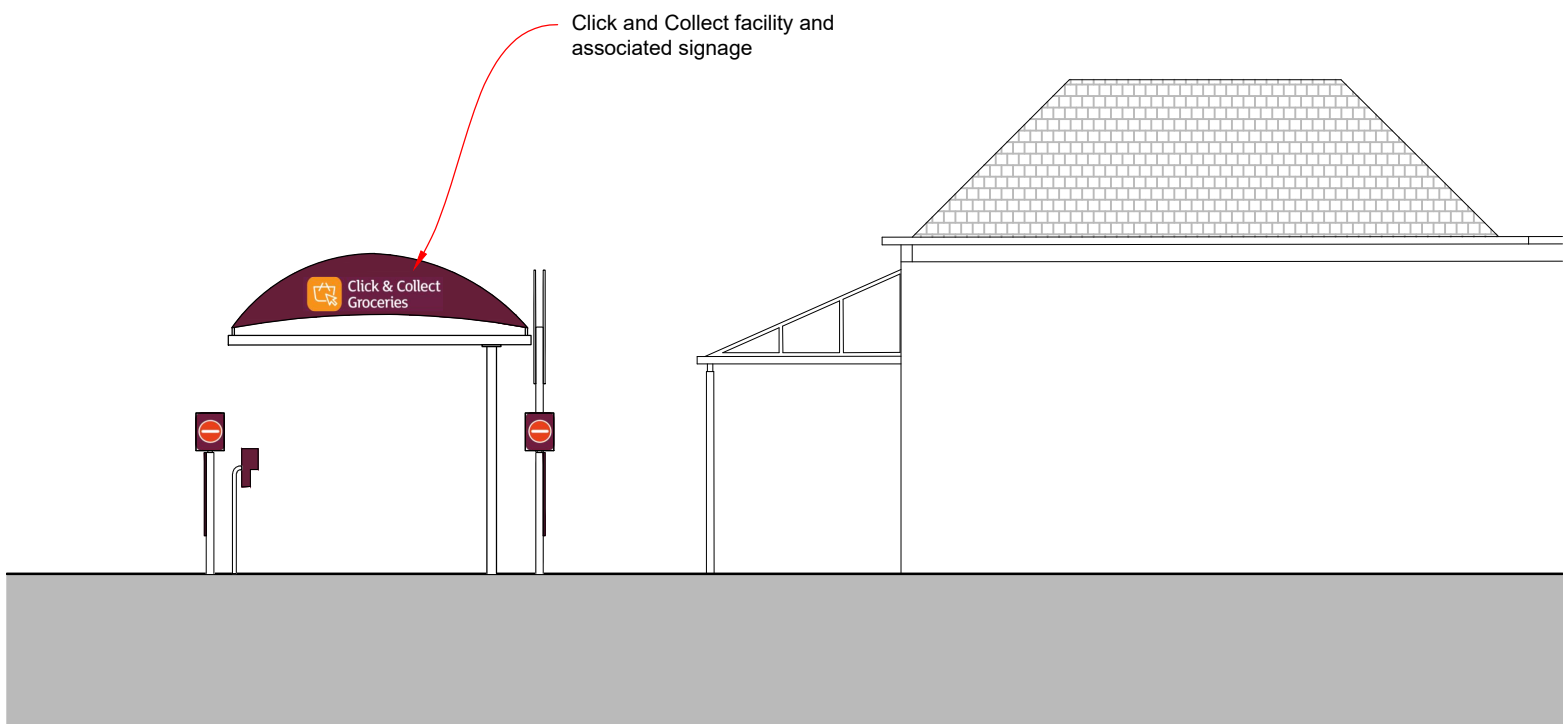

Proposed South West Elevation
Scale 1:100 @ A1



Proposed South East Elevation
Scale 1:100 @ A1

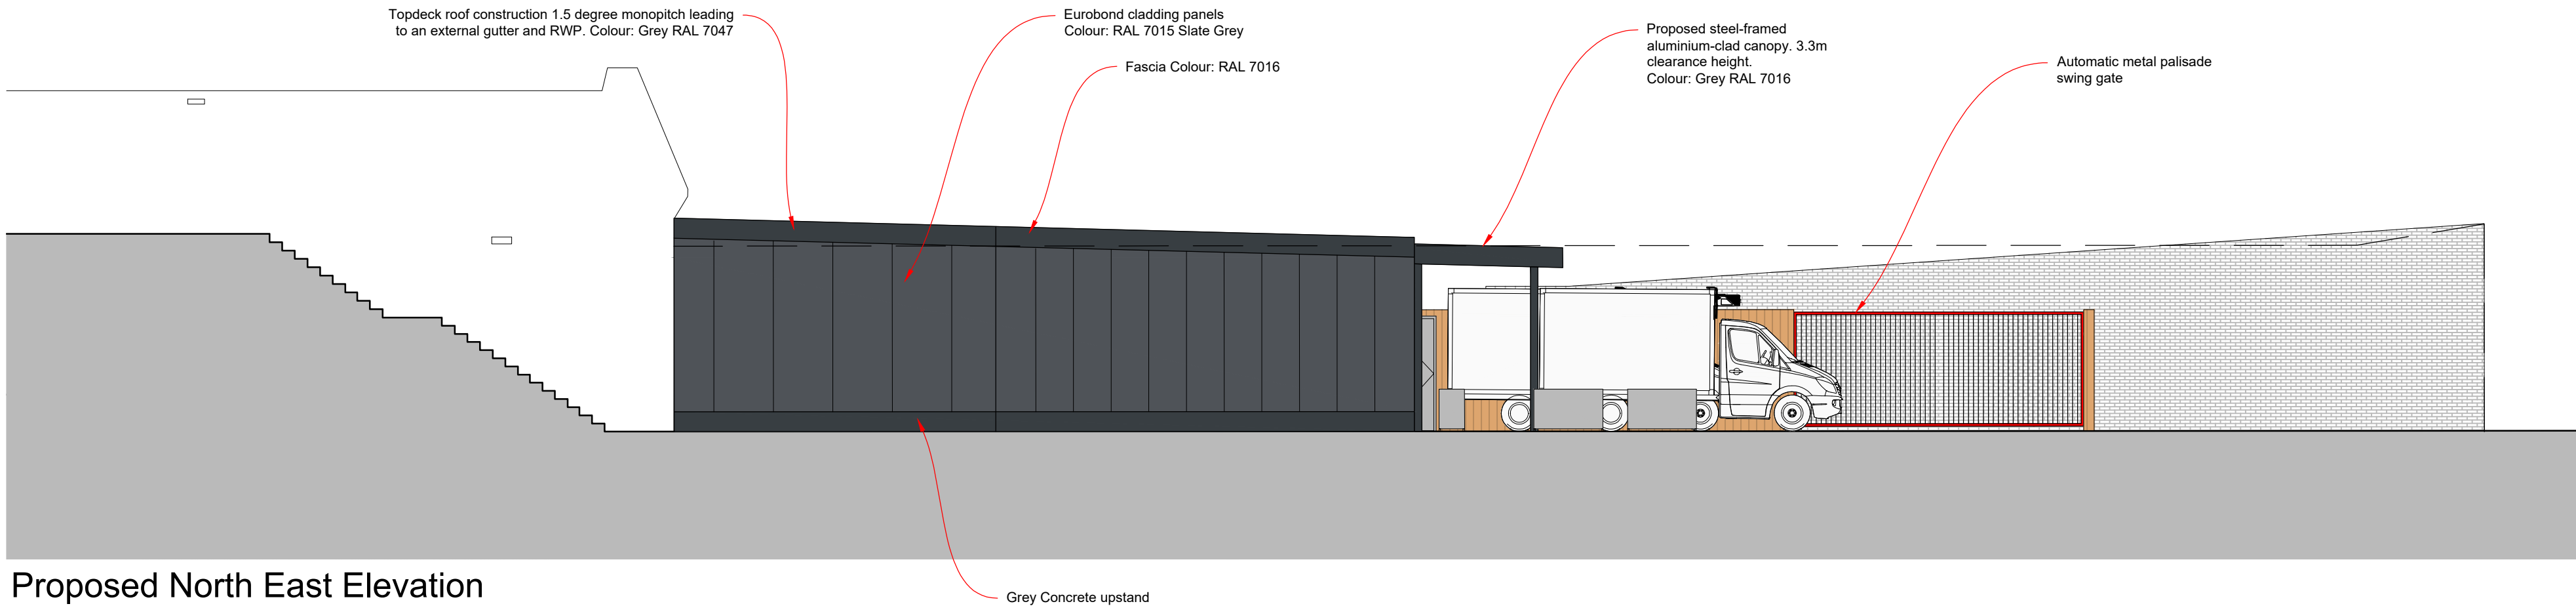

Proposed North East Elevation
Scale 1:100 @ A1